

MAP of

VAN DEN BOSSCHE FIRST ADDITION TO ESSEX VILLE MICH

DEDICATION & DESCRIPTION

Know all men by these presents that we Peter Van den Bossche as proprietor and Elizabeth his wife have caused the land embraced in the annexed map to be surveyed laid out and platted to be known as Van den Bossche First Addition to Essex Ville and that the streets and alley as shown on said map are hereby dedicated to the use of the public. The land so embraced is described as follows, Commencing at the S.W. corner of Sec 13 T. 14 N. R. 5 E. Thence North between Secs 13 & 14 1175.5 feet - Thence N 89° 56' E 313 feet - Thence South 1174.5 feet to the south line of said Section 13. Thence S 59° 45' W 313 feet to place of Beginning Surveyed April 1893 J. M. Johnston Surveyor
Signed and sealed in presence of
Frank Vermaack
John R. Botter

Peter Van den Bossche
Elizabeth Van den Bossche

State of Michigan
County of Bay, ss On this 5th day of May 1893 before me a Notary Public in and for said County personally came the above named Peter Van den Bossche and Elizabeth Van den Bossche his wife known to me to be the persons who executed the above dedication and acknowledged the same to be their free act and deed
J. R. Botter
Notary Public
Bay Co Michigan

RECEIVED AND FILED
GENERAL'S OFFICE
May 29, 1893
D. B. Angus


SURVEYOR'S CERTIFICATE

I hereby certify that the map heron delineated is a correct one and that permanent monuments consisting of one inch round iron have been planted at points marked thus @ as shown shown at all angles in the boundaries of the land platted and at all intersection of streets and alley.
J. M. Johnston Surveyor

State of Michigan
County of Bay, ss We Henry Fulton Register of Deeds and J. M. Johnston Surveyor hereby certify that we have each carefully compared this copy with the original map of Van den Bossche First Addition to Essex Ville and that it is an exact copy thereof and of the whole of such original map
Henry Fulton Register of Deeds
J. M. Johnston Surveyor

Examined and approved May 16
1893
D. B. Angus
Deputy Auditor General

State of Michigan
County of Bay, ss We Henry Fulton Register of Deeds and J. M. Johnston Surveyor hereby certify that we have each carefully compared the annexed copy with the map of Van den Bossche First Addition to Essex Ville now of record in the office of said Register of Deeds and that it is a true transcript therefrom and of the whole of such record
Henry Fulton Register of Deeds
J. M. Johnston Surveyor

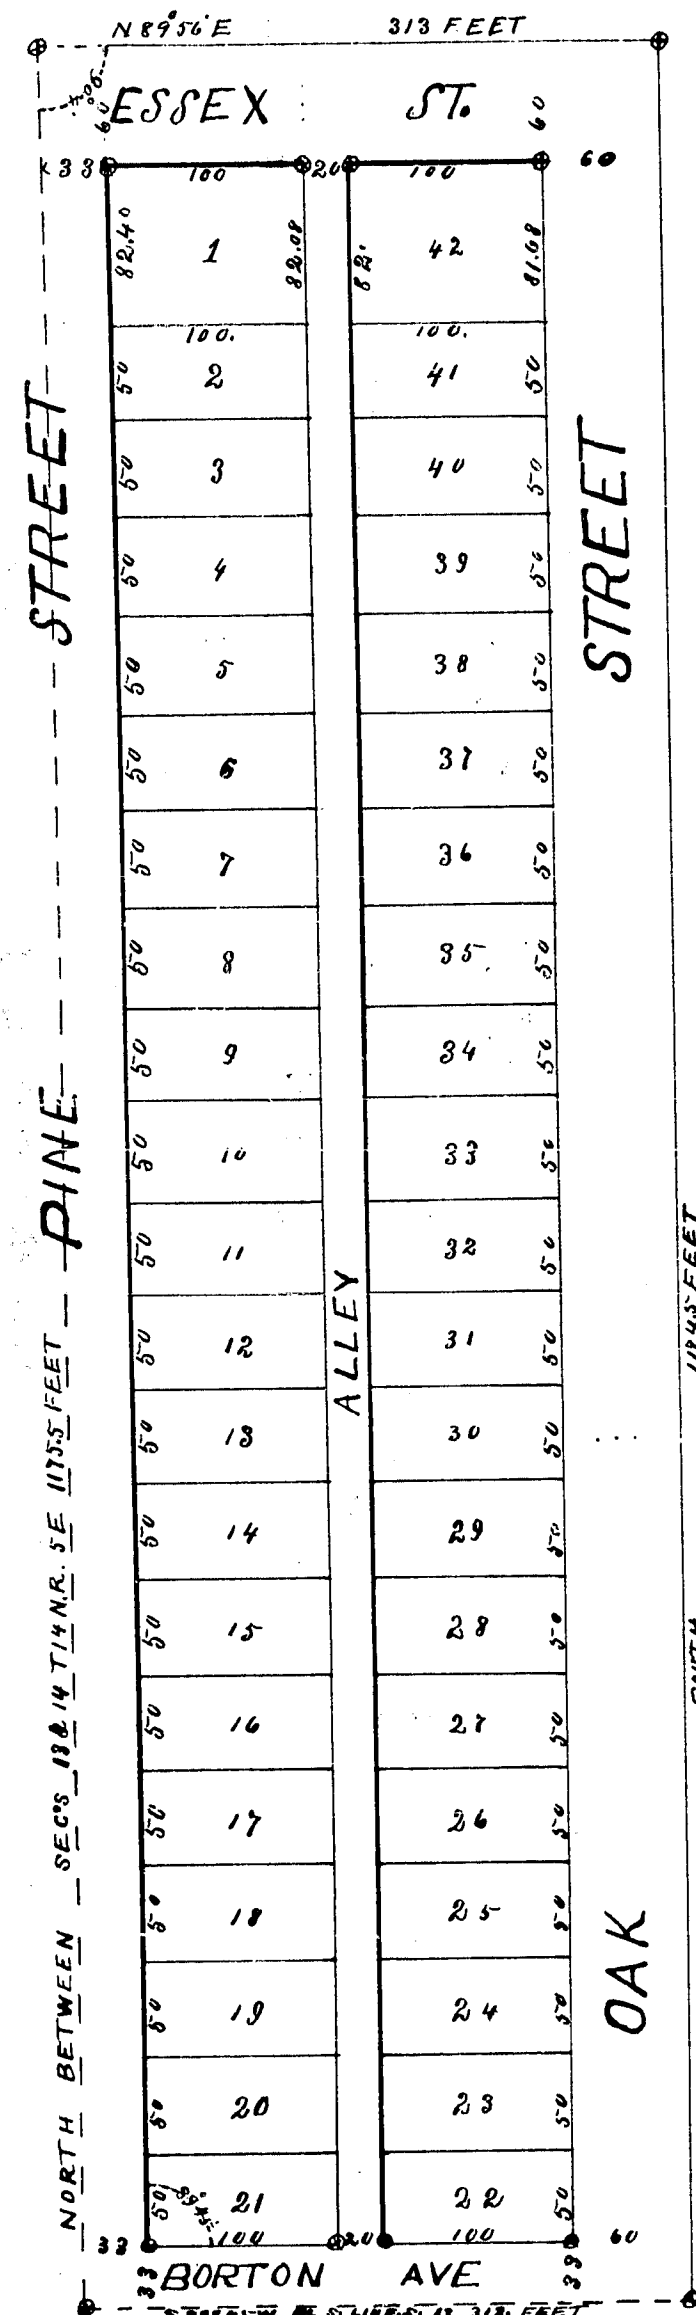

Register of Deeds
County of Bay, ss Received for record the
29th day of May A.D. 1893 at 3 o'clock P.M.
and recorded in Plat Book 3 on Page 31
Henry Fulton Register

MAP of

VAN DEN BOSSCHE FIRST ADDITION TO ESSEX VILLE MICH

DEDICATION & DESCRIPTION

Know all men by these presents that we Peter Vanden Bossche as proprietor and Elizabeth his wife have caused the land embraced in the annexed map to be surveyed laid out and platted to be known as Van den Bossche First Addition to Essex Ville and that the streets and alley as shown on said map are hereby dedicated to the use of the public. The land so embraced is described as follows, Commencing at the S.W. corner of Sec 13 T14 N R5 E. Thence north between Secs 13 & 14 1175.5 feet - Thence N 89° 56' E 313 feet. Thence South 1174.5 feet to the south line of said Section 13. Thence S 55° 40' W 313 feet to place of Beginning Surveyed April 1893 J. M. Johnston Surveyor Signed and sealed in presence of
 Frank Vermack
 John H. Koller

Peter Van denbossche 
 Elizabeth Vandenbosch 

State of Michigan,
 County of Bay, J. S. On this 5th day of May 1893 before me a Notary Public in and for said County personally came the above named Peter Vanden Bossche and Elizabeth Vanden Bossche his wife known to me to be the persons who executed the above dedication and acknowledged the same to be their free act and deed

J. R. Gatter
 Notary Public
 Bay Co Michigan

RECORDED
 MAY 29 1893
 D. B. Anger

SURVEYOR'S CERTIFICATE


I hereby certify that the map herein delineated is a correct one and that permanent monuments consisting of one inch round iron have been planted at points marked thus @ as thereon shown at all angles in the boundaries of the land platted and at all intersection of streets and alley.

J. M. Johnston Surveyor

State of Michigan,
 County of Bay, J. S. We Henry Fulton Register of Deeds and J. M. Johnston Surveyor hereby certify that we have each carefully compared this copy with the original map of Van den Bossche First Addition to Essex Ville and that it is an exact copy thereof and of the whole of such original map
 Henry Fulton Register of Deeds
 J. M. Johnston Surveyor

Examined and approved May 16 1893
 D. B. Anger
 Deputy Auditor General

State of Michigan,
 County of Bay, J. S. We Henry Fulton Register of Deeds and J. M. Johnston Surveyor hereby certify that we have each carefully compared the annexed copy with the map of Van den Bossche First Addition to Essex Ville now of record in the office of said Register of Deeds and that it is a true transcript therefrom and of the whole of such record
 Henry Fulton Register of Deeds
 J. M. Johnston Surveyor

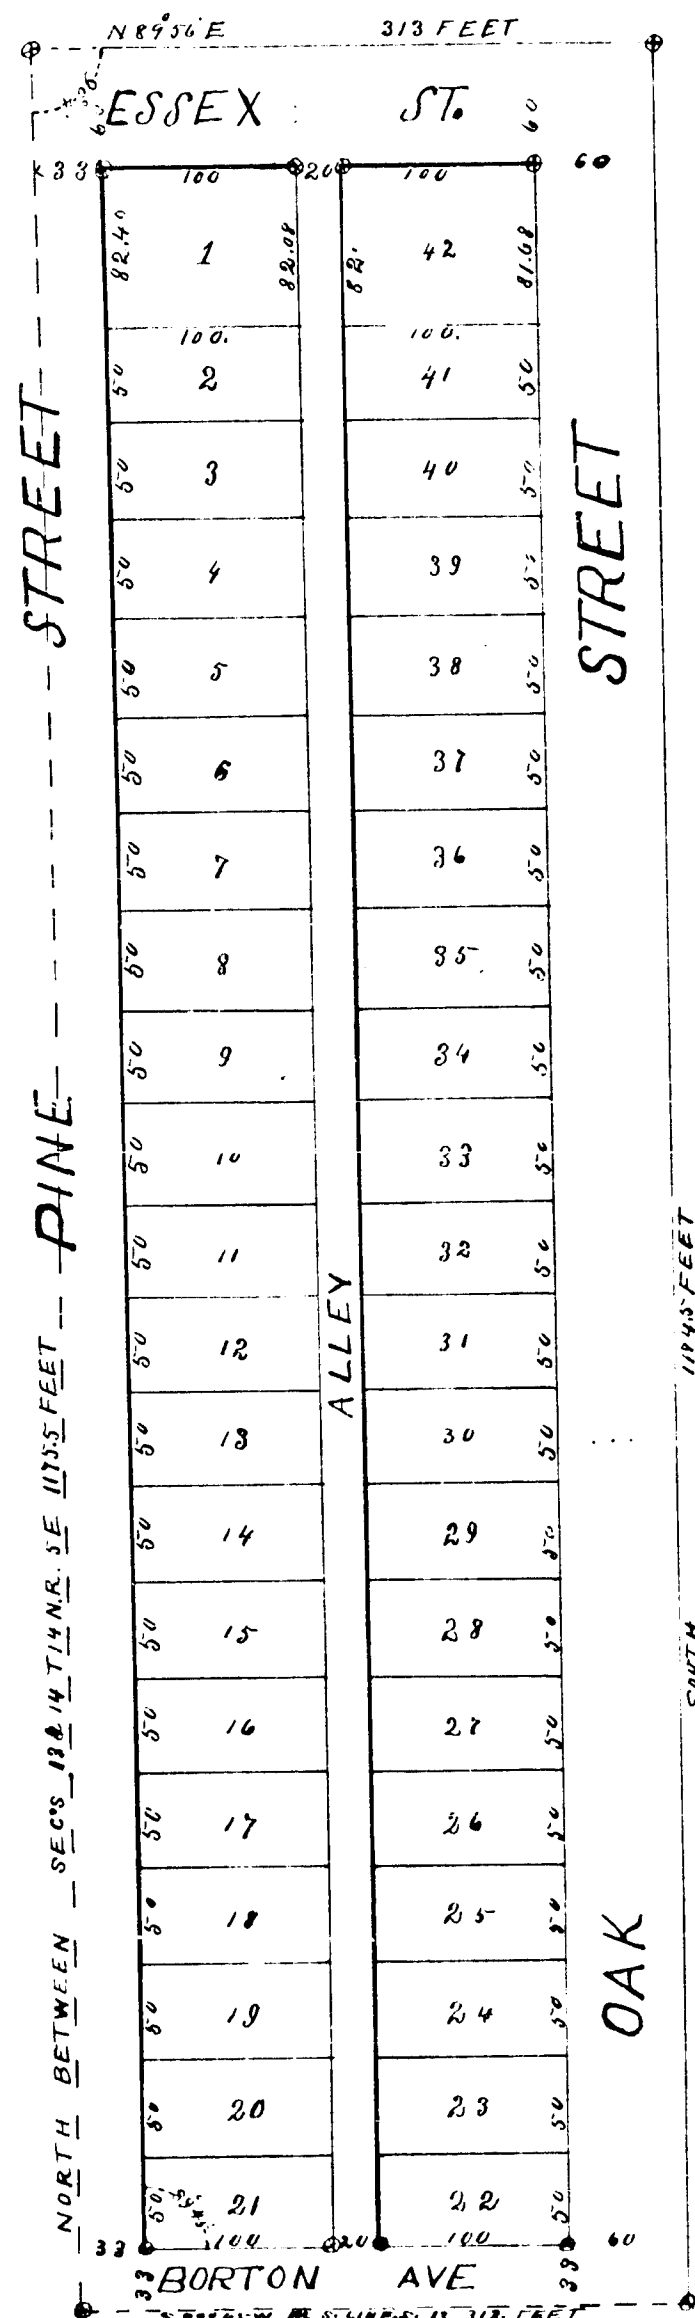

Register of Deeds
 County of Bay, J. S. Received for record the 29th day of May A.D. 1893 at 3 o'clock P.M. and recorded in Plat Book 3 on page 31
 Henry Fulton Register