
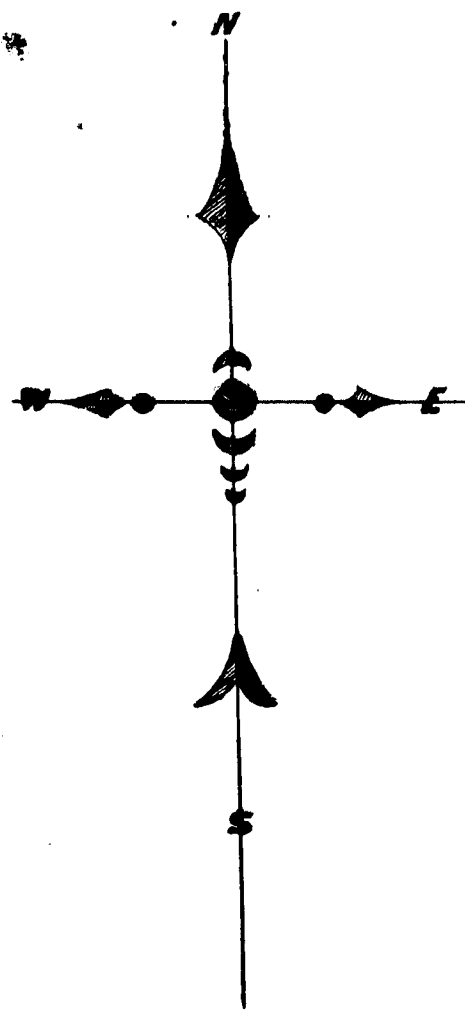


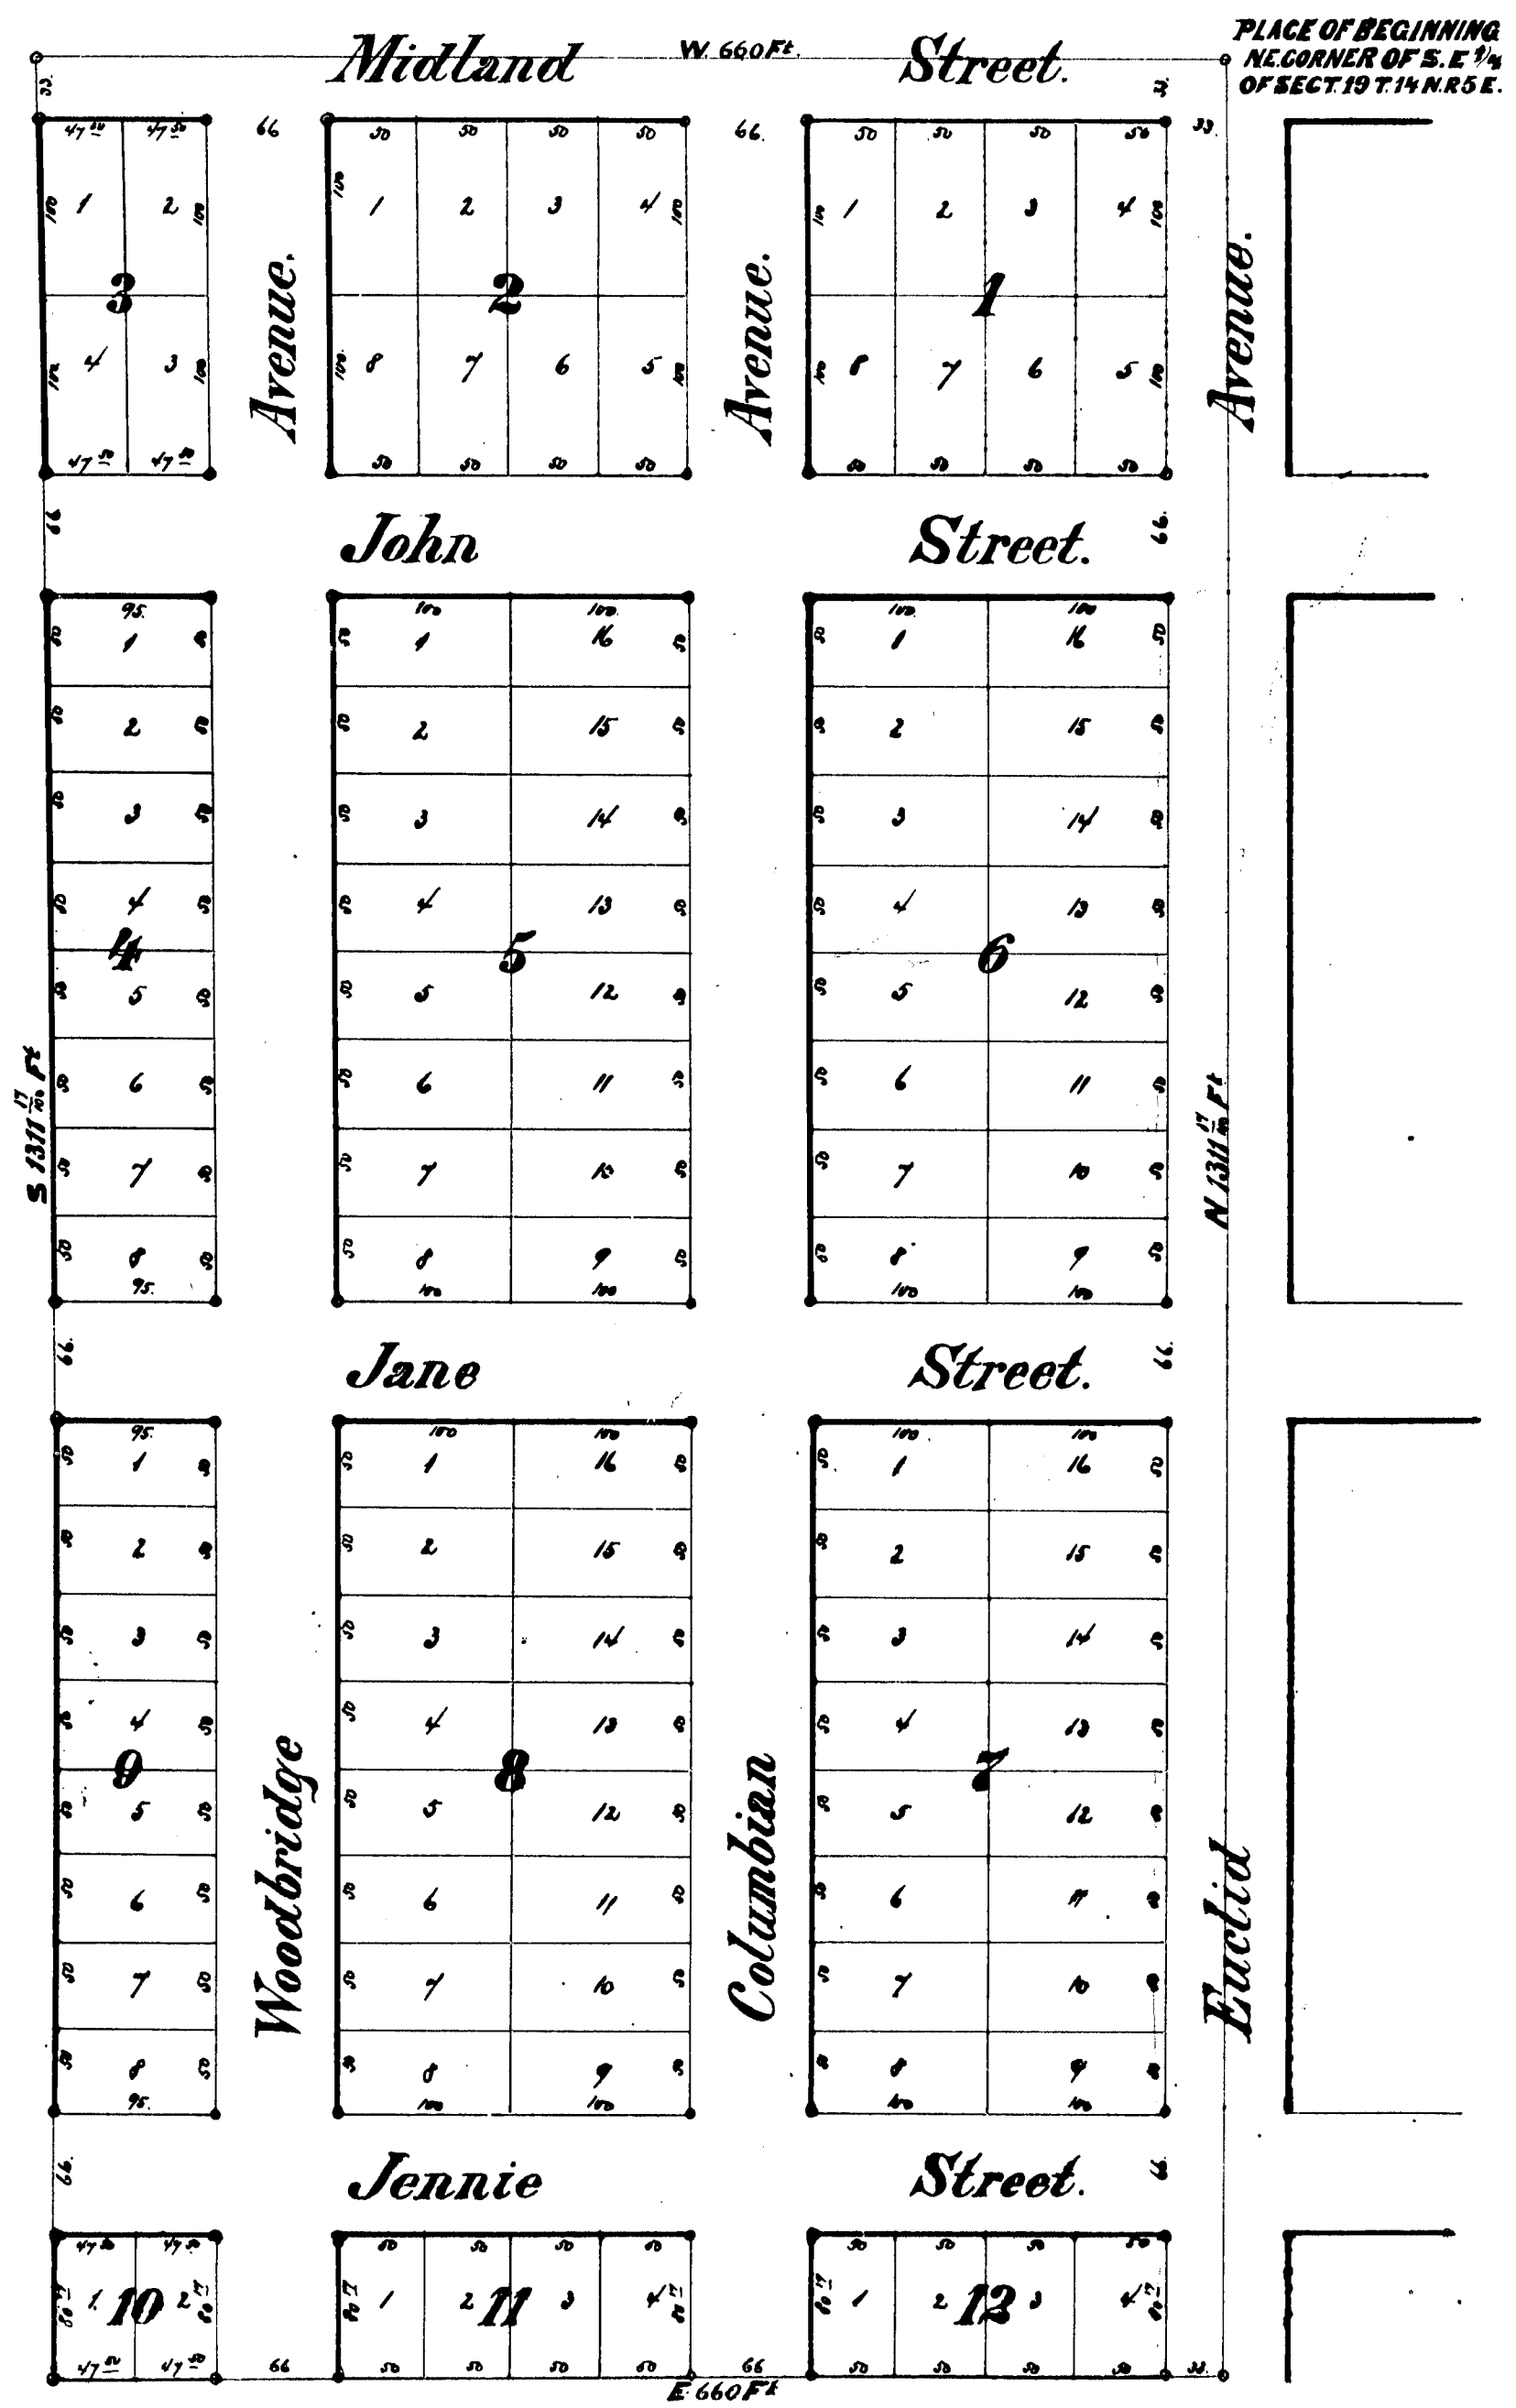

Map of The Plessner Plat

of the E 1/2 of the NE 1/4 of the SE 1/4 of Sect. 19 Town 14 N of R. 5 E.

John E. Kinnane, Curtis E. Pierce,
Louis Plessner, Lewis C. Butler } Proprietors
Alex. Tagelmeyer.

Scale 100 Feet to 1 Inch.

C. Glafer
Surveyor.

Description.
Beginning at the N. E. corner of the S. E. 1/4 of Section 19, Town 14 North of Range 5 E. running thence N. along the 1/4 line 660 feet, thence E. and parallel with the E. line of said Section 19 - 131 1/2 feet to the S. E. 1/4 of the S. E. 1/4 of said Section 19, thence S. and parallel with the E. and W. quarter line 660 feet to the S. E. 1/4 of said Section 19, thence N. and along the Section line 131 1/2 feet to place of beginning, embracing the S. E. 1/4 of the N. E. 1/4 of the S. E. 1/4 of Section 19, Town 14 North of Range 5 E.

Surveyors Certificate.
I do hereby certify that the plat heron delineated is a correct one and that permanent monuments consisting of one inch round iron have been placed at points marked thus: o as thereon shown at all angles in the boundaries of the land platted and at all intersections of streets.

Charles Glafer
Surveyor.

State of Michigan }
County of Bay } S. S.
We Henry Fenton, Register of deeds, and Charles Glafer, Surveyor, hereby certify, that we have each carefully compared this copy with the original Plat of the Plessner Plat of the S. E. 1/4 of the S. E. 1/4 of Section 19, Town 14 North of Range 5 E. and that it is an exact copy thereof and of the whole of said original Map or Plat.

Henry Fenton, Register
Charles Glafer, Surveyor

State of Michigan }
County of Bay } S. S.
We Henry Fenton, Register of deeds, and Charles Glafer, Surveyor, hereby certify, that we have each carefully compared the annexed copy with the Plat of the Plessner Plat of the S. E. 1/4 of the S. E. 1/4 of Section 19, Town 14 North of Range 5 E. now on record in the Office of said Register of deeds and that it is a true transcript therefrom and of the whole of said record.

Henry Fenton, Register
Charles Glafer, Surveyor

Dedication.
Know all Men by these presents, that we John E. Kinnane, Curtis E. Pierce, Louis Plessner, Lewis C. Butler and Alex. Tagelmeyer - his wife, Emma Tagelmeyer and Emma Tagelmeyer, his wife - have caused the land embraced in the annexed plat to be surveyed, laid out and platted to be known as 'The Plessner Plat of the S. E. 1/4 of the S. E. 1/4 of the S. E. 1/4 of Section 19, Town 14 N. of R. 5 E.' and that the streets as shown on said Plat are hereby dedicated to the use of the public.

State of Michigan }
County of Bay } S. S.
On this third day of July A. D. 1893 before me a Notary Public in and for said County personally came the above named John E. Kinnane, Curtis E. Pierce, Louis Plessner, Lewis C. Butler and Alex. Tagelmeyer - his wife, Alex. Tagelmeyer and Emma Tagelmeyer, his wife, known to me to be the persons who executed the above dedication and acknowledged the same to be their free act and deed.

Charles Glafer
Notary Public in and for Bay County, Mich.

Examined and approved July 22 1893
J. H. Kinger
Deputy Auditor General



State of Michigan }
County of Bay } S. S.
Provided for record this 5th day of Aug 1894 and recorded in Plat book N. 5 on page 35

Henry Fenton, Register

Certificate furnished in compliance with section 135 of Senate Bill No. 199, (File 212) of 1893.
HENRY FENTON,
Register of Deeds, Bay County.

RECEIVED AND FILED
IN AUDITOR GENERAL'S OFFICE
May 11 1894
Deputy Auditor General

14306
4098

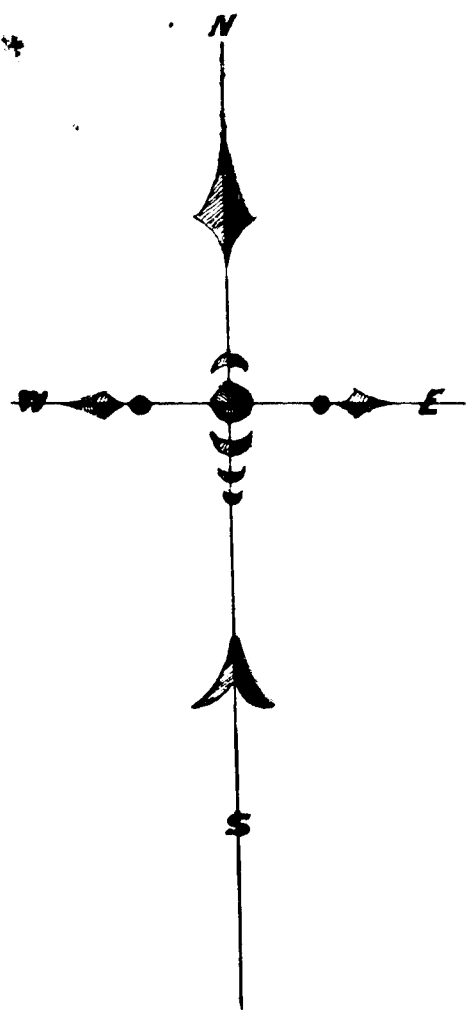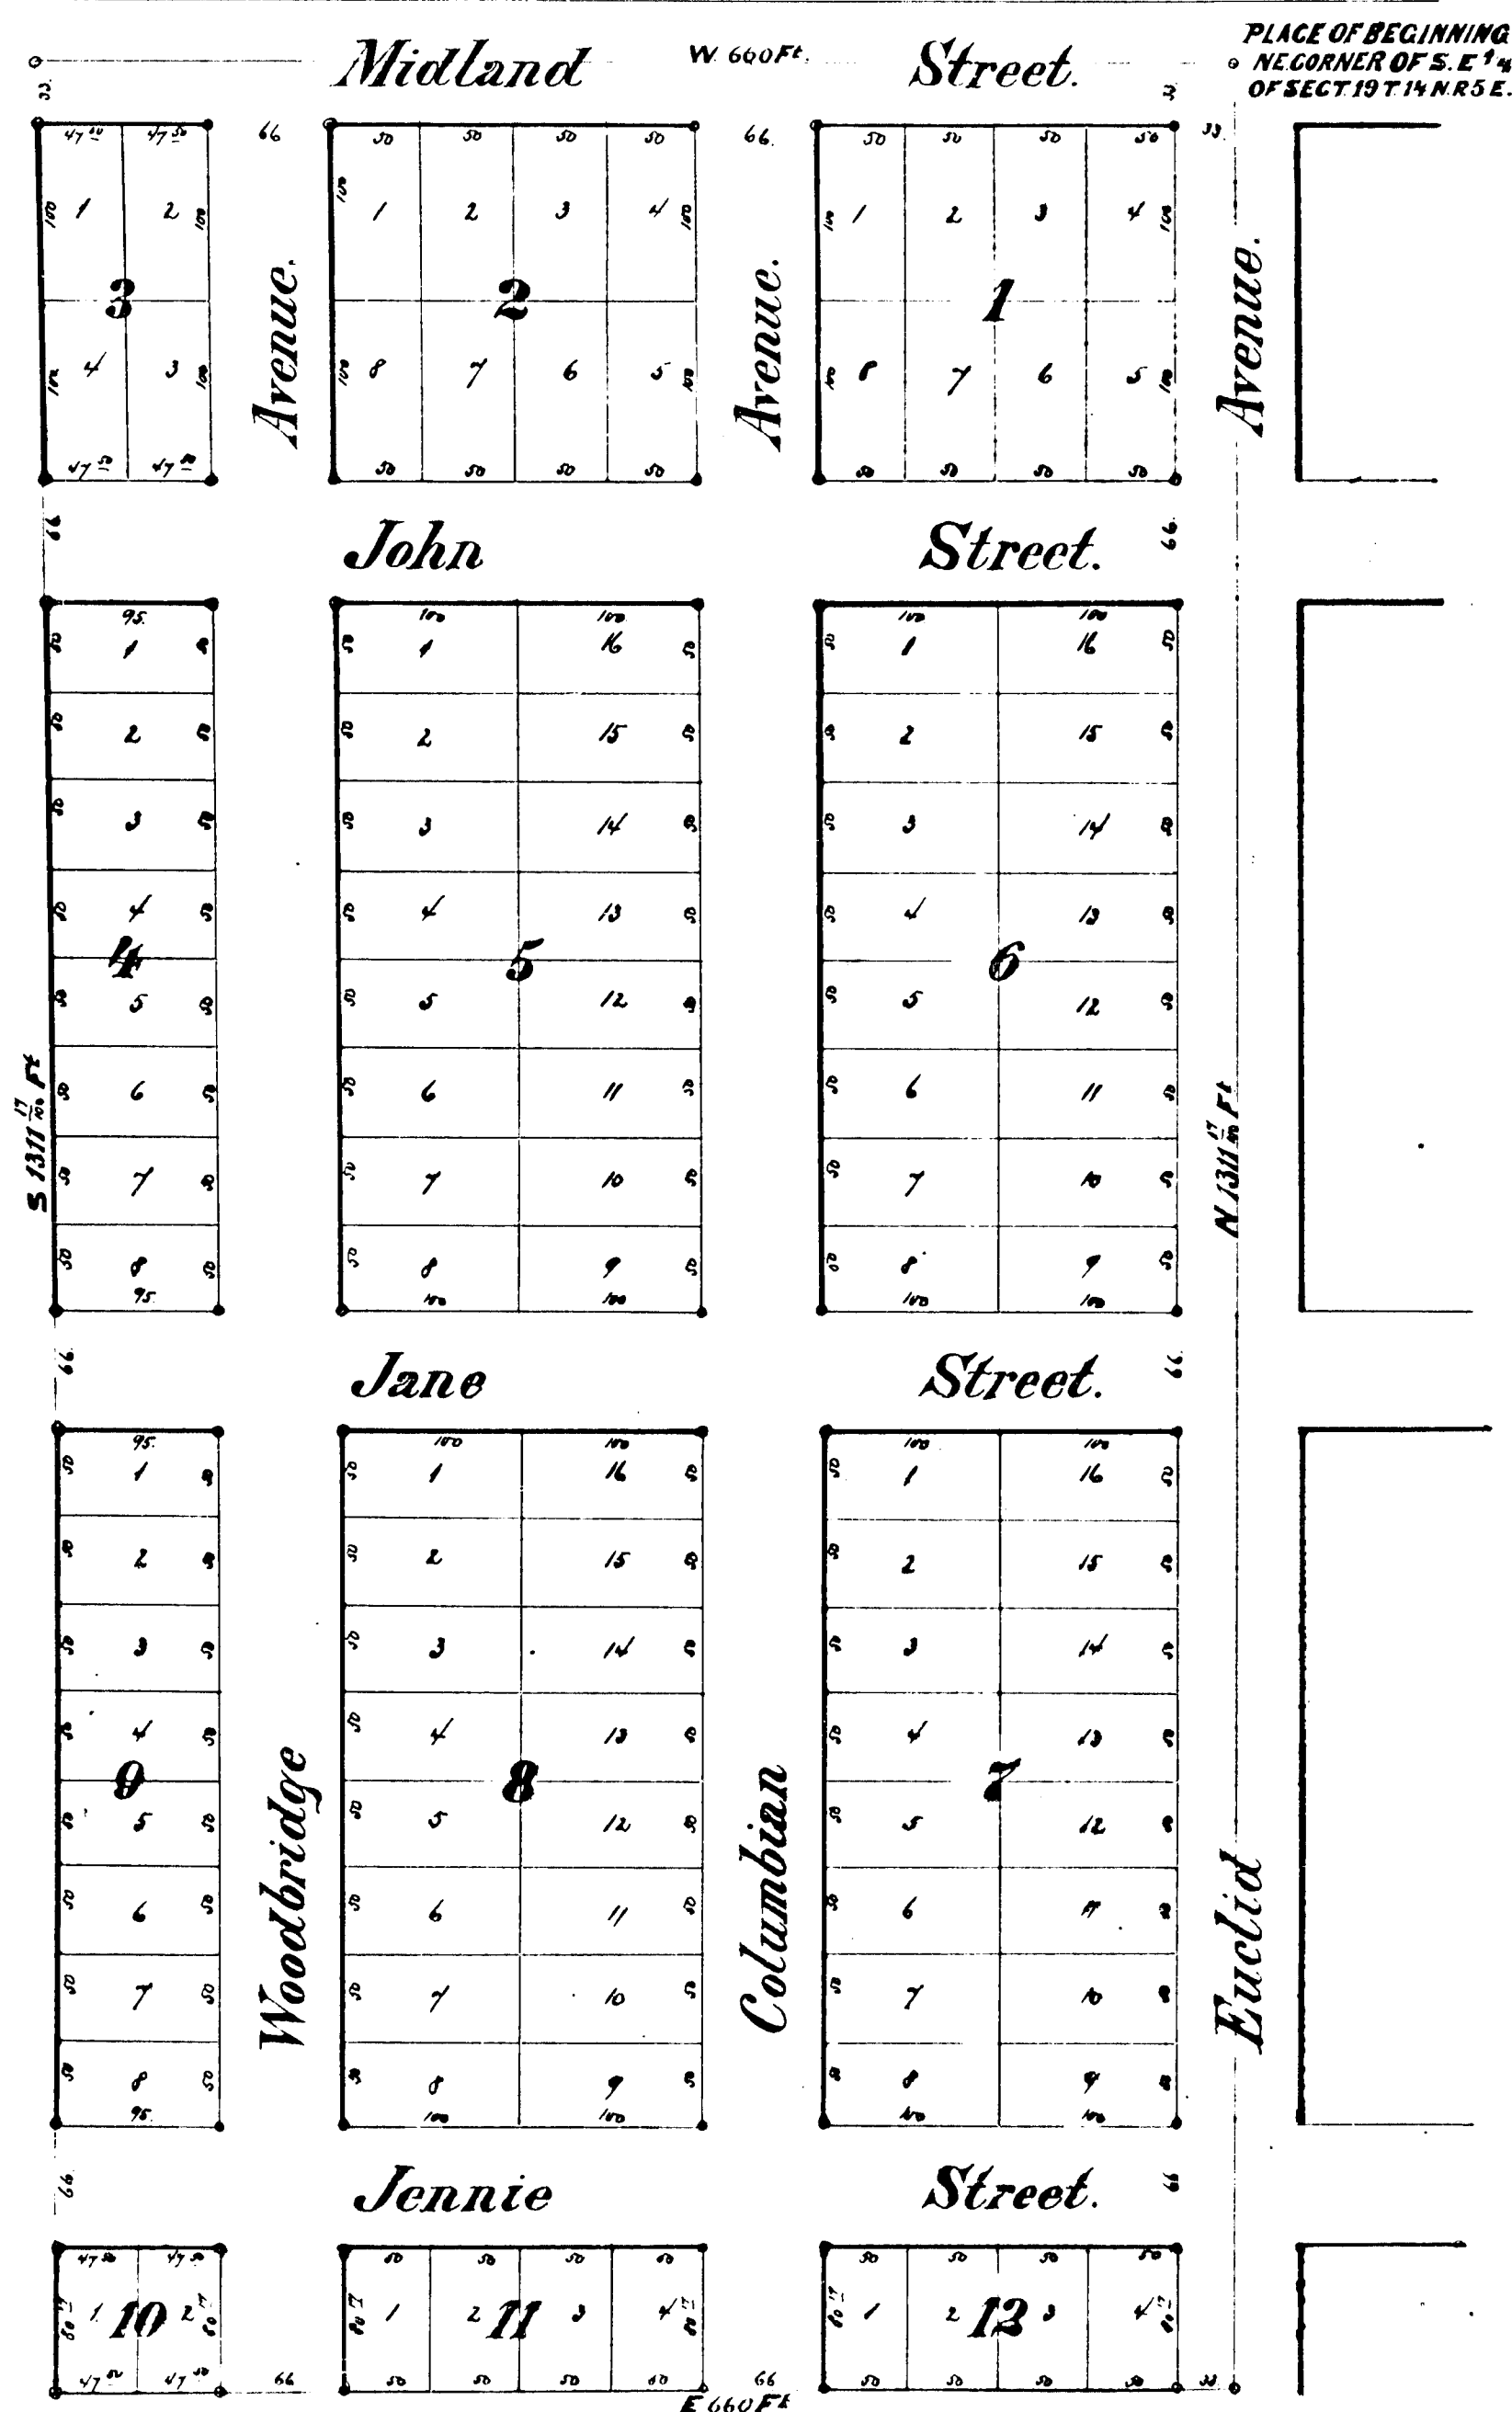

Map of The Plessner Plat

of the E 1/2 of the NE 1/4 of the SE 1/4 of Sect. 19 Town 14 N. of R. 5 E.

John E. Kinnane, Curtis E. Pierce,
Louis Plessner, Lewis C. Butler } Proprietors
Alex. Jagelmeyer.

Scale 100 Feet to 1 Inch.

C. Glaser
Surveyor.

Description.

Beginning at the N. E. Corner of the S. E. 1/4 of Section 19, Town 14 North of Range 5 E. running thence N. along the 1/2 line 660 feet, thence E. and parallel with the E. line of said section 19 - 131 1/2 feet to the N. E. 1/4 of the S. E. 1/4 of said Section 19, thence S. and parallel with the E. and N. quarter lines 660 feet to the E. line of said Section 19, thence N. and along the Section line 131 1/2 feet to place of beginning, embracing the S. E. 1/4 of the N. E. 1/4 of the S. E. 1/4 of Section 19, Town 14 North of Range 5 E.

Surveyors Certificate.

I do hereby certify that the plat herein delineated is a correct one and that permanent monuments consisting of one inch round iron have been placed at points marked thus: o as thereon shown at all angles in the boundaries of the land platted and at all intersections of streets.

Charles Glaser
Surveyor.

State of Michigan
County of Bay } S. S.

We Henry Benton, Register of deeds, and Charles Glaser, Surveyor, hereby certify, that we have each carefully compared this copy with the original Plat of the Plessner Plat of the S. E. 1/4 of the N. E. 1/4 of the S. E. 1/4 of Section 19, Town 14 North of Range 5 E. and that it is an exact copy thereof and of the whole of said original Map or Plat.

Henry Benton, Register
Charles Glaser, Surveyor

State of Michigan
County of Bay }

We Henry Benton, Register of deeds, and Charles Glaser, Surveyor, hereby certify, that we have each carefully compared the annexed copy with the Plat of the Plessner Plat of the S. E. 1/4 of the N. E. 1/4 of the S. E. 1/4 of Section 19, Town 14 North of Range 5 E. now on record in the Office of said Register of Deeds and that it is a true transcript therefrom and of the whole of said record.

Henry Benton, Register
Charles Glaser, Surveyor

Dedication.

Know all Men by these presents, that we John E. Kinnane, Curtis E. Pierce, Louis Plessner, Lewis C. Butler and Ella C. Butler - his wife, Alex. Jagelmeyer and Emma Jagelmeyer, his wife - have caused the land embraced in the annexed plat to be surveyed, laid out and platted to be known as 'The Plessner Plat' of the S. E. 1/4 of the N. E. 1/4 of the S. E. 1/4 of Section 19, Town 14 N. of R. 5 E. and that the streets as shown on said Plat are hereby dedicated to the use of the public.

John E. Kinnane, u. m.
Curtis E. Pierce, u. m.
Louis Plessner, u. m.
Lewis C. Butler
Ella C. Butler
Alex. Jagelmeyer
Emma Jagelmeyer

State of Michigan
County of Bay } S. S.

On this third day of July A. D. 1893 before me a Notary Public in and for said County personally came the above named John E. Kinnane, Curtis E. Pierce, Louis Plessner, Lewis C. Butler and Ella C. Butler - his wife, Alex. Jagelmeyer and Emma Jagelmeyer, his wife, known to me to be the persons who executed the above dedication and acknowledged the same to be their free and true deed.

Charles Glaser
Notary Public in and for Bay County, Mich.

Examined and approved July 22, 1893

J. H. Ringer
Deputy Auditor General

State of Michigan
County of Bay } S. S.

Recorded for record this 22 day of July 1894 and recorded in Plat book N. 2 on page 35

Henry Benton, Register

Certificate furnished in compliance with section 193 of Public Act No. 199, (File 212) 1893.
HENRY BENTON,
Register of Deeds, Bay County.

RECEIVED AND FILED
IN AUDITOR GENERAL'S OFFICE
May 11, 1894
J. H. Ringer
Deputy Auditor General

14306

4098