



SCALE 80 FEET TO ONE INCH

$\frac{1}{2} \frac{1}{2} \frac{1}{2} \frac{1}{2} \frac{1}{2} \frac{1}{2}$

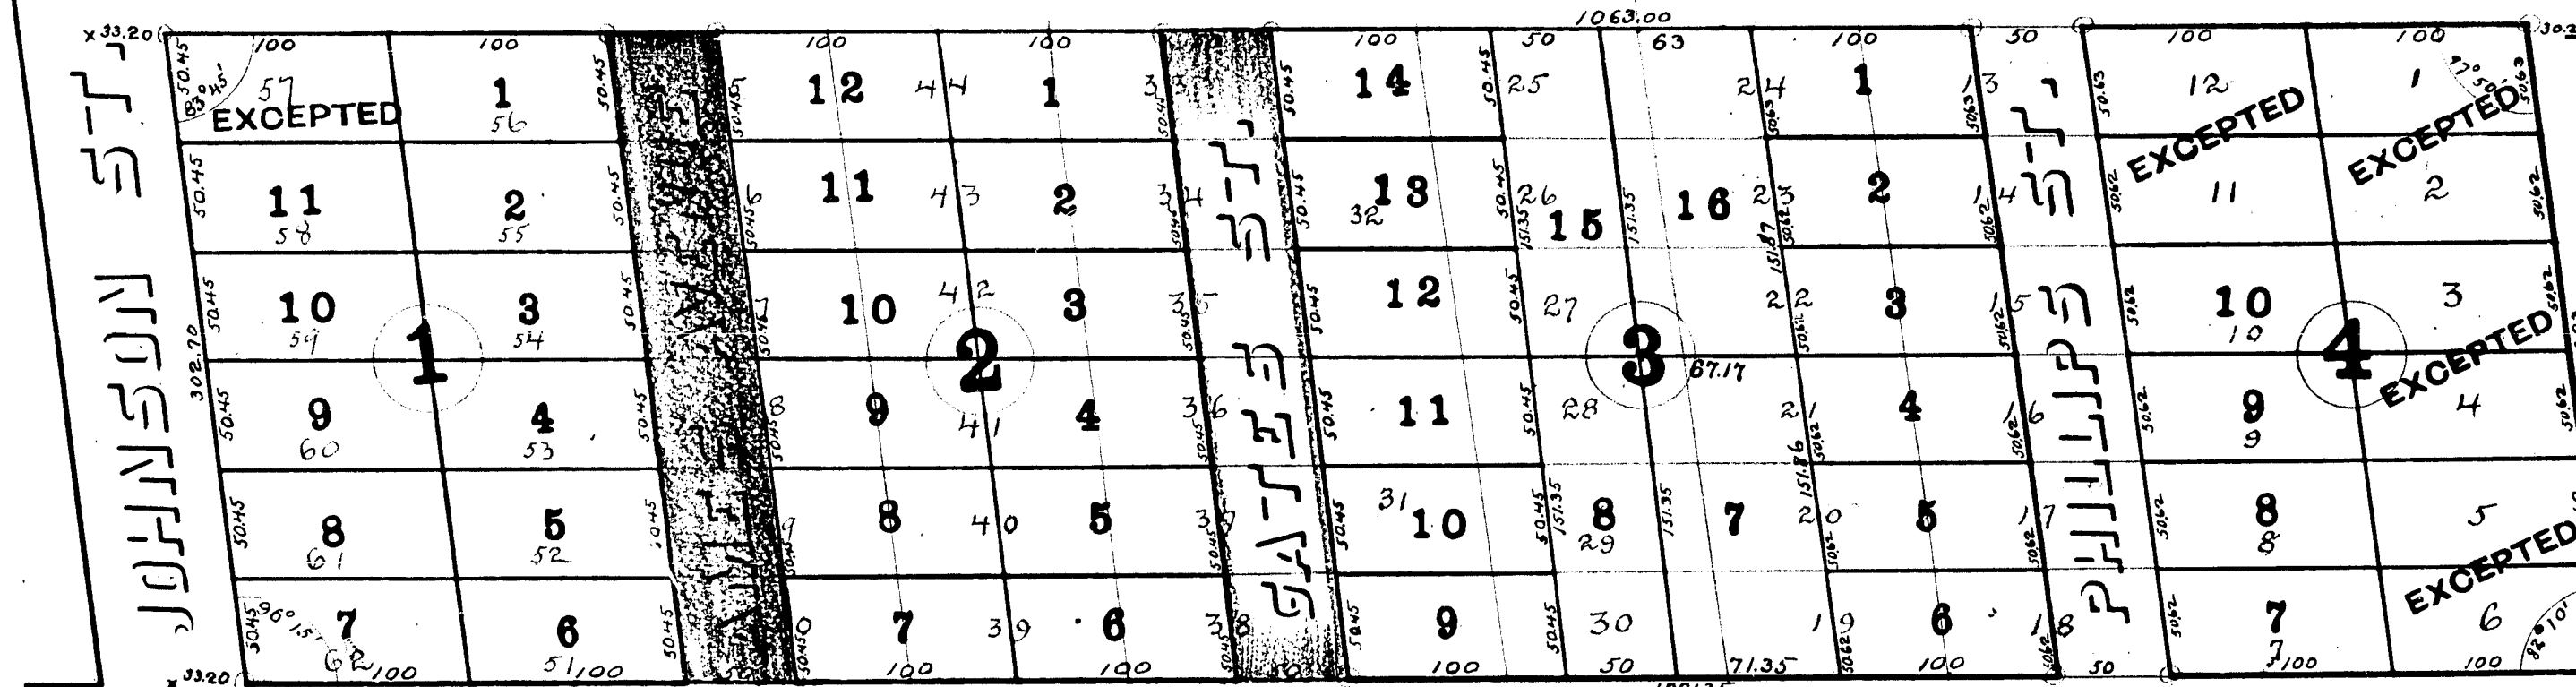

EIGHTH STREET

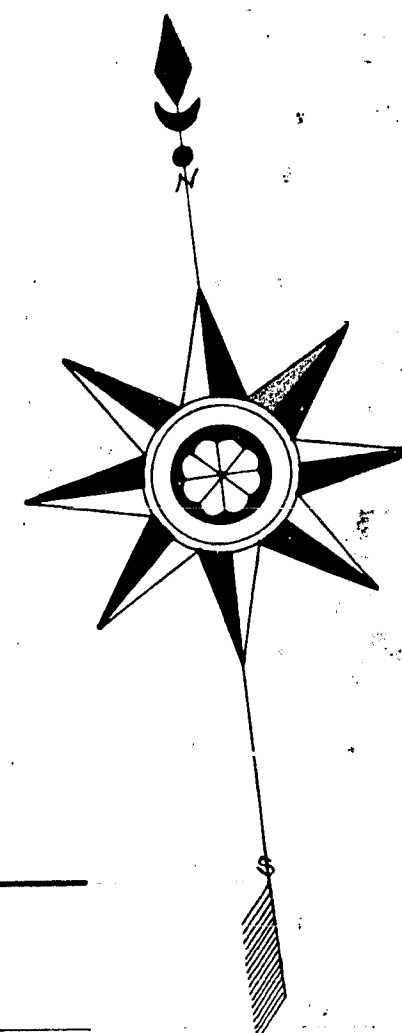

S. A. Hill

J. C. Finkenstaedt
Notary Public
Bay C. Mich.

George Turner
Surveyor -

For Next
Comptroller -

D. B. Bainger

Colo'd. Station & Sparty
Registrar of Deeds

Edith M. Christian Deputy
George Turner Register of Deeds
Sunnyvale



and of the whole of such record
 Clerk of the Superior Court Register of Deeds
 George. Turner Surveyor

MAP OF HILL'S REPLAT OF T.C. PHILLIPS' ^{First} ADDITION TO BAY CITY MICH.

S.A. HILL PROPRIETRESS
GEO. TURNER SURVEYOR.

SCALE 80 FEET TO ONE INCH.

VACATED BY RESOLUTION
OF
VOUCHER No. 281 62

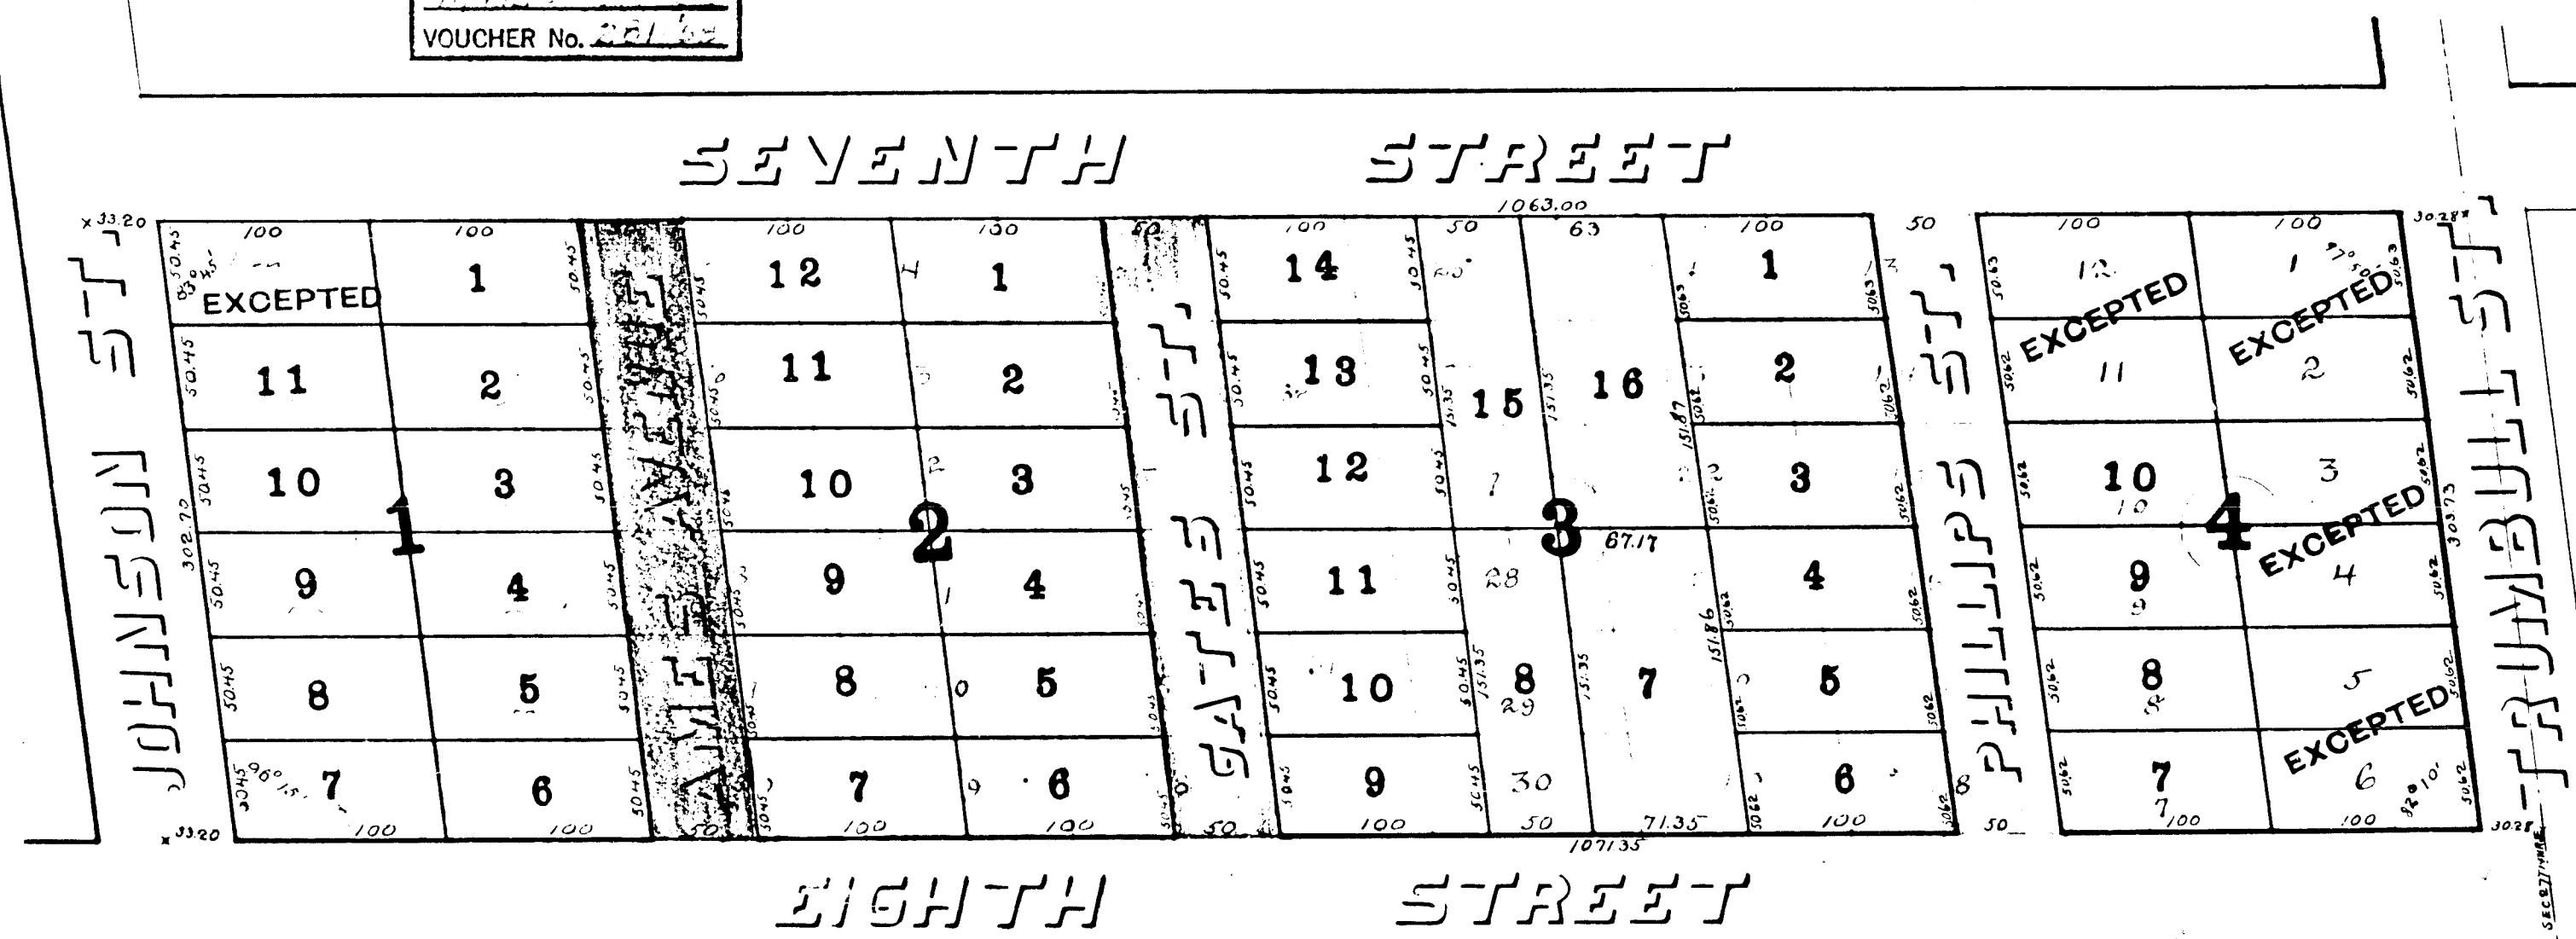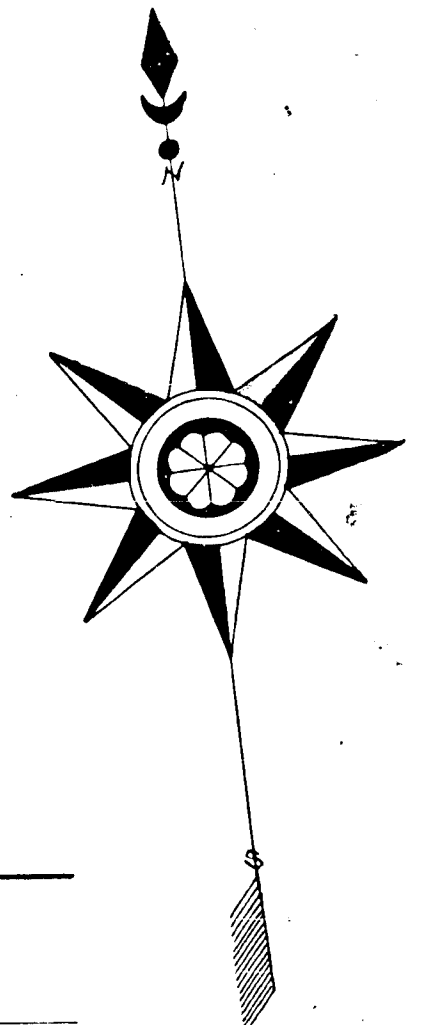

Dedication and Description
Know all men by these presents that Susan A. Hill as proprietress has caused the land embraced in the annexed map to be surveyed and laid out and plotted, to be known as Hill's Replat of T.C. Phillips' First Addition to Bay City Mich., and that the streets as shown on said map are hereby dedicated to the use of the public, to be and embrace as follows, being a part of lot one in the NE 1/4 of NW 1/4 of Sec. 27 T. 34 N. R. 5 E. Bay County Michigan, bounded on the North by Seventh Street, East by Johnson Street, South by Eighth Street, and West by Johnson Street, which embraces all of T.C. Phillips' First Addition to Bay City Mich., excepting herefrom Lots One (1) Two (2) Three (3) Four (4) Five (5) Six (6) Seven (7) Eight (8) and Fifty Seven (57) which are marked 'excepted' on this plat. The lot lines and numbers on said T.C. Phillips' First Addition to Bay City Mich., are shown on the annexed map by red lines and figures.
In presence of
J. C. Finkenstaedt
J. A. Hill

State of Michigan, County of Bay.
On this Seventeenth day of September A.D. 1894 before me, a Notary Public in and for said County personally appeared Susan A. Hill, to me known to be the person described in, and who executed the foregoing plat and acknowledged the same to be her free act and deed.
J. C. Finkenstaedt
Notary Public
Bay City Mich.

Surveyors Certificate
I hereby certify that the map herein delineated is a correct one, and that permanent monuments consisting of one inch round iron have been placed at points marked with a small circle, and as herein shown at all angles in the boundaries of the land plotted, and at all intersections of streets.
George Turner
Surveyor

Approved by the Common Council of Bay City Michigan at a regular meeting held at Chambers 24th Oct. 1894.
Wm. Kirk
Comptroller
Examined and approved
Sept. 29 1894
D. B. Allen
Deputy Auditor General

Recorder's Office
Bay County Mich.
Received for record this day of October A.D. 1894 at 10 o'clock and recorded in plat book 3 page.
George Turner
Register of Deeds

State of Michigan, County of Bay.
I, Edith McMichael, Deputy Register of Deeds and George Turner, Surveyor, do hereby certify that we have each carefully compared this copy with the original plat of Hill's Replat of T.C. Phillips' First Addition to Bay City Mich., and that it is an exact copy thereof, and of the whole of such original map or plat.
Edith McMichael
Deputy Register of Deeds
George Turner
Surveyor

State of Michigan, County of Bay.
I, Edith McMichael, Deputy Register of Deeds and George Turner, Surveyor, do hereby certify that we have each carefully compared this copy with the original plat of Hill's Replat of T.C. Phillips' First Addition to Bay City Mich., and that it is an exact copy thereof, and of the whole of such original map or plat.
Edith McMichael
Deputy Register of Deeds
George Turner
Surveyor

RECEIVED AND FILED
IN AUDITOR GENERAL'S OFFICE
1894