15319

14315

MAP OF

Seely's Replat Of

OAKWOOD

BAY COUNTY

MICHIGAN

Scale of feet.



Know all men, by these Presents, That I Cynthia L. Seely of the City of Saginaw, Michigan, as proprietress, have caused the land embraced in the annexed map to be surveyed, laid out and platted, to be known as Map of Seely's Replat of Oakwood, Bay County, Michigan, that the streets as shown on said map are hereby dedicated to the use of the public; and that the purpose of this Replat is to supersede the original Map of Oakwood recorded in Liber 3 of Maps and Plats on Page 40.

In witness where of I have hereunto set my hand and seal this twenty fifth day of May one thousand nine hundred and three.

In presence of

Esther Parsons
Mabel A. Parsons

Cynthia L. Seely [L.S.]

State of Michigan } ss.
County of Saginaw }

On this twenty fifth day of May A.D. 1903 before me, a Notary Public in and for said County, personally came the above named Cynthia L. Seely, known to me to be the person who executed the above dedication and acknowledged the same to be her free act and deed.

Mabel A. Parsons
Notary Public in and for Saginaw Co., Mich.

No. 11026
Certificate furnished in compliance with section 135 of Senate Bill No. 190 (file 212) act of 1893.
GEO. E. WEADHOFF,
REGISTER OF DEEDS.
BAY COUNTY, MICHIGAN.

The land embraced in the annexed Map of Seely's Replat of Oakwood, Bay County, Michigan is described as follows: All that part of the Southwest fractional quarter (¼) of fractional Section one (1) Town fifteen (15) North Range four (4) East lying East of the right of way of the Detroit and Mackinac Railway.

I hereby certify that the map hereon delineated is a correct one, and that permanent Monuments, consting of iron gas pipes one inch in diameter and from thirty to thirty six inches long, have been planted at points marked thus x as thereon shown at all angles in the boundaries of the land platted, and at all intersections of streets. The lines of the lots of original survey are designated by blue broken lines and are marked with blue figures

Charles Holmes
Surveyor &c

Examined and Approved
May 29, 1903
Johnson F. Wilkinson
Deputy Auditor General

State of Michigan } ss.
County of Bay }

We Geo. E. Weadhoff Register of Deeds, and Charles Holmes Surveyor, hereby certify that we have each carefully compared the above copy with the original map of Seely's Replat of Oakwood, Bay County, Michigan, and that it is an exact copy thereof and of the whole of such original map or plat.

Geo. E. Weadhoff Register of Deeds
Charles Holmes Surveyor

State of Michigan } ss.
County of Bay }

We Geo. E. Weadhoff Register of Deeds, and Charles Holmes Surveyor, hereby certify that we have each carefully compared the annexed copy with the Map of Seely's Replat of Oakwood, Bay County Michigan now of record in the office of said Register of Deeds, and that it is a true transcript therefrom and of the whole of such record.

Geo. E. Weadhoff Register of Deeds
Charles Holmes Surveyor

Register's office
Bay County } ss.

Received for record this 6th day of June at 11 o'clock A M. A.D. 1903 and recorded in Liber 3 of Maps and Plats on page 44


Geo. E. Weadhoff
Register of Deeds.

Office of Register of Deeds
for Bay County, Michigan } ss.

Upon the filing of this instrument for record the certificate of the County Treasurer required by Section 35 of Act No 206 of Public Acts of 1893 as amended by Act No [illegible] of the Public Acts of 1899 was issued to me this 2nd day of A.D. 1903.

Register of Deeds

RECEIVED AND FILED.
IN AUDITOR GENERAL'S OFFICE,
June 27, 1903
Johnson F. Wilkinson
Deputy Auditor General.

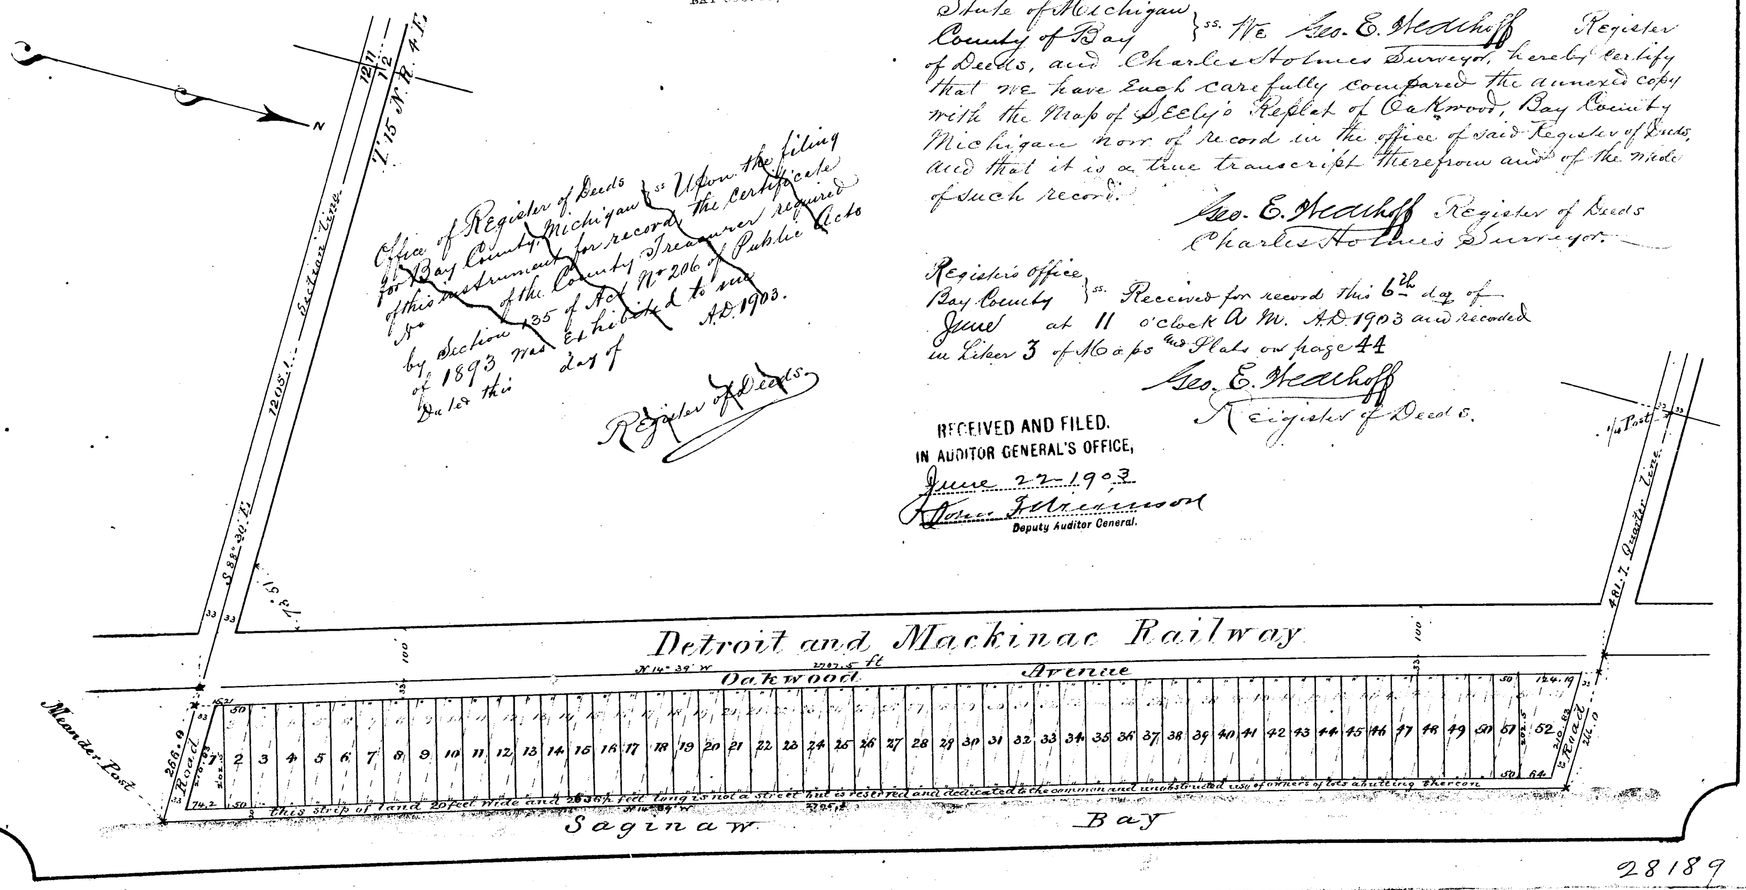

28189

15319

14315

MAP OF

Seely's Replat Of

OAKWOOD

BAY COUNTY

MICHIGAN

Scale of feet.



Know all men by these Presents, That I Cynthia L. Seely of the City of Saginaw, Michigan, as Proprietress, have caused the land embraced in the annexed Map to be surveyed, and out and platted, to be known as Map of Seely's Replat of Oakwood, Bay County, Michigan, that the streets as shown in said Map are hereby dedicated to the use of the public; and that the purpose of this Replat is to supersede the original Map of Oakwood recorded in Liber 3 of Plats on page 40.

In witness whereof I have hereunto set my hand and seal this twenty fifth day of May in the thousand nine hundred and three.

In presence of

Esther Parsons
Mabel A. Parsons


Cynthia L. Seely [L.S.]

State of Michigan } ss.
County of Saginaw }

On this twenty fifth day of May A.D. 1903 before me, a Notary Public in and for said County, personally came the above named Cynthia L. Seely known to me to be the person who executed the above dedication and acknowledged the same to be her free act and deed.

Mabel A. Parsons
Notary Public in and for Saginaw Co. Mich.

No. 11026
... is furnished in compliance with section 135 of Sec. Act No. 190 P.A. 1915 ...

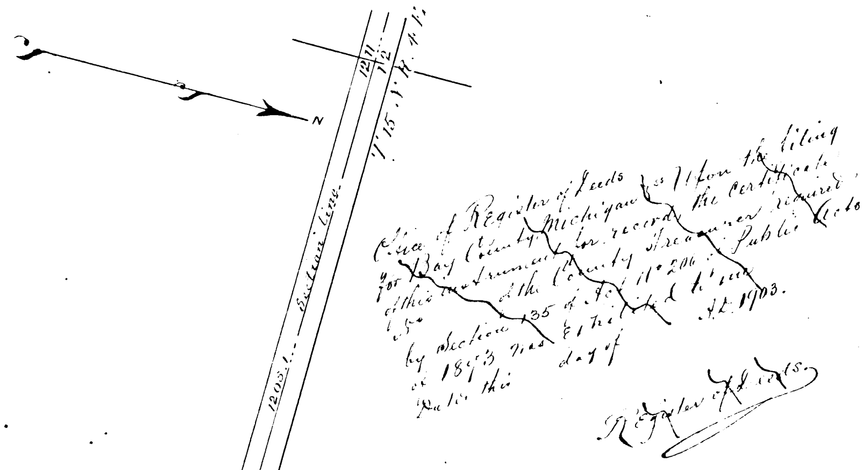

The land embraced in the annexed Map of Seely's Replat of Oakwood, Bay County, Michigan is described as follows: All that part of the Southwest fractional quarter (¼) of fractional Section one (1) Town Fifteen (15) North Range Four (4) East lying East of the right of way of the Detroit and Mackinac Railway.

I hereby certify that the map hereon delineated is a correct one, and that permanent Monuments, consisting of iron gas pipe one inch in diameter and from thirty to thirty six inches long, have been planted at points remarked thus x as hereon shown at all angles in the boundaries of the land platted, and at all intersections of streets. The lines of the lots of original survey are designated by blue broken lines and are marked with blue figures

Charles Holmes
Surveyor

Examined and Approved
May 29, 1903
John F. Wilkinson
Deputy Auditor General

State of Michigan } ss. I Geo. E. Heathoff Register
County of Bay } of Deeds, and Charles Holmes Surveyor hereby certify that we have each carefully compared the annexed copy with the original map of Seely's Replat of Oakwood Bay County, Michigan and that it is an exact copy thereof and of the whole of such original map or plat.

Geo. E. Heathoff Register of Deeds
Charles Holmes Surveyor

State of Michigan } ss. I Geo. E. Heathoff Register
County of Bay } of Deeds, and Charles Holmes Surveyor hereby certify that we have each carefully compared the annexed copy with the map of Seely's Replat of Oakwood, Bay County Michigan now of record in the office of said Register of Deeds and that it is a true transcript therefrom and of the whole of such record.

Geo. E. Heathoff Register of Deeds
Charles Holmes Surveyor

Register's Office } ss. Received for record this 6th day of
Bay County } June at 11 o'clock A.M. A.D. 1903 and recorded
in Liber 3 of Plats on page 44

Geo. E. Heathoff
Register of Deeds.

RECEIVED AND FILED.
IN AUDITOR GENERAL'S OFFICE,
June 27 1903
John F. Wilkinson
Deputy Auditor General.

28189