MAP OF HOWE'S ADDITION TO WEST BAY CITY MICH.

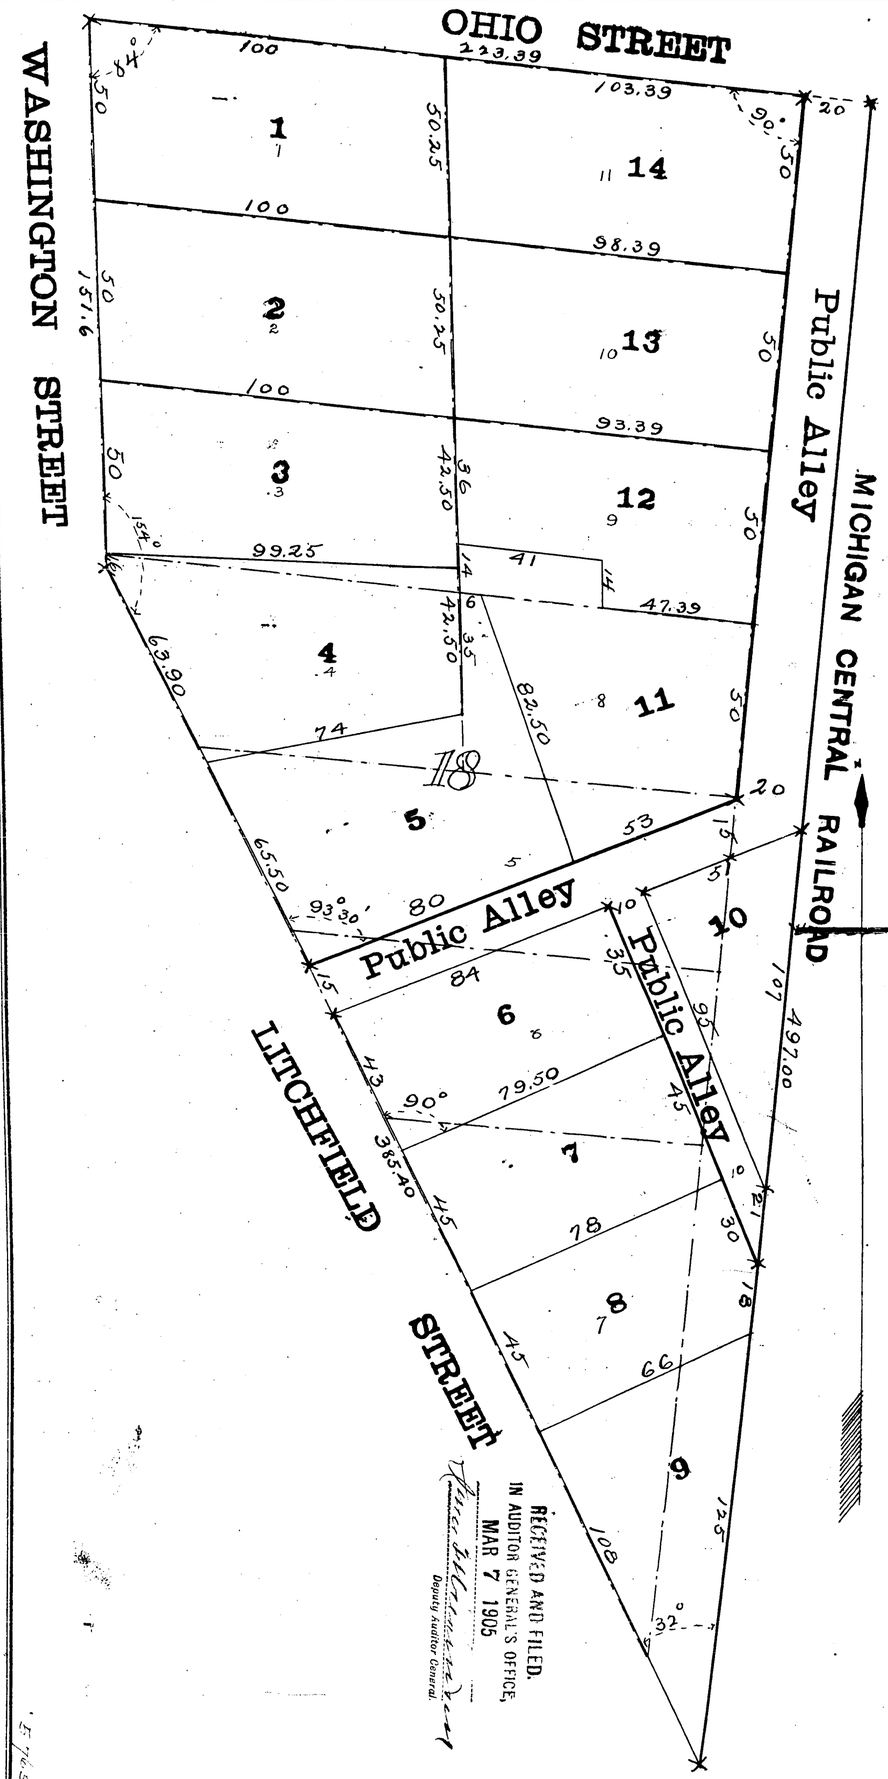

SCALE THIRTY FEET TO ONE INCH.
MEASUREMENTS ARE IN FEET AND HUNDREDTHS.

0 15 30 45 60 75 90 105 120

PROPRIETORS,

MOSES HOWE
LEORA E. HOWE
ISAAC E. RANDALL
ELIZABETH RANDALL
MEYER ROBINSON
PEARL ROBINSON
ELMA L. ROHRER
CHAS. W. ROHRER
ELI SACHSE
FANNY SACHSE
MARY KOFFMAN

H.C. THOMPSON
SURVEYOR.

DESCRIPTION.

The land embraced in the annexed plat of Howe's Addition to West Bay City Mich. is a replat of Block Eighteen of Litchfields Addition to the Village of Munna, and in addition thereto a strip of land twenty feet wide, lying east of and adjoining said Block Eighteen. The original boundary and lot lines are shown hereon by broken red lines, and original Numbers of lots in red.

SURVEYOR'S CERTIFICATE.

I hereby certify that the plat hereon delineated is a correct one, and that permanent monuments consisting of one inch round gas pipe, two feet long have been planted at points marked thus × as shown at all angles in the boundaries of the land platted, and at the intersection of all streets, and public alleys.

H.C. Thompson
Surveyor

West Bay City Mich. Jan. 16th 1905.

Approved by the City Council.

Jno. M. Roy
City Clerk.

C.J. Barnett
Mayor.

EXAMINED AND APPROVED
JANUARY 28, 1905
JOHN F. WILKINSON
DEPUTY AUDITOR GENERAL

Received for record this fourth day of February A.D. 1905 and recorded in plat book 3 page 48.

Geo. E. Wedthoff
Register of Deeds
Bay County Michigan

State of Michigan } ss
County of Bay }

We, Geo. E. Wedthoff Register of Deeds, and H.C. Thompson Surveyor, hereby certify that we have each carefully compared this copy with the original plat of Howes Addition to West Bay City Mich., and that it is an exact copy thereof and of the whole of such original map or plat.

Geo. E. Wedthoff
Register of Deeds

H.C. Thompson
Surveyor

DEDICATION.

Know all men by these presents that we, Moses Howe, Leora E. Howe, Isaac E. Randall, Elizabeth Randall, Meyer Robinson, Elma L. Rohrer, Chas. W. Rohrer, Pearl Robinson, Eli Sachse, Fanny Sachse, and Mary Koffman proprietors, have caused the land embraced in the annexed plat to be surveyed, laid out and replatted to be known as Howes Addition to West Bay City, Mich., and that the streets and alleys as shown on said plat are hereby dedicated to the use of the Public.

Signed and sealed in presence of

T.R. Sharr
H.C. Thompson

Moses Howe [L.S.]
Leora E. Howe [L.S.]
Isaac E. Randall [L.S.]
Elizabeth Randall [L.S.]
Meyer Robinson [L.S.]
Elma L. Rohrer [L.S.]
Chas. W. Rohrer [L.S.]
Pearl Robinson by her Mark [L.S.]
Wit. T.R. Sharr
Eli Sachse by [L.S.]
Mary Koffman by her Mark [L.S.]
H.M. Koffman
Wit. to Mark
Fanny Sachse [L.S.]

State of Michigan } ss
County of Bay }

On this 12th day of January A.D. 1905 before me, a notary public in and for said County personally came the above named Moses Howe, Leora E. Howe, Isaac E. Randall, Elizabeth Randall, Meyer Robinson, Elma L. Rohrer, Chas. W. Rohrer, Pearl Robinson, Eli Sachse, Mary Koffman and Fanny Sachse. Known to me to be the persons who executed the above dedication and acknowledged the same to be their free act and deed.

Thos. R. Sharr
Notary Public
in and for Bay County Mich.
My Commission Expires, Nov. 5th 1906.

State of Michigan } ss
County of Bay }

We, Geo. E. Wedthoff Register of Deeds and H.C. Thompson Surveyor hereby certify that we have each carefully compared the annexed copy with the plat of Howes Addition to West Bay City Mich., now of record in the office of said Register of Deeds, and that it is a true transcript therefrom and of the whole of such record.

Geo. E. Wedthoff
Register of Deeds

H.C. Thompson
Surveyor

RECEIVED AND FILED.
IN AUDITOR GENERAL'S OFFICE,
MAR 7 1905
Deputy Auditor General

No. 1220
Certificate furnished in compliance with section 185 of Senate Bill No. 190 (file 212) act of 1893.
GEO. E. WEDTHOFF,
REGISTER OF DEEDS.
BAY COUNTY, MICHIGAN.

5569

14318

MAP OF HOWE'S ADDITION TO WEST BAY CITY MICH.

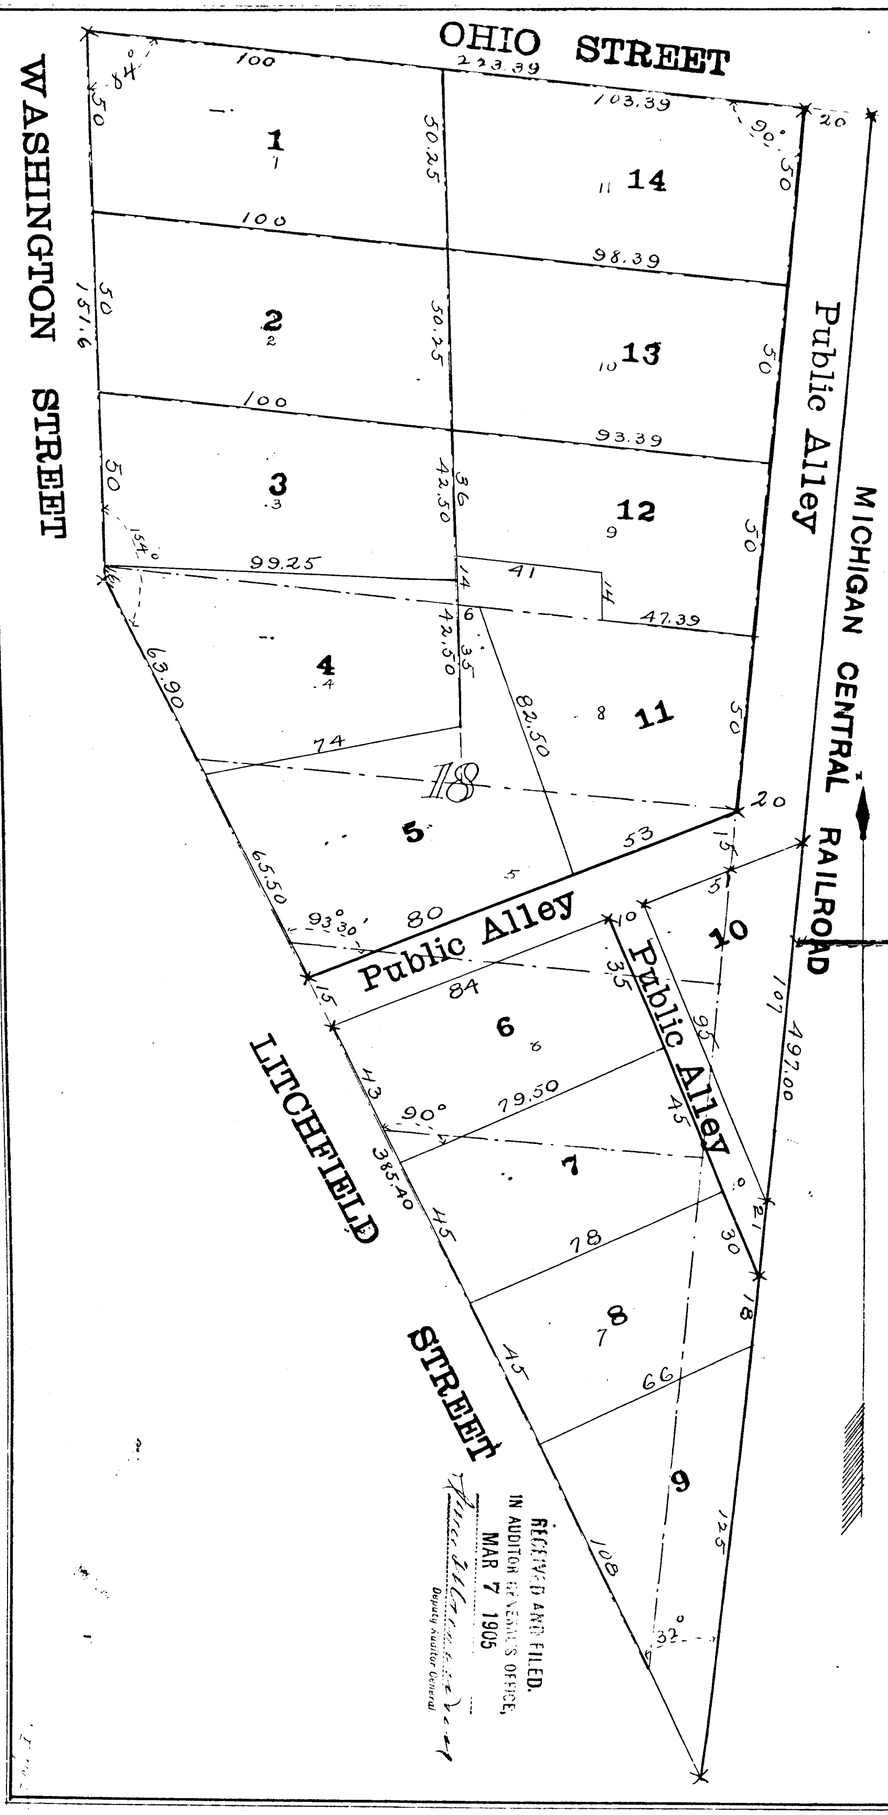

SCALE THIRTY FEET TO ONE INCH.
MEASURMENTS ARE IN FEET AND HUNDREDTHS.

PROPRIETORS,

MOSES HOWE
LEORA E. HOWE
ISAAC E. RANDALL
ELIZABETH RANDALL
MEYER ROBINSON
PEARL ROBINSON
ELMA L. ROHRER
CHAS. W. ROHRER
ELI SACHSE
FANNY SACHSE
MARY HOFFMAN

H.C. THOMPSON
SURVEYOR.

DESCRIPTION.

The land embraced in the annexed plat of Howe's Addition to West Bay City Mich. is a replat of Block Eighteen of Litchfields Addition to the Village of Mrona, and in addition thereto a strip of land twenty feet wide, lying east of and adjoining said Block Eighteen. The original boundary and lot lines are shown hereon by broken red lines, and original Numbers of Lots in red.

SURVEYOR'S CERTIFICATE.

I hereby certify that the plat hereon delineated is a correct one, and that permanent monuments consisting of one inch round gas pipe, two feet long have been planted at points marked thus × as hereon shown at all angles in the boundaries of the land platted, and at the intersection of all streets and public alleys.

H.C. Thompson
Surveyor

West Bay City Mich. Jan. 16th 1905.

Approved by the City Council.

Jno. M. Roy
City Clerk.

E.J. Barnett
Mayor.

EXAMINED AND APPROVED
JANUARY 28, 1905
JOHN F. WILKINSON
DEPUTY AUDITOR GENERAL

Received for record this 6th day of Feb. A.D. 1905 and recorded in plat book 3 page 48.

Geo. E. Wedthoff
Register of Deeds
Bay County Michigan

State of Michigan } ss
County of Bay }

We, Geo. E. Wedthoff Register of Deeds, and H.C. Thompson Surveyor, hereby certify that we have each carefully compared this copy with the original plat of Howes Addition to West Bay City Mich., and that it is an exact copy thereof and of the whole of such original map or plat.

Geo. E. Wedthoff
Register of Deeds

H.C. Thompson
Surveyor

No. 1220
Certificate furnished in compliance with section 185 of Senate Bill No. 190 (file 212) act of 1893.
GEO. E. WEDTHOFF,
REGISTER OF DEEDS,
BAY COUNTY, MICHIGAN.

RECEIVED AND FILED.
IN AUDITOR GENERAL'S OFFICE,
MAR 7 1905
Deputy Auditor General

DEDICATION.

Know all men by these presents that we, Moses Howe, Leora E. Howe, Isaac E. Randall, Elizabeth Randall, Meyer Robinson, Elma L. Rohrer, Chas. W. Rohrer, Pearl Robinson, Eli Sachse, Fanny Sachse, and Mary Hoffman proprietors, have caused the land embraced in the annexed plat to be surveyed, laid out and replatted to be known as Howes Addition to West Bay City, Mich., and that the Streets and Alleys as shown on said plat are hereby dedicated to the use of the public.

Signed and sealed in presence of

T.R. Sharr
H.C. Thompson

Moses Howe [L.S.]
Leora E. Howe [L.S.]
Isaac E. Randall [L.S.]
Elizabeth Randall [L.S.]
Meyer Robinson [L.S.]
Elma L. Rohrer [L.S.]
Chas. W. Rohrer [L.S.]
Pearl Robinson by her Mark [L.S.]
Wit. J.R. Sharr

Eli Sachse by [L.S.]
Mary Hoffman by her Mark [L.S.]
H. M. Hoffman
Wit. to Mark

Fanny Sachse [L.S.]

State of Michigan } ss
County of Bay }

On this 12th day of January A.D. 1905 before me, a notary public in and for said County personally came the above named Moses Howe, Leora E. Howe, Isaac E. Randall, Elizabeth Randall, Meyer Robinson, Elma L. Rohrer, Chas. W. Rohrer, Pearl Robinson, Eli Sachse, Mary Hoffman and Fanny Sachse, known to me to be the persons who executed the above dedication and acknowledged the same to be their free act and deed.

Thos. R. Sharr
Notary Public
in and for Bay County Mich.
My Commission Expires, Nov 5th 1906.

State of Michigan } ss
County of Bay }

We, Geo. E. Wedthoff Register of Deeds and H.C. Thompson Surveyor hereby certify that we have each carefully compared the annexed copy with the plat of Howes Addition to West Bay City Mich., now of record in the office of said Register of Deeds, and that it is a true transcript therefrom and of the whole of such record.

Geo. E. Wedthoff
Register of Deeds

H.C. Thompson
Surveyor

5564

14318