

5683

M A W of G. W. AMES 1st ADDITION to BAY CITY MICH.

Acknowledgement of Proprietors.

Know all men by these presents that we Geo. W. Ames and Jennie A. Ames his wife and Mary H. Smith proprietors of the land upon which this plat is laid out do hereby acknowledge that we caused such land to be surveyed and caused said plat to be made by George Sumner Surveyor as G. W. Ames 1st Addition to Bay City Mich. and said plat is hereby executed and adopted by us of our own free act and deed and the streets therein laid out are hereby set apart for such uses and purposes as provided by law.

In Witness whereof we have hereunto set our hands and seals this 24th day of December A. D. 1891.

in presence of

John E. McAtty *George W. Ames & S.*
A. F. Pomeroy *Jennie A. Ames & S.*
Mary H. Smith & S.

State of Michigan }
County of Bay } S. S.

On this 24th day of December A. D. 1891 before me a Notary Public in and for said County personally appeared Geo. W. Ames and Jennie A. Ames his wife and Mary H. Smith to me known to be the same persons described in and who executed the foregoing plat and acknowledged the same to be their own free act and deed.



John E. McAtty
Notary Public Bay City Mich.

State of Michigan }
County of Bay } S. S.

We Register of Deeds, and George Sumner Surveyor, hereby certify that we have each carefully compared the annexed copy with the plat of G. W. Ames 1st Addition now of record in the office of said Register of Deeds and that it is a true transcript therefrom and of the whole of such record.


Geo. E. Wedthoff Register of Deeds.
George Sumner Surveyor.

157.870
155.350

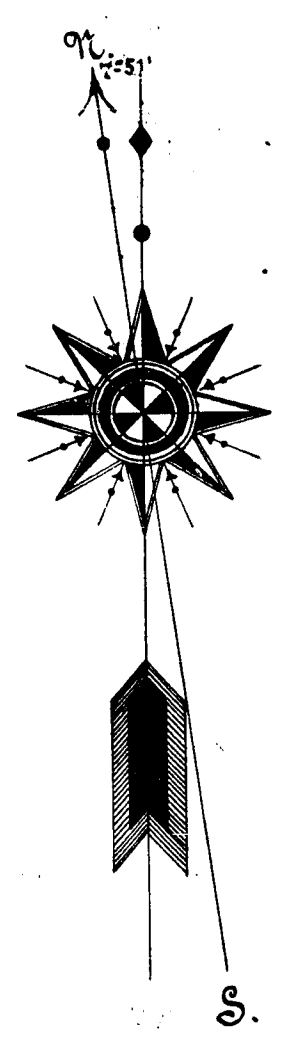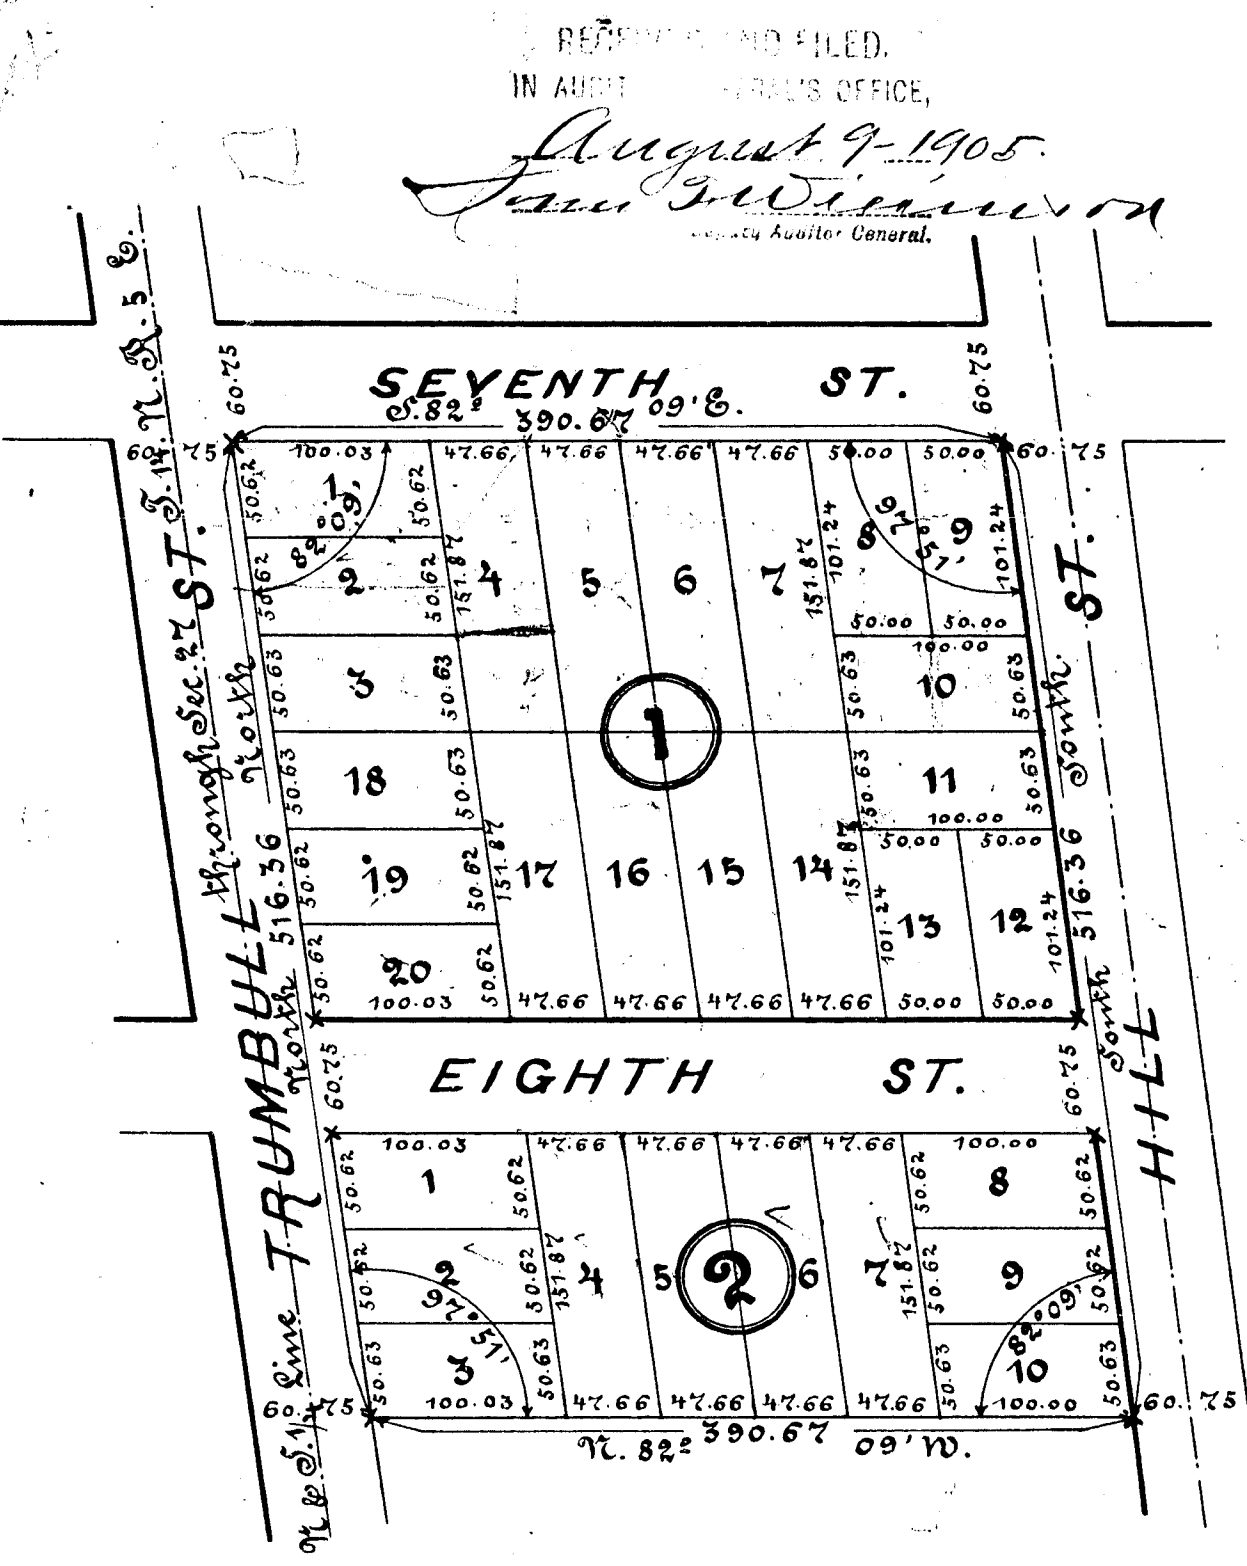

Examined and approved
Nov 11 1893
D. B. Ainger
Deputy Auditor General.

Scale.

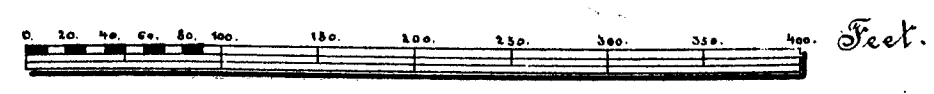

No. 2-2-77.
Certificate furnished in compliance with section 135 of Senate Bill No. 190 (file 212) act of 1893.
GEO. E. WEDTHOFF,
REGISTER OF DEEDS,
BAY COUNTY, MICHIGAN.

Description.

The within plat of G. W. Ames 1st Addition to Bay City Michigan is situated in the North West Quarter of North East Quarter of Section 27 E. 14 N. R. 5 E. Bay County Mich. and more particularly described as follows to wit: Commencing at a point on East line of Trumbull Street where the South line of Seventh Street intersects the same and running thence S. 82° 09' E. on the South line of Seventh Street 390.67 feet to Westline of Hill Street thence South on West line of Hill Street 516.36 feet thence N. 82° 09' W. on line parallel with South line of Seventh Street 390.67 feet to East line of Trumbull Street thence North on East line of Trumbull Street 516.36 feet to place of beginning.

Surveyors Certificate.

I hereby certify that the map herein delineated is a correct one and that permanent monuments consisting of one inch round iron monuments planted at points marked x as thereon shown at all angles in the exterior lines and intersection of Corners of Streets of land platted.

George Sumner Surveyor.

The plat of G. W. Ames 1st Addition to Bay City Mich. is approved by the common council of Bay City, Bay County Michigan on this 13th day of November A. D. 1893.
Chas. Jackson Mayor.
M. Smith Comptroller.

Registers Office.
Bay County Michigan)
Received this 26th day of April 1903 A. D. at 4 o'clock P. M. records on page 44 of platbook 76-3 (three)
Geo. E. Wedthoff Register.

State of Michigan }
County of Bay } S. S.

We *Geo. E. Wedthoff* Register of Deeds and *George Sumner* Surveyor hereby certify that we have each carefully compared this copy with the original plat of G. W. Ames 1st Addition and that it is an exact copy thereof and of the whole of such original map or plat.

Geo. E. Wedthoff Register of Deeds.
George Sumner Surveyor.

M A P G. W. AMES 1st ADDITION to BAY CITY MICH.

Acknowledgement of Proprietors.

Know all men by these presents that we Geo. W. Ames and Jennie A. Ames his wife and Mary H. Smith proprietors of the land upon which this plat is laid out do hereby acknowledge that we caused such land to be surveyed and caused said plat to be made by George Sumner Surveyor as G. W. Ames 1st Addition to Bay City Mich. and said plat is hereby executed and adopted by us of our own free act and deed and the streets therein laid out are hereby set apart for such uses and purposes as provided by law.

In Witness whereof we have hereunto set our hands and seals this 24th day of December A. D. 1891.

in presence of
John F. Hutton *George W. Ames & S.*
John F. Hutton *Jennie A. Ames & S.*
John F. Hutton *Mary H. Smith & S.*

State of Michigan }
County of Bay } S. S.

On this 24th day of December A. D. 1891 before me a Notary Public in and for said County personally appeared Geo. W. Ames and Jennie A. Ames his wife and Mary H. Smith to me known to be the same persons described in and who executed the foregoing plat and acknowledged the same to be their own free act and deed.



John F. Hutton
Notary Public Bay City Mich.

State of Michigan }
County of Bay } S. S.

We Register of Deeds, and George Sumner Surveyor, hereby certify that we have each carefully compared the annexed copy with the plat of G. W. Ames 1st Addition now of record in the office of said Register of Deeds and that it is a true transcript therefrom and of the whole of such record.

Geo. E. Weddick Register of Deeds.
George Sumner Surveyor.

No. 22,777.
Certificate furnished in compliance with section 135 of Senate Bill No. 190 (file 212) act of 1893.
GEO. E. WEDDICK,
REGISTER OF DEEDS,
BAY COUNTY, MICHIGAN.

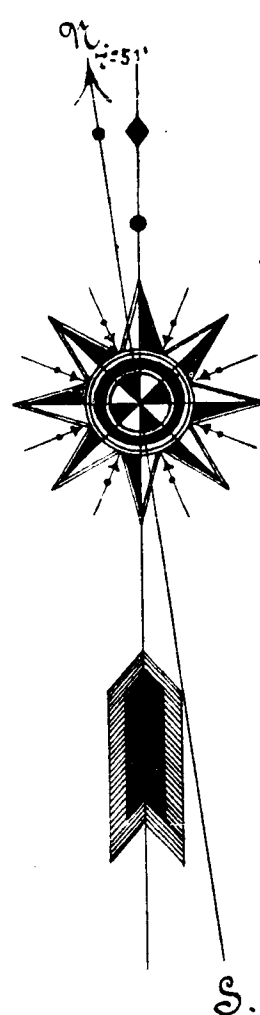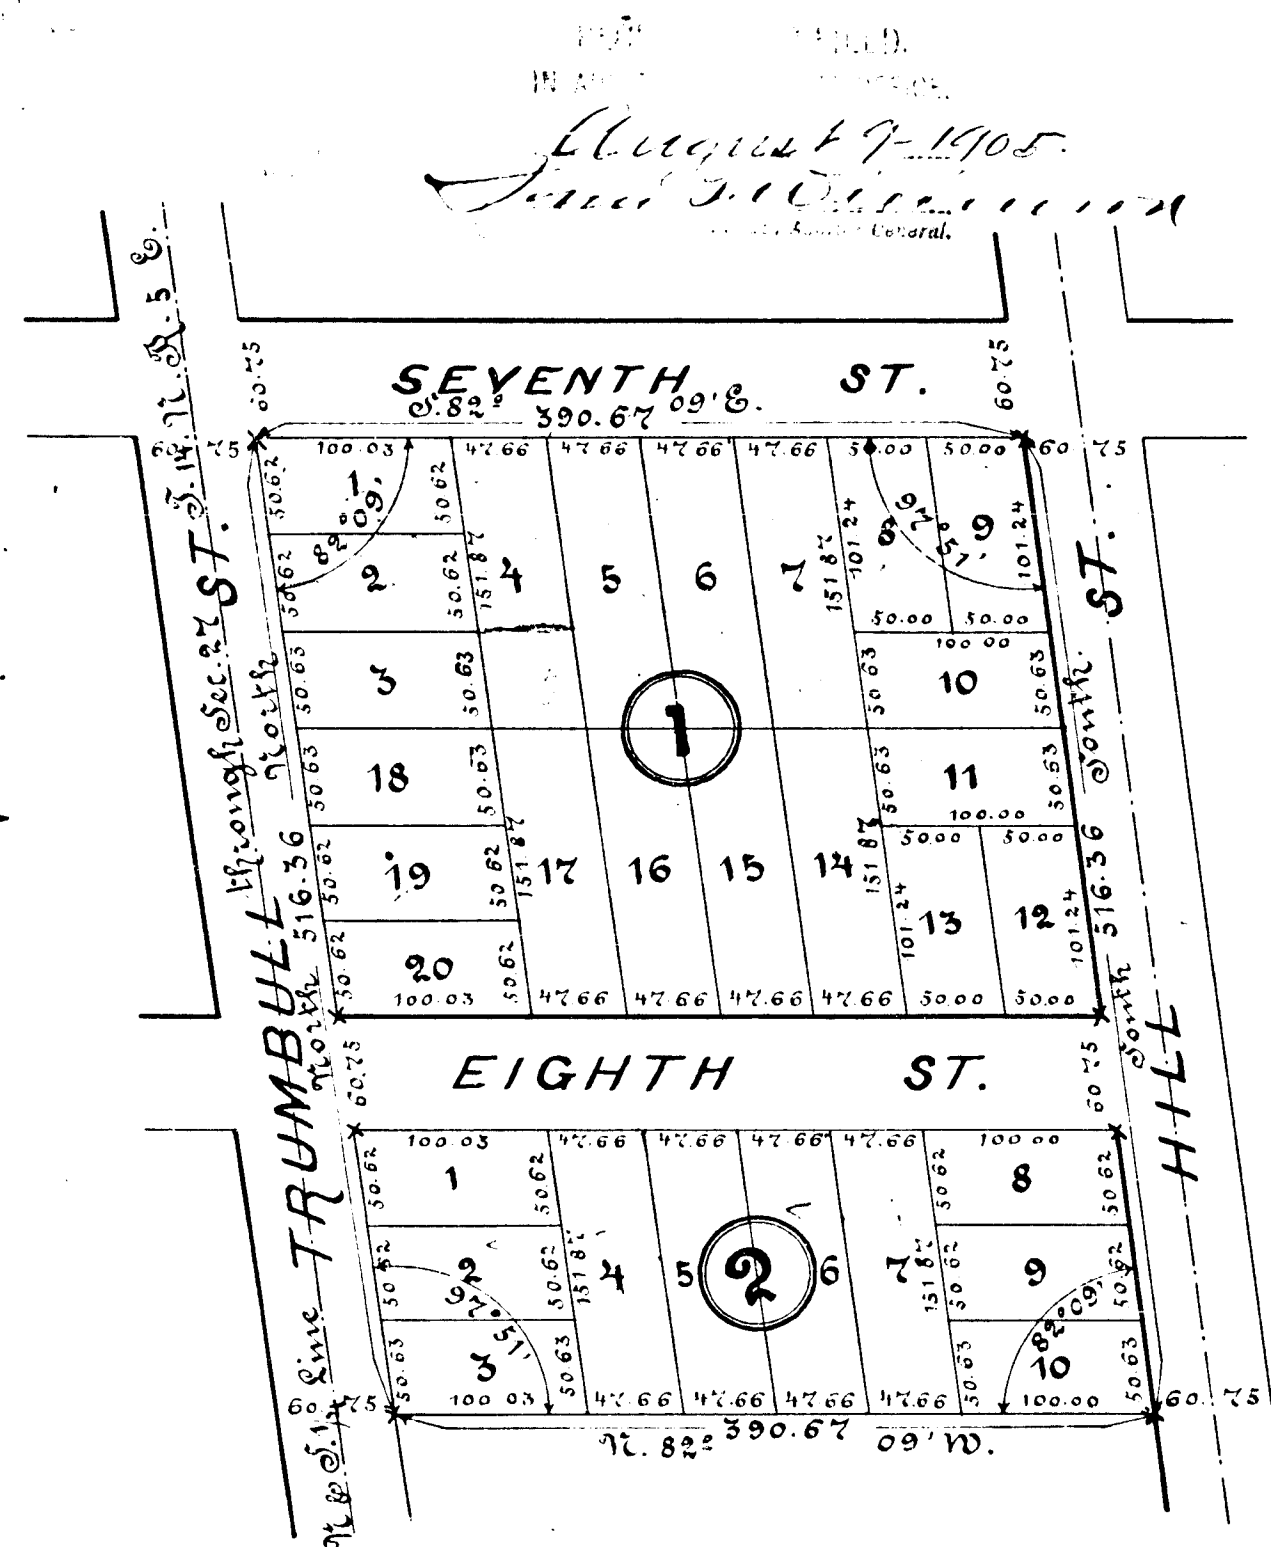

Examined and approved
Nov 11 1893
D. B. Ainger
Deputy Auditor General.

Scale.



Description.

The within plat of G. W. Ames 1st Addition to Bay City Michigan is situated in the North West Quarter of North East Quarter of Section 27 T. 34 N. R. 5 E. Bay County Mich. and more particularly described as follows to wit: Commencing at a point on East line of Trumbull Street where the South line of Seventh Street intersects the same and running thence S. 82° 09' E. on the South line of Seventh Street 390.67 feet to West line of Hill Street thence South on West line of Hill Street 516.36 feet thence N. 82° 09' W. on line parallel with South line of Seventh Street 390.67 feet to East line of Trumbull Street thence North on East line of Trumbull Street 516.36 feet to place of beginning.

Surveyors Certificate.

I hereby certify that the map herein delineated is a correct one and that permanent monuments consisting of one inch round iron monuments planted at points marked x as thereon shown at all angles in the exterior lines and intersection of Corners of Streets of land platted.

George Sumner Surveyor.

The plat of G. W. Ames 1st Addition to Bay City Mich. is approved by the common council of Bay City, Bay County Michigan on this 13th day of November A. D. 1893.

Chas. D. Jackson Mayor.
Wm. Lusk Comptroller.

Registers Office.
Bay County Michigan

Received this 26th day of April 1905 A. D. at 4 o'clock P. M. recorded on page 44 of platbook No. 3 (three)

Geo. E. Weddick Register.

State of Michigan }
County of Bay } S. S.

We *Geo. E. Weddick* Register of Deeds and *George Sumner* Surveyor hereby certify that we have each carefully compared this copy with the original plat of G. W. Ames 1st Addition and that it is an exact copy thereof and of the whole of such original map or plat.

Geo. E. Weddick Register of Deeds.
George Sumner Surveyor.