

THE DARDAS ADDITION TO BAY CITY, MICH.

DESCRIPTION.

The land embraced in the annexed plat of The Dardas Addition to Bay City, Mich. is situated in the S.W. 1/4 of the N.E. 1/4 of Section 33, Town 14 North of Range 5 East, Bay County, Mich. and is more particularly described as follows to wit: -

Commencing at a point on the East line of Grant street 581.83 feet South of the North line of Section 33 T. 14 N. R. 5 East, and running thence east on a line 220 feet, to the West line of Farragut Street produced southerly, thence South on the West line of Farragut Street produced southerly 657.57 feet to the North line of 26th Street, thence West on the North line of 26th Street 220.20 feet to the East line of Grant street, thence North on the East line of Grant street 648.17 feet to the place of beginning.

DEDICATION.


Know All Men by these Presents, That we Jacob Dardas as proprietor, and Mary Dardas his wife, have caused the land embraced in the annexed plat to be surveyed, laid out and platted, to be known as The Dardas Addition to Bay City, Michigan, and that the streets and alleys as shown on said plat are hereby dedicated to the use of the public.

Signed and Sealed in presence of

Clara Dardas Jacob Dardas (L.S.)
John J. Russell Mary Dardas (L.S.)

GRANT

STREET.

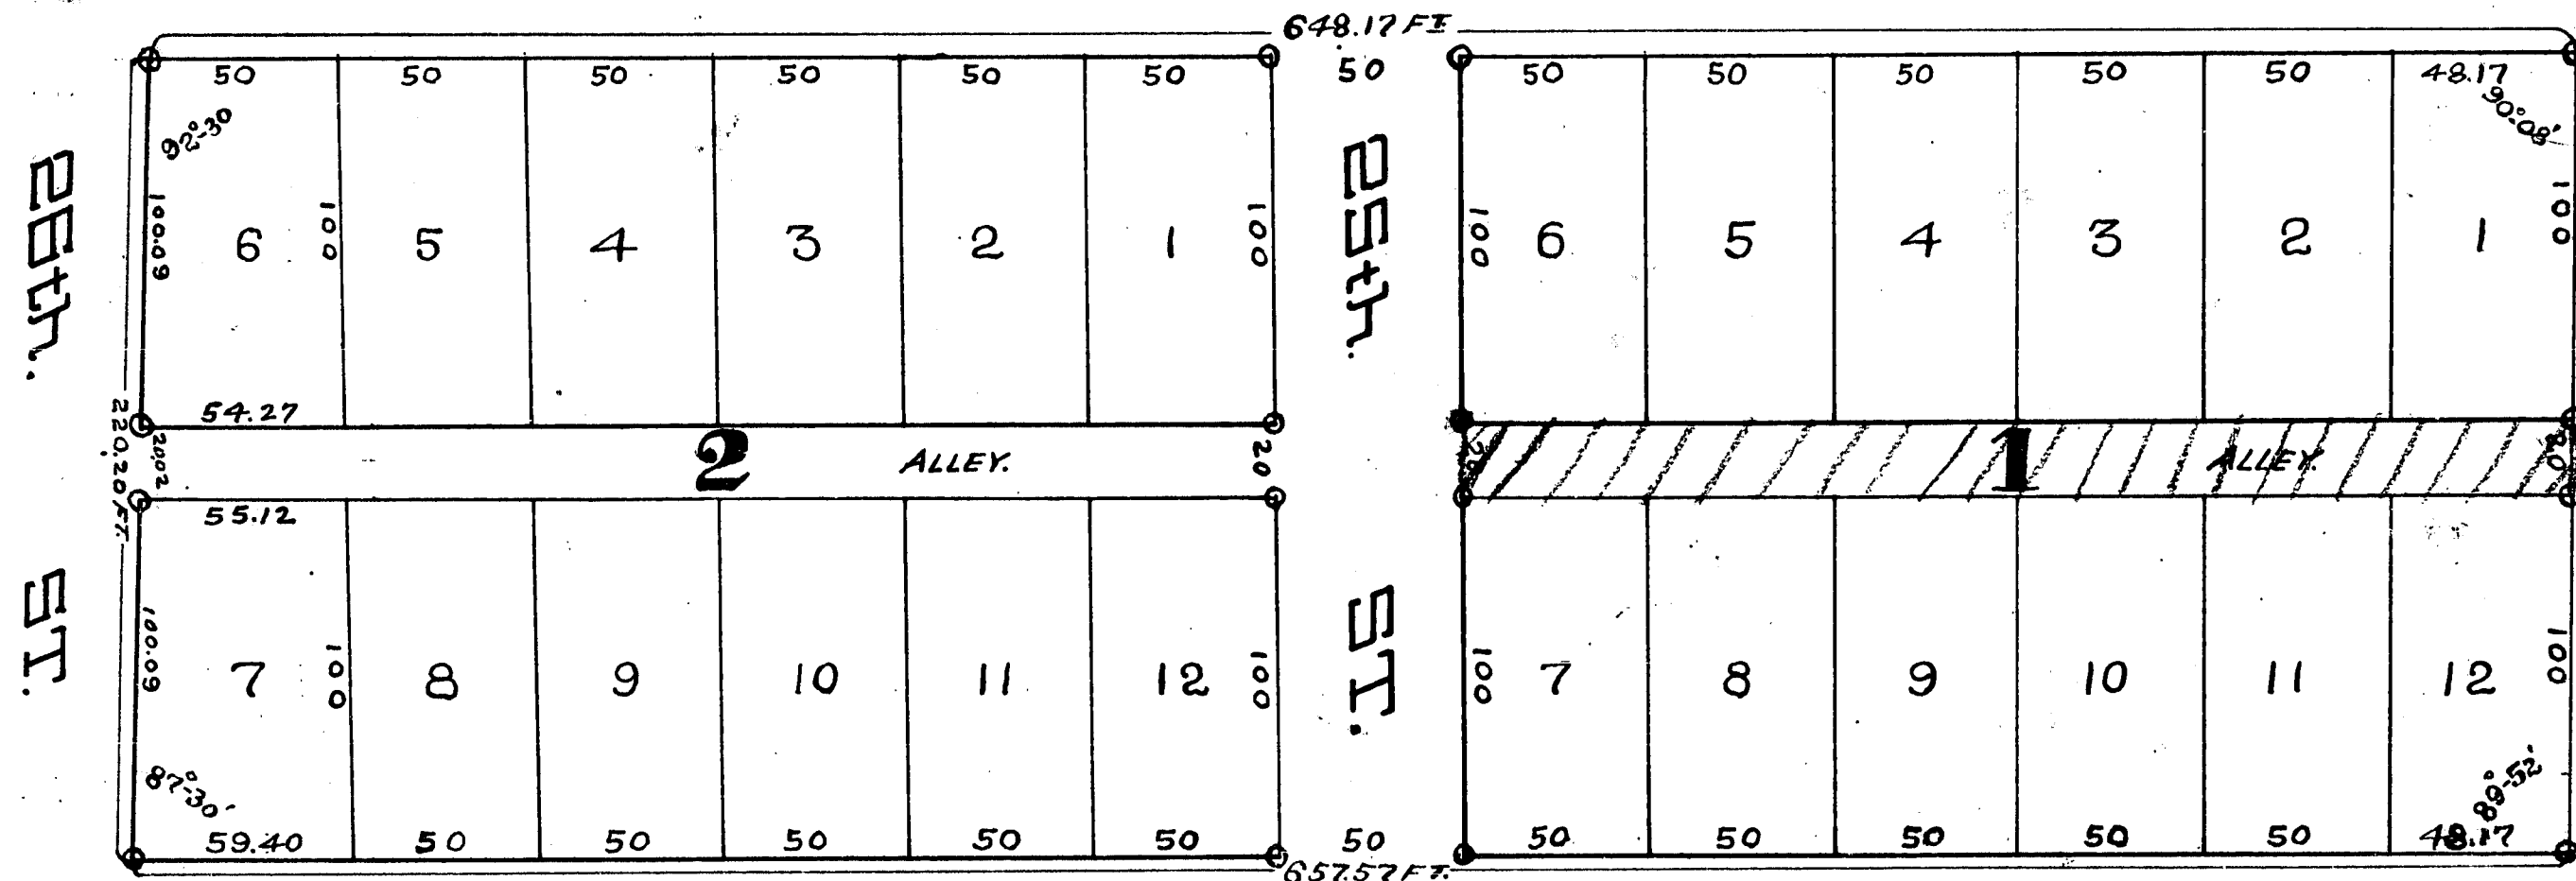

FARRAGUT

STREET.

Place of Beginning

STATE OF MICHIGAN, } ss.
County of Bay.

On this 2nd day of July, A.D. 1906, before me, a Notary Public in and for said county, personally came the above named Jacob Dardas and Mary Dardas his wife, known to me to be the persons who executed the above dedication, and acknowledged the same to be their free act and deed.

John J. Russell

Notary Public Bay County, Mich.
My commission expires Jan. 17, 1910.

4350
Certificate furnished in
Compliance with section
of Senate Bill No. 100
(the 212) act of 1892.
GEO. E. WEDTHOFF,
REGISTER OF DEEDS,
BAY COUNTY, MICH.

Surveyor's Certificate.

I hereby certify that the plat hereon delineated is a correct one, and that permanent corner marked thus O as thereon shown at all angles in the exterior lines and intersection corners of streets and alleys of land platted.

Edward Wilhelm
Surveyor.

Common Council Approval.
The plat of The Dardas Addition is approved by the Common Council of Bay City, Michigan on this 16th day of July, A.D. 1906.

E. J. Russell
Mayor
George Turner
City Clerk

STATE OF MICHIGAN, } ss.
County of Bay

We, the E. Heath
Register of Deeds, and Edward Wilhelm, Surveyor, hereby certify that we have each carefully compared this copy with the original plat of The Dardas Addition, and that it is an exact copy thereof and of the whole of such original map or plat.

E. Heath
Register of Deeds.
Edward Wilhelm
Surveyor.

Examined and Approved.

July 21, 1906.
John J. Kilbourn
Deputy Auditor General.

Scale 50 feet to an inch.

RECEIVED AND FILED
IN AUDITOR GENERAL'S OFFICE.

Aug 1, 1906
Auditor General

REGISTER'S OFFICE
Bay County.

Received for record the 27th day of July, A.D. 1906 at 2:30 o'clock P.M. and Registered in Lib. 3, Plat. 11
E. Heath
Register of Deeds.

STATE OF MICHIGAN, } ss.
County of Bay

We, the E. Heath
Register of Deeds, and Edward Wilhelm, Surveyor, hereby certify that we have each carefully compared the annexed copy with the plat of The Dardas Addition now of record in the office of said Register of Deeds, and that it is a true transcript therefrom and of the whole of such record.

E. Heath
Register of Deeds.
Edward Wilhelm
Surveyor.

14321

Garagon

THE DARDAS ADDITION TO BAY CITY, MICH.

DESCRIPTION.

The land embraced in the annexed plat of The Dardas Addition to Bay City, Mich. is situated in the S.W. 1/4 of the N.E. 1/4 of Section 33, Town 14 North of Range 5 East, Bay County, Mich., and is more particularly described as follows to wit: -


Commencing at a point on the East line of Grant street 581.83 feet South of the North line of Section 33 T. 14 N. R. 5 East, and running thence east on a line 220 feet, to the west line of Farragut street produced southerly, thence South on the East line of Farragut street produced southerly 657.57 feet to the north line of 26th street, thence west on the north line of 26th street 220.20 feet to the east line of Grant street, thence north on the east line of Grant street 648.17 feet to the place of beginning.

DEDICATION.

Know All Men by these Presents, That we Jacob Dardas as proprietor, and Mary Dardas his wife, have caused the land embraced in the annexed plat to be surveyed, laid out and platted, to be known as The Dardas Addition to Bay City, Michigan, and that the streets and alleys as shown on said plat are hereby dedicated to the use of the public.

Signed and Sealed in presence of

Clara Dardas Jacob Dardas (J.S.)
John J. Rowell Mary Dardas (J.S.)

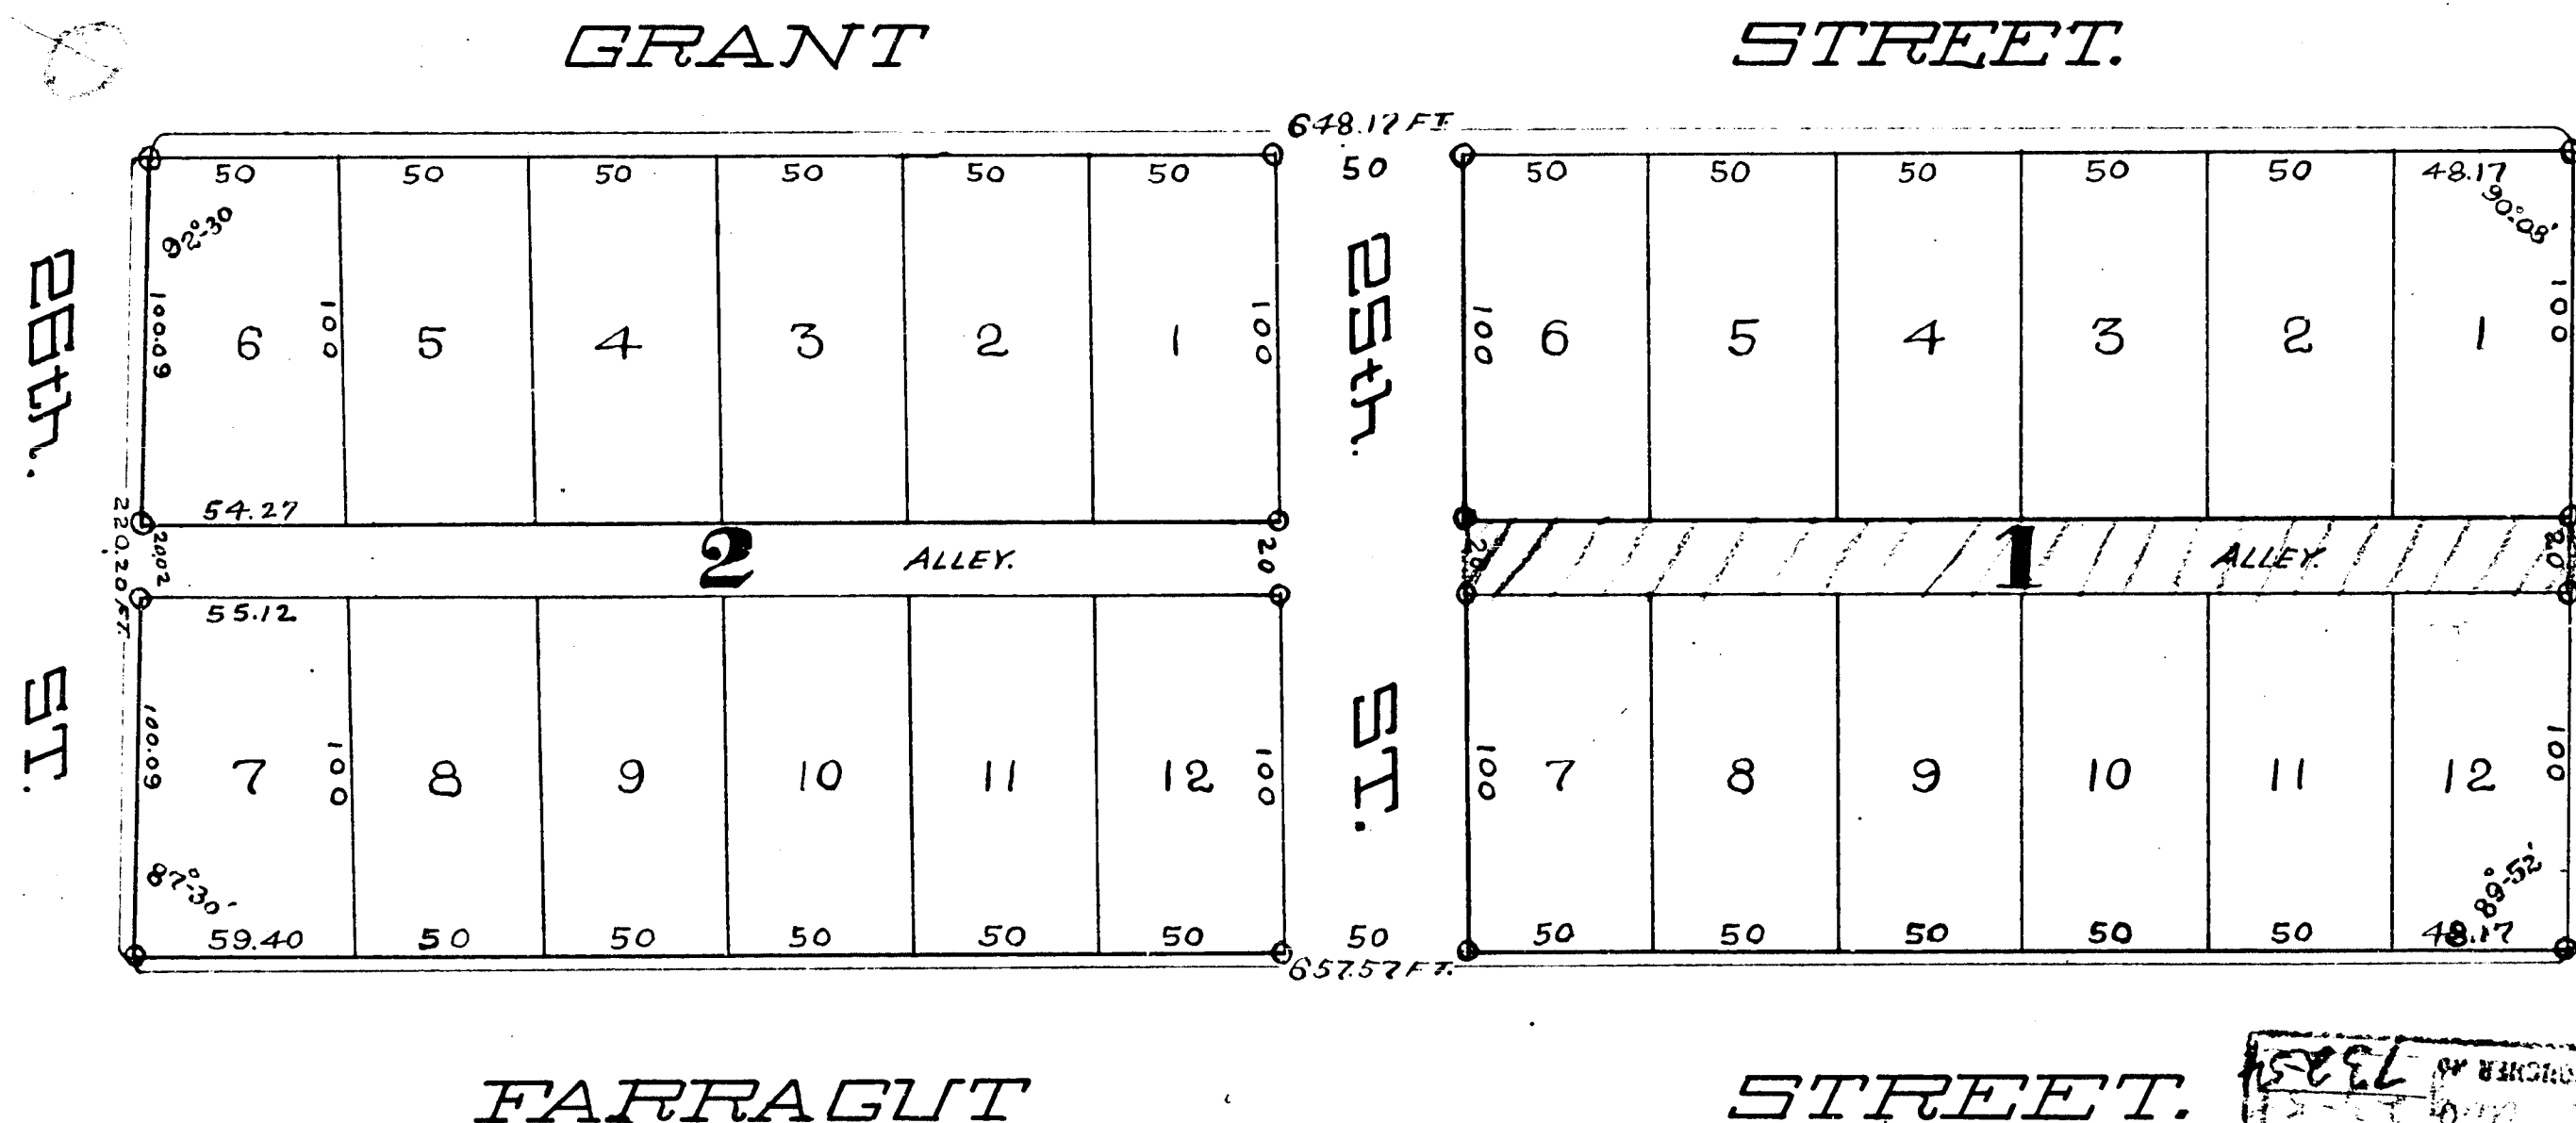

STATE OF MICHIGAN, } ss.
County of Bay.

On this 21st day of July, A.D. 1906, before me, a Notary Public in and for said county, personally came the above named Jacob Dardas and Mary Dardas his wife, known to me to be the persons who executed the above dedication, and acknowledged the same to be their free act and deed.

John J. Rowell

Notary Public Bay County, Mich.
My commission expires Jan. 17th, 1910.

No. 4350
Certificate furnished in
Compliance with section
112 of Senate Bill No. 100
(the act of 1892)
GEO. E. WEDTHOFF,
REGISTER OF DEEDS,
BAY COUNTY, MICH.

STATE OF MICHIGAN, } ss.
County of Bay

We, Geo. E. Heathoff, Register of Deeds, and Edward Wilhelm, Surveyor, hereby certify that we have each carefully compared this copy with the original plat of The Dardas Addition, and that it is an exact copy thereof and of the whole of such original map or plat.

Geo. E. Heathoff
Register of Deeds.
Edward Wilhelm
Surveyor.

Examined and Approved.

July 21, 1906.
John J. Wilkerson
Deputy Auditor General.

Scale 50 feet to an inch.

RECEIVED AND FILED.
IN AUDITOR GENERAL'S OFFICE.

Aug 1, 1906
Auditor General

REGISTER'S OFFICE
Bay County.

Received for record the 27th day of July, A.D. 1906 at 2:30 o'clock P.M., and Registered in Lib. 3 of Plats on Page 56.
Geo. E. Heathoff
Register of Deeds.

STATE OF MICHIGAN, } ss.
County of Bay

We, Geo. E. Heathoff, Register of Deeds, and Edward Wilhelm, Surveyor, hereby certify that we have each carefully compared the annexed copy with the plat of The Dardas Addition now of record in the office of said Register of Deeds, and that it is a true transcript therefrom and of the whole of such record.

Geo. E. Heathoff
Register of Deeds.
Edward Wilhelm
Surveyor.

14321