

SURVEYOR'S CERTIFICATE.

I hereby certify that the plat hereon delineated is a correct one, and that permanent monuments, consisting of one (1) inch round iron have been planted at points marked thus O as thereon shown at all angles in the exterior lines and intersection corners of streets of land platted.

Edward M. Williams
SURVEYOR.


Examined and Approved
April 16, 1907
John S. Williams
Deputy Auditor General.

DESCRIPTION.
The land embraced in the Watson Farm subdivision is situated in the N. 1/4 of N. W. 1/4 of section 34, T. 14 N. R. 5 E. Bay County, Michigan, and is more particularly described as follows:— Commencing on the East side line of Lincoln street where the South side line of 82nd street intersects the same and running thence East on the South side line of 82nd street 2562.80 feet to the West side line of 27th street, thence South on the West side line of 27th street 1257.80 feet to the North side line of 26th street, thence East on the North side line of Lincoln street 2569.00 feet, to the East side line of Lincoln street 1243.60 feet to the place of beginning, EXCEPTING THAT MARKED EXCEPTED.

Signed and Sealed in presence of

David I. Mearns, Jr.

Harry A. Mearns

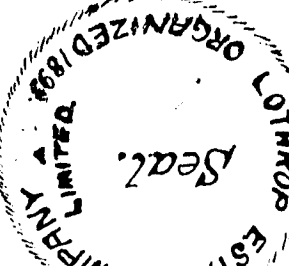

RECEIVED AND FILED.
IN AUDITOR GENERAL'S OFFICE,
BAY COUNTY, MICHIGAN.
April 13-1907
Deputy Auditor General.

Secretary.

Chairman.

[L.S.]

[L.S.]

WATSON FARM SUBDIVISION.
BAY COUNTY, MICHIGAN.


STATE OF MICHIGAN, ss.
County of Bay.
I, Edward M. Williams, Surveyor, hereby certify that we have each carefully compared the annexed copy with the Register of Deeds, and that it is a true transcript thereof and of the whole of such record.

REGISTER OF DEEDS.
Edward M. Williams
SURVEYOR.

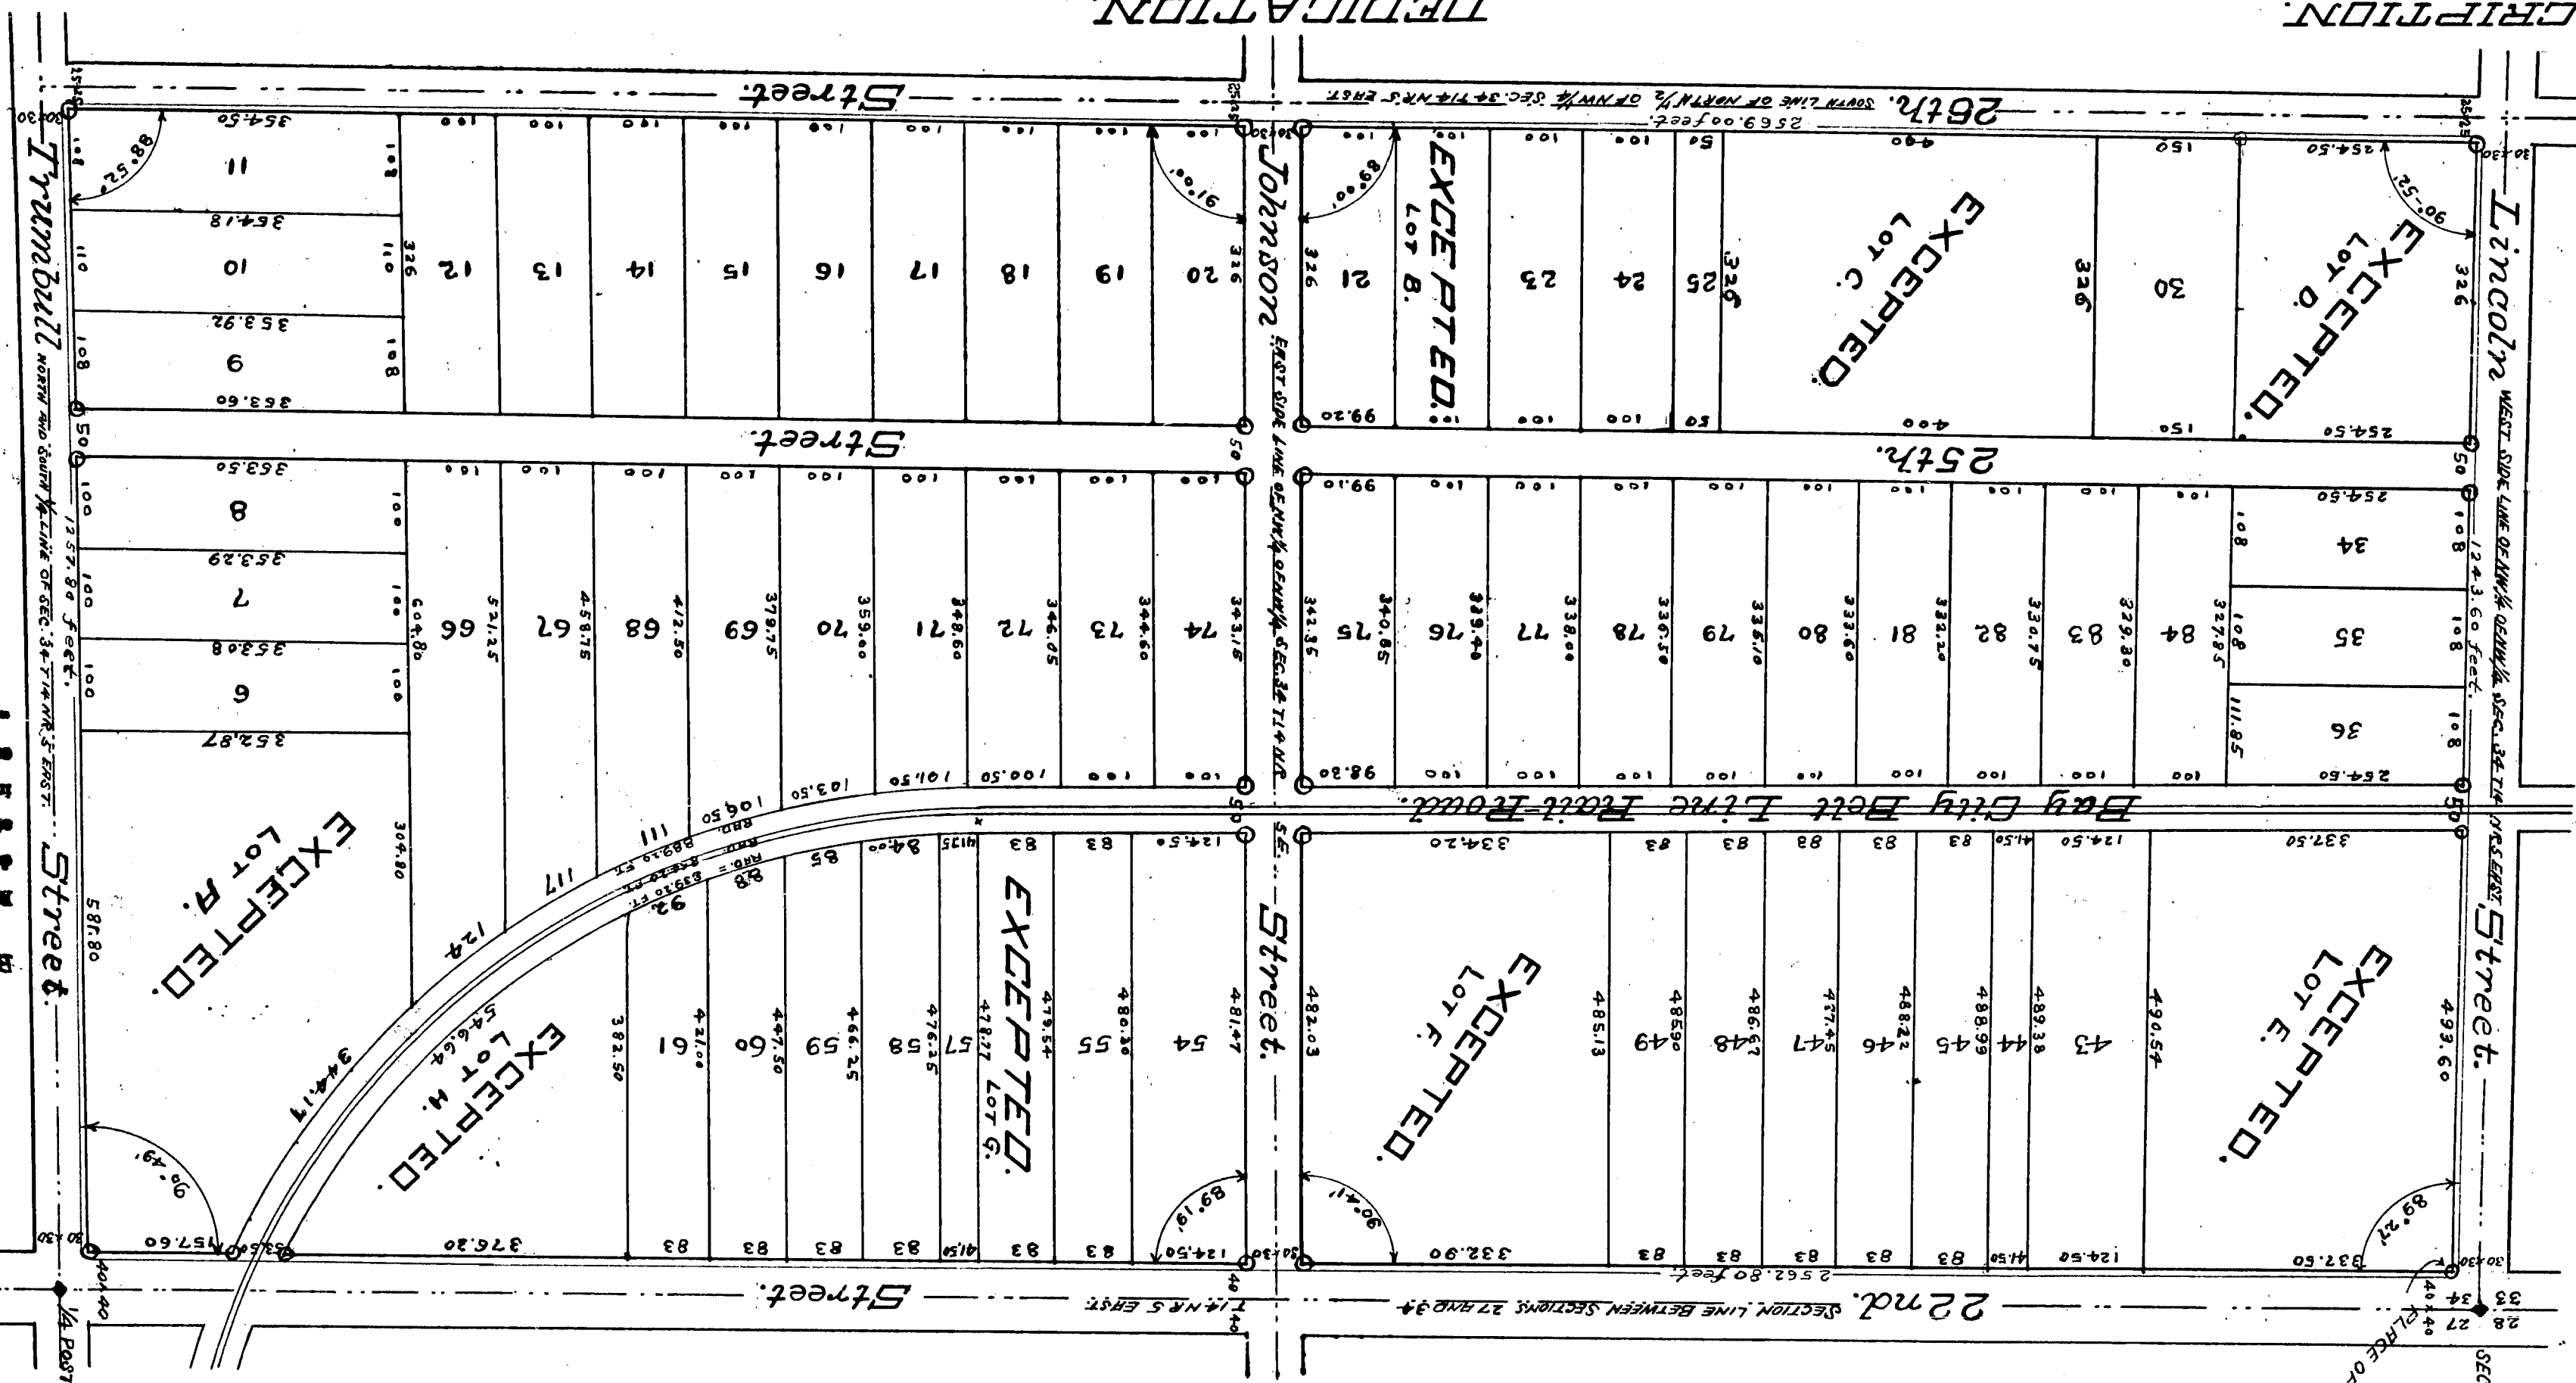

5822
Compliance with section 138
of Gen. Act No. 190 (the 212)
Act of 1898.
WILLIAM J. LAMBERT,
REGISTER OF DEEDS, BAY COUNTY.

REGISTER'S OFFICE.
Bay County, ss.
Recorded for record the
day of April, 1907.
A. D. 1907.
M. and Recorded
in Liber
of Page
Book of Deeds

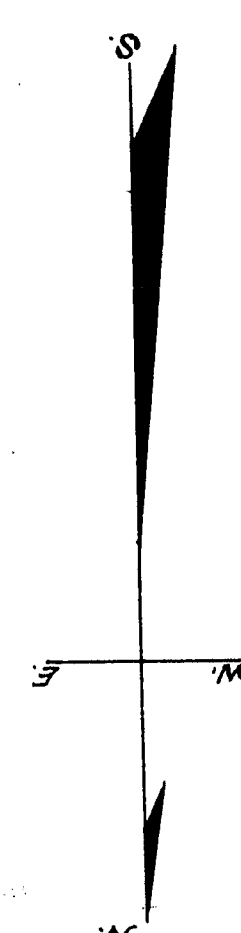

STATE OF MICHIGAN, ss.
County of Wayne.
On this 2nd day of April, A.D. 1907,
before me, a Notary Public in and for said County, personally appeared Thos. O. Lothrop and Cyrus H. Lothrop, and allly appeared Thos. O. Lothrop and Cyrus H. Lothrop, and to me known to be respectively the Vice Chairman and Secretary of the Lothrop Estate Company, Limited, and acknowledged they executed the foregoing instrument in the name and behalf of the Lothrop Estate Company, Limited, and that the said instrument is the authorized act and deed of said Lothrop Estate Company, Limited, by them as its said Vice Chairman and Secretary.



RECEIVED AND FILED.
IN AUDITOR GENERAL'S OFFICE,
BAY COUNTY, MICHIGAN.
April 13-1907
Deputy Auditor General.

Secretary.

Chairman.

[L.S.]

[L.S.]

