

6092

# MAP OF LENOX PARK BAY CITY MICH.

WOLFF REALTY CO.  
H.C. THOMPSON PROPRIETORS.  
SURVEYOR.  
SCALE 100 FEET TO ONE INCH.

**DESCRIPTION**  
The land embraced in the annexed plat of  
Lenox Park is described as follows:-  
The E 1/2 of SE 1/4 of NE 1/4 SEC. 19 T14 N R5 E  
Bay County, Michigan.

**SURVEYOR'S CERTIFICATE**  
I hereby certify that the plat hereon de-  
limited is a correct one, and that permanent  
monuments consisting of one inch round iron  
gas pipe eighteen inches long have been  
planted at points marked thus X as  
thereon shown at all angles in the  
boundaries of the land platted and at all  
intersections of streets.  
H. C. Thompson  
Surveyor.

Received for record this 22nd day of  
June A. D. 1907 at 2<sup>30</sup> o'clock  
P. M. and recorded on page 6 Vol. 4  
of Plats  
Wm. J. Lambert  
Register of Deeds.

State of Michigan } ss Mr. W. J. Lambert  
County of Bay } Register of Deeds and H. C. Thompson Surveyor  
hereby certify that we have carefully compared  
the annexed plat with the original plat of  
Lenox Park, Bay City, Mich. and that it is a  
true transcript therefrom and of the whole  
of such plat.

Wm. J. Lambert  
Register  
H. C. Thompson  
Surveyor

RECEIVED AND FILED  
IN AUDITOR GENERAL'S OFFICE  
JUL 15 1907  
Auditor General

No. 6286  
Certificate furnished in  
compliance with Section 135 of  
Senate Bill No. 190 (file 212)  
Act of 1893.  
Wm. J. Lambert,  
REGISTER OF DEEDS, BAY COUNTY.

## DEDICATION

Know all men by these presents, the Wolff  
Realty Company by its Vice President and  
Secretaries, proprietors, have caused the land  
embraced in the annexed plat to be surveyed  
laid out and platted to be known as Lenox Park  
and that the streets as shown on  
said plat are hereby dedicated to the  
use of the public.  
Signed and delivered in presence of Wolff Realty Co.  
Frankette Johnson, Albert Wolff, V. Pres. (LS)  
Aug. E. Cornwell, Wm. Wolff - Secy (LS)

State of Wisconsin } ss  
County of Racine } On this 27th day of May  
A. D. 1907 before me a Notary Public & for  
said County personally came the above named  
Albert Wolff and William Wolff known to me  
to be persons who execute the above ded-  
ication and acknowledged the same to be their  
free act and deed as such V. Pres. and Secy.  
Aug. E. Cornwell  
Notary Public Wis.  
My commission expires May 27, 1910.


Examined and approved  
June 15 - 1907  
John F. Wilkinson  
Deputy Auditor General

State of Michigan } ss Mr. W. J. Lambert Register  
County of Bay } of Deeds and H. C. Thompson Surveyor  
hereby certify that we have carefully compared the annexed copy  
with the plat of Lenox Park, Bay City, Mich.,  
now of record in the office of said Register of  
Deeds and that it is a true transcript therefrom  
and of the whole of such record.

Wm. J. Lambert  
Register  
H. C. Thompson  
Surveyor

NOTARY PUBLIC  
RACINE COUNTY WISCONSIN

WOLFF REALTY COMPANY  
OF RACINE WISCONSIN

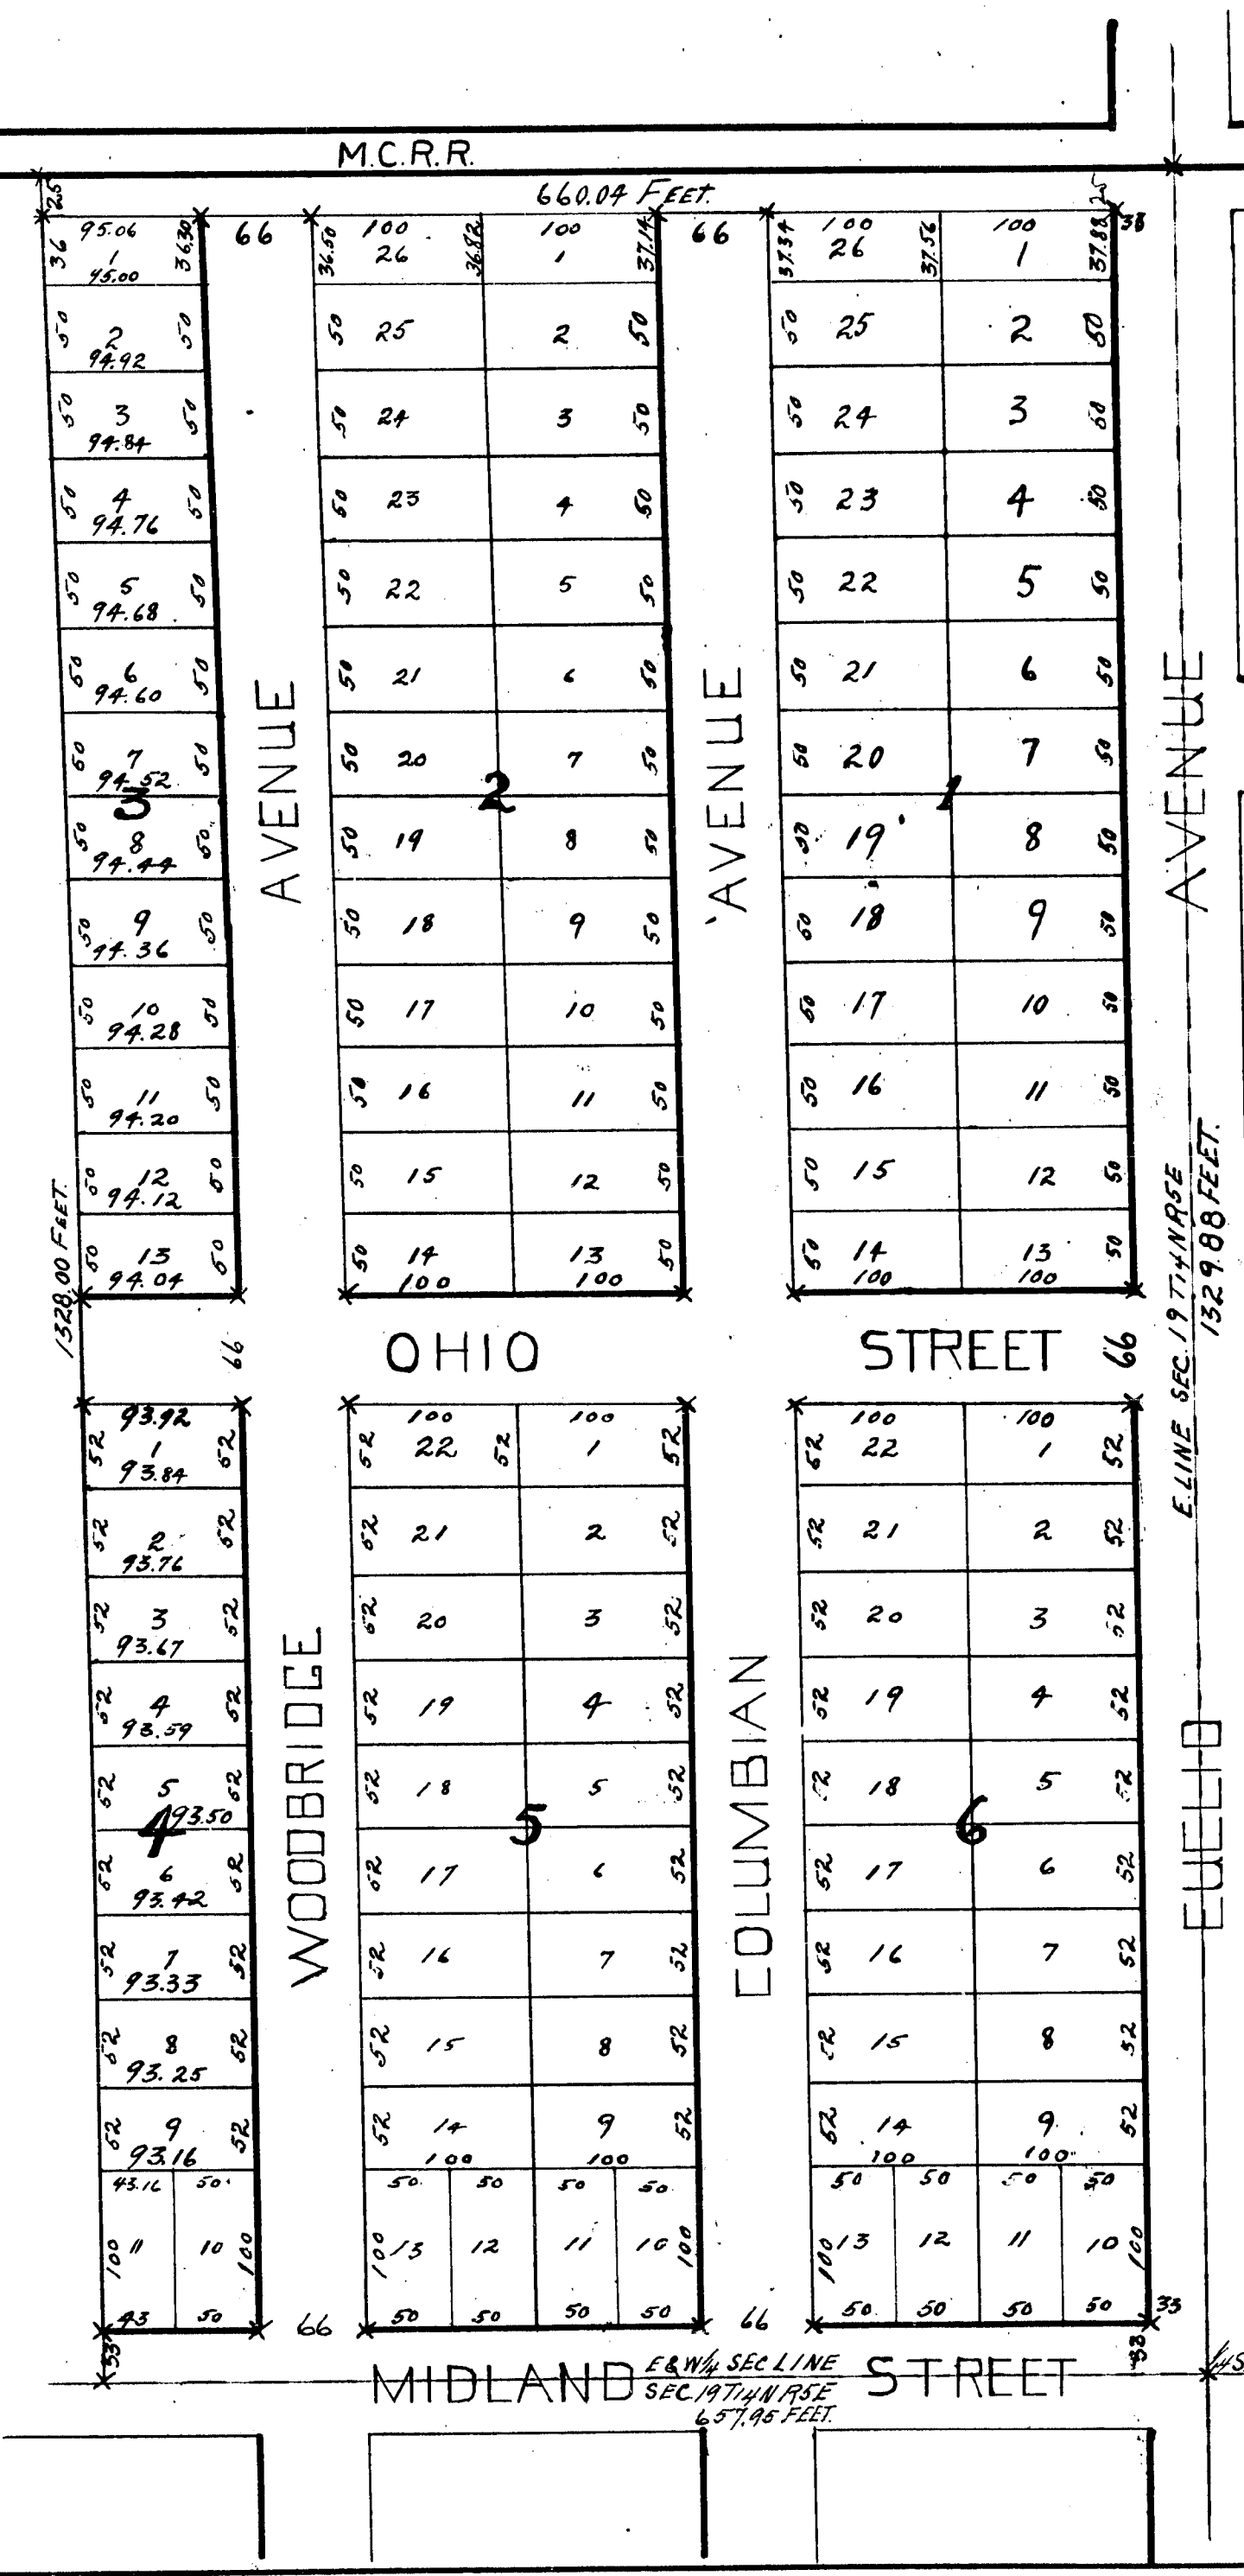

# MAP OF LENOX PARK BAY CITY MICH.

WOLFF REALTY CO.  
H.C. THOMPSON PROPRIETORS.  
SURVEYOR.  
SCALE 100 FEET TO ONE INCH.

## DESCRIPTION

The land embraced in the annexed plat of  
Lenox Park is described as follows:-  
The E 1/2 of SE 1/4 of NE 1/4 SEC. 19 T14 N R5 E  
Bay County, Michigan.

## SURVEYOR'S CERTIFICATE

I hereby certify that the plat hereon de-  
scribed is a correct one, and that permanent  
monuments consisting of one inch round iron  
gas pipe eighteen inches long have been  
planted at points marked thus X as  
thereon shown at all angles in the  
boundaries of the land platted and at all  
intersections of streets.

H. C. Thompson  
Surveyor.

Received for record this 22nd day of  
May A. D. 1907 at 2:30 o'clock  
and recorded on page 6 of  
Book 14327  
Wm. J. Lambert  
Register of Deeds.

State of Michigan } ss Mr. W. J. Lambert  
County of Bay } Register of Deeds and H. C. Thompson Surveyor  
hereby certify that we have carefully compared  
the annexed plat with the original plat of  
Lenox Park, Bay City, Mich. and that it is a  
true transcript herefrom and of the whole  
of such plat.

Wm. J. Lambert  
Register  
H. C. Thompson  
Surveyor

RECEIVED AND FILED  
IN AUDITOR GENERAL'S OFFICE  
JUN 15 1907

No. 14327  
Certificate furnished in  
compliance with Section 135 of  
Senate Bill No. 190 (file 212)  
Act of 1893.  
WM. J. LAMBERT,  
REGISTER OF DEEDS, BAY COUNTY.

## DEDICATION

Know all men by these presents, the Wolff  
Realty Company, by its Vice President and  
Secretary, proprietors, have caused the land  
embraced in the annexed plat to be surveyed  
and laid out and platted to be known as Lenox Park  
and that the streets as shown on  
said plat are hereby dedicated to the  
use of the public.

Signed and inked in presence of Wolff Realty Co.  
Frankette Johnson, Albert Wolff, J. Pres. (LS)  
Aug. E. Cornwell, Wm. Wolff - Secy (LS)

State of Wisconsin } ss  
County of Racine } On this 27th day of May  
A. D. 1907 before me a Notary Public and for  
said County personally came the above named  
Albert Wolff and Frankette Johnson to my  
office and who executed the above ded-  
ication and acknowledged the same to be their  
free act and deed as such V. Pres. and Secy.

Aug. E. Cornwell  
Notary Public Wis.  
My commission expires May 27, 1910.

Examined and approved  
June 15 - 1907  
John F. Williamson  
Deputy Auditor General

State of Michigan } ss Mr. W. J. Lambert Register  
County of Bay } of Deeds and H. C. Thompson Surveyor  
hereby certify that we have carefully compared the annexed copy  
with the plat of Lenox Park, Bay City, Mich.  
now of record in the office of said Register of  
Deeds and that it is a true transcript therefrom  
and of the whole of such record.

Wm. J. Lambert  
Register  
H. C. Thompson  
Surveyor

