MAP of

GARFIELD PLACE.

BAY CITY, MICH.

SCALE 100 FEET = 1".

RECEIVED AND FILED, IN AUDITOR GENERAL'S OFFICE, [illegible] Deputy Auditor General.

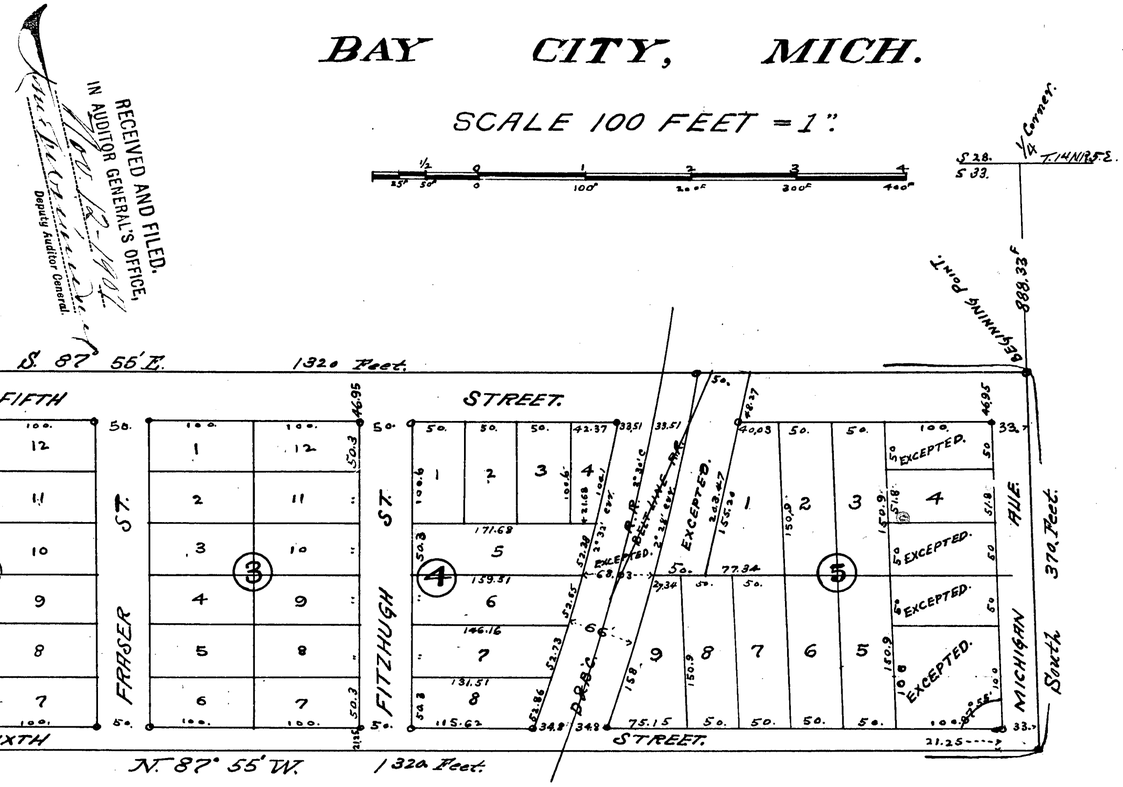

DEDICATION & DESCRIPTION.

Know all men by these presents that I Charles E. Jennison and Florence B. Jennison, as proprietors have caused the land embraced in the annexed Map to be surveyed laid out and platted (except lots thereon marked Excepted) to be known as Garfield Place Bay City. Mich., and that the streets and alley as shown on this Map are hereby dedicated to the use of the public.

The land so embraced is described as follows: Beginning at a point in the North and South quarter section line of section 33 T 14 N R 5 E (888.33 feet South of quarter section Post in line between sections 28 & 33) Thence South along said quarter line 370 feet, thence N. 87° 55' W 1320 feet, Thence North 370 ft., thence S. 87° 55' E 1320 feet to Beginning.

Surveyed July 1907

J. M. Johnston. Surveyor.

Signed and Sealed in presence of

Fred R. Fitzhugh
Seth D. Pulver

Charles E. Jennison L.S.
Florence B. Jennison L.S.

State of Michigan } ss.
County of Bay }

On this seventeenth day of August 1907 before me a Notary Public in and for said County personally came the above named Charles E. Jennison and Florence B. Jennison his wife known to me to be the persons who executed the above dedication and acknowledged the same to be their free act and deed.

Seth D. Pulver.
Notary Public
Bay County, Mich.

My Commission expires May. 23. 1911.

Received for record the 14th day of November A.D. 1907 at 11:00 o'clock A.M. and Recorded in Liber 4 of Plats on Page 5

Wm. J. Lambert.

State of Michigan } ss.
County of Bay }

We Wm. J. Lambert ---------- Register of Deeds, and J. M. Johnston ---------- Surveyor, hereby certify that we have each carefully compared this copy with the original plat of Garfield Place, and that it is an exact copy thereof and of the whole of such original map or plat.

Wm. J. Lambert
REGISTER OF DEEDS.

J. M. Johnston
SURVEYOR.

State of Michigan } ss.
County of Bay }

We Wm. J. Lambert ---------- Register of Deeds, and J. M. Johnston ---------- Surveyor, hereby certify that we have each carefully compared the annexed copy with the plat of Garfield Place now of record in the office of said Register of Deeds, and that it is a true transcript therefrom and of the whole of such record.

Wm. J. Lambert
REGISTER OF DEEDS.

J. M. Johnston
SURVEYOR.

SURVEYOR'S CERTIFICATE.

I hereby certify the Map hereon delineated is a correct one and that permanent monuments consisting of 1" gas pipe have been planted at points marked thus: o, as hereon shown at all angles in the boundaries of the land platted and at all intersections of streets and streets and alley.

J. M. Johnston
Surveyor.

6935

Certificate furnished in compliance with Section 135 of Senate Bill No. 180 (file 212) Act of 1893.
WM J. LAMBERT
REGISTER OF DEEDS BAY COUNTY

COMMON COUNCIL'S APPROVAL.

Examined and approved by the Common Council of Bay City. Mich., Oct. 14, 1907.

Gustave Heine, Mayor.
Lovell U. Grant Recorder.

EXAMINED AND APPROVED.
Oct. 5 ---------- 1907 ----------
John L. Hilkinson
Deputy Auditor General.

14329

MAP of

GARFIELD PLACE.

BAY CITY, MICH.

SCALE 100 FEET = 1".

RECEIVED AND FILED. IN AUDITOR GENERAL'S OFFICE. Deputy Auditor General.

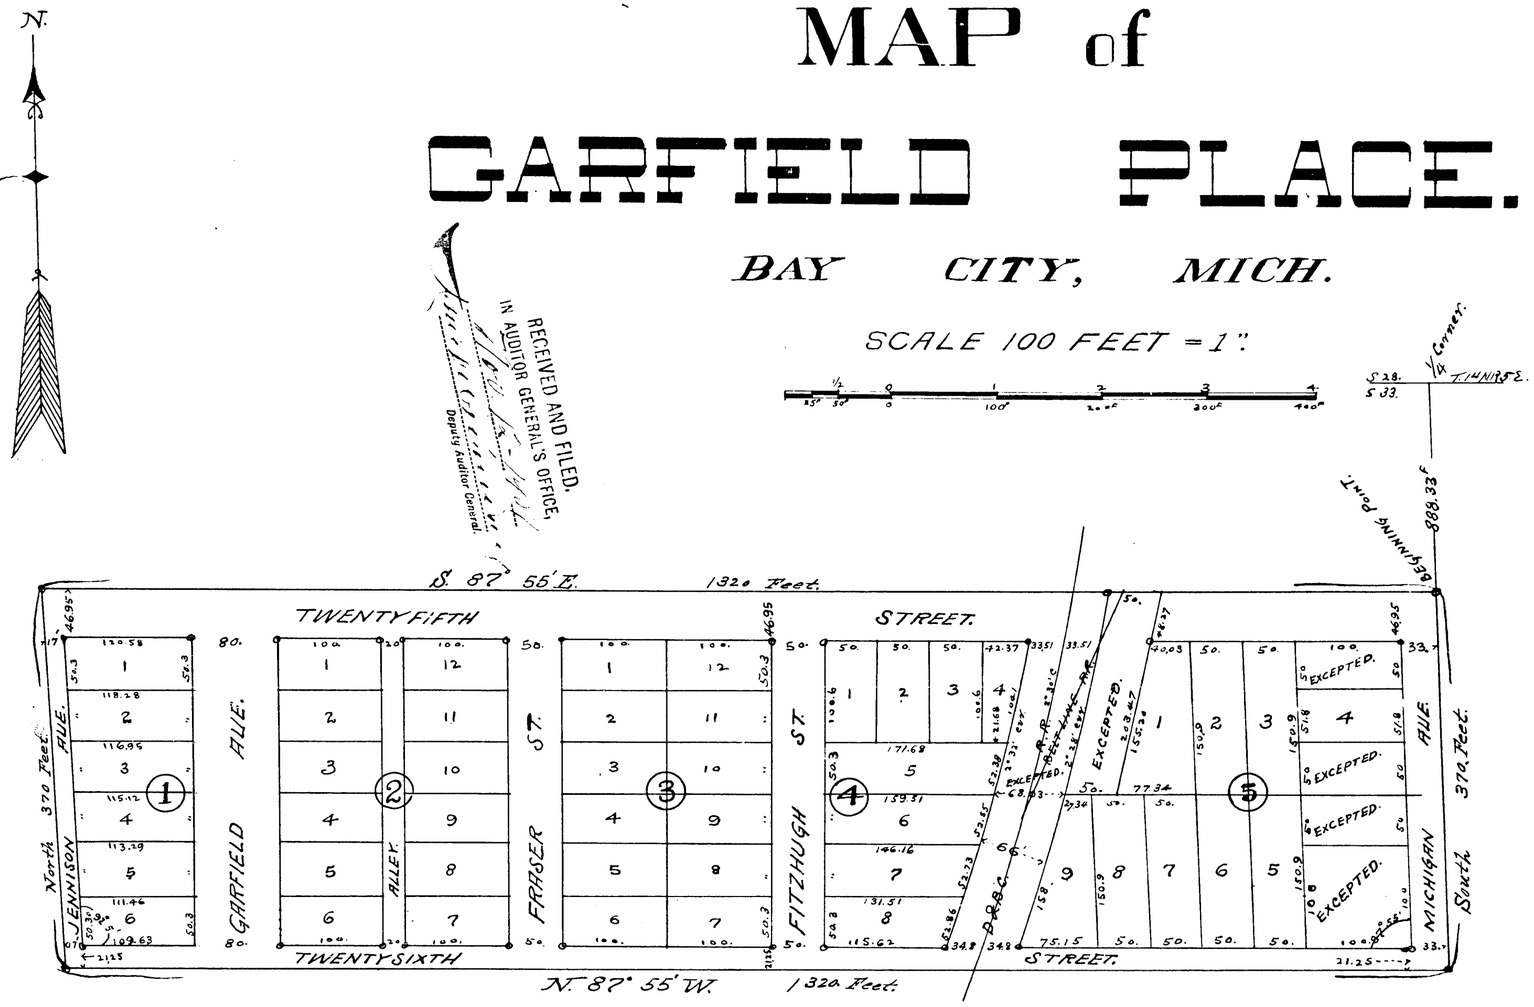

DEDICATION & DESCRIPTION.

Know all men by these presents that I Charles E. Jennison and Florence B. Jennison, as proprietors have caused the land embraced in the annexed Map to be Surveyed laid out and platted (except Lots thereon marked Excepted) to be known as Garfield Place Bay City. Mich, and that the streets and alley as shown on this Map are hereby dedicated to the use of the public.

The land as embraced is described as follows: Beginning at a point in the North and South quarter section line of section 33 T 14 N R 5 E (888.33 feet South of quarter section Post in line between Sections 28 & 33) Thence South along said quarter line 370 feet, thence N. 87°55'W 1320 feet, Thence North 370 ft., thence S. 87° 55' E 1320 feet to beginning.

Surveyed July 1907

J. M. Johnston. Surveyor.

Signed and Sealed in presence of

Fremont Fitzhugh. }
Seth D. Pulver } Charles E. Jennison L.S.
Florence B. Jennison L.S.

State of Michigan } SS.
County of Bay }

On this seventeenth day of August 1907 before me a Notary Public in and for said County personally came the above named Charles E. Jennison and Florence B. Jennison his wife known to me to be the persons who executed the above dedication and acknowledged the same to be their free act and deed. Seth D. Pulver. Notary Public Bay County, Mich.

My Commission expires May. 23. 1911.

State of Michigan } SS.
County of Bay }

We Wm. J. Lambert ---------- Register of Deeds, and J. M. Johnston ---------- Surveyor, hereby certify that we have each carefully compared this copy with the original plat of Garfield Place, and that it is an exact copy thereof and of the whole of such original map or plat

Wm. J. Lambert
REGISTER OF DEEDS.
J. M. Johnston
SURVEYOR.

State of Michigan } SS.
County of Bay }

We Wm. J. Lambert ---------- Register of Deeds, and J. M. Johnston ---------- Surveyor, hereby certify that we have each carefully compared the annexed copy with the plat of Garfield Place now of record in the office of said Register of Deeds, and that it is a true transcript therefrom and of the whole of such record.

Wm. J. Lambert
REGISTER OF DEEDS.
J. M. Johnston
SURVEYOR.

SURVEYOR'S CERTIFICATE.

I hereby certify the Map hereon delineated is a correct one and that permanent monuments consisting of 1" gas pipe have been planted at points marked thus: o, as hereon shown at all angles in the boundaries of the land platted and at all intersections of streets and streets and alley.

J. M. Johnston
Surveyor.

COMMON COUNCIL'S APPROVAL.

Examined and approved by the Common Council of Bay City. Mich., Oct. 14, 1907.

Gustave Keine. Mayor.
Lovell U. Grant Recorder.

EXAMINED AND APPROVED.
Oct. 5 ---------- 1907 ----------
John L. Hutchinson
Deputy Auditor General.

14329