


THE MILLER PARK ADDITION TO BAY CITY MICH.

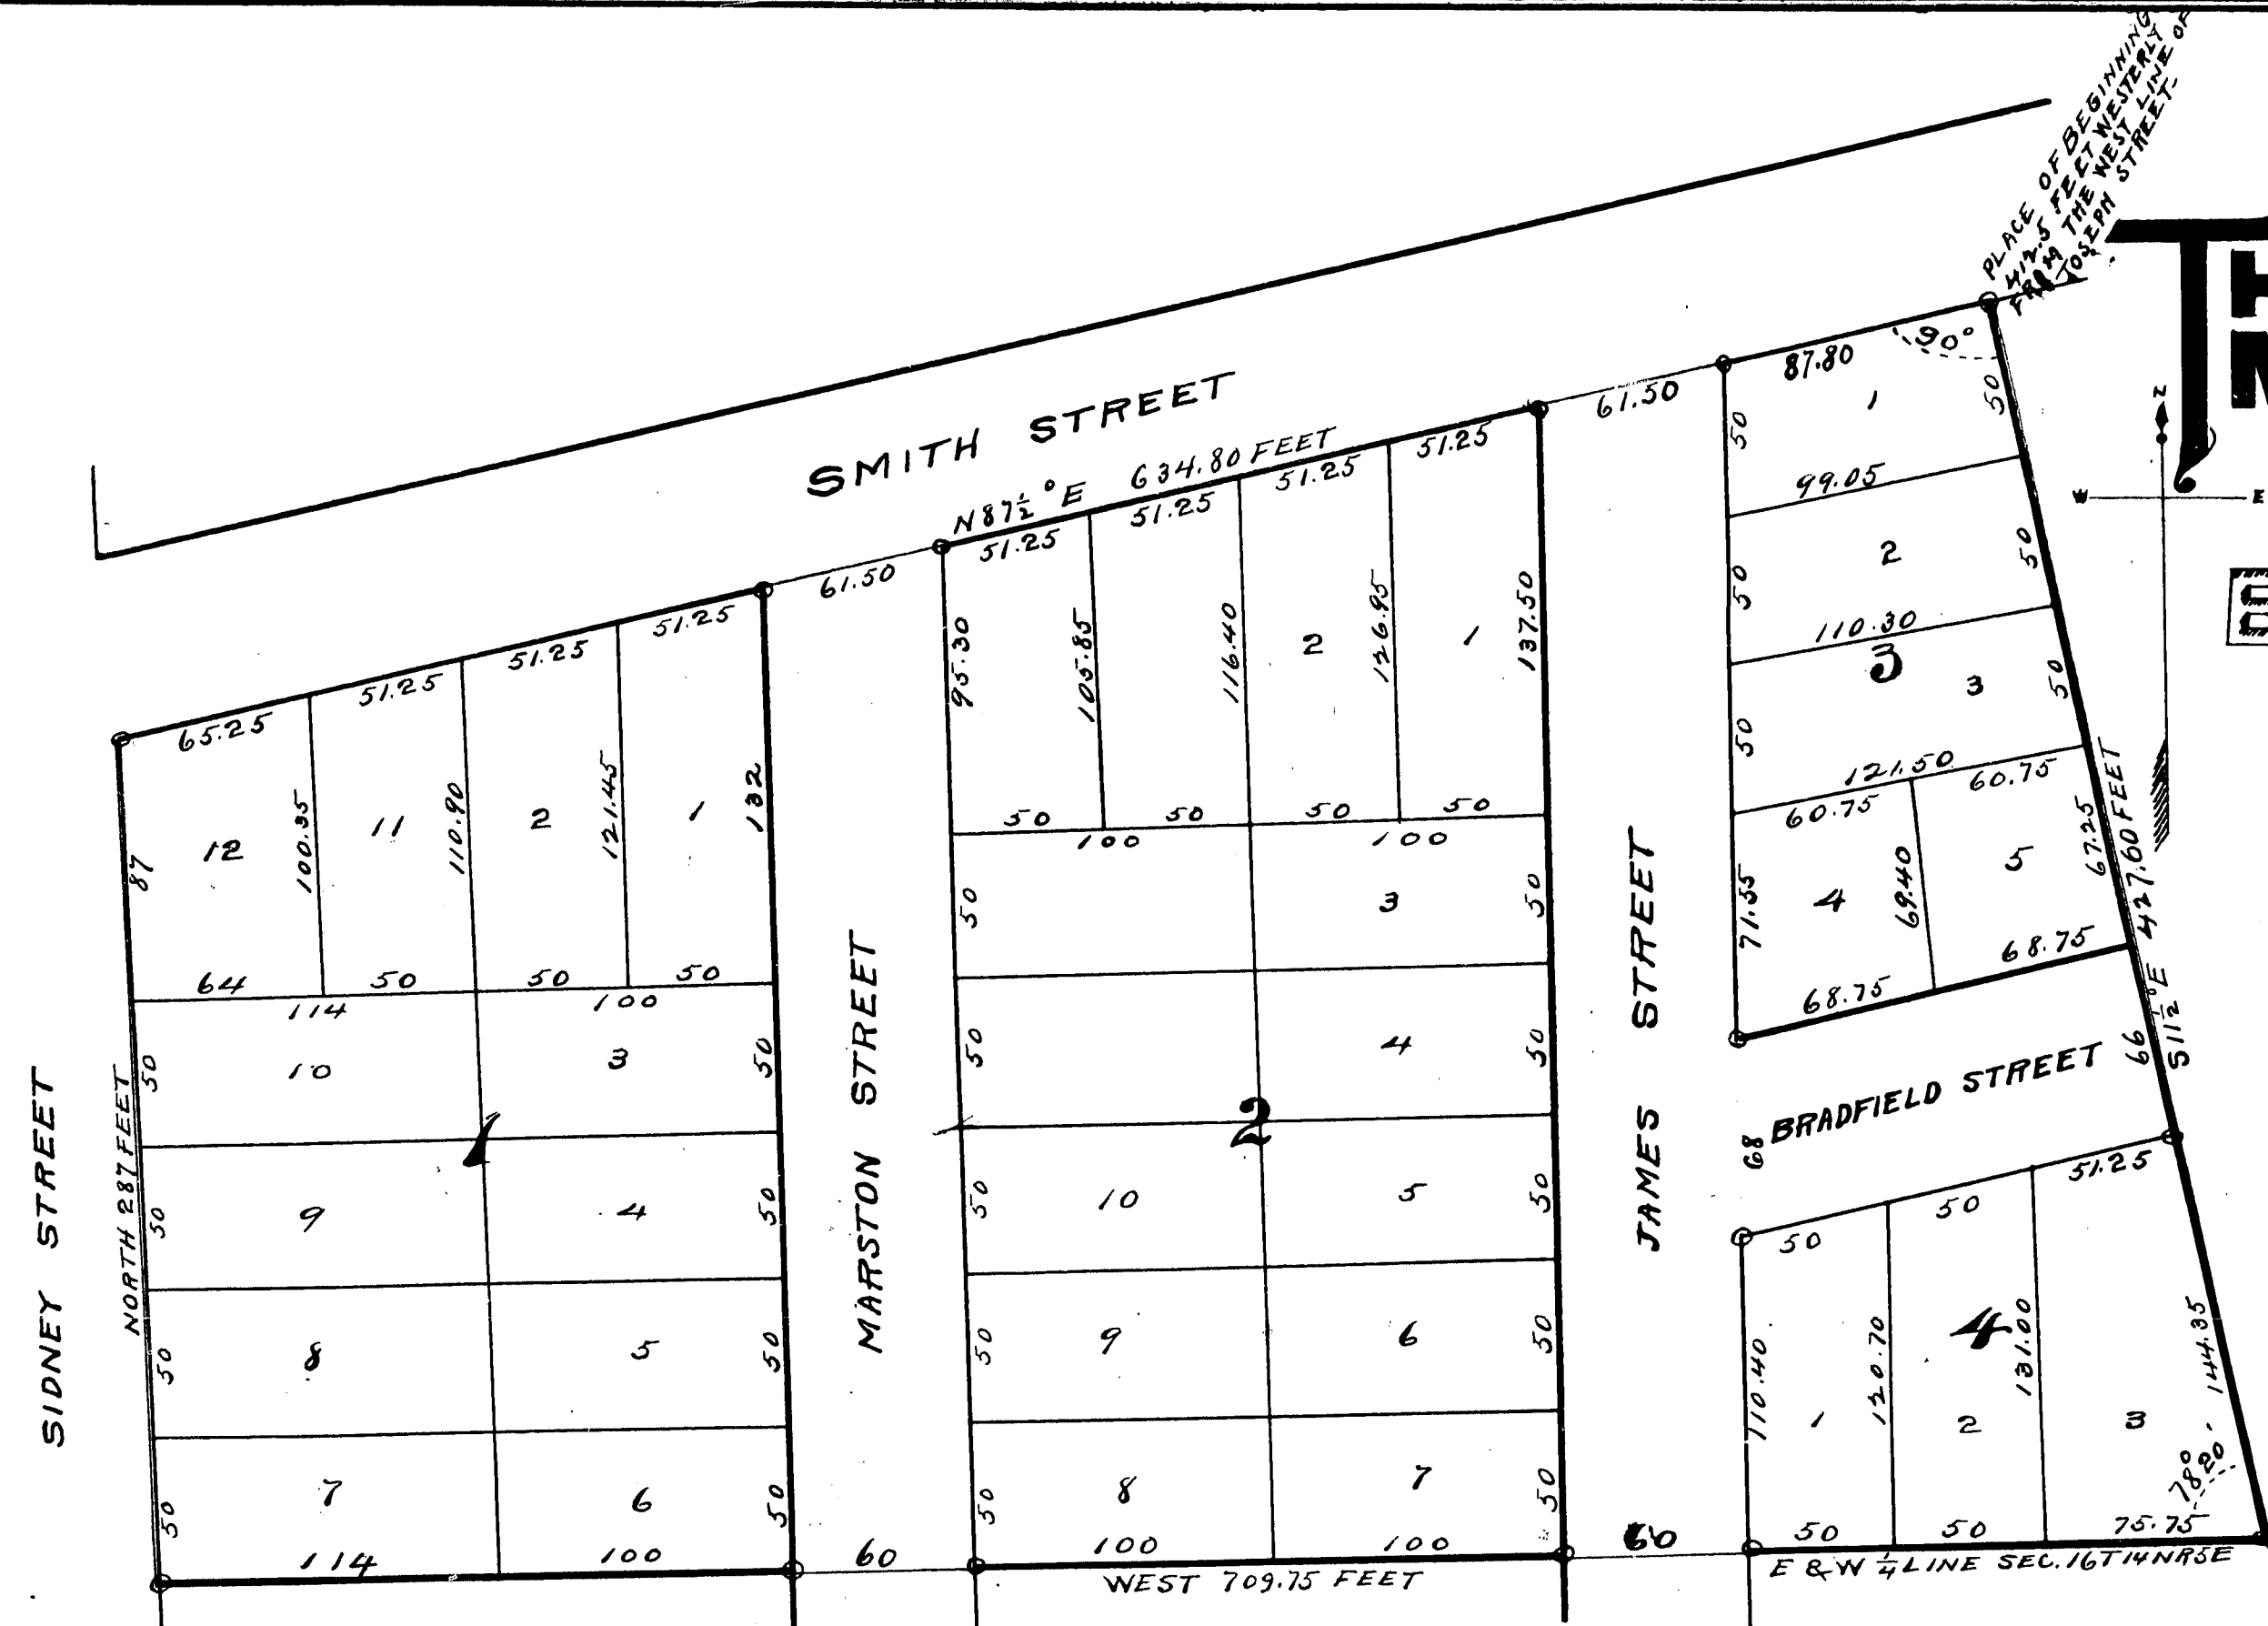

DESCRIPTION
The land embraced in the annexed plat of THE MILLER PARK ADDITION TO BAY CITY MICH., is described as follows: Beginning at a point on the South line of Smith Street, formerly Derwent Street 412.5 feet westerly from the west line of Joseph Street. Running thence S 11 1/2° E - at right angles to Smith Street, 427.60 feet to the east and west quarter line of said Section 16, thence West along said quarter line 709.75 feet to the east line of Sidney Street, formerly Lincoln Street, thence North along the east line of Sidney Street 287 feet to the south line of Smith Street - thence N 87 1/2° E along the south line of Smith Street 634.80 feet to beginning -

DEDICATION
Know all men by these presents that Mr. John A. Miller, Nellie Miller his wife, Clarence J. Miller and Mary M. Miller his wife, as proprietors have caused the land embraced in the annexed plat to be surveyed, laid out and platted, to be known as THE MILLER PARK ADDITION TO BAY CITY MICH., and that the streets as shown on said plat are hereby dedicated to the use of the Public.

JOHN A. MILLER (L.S.)
NELLIE MILLER (L.S.)
CLARENCE J. MILLER (L.S.)
MRS. MARY M. MILLER (L.S.)

Signed and sealed in presence of
BERT L. HARRIS
A. C. PROPER.

State of Michigan ss. County of Genesee } On this 5th day of November 1907 before me a Notary Public in and for said County personally came John A. Miller, Nellie Miller, Clarence J. Miller, and Mary M. Miller known to me to be the persons who executed the above dedication and acknowledged the same to be their free act and deed.

A. C. Proper
Notary Public in and for Genesee Co. Mich.
My Com. expires April 9, 1910.

Approved by the Common Council of Bay City Mich. this 25th day of November 1907.
Gustavus Lane Mayor.
Lorrell W. Grant Recorder.

SURVEYOR'S CERTIFICATE
I hereby certify that the plat hereon delineated is a correct one and that permanent monuments consisting of one inch gas pipe sixteen inches long have been planted at all points marked with a small circle as thereon shown at all angles in the boundaries of the land platted, and at all intersections of streets -
H. C. THOMPSON
SURVEYOR.

EXAMINED AND APPROVED
DECEMBER 7th 1907
JOHN F. WILKINSON
DEPUTY AUDITOR GENERAL


RECEIVED AND FILED
IN AUDITOR GENERAL'S OFFICE
JAN 16 1908
Deputy Auditor General

Recorded for record this 24th day of December 1907 and recorded at 1:00 o'clock P.M. on page 11 of Vol. II of plat
Wm. J. Lambert
Register of Deeds

State of Michigan ss. County of Bay } We Wm. J. Lambert Register of Deeds and H. C. Thompson Surveyor hereby certify that we have carefully compared this copy with the original plat of the Miller Park Addition to Bay City Mich. and that it is an exact copy thereof and of the whole of such original map or plat
Wm. J. Lambert Register
H. C. Thompson Surveyor

State of Michigan ss. County of Bay } We Wm. J. Lambert Register of Deeds and H. C. Thompson Surveyor hereby certify that we have carefully compared this copy with the plat of The Miller Park Addition to Bay City Mich. now of record in the Office of said Register of Deeds, and that it is a true transcript therefrom and of the whole of such record.
Wm. J. Lambert Register
H. C. Thompson Surveyor

THE MILLER PARK ADDITION TO BAY CITY MICH.

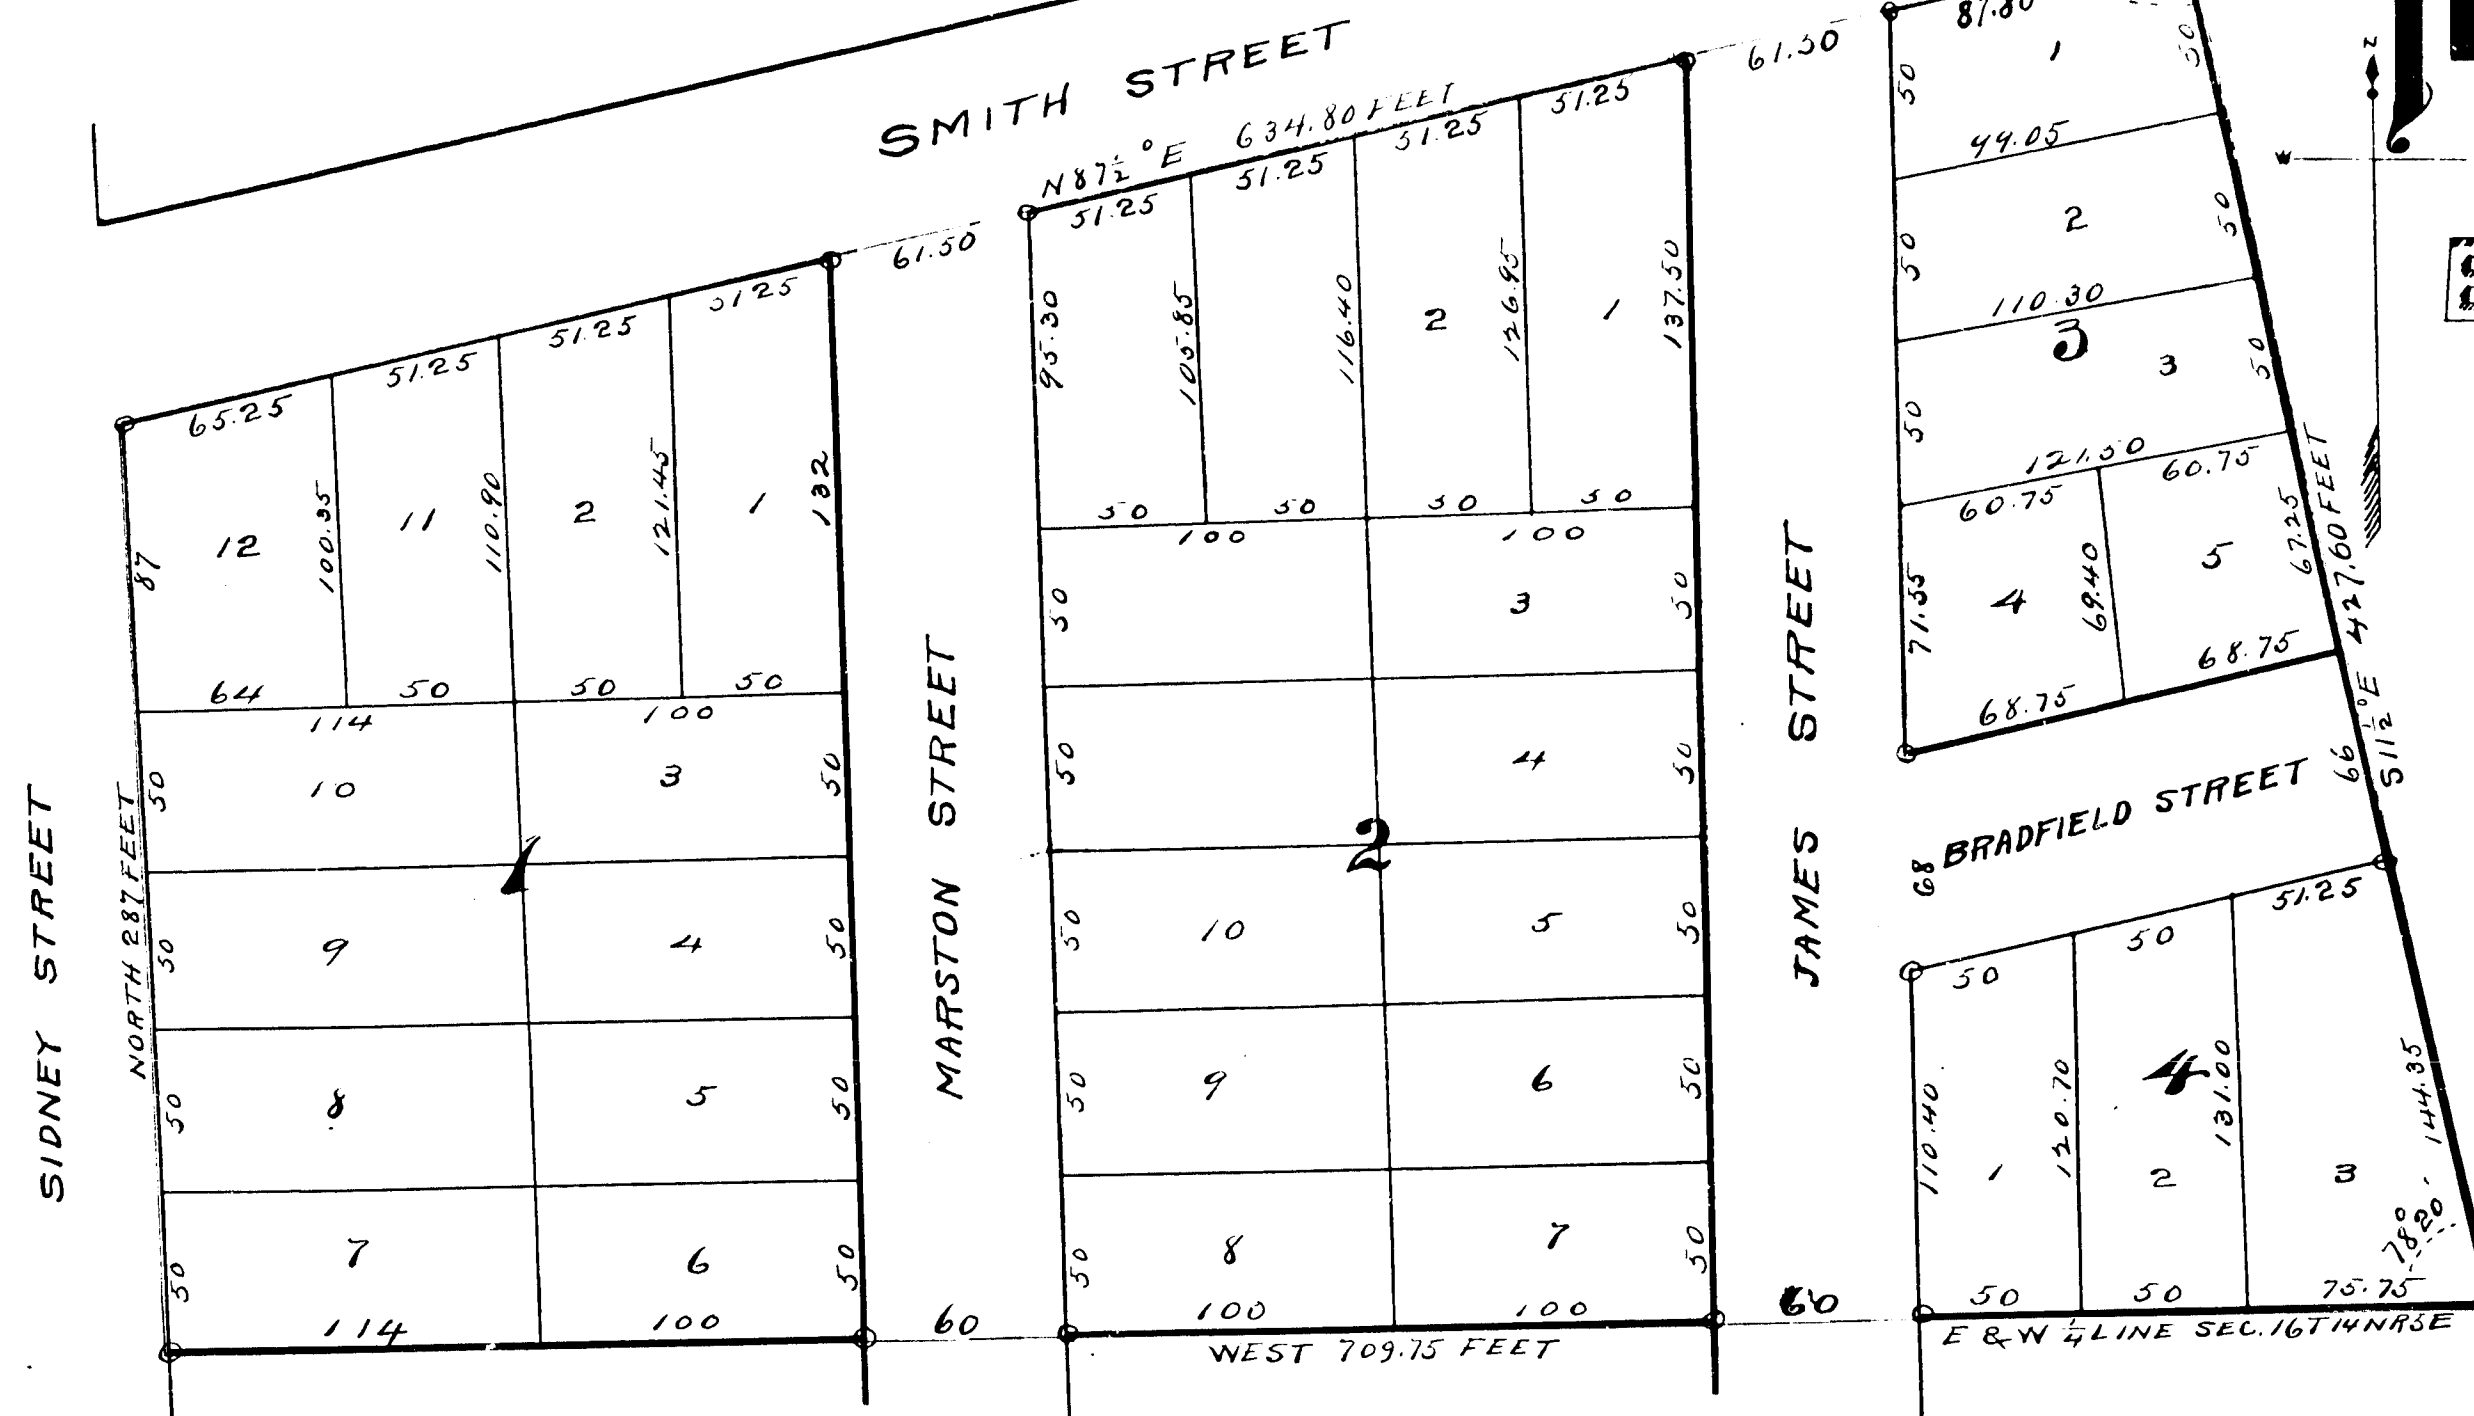

DESCRIPTION

The land embraced in the annexed plat of THE MILLER PARK ADDITION TO BAY CITY MICH., is described as follows:—beginning in Section 16 T14N R5E—beginning at a point on the South line of Smith Street, formerly Seventh Street 412.5 feet westerly from the west line of Joseph Street. Running thence S11½° E. at right angles to Smith Street, 427.60 feet to the east and west quarter line of said Section 16, thence West along said quarter line 709.75 feet to the east line of Sidney Street, formerly Lincoln Street, thence North along the east line of Sidney Street 287 feet to the South line of Smith Street—thence N87½° E along the South line of Smith Street 634.80 feet to beginning—

DEDICATION

Know all men by these presents that Mr. John A. Miller, Nellie Miller his wife, Clarence J. Miller and Mary M. Miller his wife, as proprietors have caused the land embraced in the annexed plat to be surveyed, laid out and platted, to be known as THE MILLER PARK ADDITION TO BAY CITY MICH., and that the streets as shown on said plat are hereby dedicated to the use of the Public.

JOHN A. MILLER (L.S.)
NELLIE MILLER (L.S.)
CLARENCE J. MILLER (L.S.)
MRS. MARY M. MILLER (L.S.)

Signed and sealed in presence of
BERT L. HARRIS
A. C. PROPER.

State of Michigan ss. On this 5th day of November 1907 before me a Notary Public in and for said County personally came John A. Miller, Nellie Miller, Clarence J. Miller, and Mary M. Miller known to me to be the persons who executed the above dedication and acknowledged the same to be their free act and deed.

A. C. Proper
Notary Public in and for Genesee Co. Mich.
My Com. expires April 9, 1910.

Approved by the Common Council of Bay City Mich. this 25th day of November 1907.
Guarino Kane Mayor.
Lorrell U. Grant Recorder.

SURVEYORS CERTIFICATE

I hereby certify that the plat here delineated is a correct one and that permanent monuments consisting of one inch gas pipe sixteen inches long have been planted at all points marked with a small circle as thereon shown at all angles in the boundaries of the land platted, and at all intersections of streets—

H. C. THOMPSON
SURVEYOR.

EXAMINED AND APPROVED
DECEMBER 7th 1907
JOHN F. WILKINSON
DEPUTY AUDITOR GENERAL

RECEIVED AND FILED.
IN AUDITOR GENERAL'S OFFICE.
JAN 16 1908
Deputy Auditor General

Recorded for record this 2nd day of October 1907 and recorded at Vol. 11 of plat on page 17

Wm. J. Lambert
Register of Deeds

State of Michigan ss. We Wm. J. Lambert Register of Deeds and H. C. Thompson Surveyor hereby certify that we have carefully compared this copy with the original plat of The Miller Park Addition to Bay City Mich., and that it is an exact copy thereof and of the whole of such original map or plat.

Wm. J. Lambert
Register.
H. C. Thompson
Surveyor.

State of Michigan ss. We Wm. J. Lambert Register of Deeds and H. C. Thompson Surveyor hereby certify that we have carefully compared this copy with the plat of The Miller Park Addition to Bay City Mich., now of record in the Office of said Register of Deeds, and that it is a true transcript therefrom and of the whole of such record.

Wm. J. Lambert
Register.
H. C. Thompson
Surveyor.