


STATE OF MICHIGAN }
County of Bay

We Wm J. Lambert Register of Deeds
and J. M. Johnston Surveyor, hereby certify
that we have each carefully compared this copy
with the original plat of AUBURN Bay County, Mich.
now of Record in the office of said Register of Deeds,
and that is a true transcript thereof and of the
whole of such record.

Wm J. Lambert Register of Deeds
J. M. Johnston Surveyor

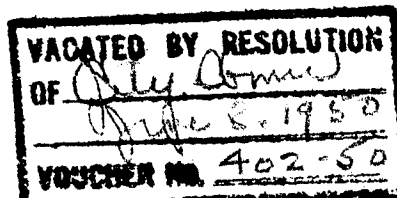

RECEIVED AND FILED
IN AUDITOR GENERAL'S OFFICE
Sept 26 1908
Auditor General

STATE OF MICHIGAN }
County of Bay

We Wm J. Lambert Register of Deeds
and J. M. Johnston Surveyor, hereby certify
that we have each carefully compared this copy with
the original plat of AUBURN, Bay County, Mich. and that
it is an exact copy thereof and of the whole of such
original map or plat.

Wm J. Lambert Register of Deeds
J. M. Johnston Surveyor

No. 378
Certificate furnished in
compliance with Section 135 of
Senate Bill No. 190 (file 212)
act of 1893.
WM. J. LAMBERT,
REGISTER OF DEEDS, BAY COUNTY.

REGISTERS OFFICE }
Bay County

Received for Record, the 6th day of
October, AD. 1908, at 3 o'clock P. M.
and Recorded in Book 4 of Plats
on Page 10.

Wm J. Lambert Register

EXAMINED and APPROVED
Sept 26 1908
John F. Wilkinson
Deputy Auditor General

MAP
of
AUBURN
BAY COUNTY, MICH.

DEDICATION

KNOW ALL MEN BY THESE PRESENTS, That we
Harry C. Moulthrop and Mary G. Moulthrop his wife,
and David F. Stone and Frances Elizabeth Stone his wife
as proprietors have caused the land embraced in the
annexed plat to be surveyed, laid out and platted, to be
known as AUBURN, Bay County, Mich. and that the
streets and alley as shown on said plat are hereby
dedicated to the use of the public.

SIGNED AND SEALED IN PRESENTS OF

Geo. E. Weddshoff Harry C. Moulthrop
Frank A. Hewitt Mary G. Moulthrop
David F. Stone Frances Elizabeth Stone
Harry C. Moulthrop Executor of the Estate of
Clark Moulthrop deceased

STATE OF MICHIGAN }
County of Bay.

On this 22nd day of September
1908 before me a Notary Public in and for said county,
personally came the above named Harry C. Moulthrop
and Mary G. Moulthrop his wife, and David F. Stone and
Frances Elizabeth Stone his wife, known to me to be
the persons who executed the above dedication and ad-
knowledgeed the same to be their free act and deed.

Geo. E. Weddshoff
Notary Public, Bay County, Mich.
My Commission expires January 1, 1909.

DESCRIPTION OF LAND PLATTED

The land embraced in the annexed Plat of AUBURN Bay
County, Michigan, is described as follows: Commencing 1330
feet west of the quarter Section post in line between
Sections 23 & 24 T. 14 N. R. 3 E. Thence west 532 feet. Thence
north 1280 feet to the south line of the Bay City & Battle
Creek Rail Road Right of way. Thence east along said Right
of way 1218.5 feet. Thence south 20 feet. Thence east parallel
to said Right of way 643.5 feet to said Section line. Thence
south 582 feet. Thence west 165 feet. Thence south 50 feet. Thence
west 155 feet. Thence south 100 feet. Thence west 100 feet. Thence
south 528 feet to place of Beginning

SURVEYOR'S CERTIFICATE

I hereby certify that the plat hereon delineated is a
correct one, and that permanent monuments consisting of
cement at points marked thus: O and 1 inch round iron at
points marked thus: @ have been planted at all angles in
the boundaries of the land platted, and at all intersections
of streets or streets and alleys.


J. M. Johnston Surveyor

14331

STATE OF MICHIGAN }
County of Bay

We, Wm. J. Lamport Register of Deeds
and J. M. Johnston Surveyor, hereby certify
that we have each carefully compared this copy
with the original plat of AUBURN Bay County, Mich.
now of Record in the office of said Register of Deeds,
and that is a true transcript thereof and of the
whole of such record.

Wm. J. Lamport Register of Deeds
J. M. Johnston Surveyor

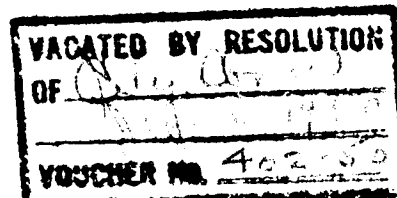

RECEIVED AND FILED
IN AUDITOR GENERAL'S OFFICE
JAN 22 1908
Auditor General

STATE OF MICHIGAN }
County of Bay

We, Wm. J. Lamport Register of Deeds
and J. M. Johnston Surveyor, hereby certify
that we have each carefully compared this copy with
the original plat of AUBURN, Bay County, Mich. and that
it is an exact copy thereof and of the whole of such
original map or plat.

Wm. J. Lamport Register of Deeds
J. M. Johnston Surveyor

No. 378
Certificate furnished in
compliance with Section 135 of
Senate Bill No. 190 (file 212)
act of 1893.
WM. J. LAMBERT,
REGISTER OF DEEDS, BAY COUNTY.

REGISTERS OFFICE }
Bay County

Received for Record, the 6th day of
October, AD. 1908, at 3 o'clock P.M.
and Recorded in Book 4 of Plats
on Page 10.

Wm. J. Lamport
Register

EXAMINED and APPROVED
Sept. 26, 1908
John F. Wilkinson
Deputy Auditor General

SURVEYOR'S CERTIFICATE

I hereby certify that the plat hereon delineated is a
correct one, and that permanent monuments consisting of
cement at points marked thus: O and 1 inch round iron at
points marked thus: @ have been planted at all angles in
the boundaries of the land platted, and at all intersections
of streets or streets and alleys.

J. M. Johnston
Surveyor

MAP of AUBURN BAY COUNTY, MICH.

DEDICATION

KNOW ALL MEN BY THESE PRESENTS, That we
Harry C. Moulthrop and Mary G. Moulthrop his wife,
and David F. Stone and Frances Elizabeth Stone his wife
as proprietors have caused the land embraced in the
annexed plat to be surveyed, laid out and platted, to be
known as AUBURN, Bay County, Mich. and that the
streets and alley as shown on said plat are hereby
dedicated to the use of the public.

SIGNED AND SEALED IN PRESENTS OF

Geo. E. Weddshoff Harry C. Moulthrop
Frank A. Hewitt Mary G. Moulthrop
David F. Stone Frances Elizabeth Stone
Harry C. Moulthrop Executor of the Estate of
Clark Moulthrop deceased


STATE OF MICHIGAN }
County of Bay

On this 22nd day of September
1908 before me a Notary Public in and for said county,
personally came the above named Harry C. Moulthrop
and Mary G. Moulthrop his wife, and David F. Stone and
Frances Elizabeth Stone his wife, known to me to be
the persons who executed the above dedication and ad-
nowledged the same to be their free act and deed.

Geo. E. Weddshoff
Notary Public, Bay County, Mich.
My Commission expires January 1, 1909.

DESCRIPTION OF LAND PLATTED

The land embraced in the annexed Plat of AUBURN Bay
County, Michigan, is described as follows: Commencing 1330
feet west of the quarter Section post in line between
Sections 23 & 24 T. 14 N. R. 3 E. Thence west 532 feet. Thence
north 1280 feet to the south line of the Bay City & Battle
Creek Rail Road Right of way. Thence east along said Right
of way 1218.5 feet. Thence south 20 feet. Thence east parallel
to said Right of way 643.5 feet to said Section line. Thence
south 582 feet. Thence west 165 feet. Thence south 50 feet. Thence
west 155 feet. Thence south 100 feet. Thence west 100 feet. Thence
south 528 feet to place of Beginning

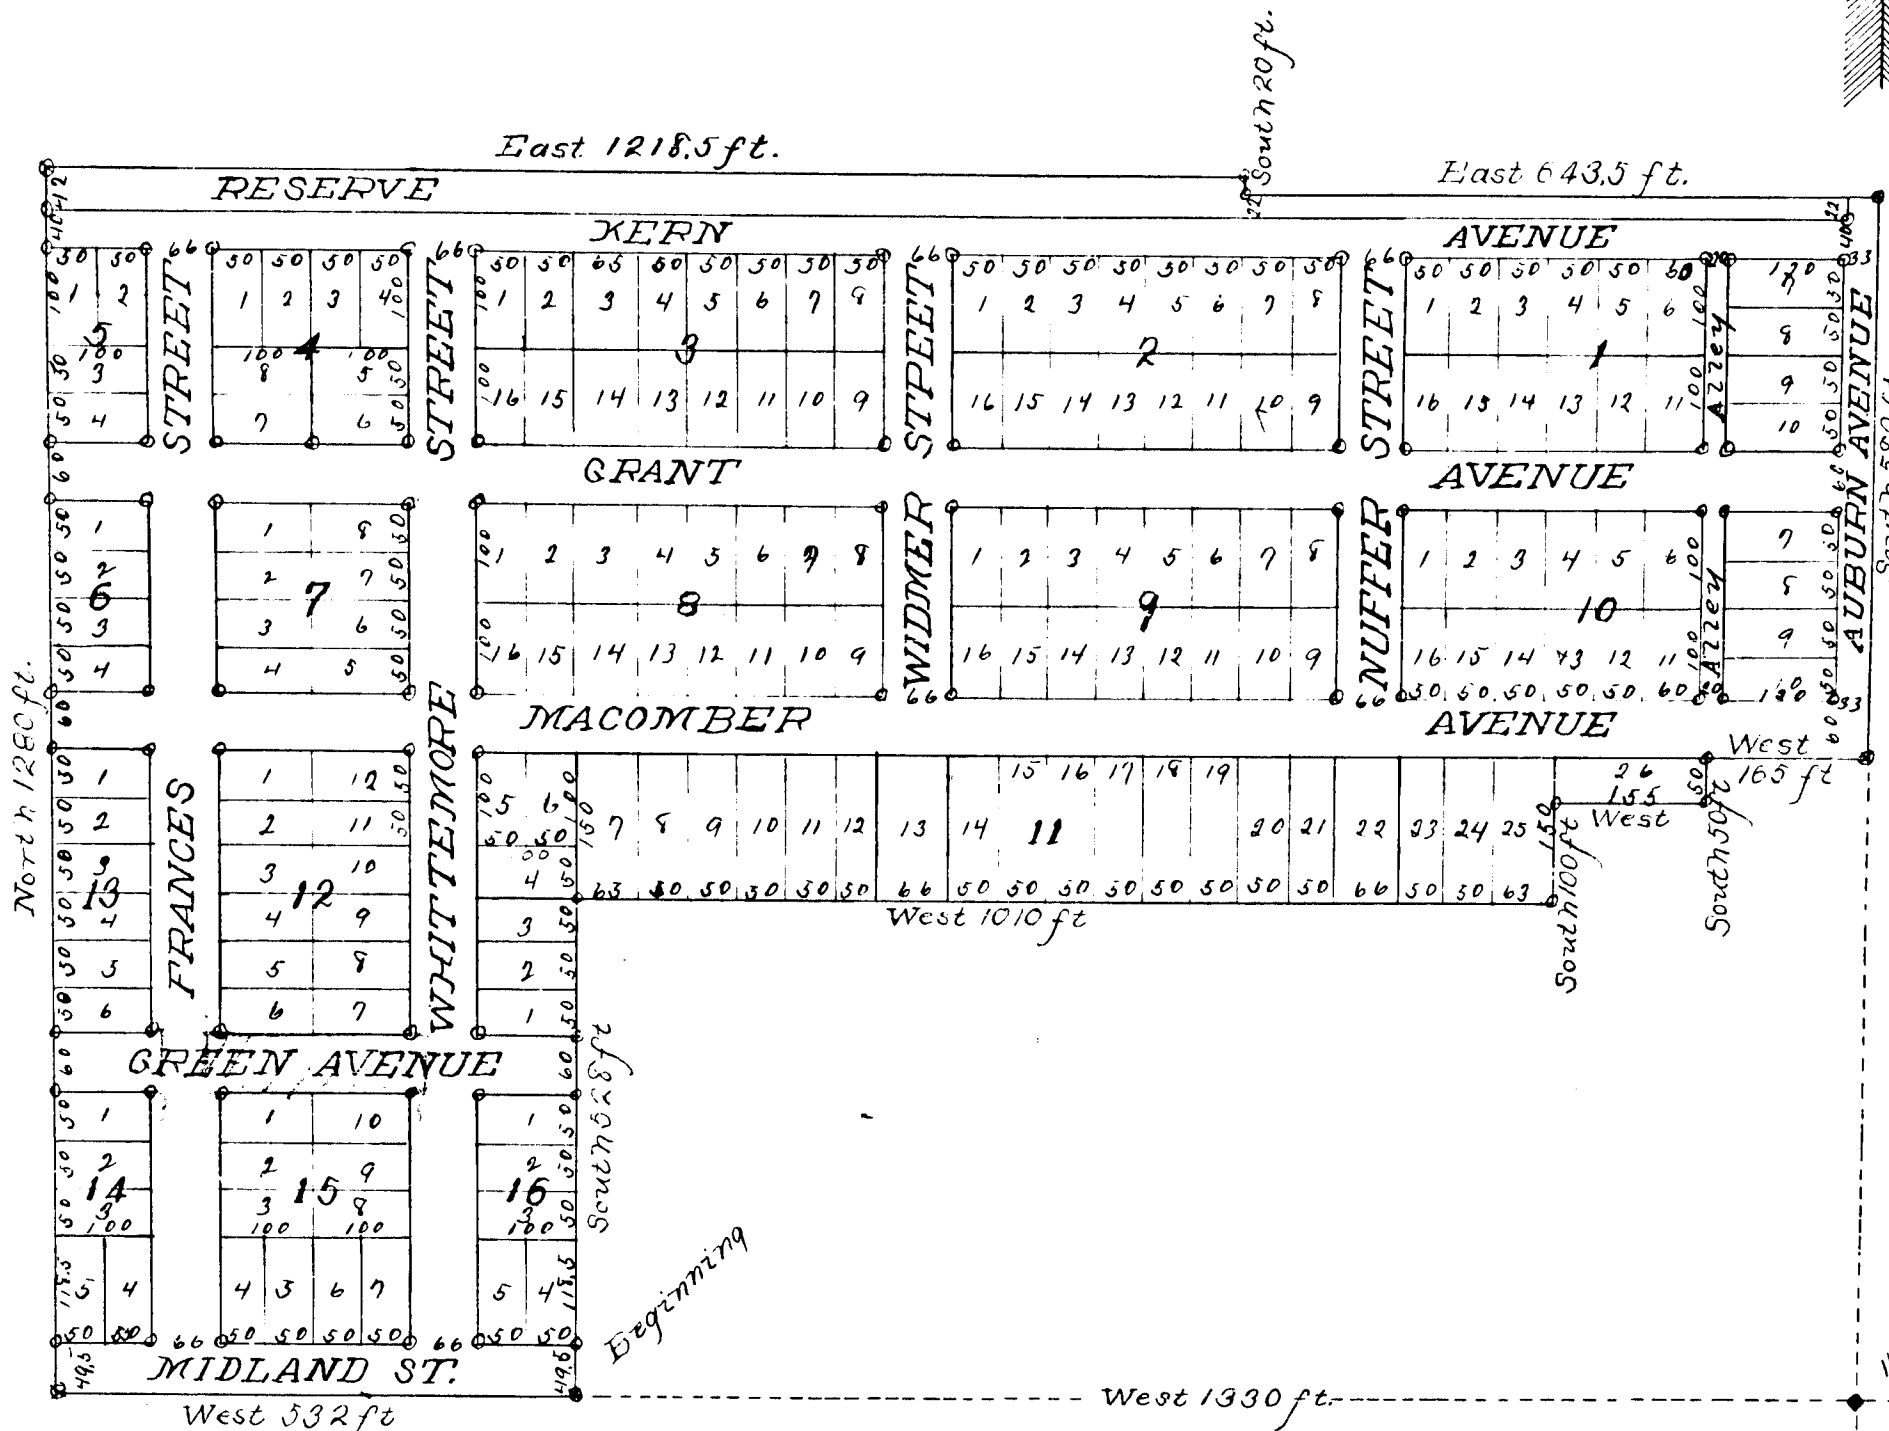

14331