

F. WEBER'S SUBDIVISION

OF
PART OF THE SW¹/₄ OF THE NW¹/₄ OF SEC. 24. T. 14. N. R. 3. E.
BAY CO. MICH.

DESCRIPTION

A piece of land in the SW¹/₄ of the NW¹/₄ of Section 24 T. 14 N. R. 3. E. Bay County Michigan, and is more particularly described as follows: - Commencing at the SW corner of the SW¹/₄ of the NW¹/₄ of Sec. 24, running thence North 1280.45 ft. to the south line of M.C.R.R. right of way, thence east along said right of way 730.75 ft. thence South and parallel to the east line of Sec. 24, 1286.5 ft. to E. & W. 1/4 Sec. line, thence East 730.75 ft. to place of beginning except that part marked excepted - and beginning at a point 495 ft. N. 89° 27' E. 730.75 ft. line of Sec. 24, running thence North 730.75 ft. to E. & W. 1/4 Sec. line, thence East 730.75 ft. to place of beginning.

SURVEYOR'S CERTIFICATE

I hereby certify that the plat herein delineated is a correct one, and that permanent monuments, consisting of one inch gas pipe 3 feet long have been planted at all points marked thus x at all angles in the boundaries, and at the intersection of all streets.

J. Edwin Turner
Surveyor

State of Michigan ss
County of Bay } On this 8th day of Mar., A.D. 1909, before me, a Notary Public in and for said County personally appeared Frederick Weber, Eliza Weber, Clarence H. Macomber, Elizabeth Macomber, Burt G. Hillman, Margaret H. Hillman, James Green, Salina Green, Wm. R. Hemmingsway, Vina Hemmingsway, Mrs. J. Murdoch, Cora A. Murdoch, Ora Clark, Marie Clark, Leon Dreatore, Marie Dreatore, Oscar Libraw, Maggie Libraw, John M. Nuffer, Lena Nuffer, J. L. Hemmingsway, Lucinda Clark, Anna Neek, and Geo. R. Beattie, Henry Hopkin, and D. J. Shelton, Trustees, John R. Carne, Mary E. Carne and Marie Vasseur. Known to me to be the persons, who executed the above dedication and acknowledged the same to be their free act and deed.

Samuel G. Nait
Notary Public
My Commission expires Aug. 12, 1912

Register's Office,
Bay County, Michigan.

Received for record this 20th day of March A.D. 1909, at 1 o'clock, and recorded on page 11 of plat book N. 14.

Wm. J. Lambert
Register

State of Michigan ss
County of Bay }

Wm. J. Lambert, Register of Deeds, and J. Edwin Turner, Surveyor, hereby certify that we have carefully compared this duplicate plat of F. Weber's Subdivision of Part of the SW¹/₄ of the NW¹/₄ of Sec. 24 T. 14 N. R. 3. E. Bay Co. Mich. and that it is an exact duplicate thereof and of the whole of such map or plat.

Wm. J. Lambert
J. Edwin Turner
Register of Deeds
Surveyor

State of Michigan ss
County of Bay } Wm. J. Lambert, Register of Deeds, and J. Edwin Turner, Surveyor, hereby certify that we have carefully compared this duplicate plat of F. Weber's Subdivision of Part of the SW¹/₄ of the NW¹/₄ of Sec. 24 T. 14 N. R. 3. E. Bay Co. Mich. now in record in the office of said Register of Deeds, and that it is a true Transcript thereof and of the whole of such map or plat.

Wm. J. Lambert
J. Edwin Turner
Register of Deeds
Surveyor

DEDICATION

I know all men by these presents that Mr. Frederick Weber and Eliza Weber his wife, Clarence H. Macomber and Elizabeth Macomber, his wife, Burt G. Hillman and Margaret Hillman his wife, James Green and Salina Green his wife, Wm. R. Hemmingsway and Vina Hemmingsway his wife, Mrs. J. Murdoch and Cora A. Murdoch his wife, Ora Clark and Marie Clark his wife, Leon Dreatore and Marie Dreatore his wife, Oscar Libraw and Maggie Libraw his wife, John M. Nuffer and Lena Nuffer his wife, J. L. Hemmingsway, Lucinda Clark, Anna Neek, Henry Hopkin, and D. J. Shelton, Trustees, John R. Carne and Mary E. Carne his wife and Marie Vasseur.

Proprietors of the land embraced in the aforesaid plat, have caused the same to be surveyed, laid out and plotted, to be known as F. Weber's Subdivision of Part of the SW¹/₄ of the NW¹/₄ of Sec. 24 T. 14 N. R. 3. E. Bay County, Mich. and that the streets as shown on said plat are hereby dedicated to the use of the public.

Signed and sealed in presence of

Chas. E. Nait
Sarah J. Nait

RECEIVED AND FILED,
IN AUDITOR GENERAL'S OFFICE,

March 12 1909
Nathan J. Simpson
Deputy Auditor General

Frederick Weber
Eliza Weber
Clarence H. Macomber
Elizabeth Macomber
James Green
Salina Green
Wm. R. Hillman
Margaret B. Hillman
Mrs. J. Murdoch
Vina Hemmingsway
Mrs. J. Murdoch
Cora A. Murdoch
Ora Clark
Marie Clark
Leon Dreatore
Marie Dreatore
Oscar Libraw
Maggie Libraw
John M. Nuffer
Lena Nuffer
J. L. Hemmingsway
Lucinda Clark
Anna Neek
Henry Hopkin
Geo. R. Beattie
D. J. Shelton
John R. Carne
Mary E. Carne
Marie Vasseur


TRUSTEES OF
EVERGREEN
L. 1002
No. 105
100F

No. 1229

Certificate furnished in compliance with Section 135 of Senate Bill No. 190 (file 212) act of 1893.

Wm. J. Lambert,
REGISTER OF DEEDS, BAY COUNTY.

14332

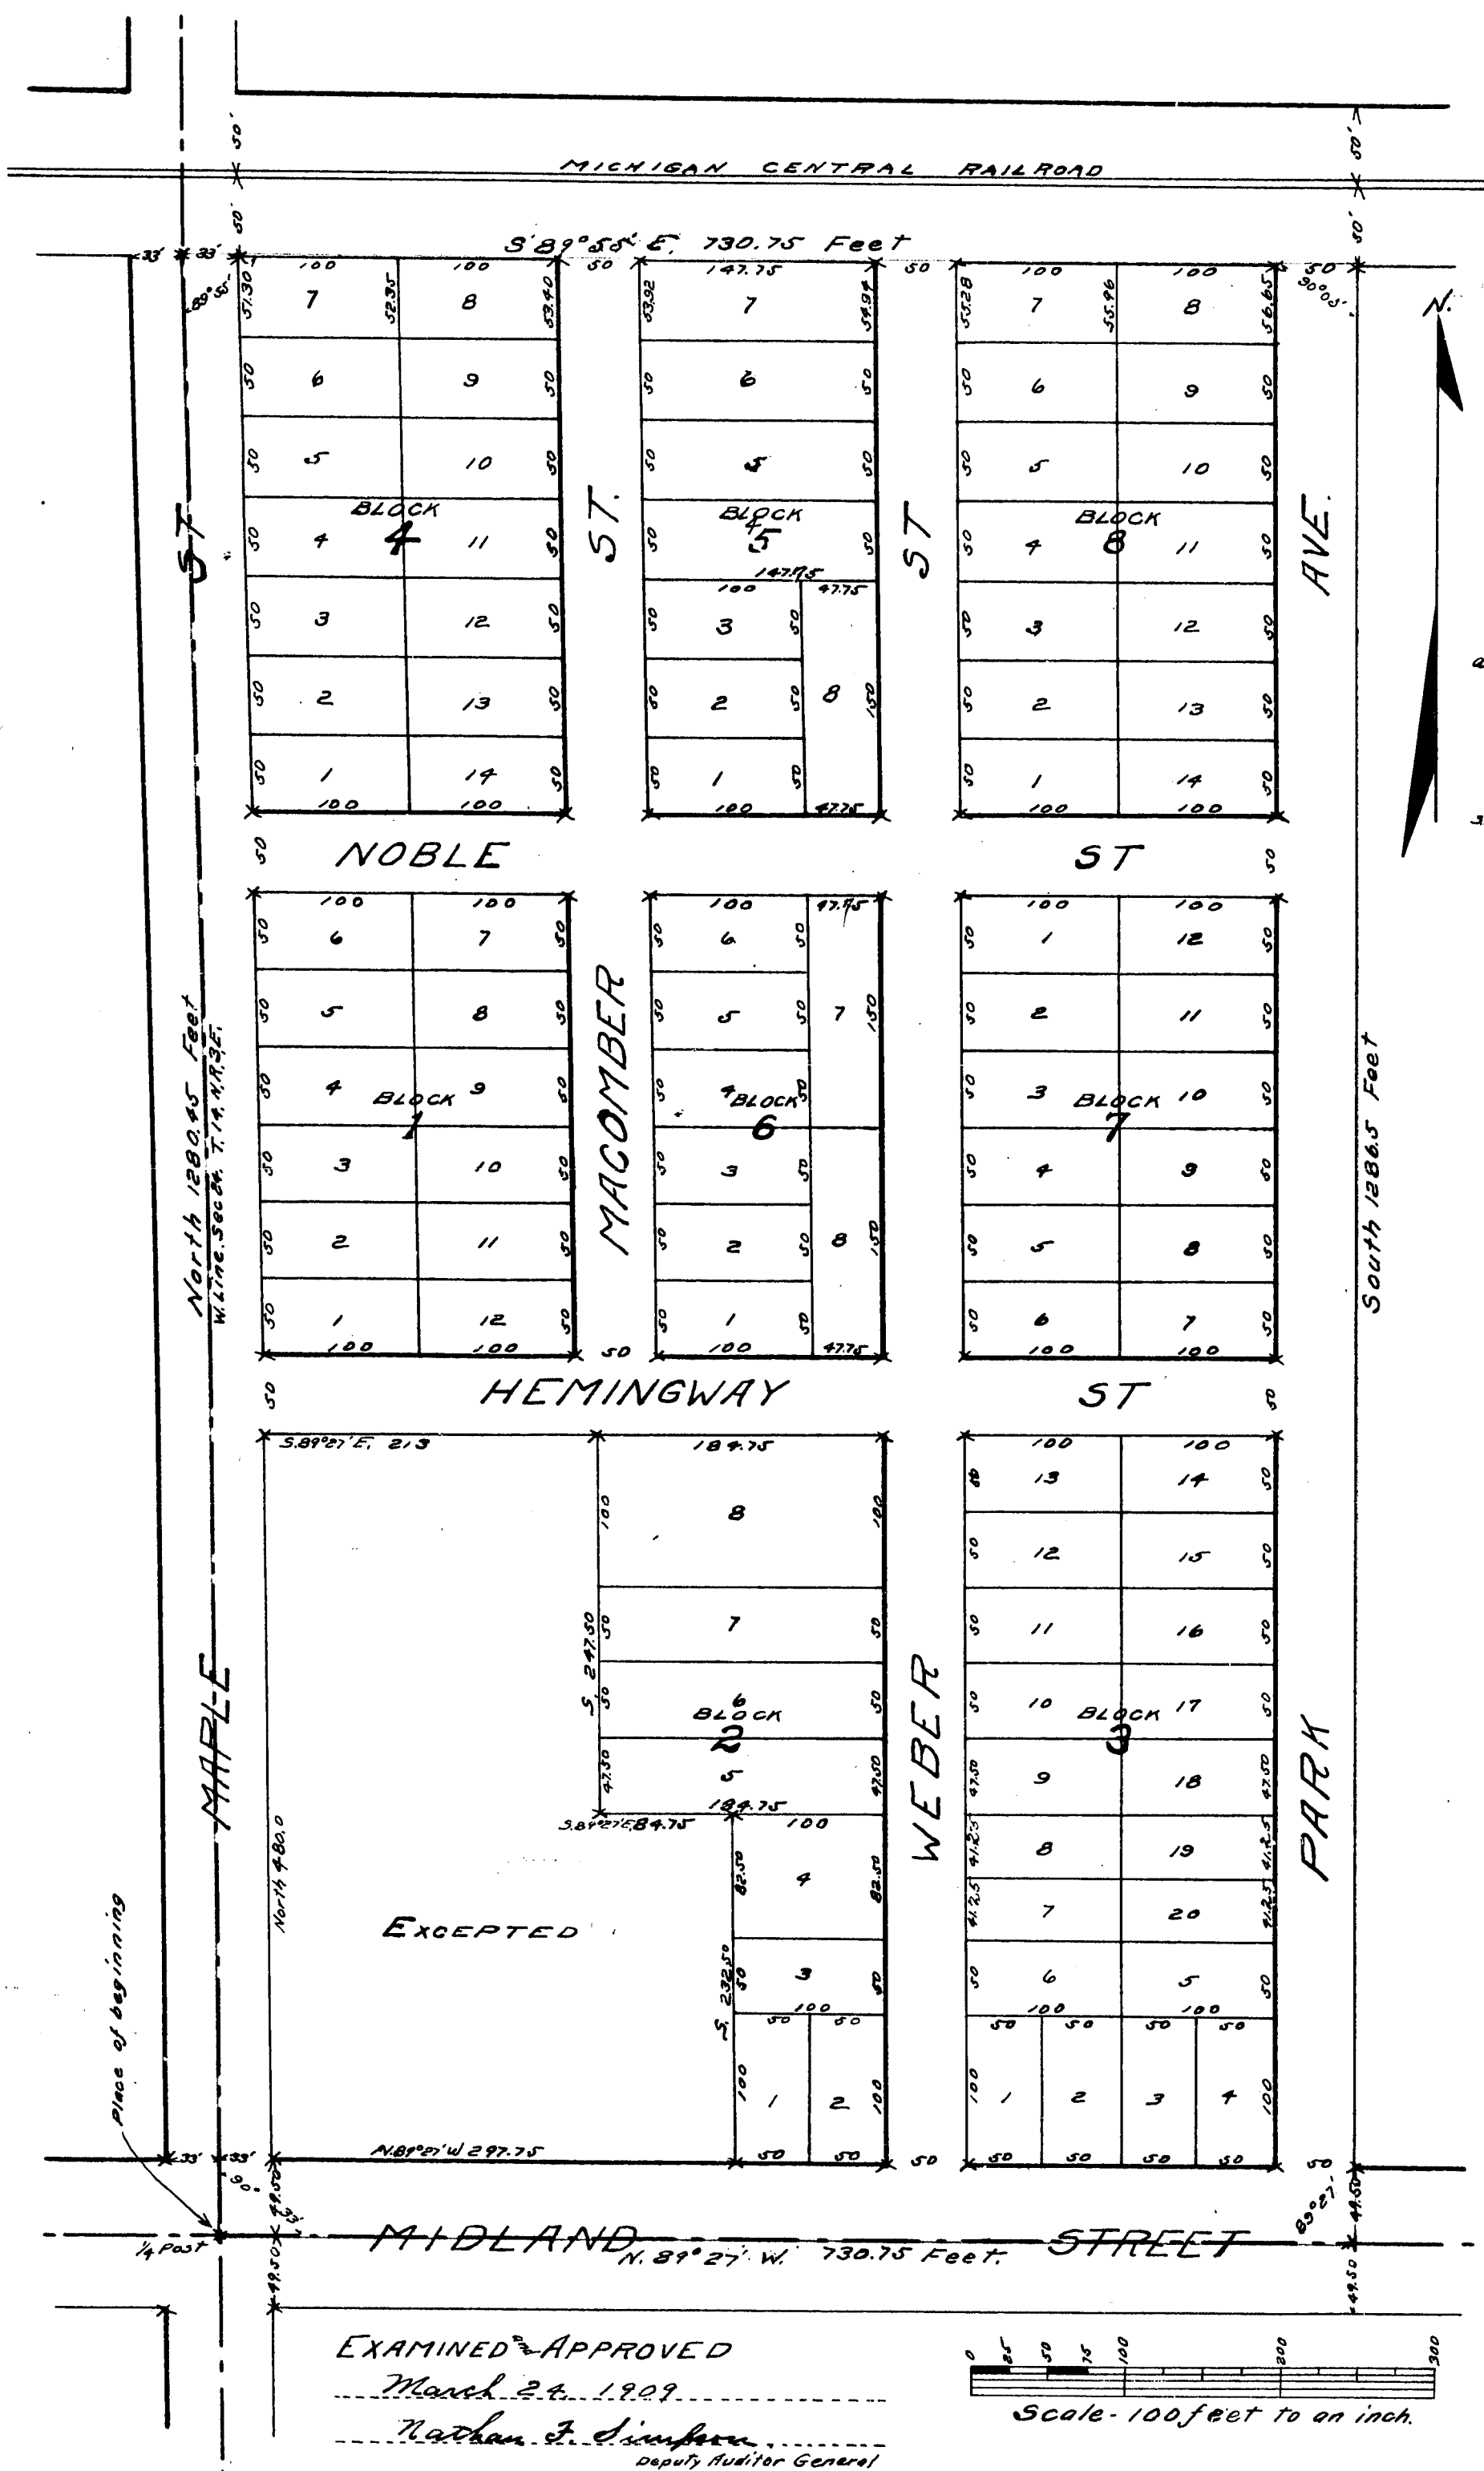

F. WEBER'S SUBDIVISION

OF
PART OF THE SW¹/₄ OF THE NW¹/₄ OF SEC. 24. T. 14. N. R. 3. E.
BAY CO. MICH.

DESCRIPTION

A piece of land in the SW¹/₄ of the NW¹/₄ of Section 24 T. 14 N. R. 3 E. Bay County Michigan, and is more particularly described as follows: - Commencing at the SW corner of the NW¹/₄ of the NW¹/₄ of Sec. 24, running thence North 1280.45 ft. to the south line of M.C.R.R. right of way, thence east along said right of way 730.75 ft. thence South and parallel to the west line of Sec. 24, 1286.5 ft. to E. & W. 1/4 Sec. line, thence West 730.75 ft. to place of beginning. Except that part marked 'EXCEPTED' - and beginning at a point 495 ft. N. and 33 ft. E. of the S.W. corner of Sec. 24, running thence North 89° 27' E. 730.75 ft. to beginning.

SURVEYOR'S CERTIFICATE

I hereby certify that the plat herein delineated is a correct one, and that permanent monuments, consisting of one inch gas pipe 3 feet long have been planted at all points marked thus 'X' at all angles in the boundaries, and at the intersection of all streets.

J. Edwin Turner
Surveyor

State of Michigan ss.
County of Bay

On this 8th day of Mar. A.D. 1909, before me, a Notary Public in and for said County, personally appeared Frederick Weber, Eliza Weber, Clarence H. Macomber, Elizabeth Macomber, Margaret B. Gellman, James Green, Salina Green, Wm. R. Hemmingway, Mrs. J. Murdoch, Cora A. Murdoch, Ora Clark, Maria Clark, Leon O'Leary, Marie O'Leary, Oscar Libbey, Maggie Libbey, John M. Nuffer, Lena Nuffer, J. L. Hemmingway, Lucinda Clark, Anna Neel, and Geo. R. Beattie, Henry Hapley, and D. J. Shelton, Trustees, John R. Carne, Mary E. Carne and Maria Vasseur. Known to me to be the persons, who executed the above dedication and acknowledged the same to be their free act and deed.

Samuel F. Mait
Notary Public
My Commission expires Aug. 12, 1912

Register's Office,
Bay County, Michigan.

Received for record this 30th day of March A.D. 1909. at 5 o'clock P.M. and recorded on page 11 of plat book No. 11.

J. L. Lambert
Register

State of Michigan ss.
County of Bay

Wellington J. Lambert, Register of Deeds, and J. Edwin Turner, Surveyor, hereby certify that we have carefully compared the duplicate plat of F. Weber's Subdivision of Part of the SW¹/₄ of the NW¹/₄ of Sec. 24, T. 14. N. R. 3. E. Bay Co. Mich. and that it is an exact duplicate thereof and of the whole of such map or plat.

J. L. Lambert
J. Edwin Turner
Register
Surveyor

State of Michigan ss.
County of Bay

We Wm. J. Lambert, Register of Deeds, and J. Edwin Turner, Surveyor, hereby certify that we have carefully compared the annexed copy with the duplicate plat of F. Weber's Subdivision of Part of the SW¹/₄ of the NW¹/₄ of Sec. 24, T. 14. N. R. 3. E. Bay Co. Mich. now on record in the office of said Register of Deeds, and that it is a true transcript therefrom and is the whole of such duplicate plat compared.

J. L. Lambert
J. Edwin Turner
Register
Surveyor

DEDICATION

Know all men by these presents that Mr. Frederick Weber and Eliza Weber his wife, Clarence H. Macomber and Elizabeth Macomber, his wife, Margaret B. Gellman and James Green his wife, James Green and Salina Green his wife, Wm. R. Hemmingway and Mrs. J. Murdoch his wife, Mrs. Murdoch and Cora A. Murdoch his wife, Ora Clark and Maria Clark his wife, Leon O'Leary and Marie O'Leary his wife, Oscar Libbey and Maggie Libbey his wife, John M. Nuffer and Lena Nuffer his wife, J. L. Hemmingway, Lucinda Clark, Anna Neel, Henry Hapley, D. J. Shelton, Trustees, Geo. R. Beattie, Henry Hapley and D. J. Shelton, Trustees, John R. Carne and Mary E. Carne his wife and Maria Vasseur.

Proprietors of the land embraced in the annexed plat, have caused the same to be surveyed, laid out and platted, to be known as F. Weber's Subdivision of Part of the SW¹/₄ of the NW¹/₄ of Sec. 24 T. 14 N. R. 3 E. Bay County, Mich. and that the streets as shown on said plat are hereby dedicated to the use of the public.

Signed and sealed in presence of

Chas. E. Mait
Sarah J. Orvitt

RECEIVED AND FILED,
IN AUDITOR GENERAL'S OFFICE,

March 12, 1909
Notary Public
Deputy Auditor General


Frederick Weber
Eliza Weber
Clarence H. Macomber
Elizabeth Macomber
Margaret B. Gellman
James Green
Salina Green
Wm. R. Hemmingway
Mrs. J. Murdoch
Cora A. Murdoch
Ora Clark
Maria Clark
Leon O'Leary
Marie O'Leary
Oscar Libbey
Maggie Libbey
John M. Nuffer
Lena Nuffer
J. L. Hemmingway
Lucinda Clark
Anna Neel
Henry Hapley
Geo. R. Beattie
D. J. Shelton
John R. Carne
Mary E. Carne
Maria Vasseur

No. 1229

Certificate furnished in compliance with Section 135 of Senate Bill No. 190 (file 212) Act of 1893.

Wm. J. Lambert,
REGISTER OF DEEDS, BAY COUNTY.

14832

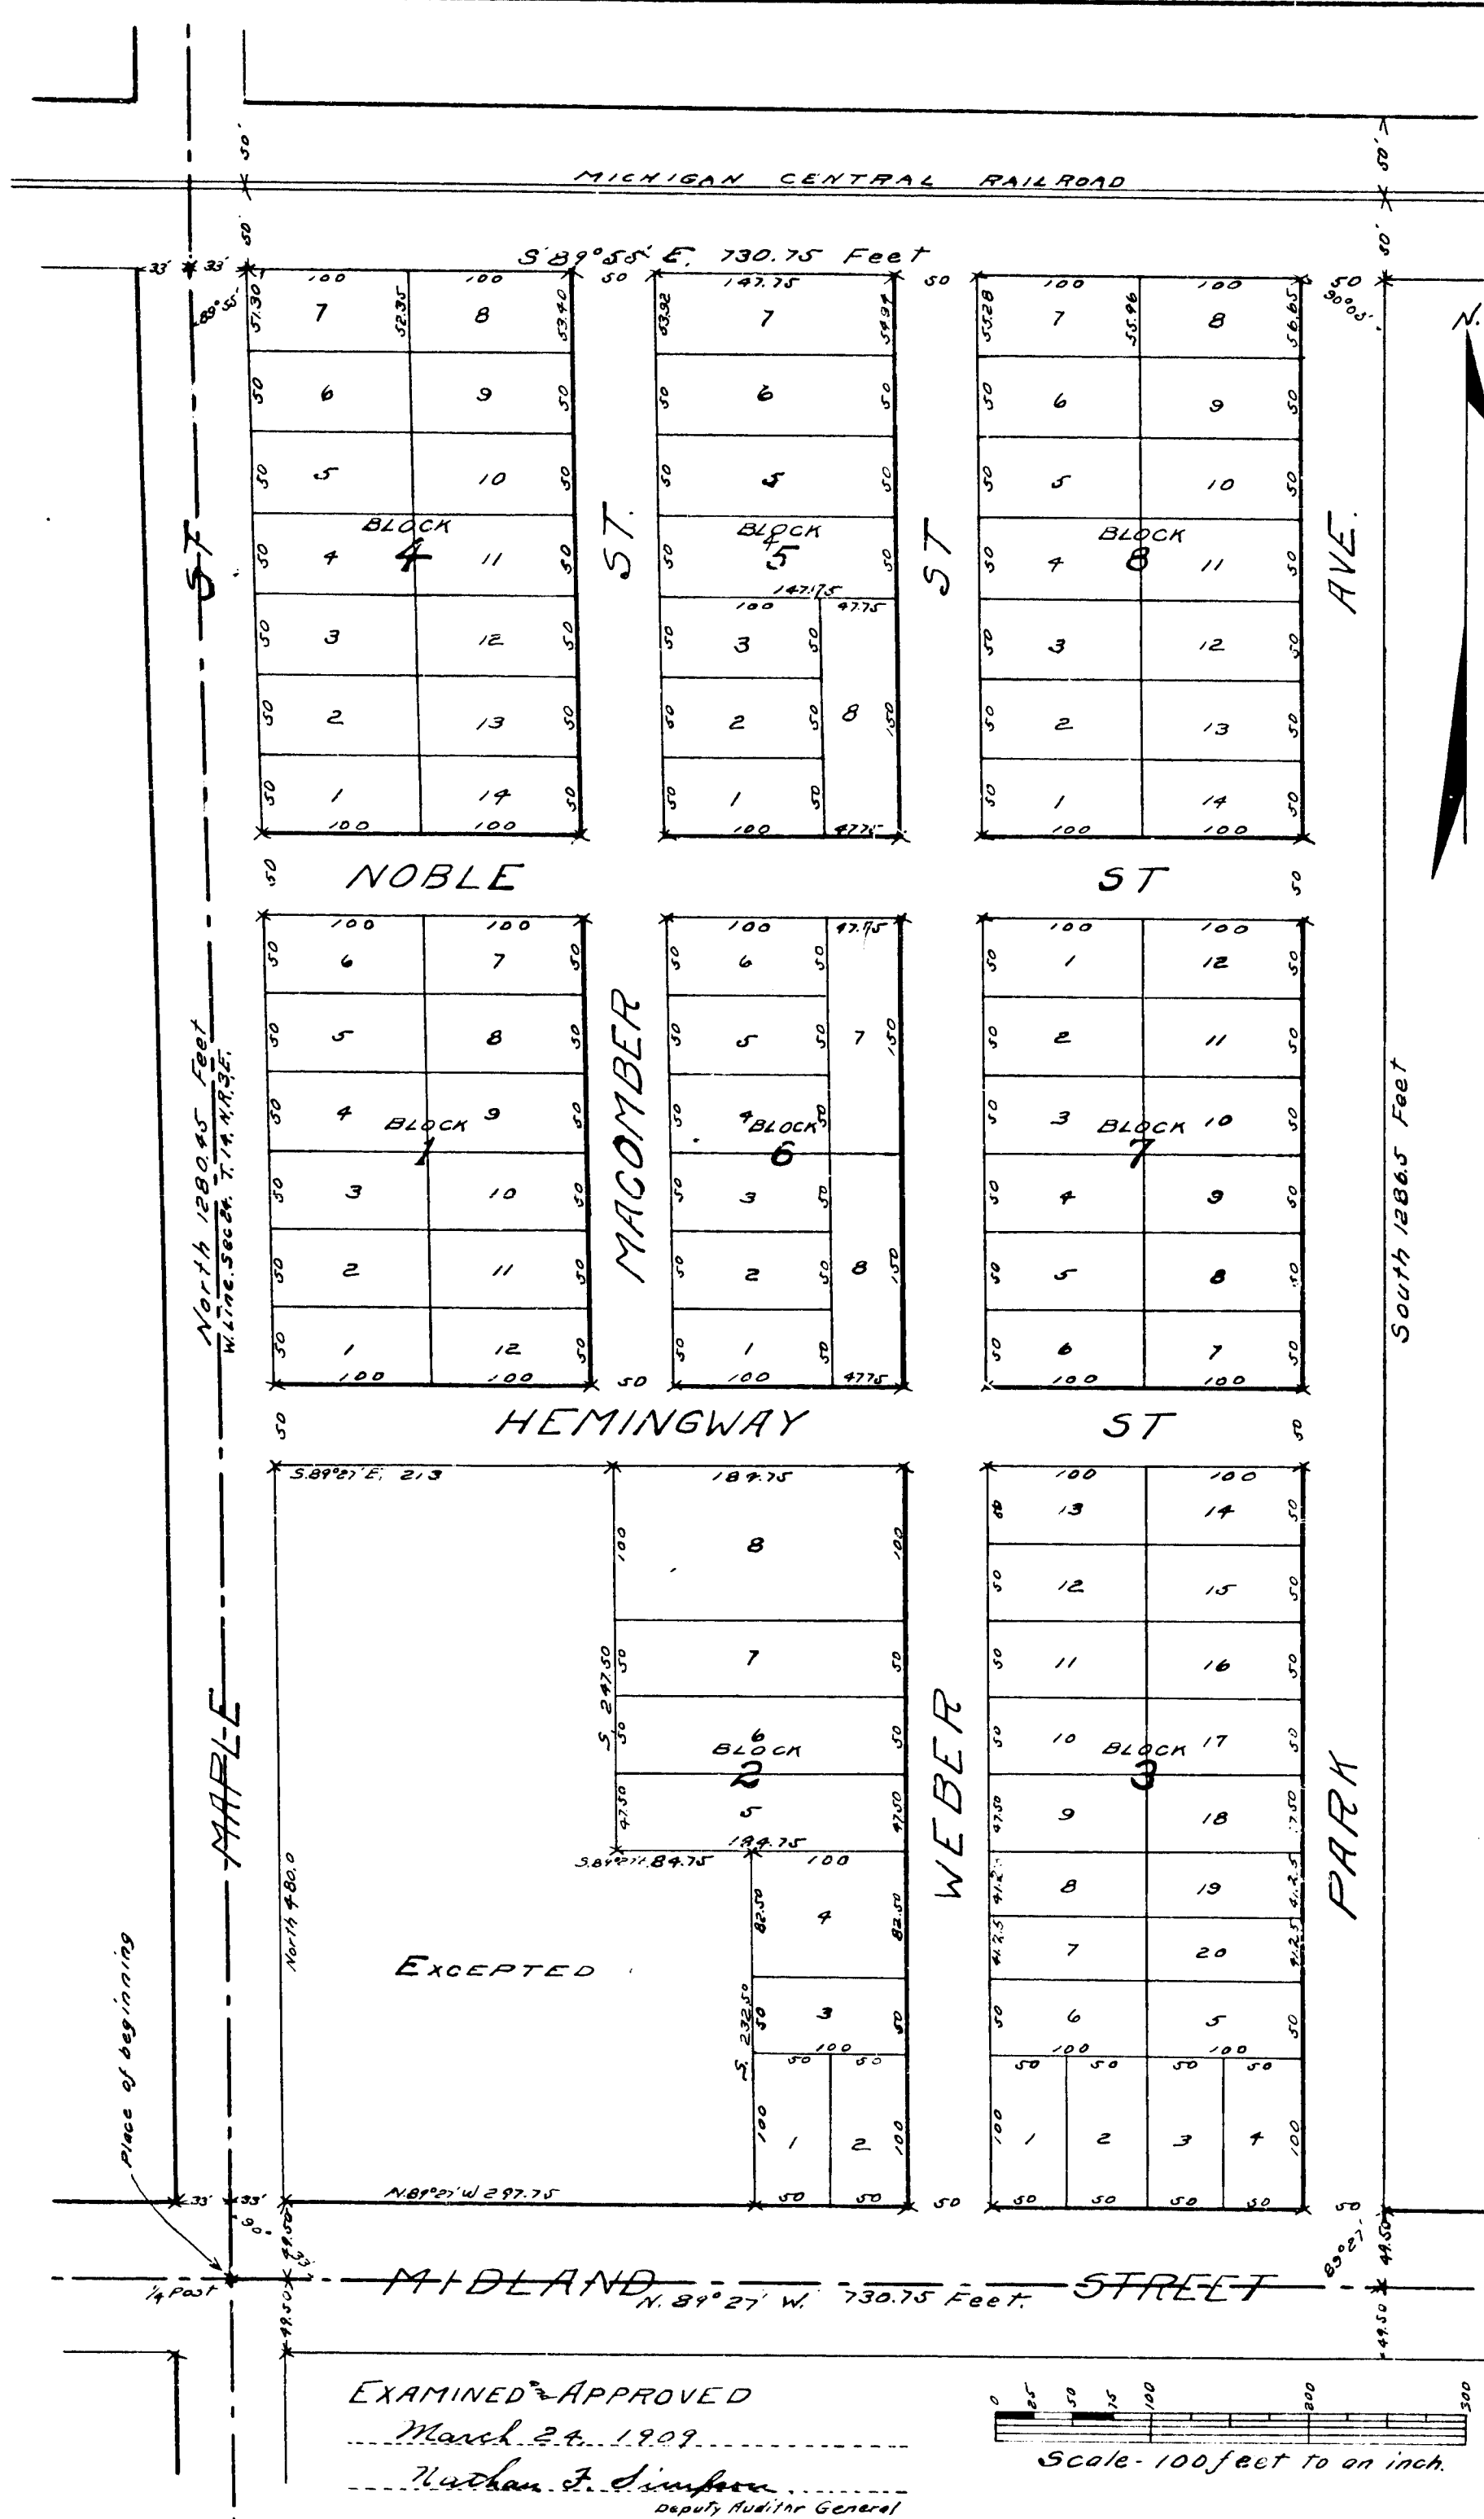

EXAMINED & APPROVED

March 24, 1909

Nathan F. Simpson

Deputy Auditor General

Scale - 100 feet to one inch.