

# MADAJSKI'S SUBDIVISION

OF PART OF SE 1/4, OF SE 1/4, SEC 17, T.13 N, R. 6 E.  
BAY COUNTY, MICHIGAN.

## General Description.

Madajski's Subdivision of part of SE 1/4 of SE 1/4, Section 17, Town 13 North Range 6 East, embraces a piece of land commencing 198 feet West, and 33 feet North of the South East corner of said section; running thence West parallel to the South line of said section 380 feet; thence North parallel to the East line of said section 815 feet; thence East parallel to the South line of said section 165 feet; thence North 50 feet; thence East 380 feet to a point 33 feet West and 898 feet North of the Southeast corner of said section; thence South parallel to the East line of said section 446 feet; thence West parallel to the South line of said section 165 feet; thence South parallel to the East line of said section 419 feet to place of beginning.

## Dedication.

Know All Men By These Presents, that we Adolph Madajski as proprietor and Mary Madajski his wife, have caused the land embraced in the annexed plat to be surveyed, laid out and platted to be known as "Madajski's Subdivision of part of SE 1/4 of SE 1/4 Section 17, Town 13 North Range 6 East," and that the streets and alleys as shown thereon are hereby dedicated to the use of the public.

Subscribed in presence of.

George C. Tennant  
Alex Robinson

Adolph Madajski L.S.  
Mary Madajski L.S.

State Of Michigan, ss.  
County Of Bay.

On this 15th day of September, A.D. 1909, before me the undersigned, Notary Public in and for Bay County, Mich., personally appeared Adolph Madajski and Mary Madajski his wife, to me known to be the parties named in and who executed the foregoing dedication and acknowledged the same to be their free act and deed.

Chatford A. Howell  
Notary Public, in and for Bay County, Mich.  
My Commission Expires August 20th 1913.

## Surveyors Certificate.

I hereby certify that the plat heron delineated is a correct one, and that permanent monuments, consisting of 3/4 x 1/2 in galvanized iron pipe have been planted at points marked x on said plat, and at all angles in the boundaries of said land platted, and at the intersection of all streets.

Calvin G. Thornthwaite, Civil Engineer & Surveyor.

Township of Merritt, Bay County, Mich:  
We, the Township Board of the Township of Merritt Bay County Michigan, do approve of the within plat, this 16th day of September, A.D. 1909.

Chatford A. Howell  
Fred Beyer  
J. P. McAlindon  
Philip Hirschman

Supervisor  
Clerk.  
Justice of the Peace  
Justice of the Peace

Office of County Treasurer, Bay County,  
No. 2073.

I hereby certify that I have examined the records and files in my office relating to the following description of land and from such examination it appears that the taxes have all been paid for five years preceding the 15th day of September 1909.

Description: Madajski's Subdivision of part of SE 1/4 of SE 1/4, Sec 17, T.13 N, R. 6 E. as per plat thereof attached hereto.

Fred W. Ingersoll  
Deputy County Treasurer.

Examined and Approved  
OCT 22 1909

Charles B. Fuller  
Deputy Auditor General.

COPY  
REGISTER'S OFFICE, ss.  
Bay COUNTY, Mich.  
PLAT OF Madajski's Sub.

WAS RECORDED THIS 26th DAY OF

October A. D. 1909 AT 11:45 O'CLOCK

A. N. IN LIBR. 4 OF PLAT

ON PAGE 13

My Lambert

REGISTER OF DEEDS

ORIGINAL ON FILE


I hereby certify that this copy is a true copy of the MAP or PLAT forwarded the Register of Deeds for recording.

Compared Oct 22, 1909

Nathan P. Simpson  
Deputy Auditor General.

Filed in Auditor General's Dep't

Nathan P. Simpson  
Deputy Auditor General.

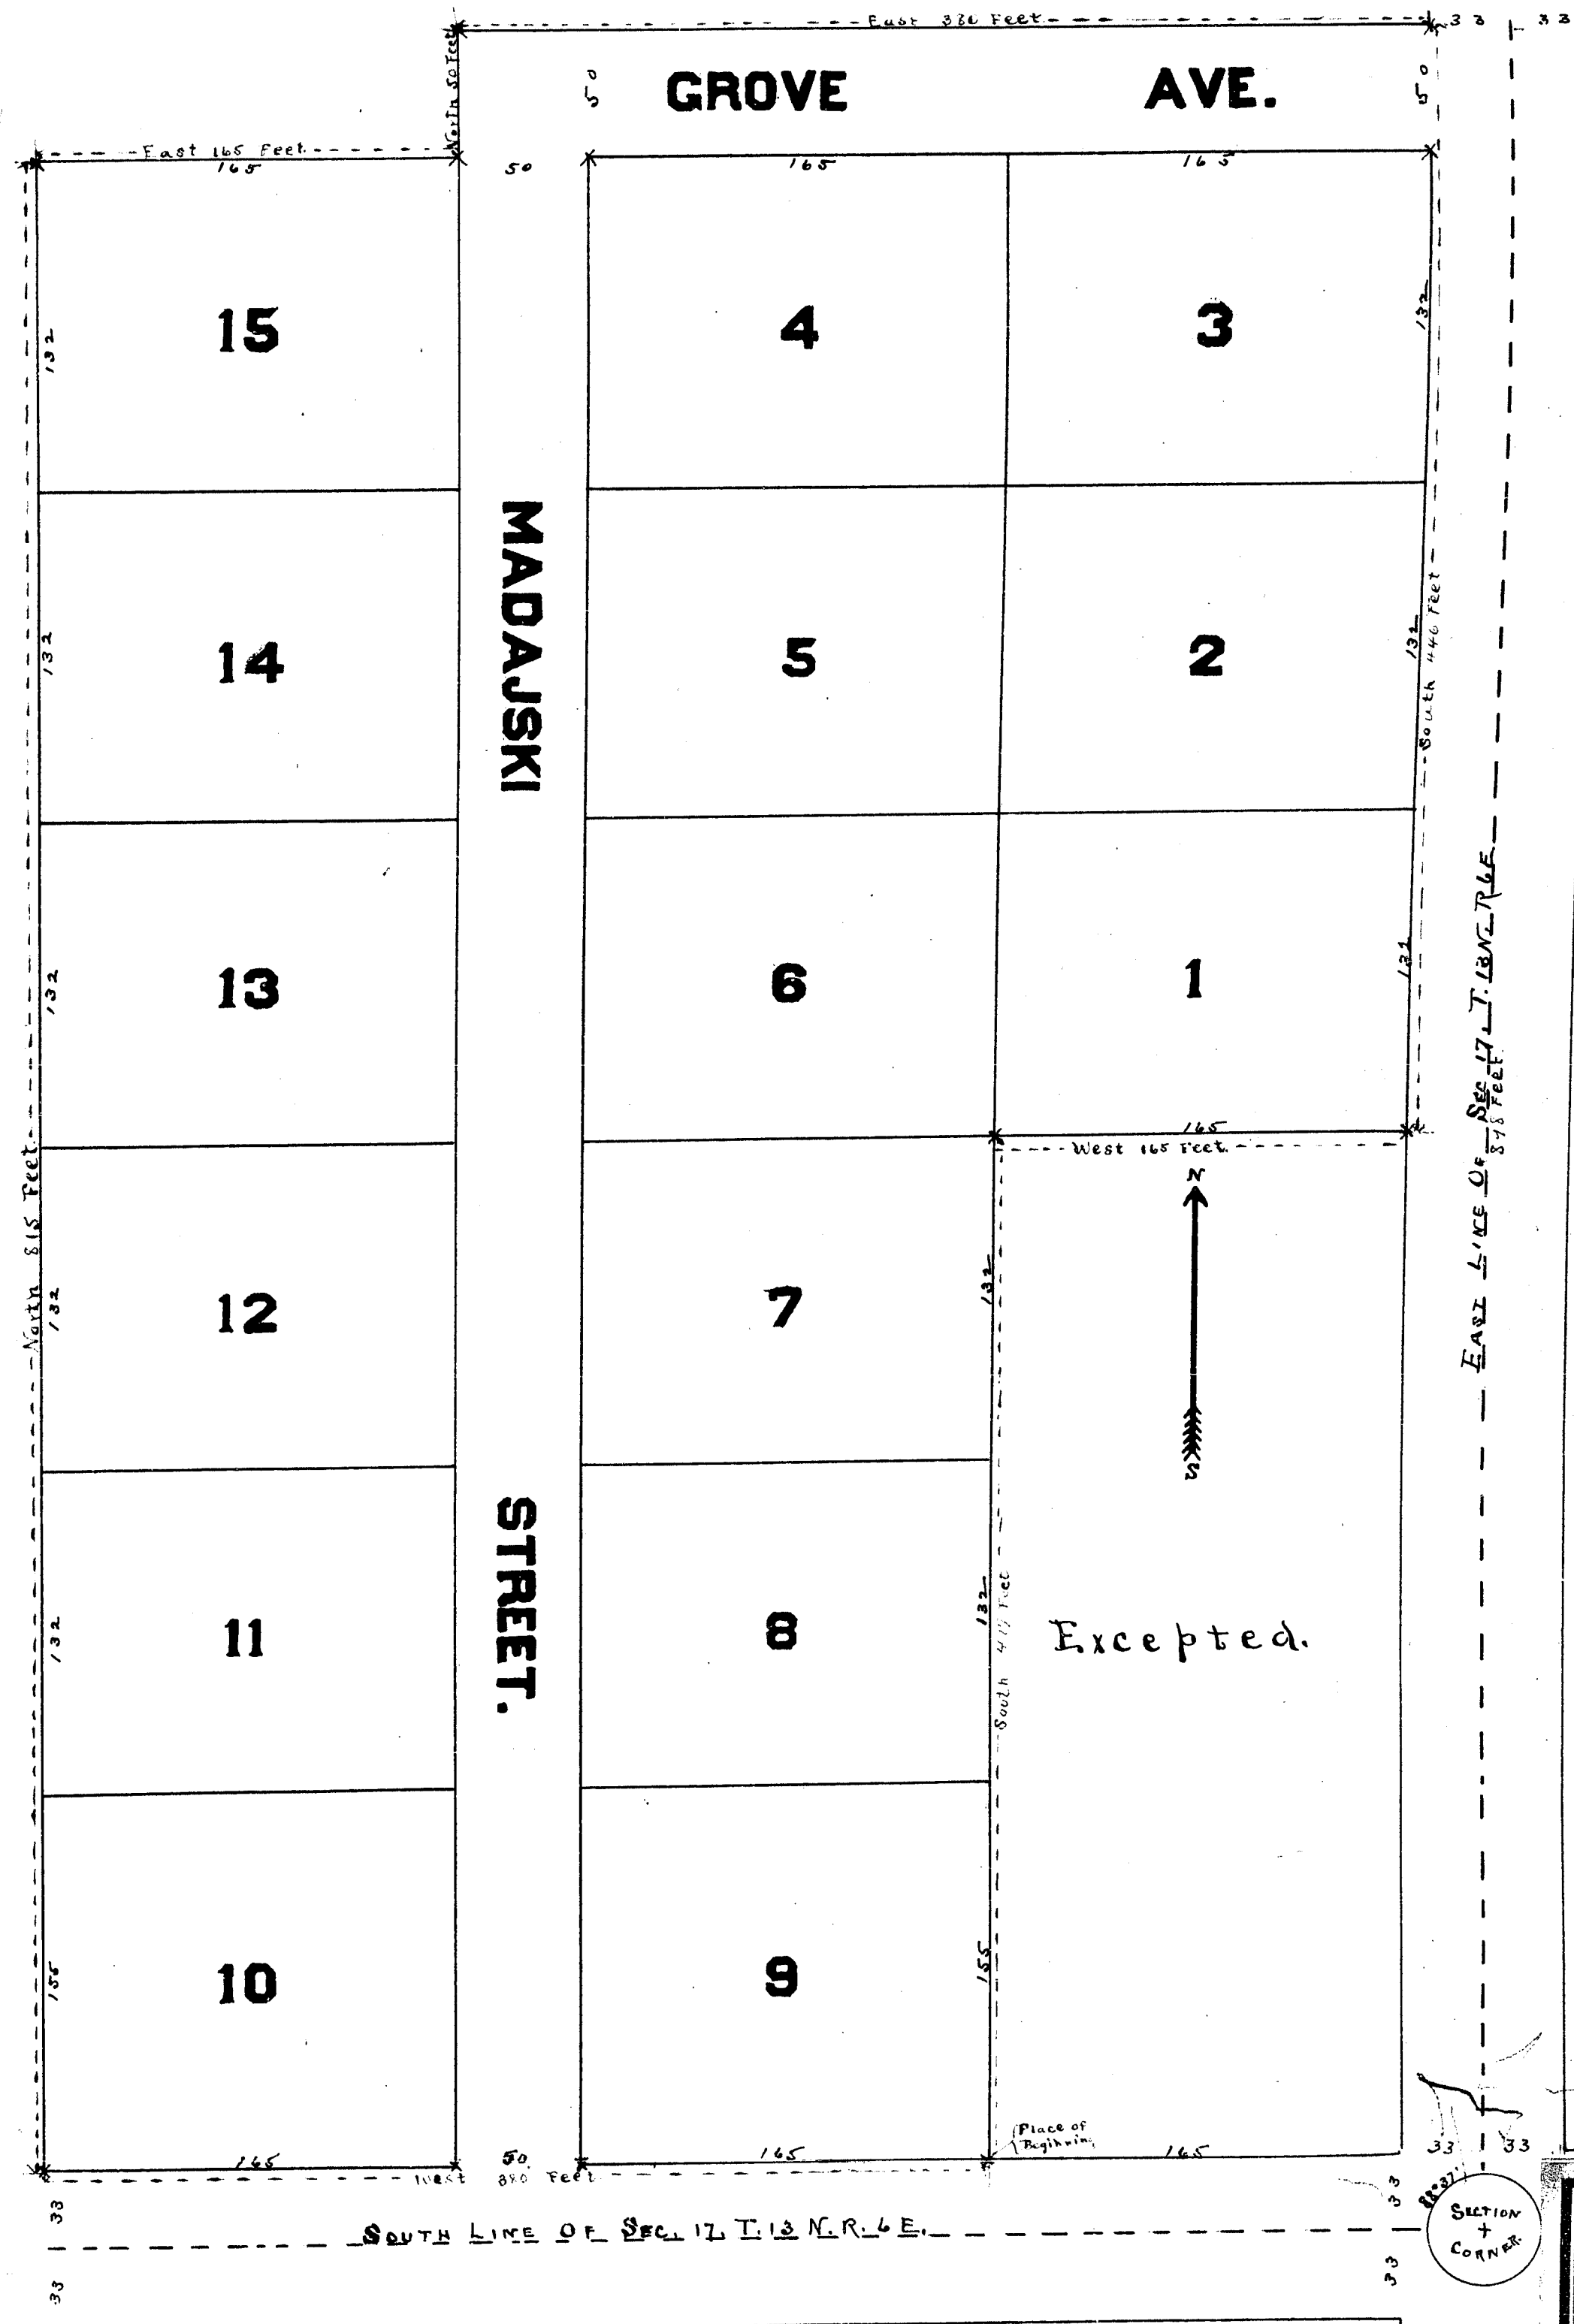

# MADAJSKI'S SUBDIVISION

OF PART OF SE 1/4, OF SE 1/4, SEC 17, T.13 N., R. 6 E.

BAY COUNTY, MICHIGAN.

## General Description.

Madajski's Subdivision of part of SE 1/4 of SE 1/4, Section 17, Town 13 North Range 6 East, embraces a piece of land commencing 198 feet West, and 33 feet North of the South East Corner of said section; running thence West parallel to the South line of said section 350 feet; thence North parallel to the East line of said section 815 feet; thence East parallel to the South line of said section 165 feet; thence North 50 feet; thence East 330 feet to a point 33 feet West and 598 feet North of the Southeast corner of said section; thence South parallel to the East line of said section 446 feet; thence West parallel to the South line of said section 165 feet; thence South parallel to the East line of said section 419 feet to place of beginning.

## Dedication.

Know All Men By These Presents, that we Adolph Madajski as proprietor and Mary Madajski his wife, have caused the land embraced in the annexed plat to be surveyed, laid out and platted to be known as "Madajski's Subdivision of part of SE 1/4 of SE 1/4 Section 17, Town 13 North Range 6 East," and that the streets and alleys as shown thereon are hereby dedicated to the use of the public.

Subscribed in presence of:

George C. Tennant  
Alex Robinson

Adolph Madajski L.S.  
Mary Madajski L.S.

State Of Michigan, ss.  
County Of Bay,

On this 15th day of September, A.D. 1909, before me the undersigned Notary Public in and for Bay County Mich., personally appeared Adolph Madajski and Mary Madajski his wife, to me known to be the parties named in and who executed the foregoing dedication and acknowledged the same to be their free act and deed.

Chatford A. Howell  
Notary Public, in and for Bay County, Mich.  
My Commission Expires August 20th 1913.

## Surveyors Certificate.

I hereby certify that the plat heron delineated is a correct one, and that permanent monuments, consisting of 3/4 x 1 in galvanized iron pipe have been planted at points marked x on said plat, and at all angles in the boundaries of said land platted, and at the intersection of all streets.

Calvin G. Thornthwaite, Civil Engineer & Surveyor

Township of Merritt, Bay County, Mich:  
We, the township board of the township of Merritt Bay County Michigan do approve of the within plat, this 16th day of September, A.D. 1909.

Chatford A. Howell  
Fred Beyer  
J. P. McAlindon  
Philip Hirschman

Supervisor  
Clerk  
Justice of the Peace  
Justice of the Peace

Office of County Treasurer, Bay County,  
No. 2093. Bay City, Mich. September 22, 1909.

I hereby certify that I have examined the records and files in my office relating to the following description of land and from such examination it appears that the taxes have all been paid for five years preceding the 15th day of September 1909.

Description:- Madajski's Subdivision of part of SE 1/4 of SE 1/4, Sec 17, T.13 N. R. 6 E. as per plat thereof attached hereto

Fred W. Ingersoll  
Deputy County Treasurer.


COPY  
REGISTER'S OFFICE, ss.  
Bay County, Mich.  
PLAT OF Madajski's Subd.

I hereby certify that this copy is a true copy of the M.P. or PLAT forwarded the Register of Deeds for recording.

Compared Oct 22, 1909.  
Nathan P. Simpson  
Deputy Auditor General.

WAS RECORDED THIS 26th DAY OF  
October, A.D. 1909, AT 11:45 O'CLOCK  
A.M. IN LIBER 4 OF Plate

ON PAGE 13  
Nathan P. Simpson  
Deputy Auditor General.

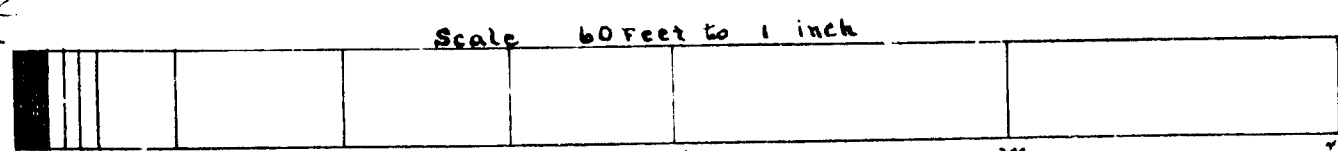

Filed in Auditor General's Dep't

Nathan P. Simpson  
Deputy Auditor General.

