

BRISSETTE PARK.

BAY COUNTY, MICH.

General Description

Brissette Park embraces a piece of land, beginning at the intersection of the north line of Section 13, Town 15 North, Range 4 East, with the east line of the right of way of the Detroit and Mackinac Rail Road; thence S 88° E, 176 feet along said section line to the Saginaw Bay; thence S 21° 10' E, 780 feet; thence S 25° 30' E, 640 feet to the south line of lot 1 of said Section 13; thence west on the south line of said lot 1, 95.60 feet, to the East line of said Rail Road right of way; thence N 26° W, 1468.50 feet along said line of Right of Way to the place of beginning; being all that part of lot 1, Section 13, Town 15 North Range 4 East, lying east of the Right of Way of the Detroit and Mackinac Rail Road.

Dedication.

Know All Men By These Presents; that we Peter Brissette and Eliza Brissette his wife and Alexander Brissette and Engeline Brissette his wife, as proprietors have caused the land embraced in the annexed plat to be surveyed, laid out and platted to be known as Brissette Park, and that the Streets and Alluyas shown in said plat are hereby dedicated to the use of the Public.

Signed and sealed in presence of
Wm M. Kay
Joseph Sylvestre

Peter Brissette L. S.
Eliza Brissette L. S.
Alexander Brissette L. S.
Engeline Brissette L. S.

State of Michigan, ss.
County of Bay.

On this 11th day of March, A.D. 1910, before Me a Notary Public in and for said County, personally came Peter Brissette, Eliza Brissette his wife, Alexander Brissette and Engeline Brissette his wife, to me known to be the persons who executed the foregoing dedication and acknowledged the same to be their free act and deed.

Calvin G. Thornthwaite
Notary Public in and for Bay County, Mich.
My Commission Expires October 11, 1911.

Surveyor's Certificate


I hereby certify that the plat hereon delineated is a correct one and that permanent monuments consisting of 24 x 1 inch iron pipe have been planted at points marked thereon as shown thereon, and at all angles in the boundaries of said land platted and at all intersections of streets.

Calvin G. Thornthwaite
Civil Engineer, Bay City, Michigan.

Township of KawKawlin, Bay County, Mich.
We the Township Board of the Township of KawKawlin do hereby approve of the within plat of Brissette Park.
Dated this 19th day of March, A.D. 1910.

Peter Brissette Supervisor
Edward Lacey Clerk
Wm M. Kay Justice of the Peace
Albert H. Shaw Justice of the Peace

Office of County Treasurer Bay County, Mich.
Bay City, Mich., March 11, 1910.
I hereby certify that I have examined the records and files in my office relating to the following description of land, and from such examination it appears that there are no tax liens against said land and that all taxes have been paid for five years preceding the 11th day of March, 1910.
Description of land: All of lot 1, Section 13, Town 15 North, Range 4 East, lying east of the Detroit and Mackinac Rail Road, right of way
Omar J. Morton
Bay County Treasurer

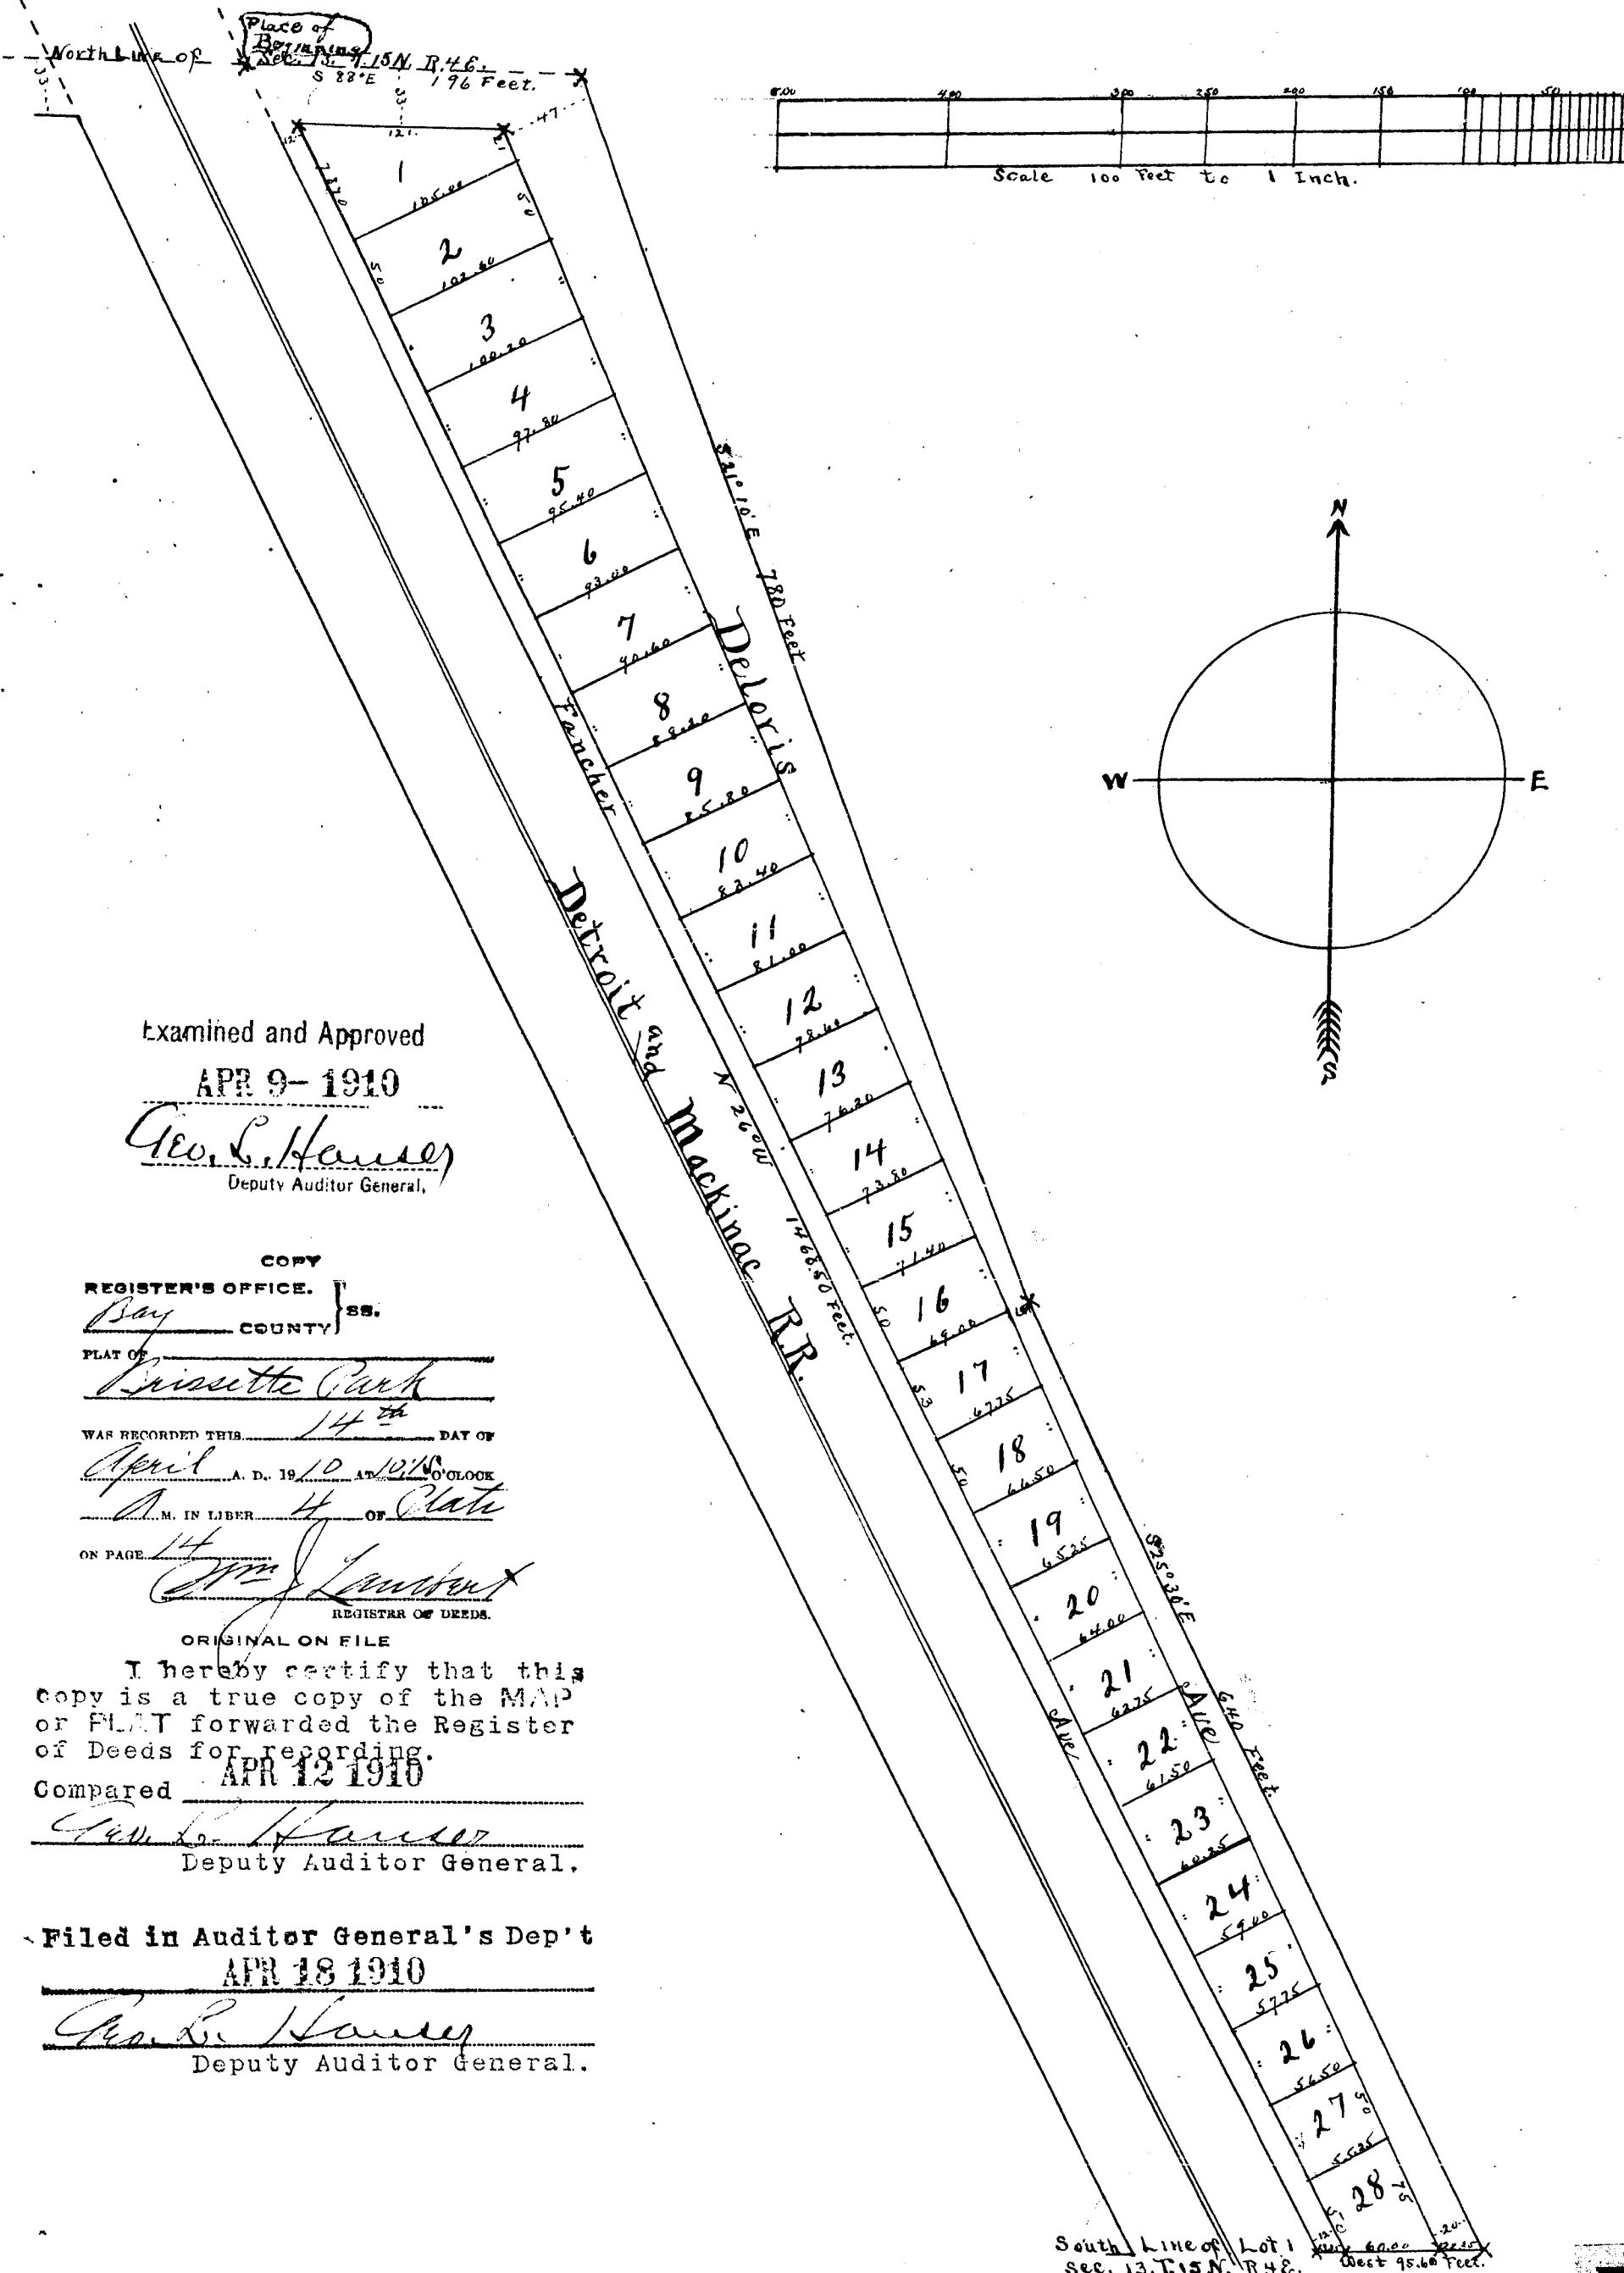

Examined and Approved

APR 9-1910

Geo. L. Harner
Deputy Auditor General.

COPY
REGISTER'S OFFICE.

Bay COUNTY ss.

PLAT OF

Brissette Park

WAS RECORDED THIS 14th DAY OF

April A. D. 1910 AT 10 O'CLOCK

A. M. IN LIBR. 4 OF Plat

ON PAGE 14

Calvin G. Thornthwaite

REGISTER OF DEEDS.

ORIGINAL ON FILE

I hereby certify that this copy is a true copy of the MAP or PLAT forwarded the Register of Deeds for recording.

Compared APR 12 1910

Geo. L. Harner
Deputy Auditor General.

Filed in Auditor General's Dep't
APR 18 1910

Geo. L. Harner
Deputy Auditor General.

BRISSETTE PARK.

BAY COUNTY, MICH.

General Description

Brissette Park embraces a piece of land, beginning at the intersection of the north line of Section 13, Town 15 North, Range 4 East, with the east line of the right of way of the Detroit and Mackinac Railroad; thence S 88° E, 176 feet along said section line to the Saginaw Bay; thence S 21° 10' E, 780 feet; thence S 25° 30' E, 640 feet to the south line of lot 1 of said Section 13; thence west on the south line of said lot 1, 95.60 feet, to the East line of said Rail Road right of way; thence N 26° W, 1468.50 feet along said line of Right of Way to the place of beginning; being all that part of lot 1, Section 13, Town 15 North Range 4 East, lying east of the Right of Way of the Detroit and Mackinac Rail Road.

Dedication.

Know All Men By These Presents; that we Peter Brissette and Eliza Brissette his wife and Alexander Brissette and Engelina Brissette his wife, as proprietors have caused the land embraced in the annexed plat to be surveyed, laid out and platted to be known as Brissette Park, and that the Streets and Alleys as shown on said plat are hereby dedicated to the use of the Public.

Signed and sealed in presence of
Wm M. Kay
Joseph Sylvestre

Peter Brissette L. S.
Eliza Brissette L. S.
Alexander Brissette L. S.
Engelina Brissette L. S.

State of Michigan ss.
County of Bay.

On this 11th day of March, A.D. 1910, before Me a Notary Public in and for said County, personally came Peter Brissette, Eliza Brissette his wife, Alexander Brissette and Engelina Brissette his wife, to me known to be the persons who executed the foregoing dedication and acknowledged the same to be their free act and deed.

Calvin G. Thornthwaite
Notary Public in and for Bay County, Mich.
My Commission Expires October 11, 1911.

Surveyor's Certificate


I hereby certify that the plat hereon delineated is a correct one and that permanent monuments consisting of 24 x 1 inch iron pipe have been planted at points marked thereon as shown thereon, and at all angles in the boundaries of said land platted and at all intersections of streets.

Calvin G. Thornthwaite
Civil Engineer, Bay City, Michigan.

Township of KawKawlin, Bay County, Mich.
We the Township Board of the Township of KawKawlin do hereby approve of the within plat of Brissette Park.
Dated this 19th day of March, A.D. 1910.

Peter Brissette Supervisor
Edward Lacey Clerk
Wm M. Kay Justice of the Peace
Albert H. Shaw Justice of the Peace

Office of County Treasurer Bay County, Mich.
Bay City, Mich, March 11, 1910.
I hereby certify that I have examined the records and files in my office relating to the following description of land, and from such examination it appears that there are no tax liens against said land and that all taxes have been paid for five years preceding the 11th day of March, 1910.
Description of land: All of lot 1, Section 13, Town 15 North, Range 4 East, lying east of the Detroit and Mackinac Rail Road right of way.
Omar J. Morton
Bay County Treasurer

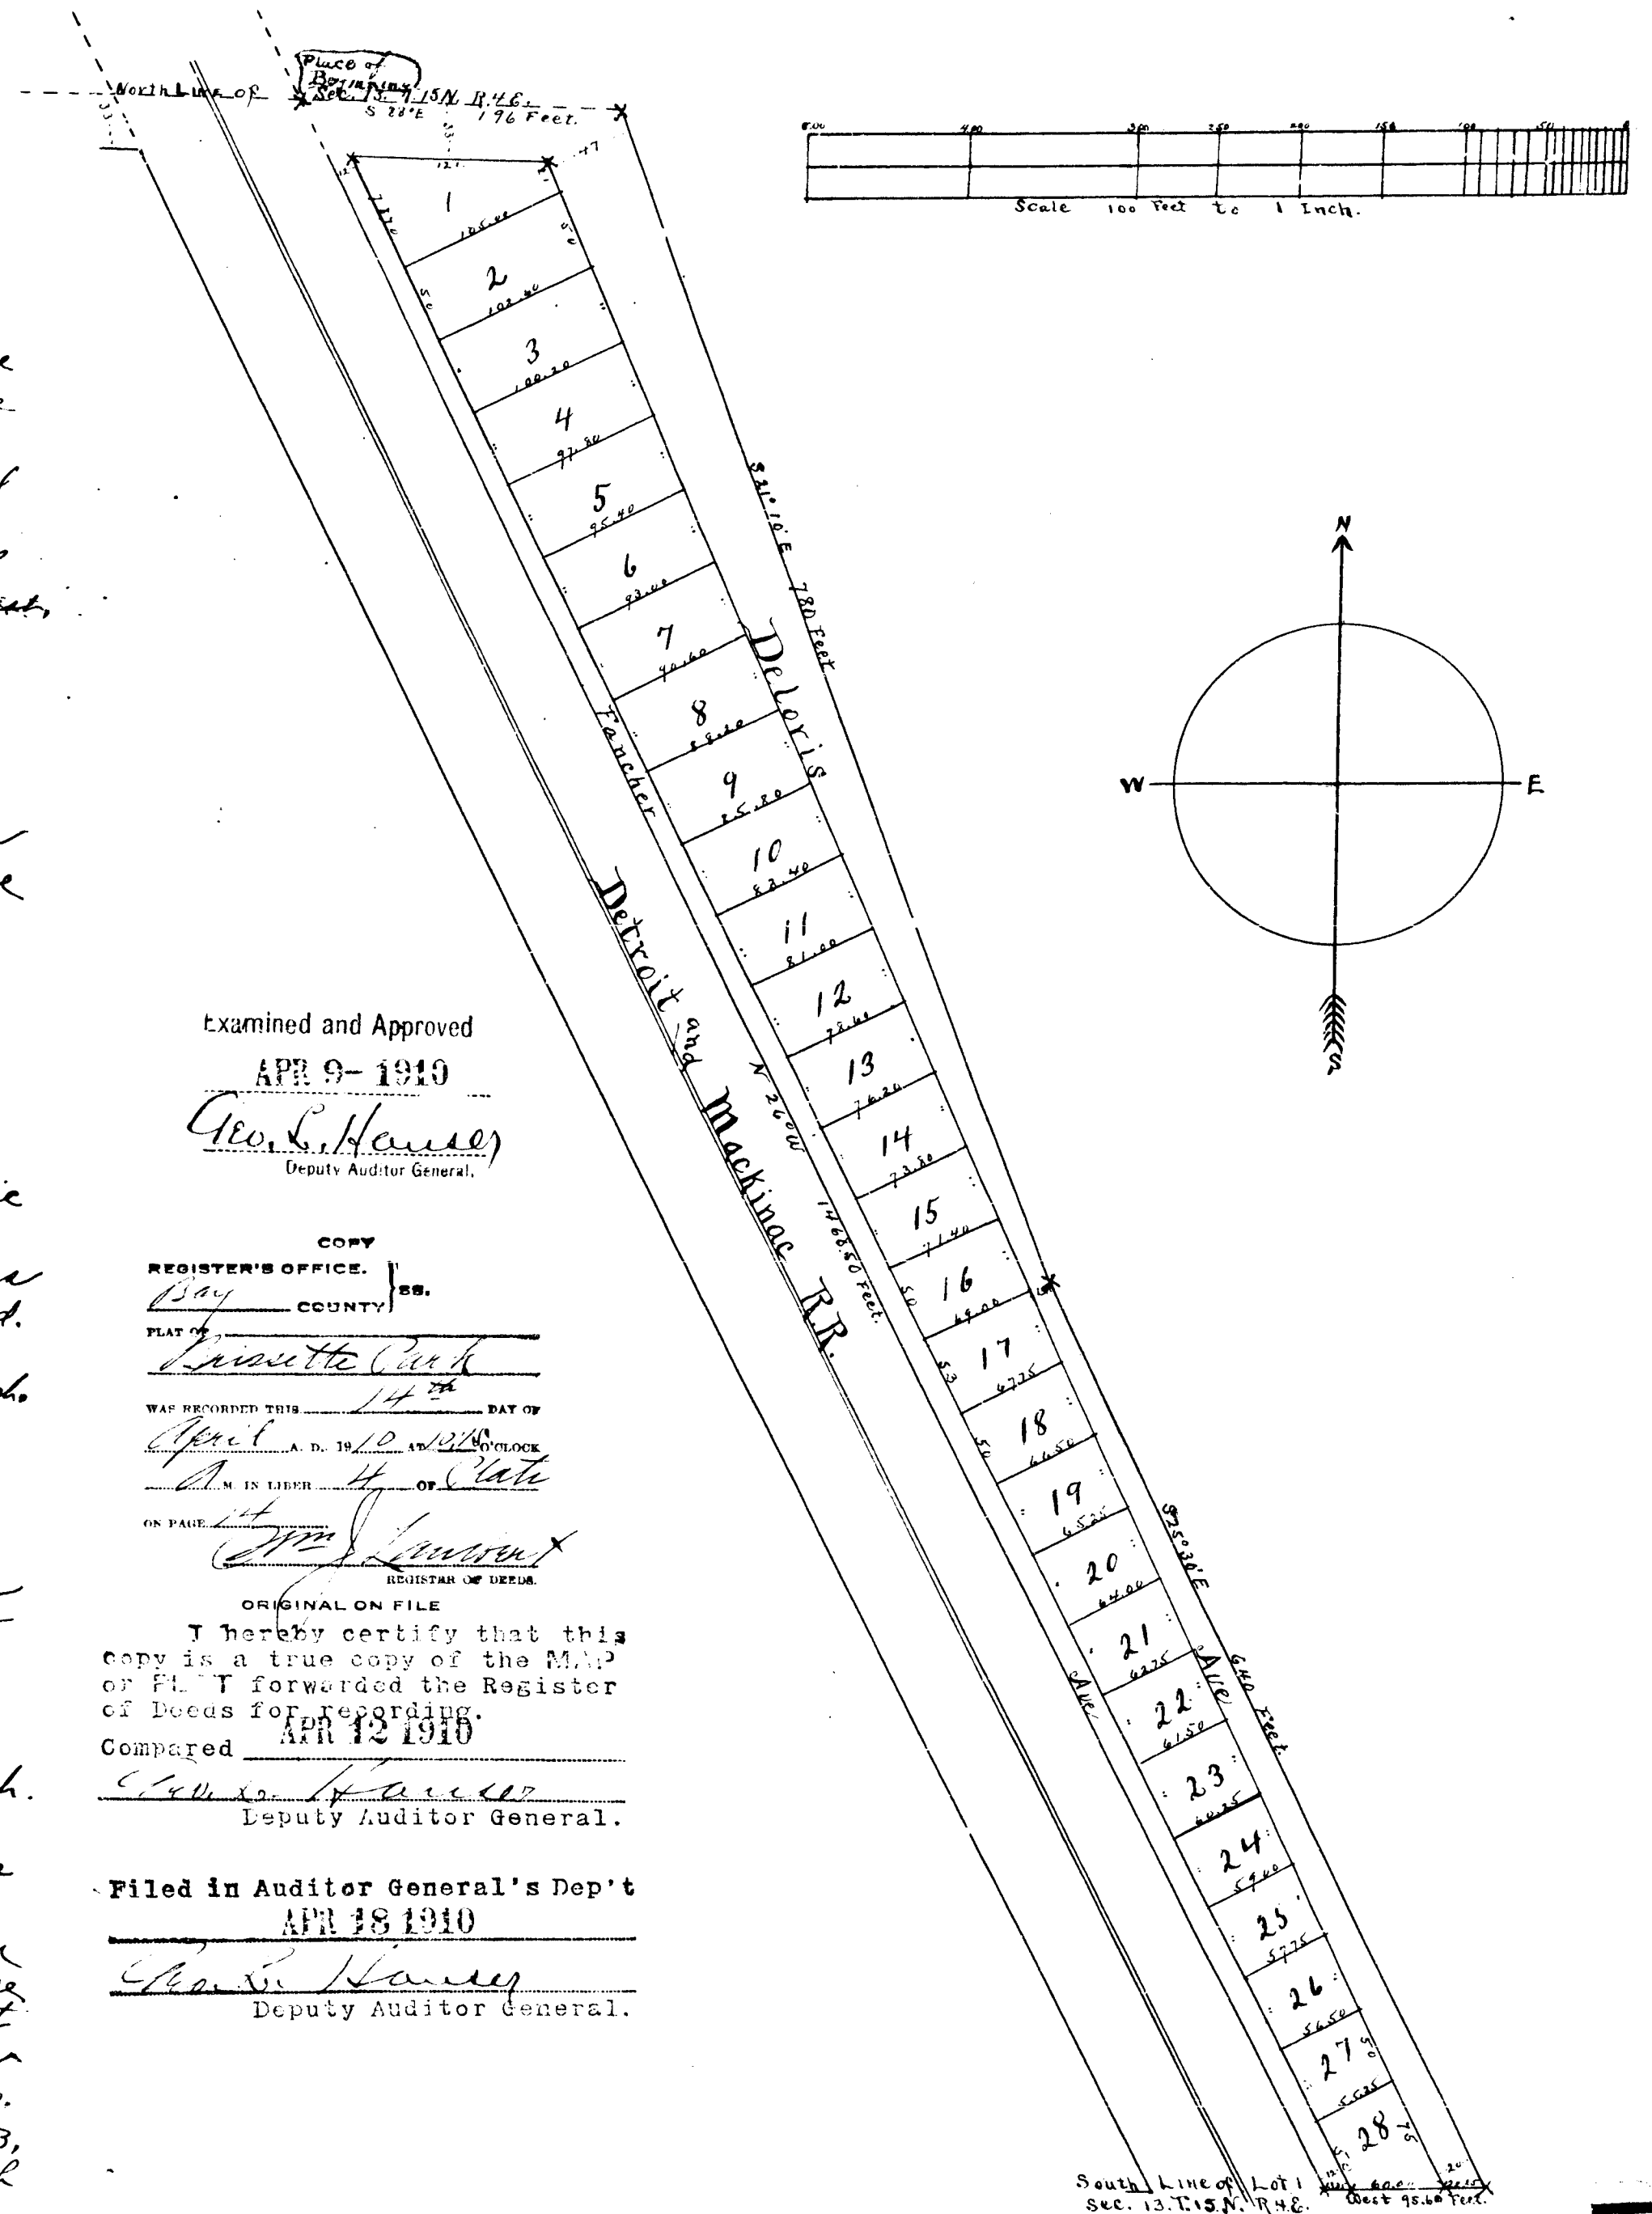

Examined and Approved

APR 9-1910

Geo. S. Hance
Deputy Auditor General.

COPY
REGISTER'S OFFICE.

Bay COUNTY ss.

PLAT OF

Brissette Park

WAS RECORDED THIS 14th DAY OF

April A. D. 1910 AT 10 O'CLOCK

A. M. IN THE 4th OF

ON PAGE 14

REGISTER OF DEEDS

ORIGINAL ON FILE

I hereby certify that this copy is a true copy of the M. & P. or P. & T. forwarded the Register of Deeds for recording.
Compared APR 12 1910

Geo. S. Hance
Deputy Auditor General.

Filed in Auditor General's Dep't
APR 18 1910

Geo. S. Hance
Deputy Auditor General.