

Examined and Approved
APR 27 1912

Geo. L. Hansen
Deputy Auditor General.

MAP OF J.Y. MEKINNEY'S SECOND ADDITION TO BAY CITY MICH.

SCALE 100 FEET TO ONE INCH.

MEASUREMENTS ARE IN FEET
AND DECIMALS THEREOF

DEDICATION
Know all men by these presents, That on John V. McKinney
as proprietor, and Hattie M. McKinney his wife have
caused the land embraced in the annexed plat
to be surveyed, laid out, and platted, to be known as
J.Y. MEKINNEY'S SECOND ADDITION TO BAY CITY, MICH., and
that the streets as shown on said plat are hereby
dedicated to the use of the Public.
Signed and sealed in presence of *John V. McKinney* *Hattie M. McKinney*
Mary M. McKinney *D. Ruelle*

State of Michigan }
County of Bay }
On this 23^d day of March
1912, before me, a Notary Public in and for said
County, personally came the above named John
V. McKinney and Hattie M. McKinney his wife,
known to me to be the persons who executed the above
dedication, and acknowledged the same to be their
free act and deed.


Doriel Ruelle
Notary Public
Bay County Mich.

my Commission expires
May 12th 1914

SURVEYOR'S CERTIFICATE

I hereby certify that the plat herein delineated is
a correct one, and that permanent monuments
consisting of one inch galvanized iron gas pipe, three
feet long, have been planted at points marked by a
cross, thus - X as shown at all angles, in
the boundaries of the land platted, and at all intersections
of streets.

W. J. Schindehette
City Engineer
Surveyor.

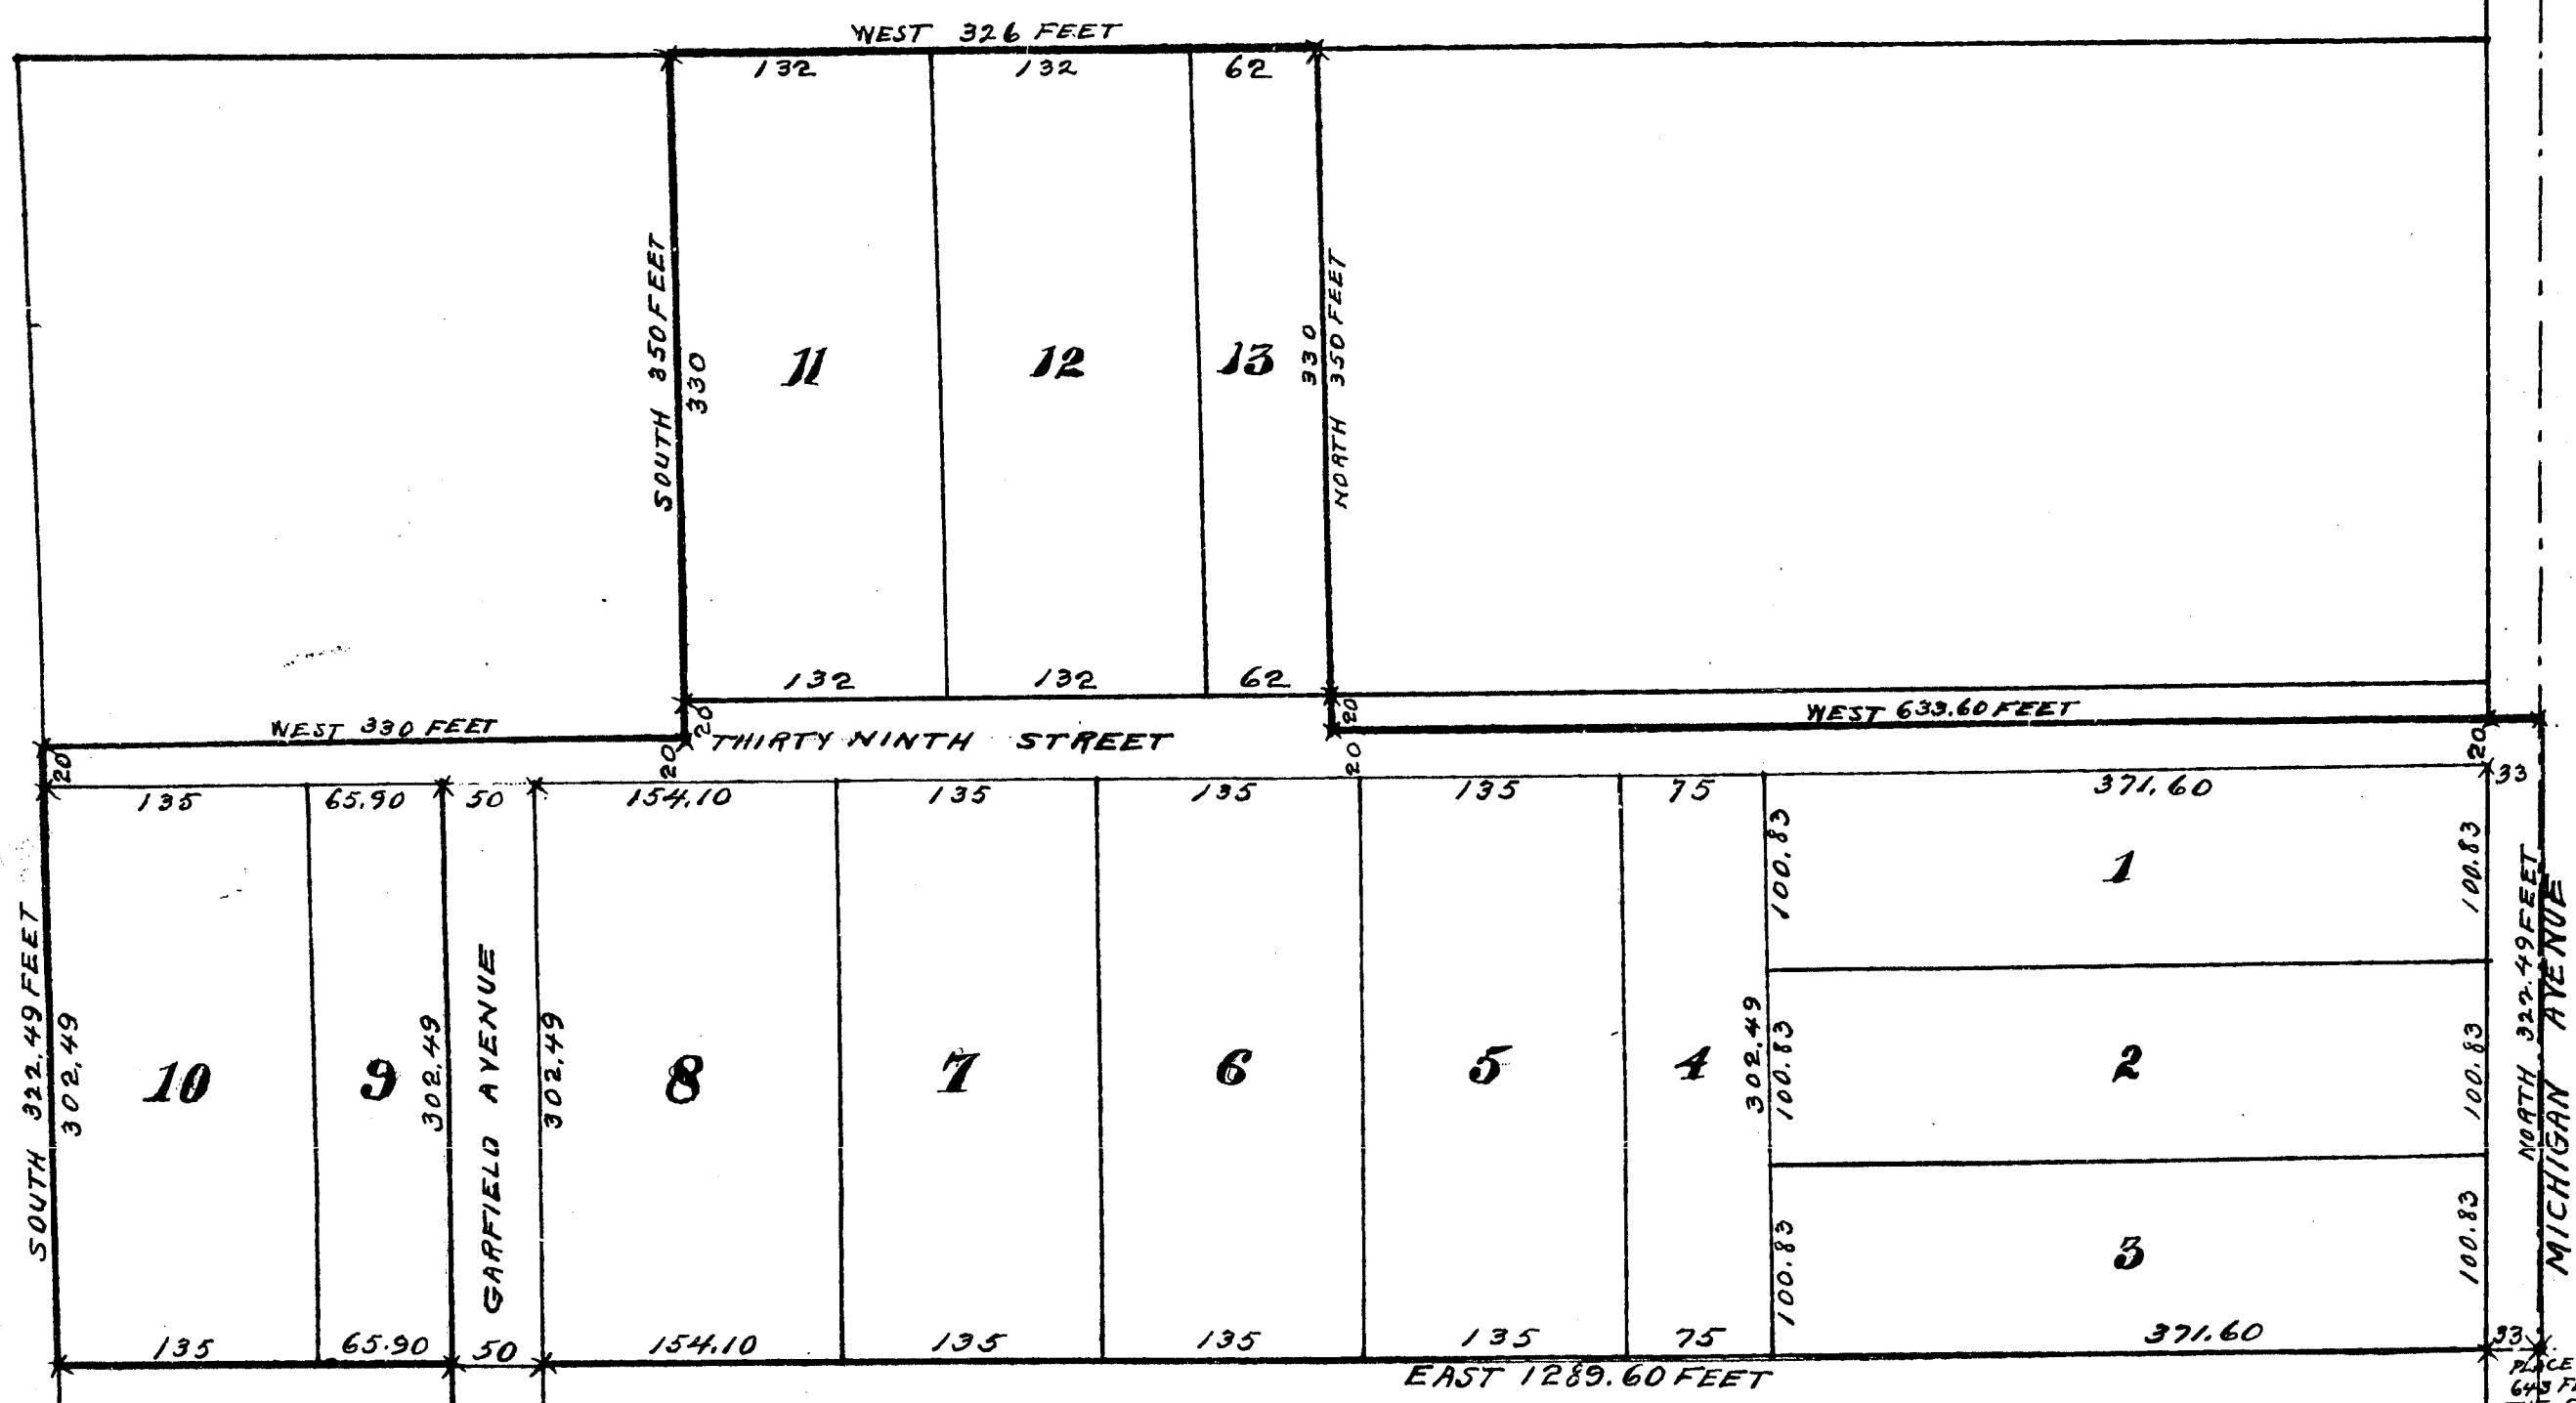

Approved by the Common Council of
Bay City Mich. this 15th day of April
A.D. 1912
Lorell U. Grant
City Recorder

COPY
REGISTER'S OFFICE.
Bay County, Mich.
Plat of J.Y. McKinney's
2nd Addition
Was recorded this 6th day of
May A.D. 1912 at 8 o'clock
A.M. in Liber 4 of Plate
18
Geo. L. Hansen
REGISTER OF DEEDS
ORIGINAL ON FILE

Filed in Auditor General's Dep't
MAY 7-1912
Geo. L. Hansen
Deputy Auditor General.

DESCRIPTION

The land embraced in the annexed plat of
J.Y. MEKINNEY'S SECOND ADDITION TO BAY CITY MICH.,
is described as follows: Beginning at a point
on the North and South quarter section line of
Section 4 T13N R5E BAY COUNTY MICHIGAN, 643
feet north of the center of said section. Running
thence North along the quarter section line 322.49
feet. Thence West parallel to the east and west
quarter section line 633.60 feet. Thence North
350 feet. Thence West 326 feet. Thence South
350 feet. Thence West 330 feet. Thence South
322.49 feet. Thence East parallel to the east
and west quarter section line 1289.60 feet to
place of beginning.

Office of County Treasurer
Bay County Michigan } I hereby certify that there are no tax liens or titles held by
the State on the lands described below, and that there are no tax liens or titles held
by individuals on the said lands for the five years preceding the 17th day of
April 1912 and that the taxes for said period of five years are paid
as shown by the records of this Department.

Description - A piece of land beginning at a point on the north and
south quarter section line of Section 4 T13N R5E BAY COUNTY MICHIGAN,
643 feet north of the center of said section, Running thence North along
the quarter section line 322.49 feet, thence West parallel to the east and west
quarter section line 633.60 feet. Thence North 350 feet, thence West 326 feet.
Thence South 350 feet. Thence West 330 feet. Thence South 322.49 feet.
Thence east parallel to the east and west quarter section line 1289.60 feet
to place of beginning.

E. E. Coelias
County Treasurer

I hereby certify that this
copy is a true copy of the MAP
or PLAT forwarded the Register
of Deeds for recording.
Compared May 2-1912
Geo. L. Hansen
Deputy Auditor General.

14339


Examined and Approved
APR 27 1912

Geo. L. Hansen
Deputy Auditor General.

MAP OF J.Y. MEKINNEY'S SECOND ADDITION TO BAY CITY MICH.

SCALE 100 FEET TO ONE INCH.

MEASUREMENTS ARE IN FEET
AND DECIMALS THEREOF

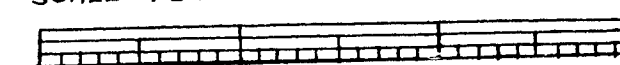

DEDICATION
Know all men by these presents, That on John Y. McKinney
as proprietor, and Katie M. McKinney, his wife, have
caused the land embraced in the annexed plat
to be surveyed, laid out, and platted, to be known as
J.Y. MEKINNEY'S SECOND ADDITION TO BAY CITY, MICH., and
that the streets as shown on said plat are hereby
dedicated to the use of the Public.
Signed and sealed in presence of John Y. McKinney
Mary M. McKinney
D. Ruelle

State of Michigan
County of Bay
On this 23^d day of March
1912, before me, a Notary Public in and for said
County, personally came the above named John
Y. McKinney and Katie M. McKinney his wife,
known to me to be the persons who executed the above
dedication, and acknowledged the same to be their
free act and deed.


Daniel Ruelle
Notary Public
Bay County Mich.

my Commission expires
May 12th 1914 -

SURVEYOR'S CERTIFICATE

I hereby certify that the plat herein delineated is
a correct one, and that permanent monuments
consisting of one inch galvanized iron gas pipe, three
feet long, have been planted at points marked by a
cross thus: X as thereon shown at all angles in
the boundaries of the land platted, and at all intersections
of streets.

W. J. Schindehette
City Engineer
Surveyor.

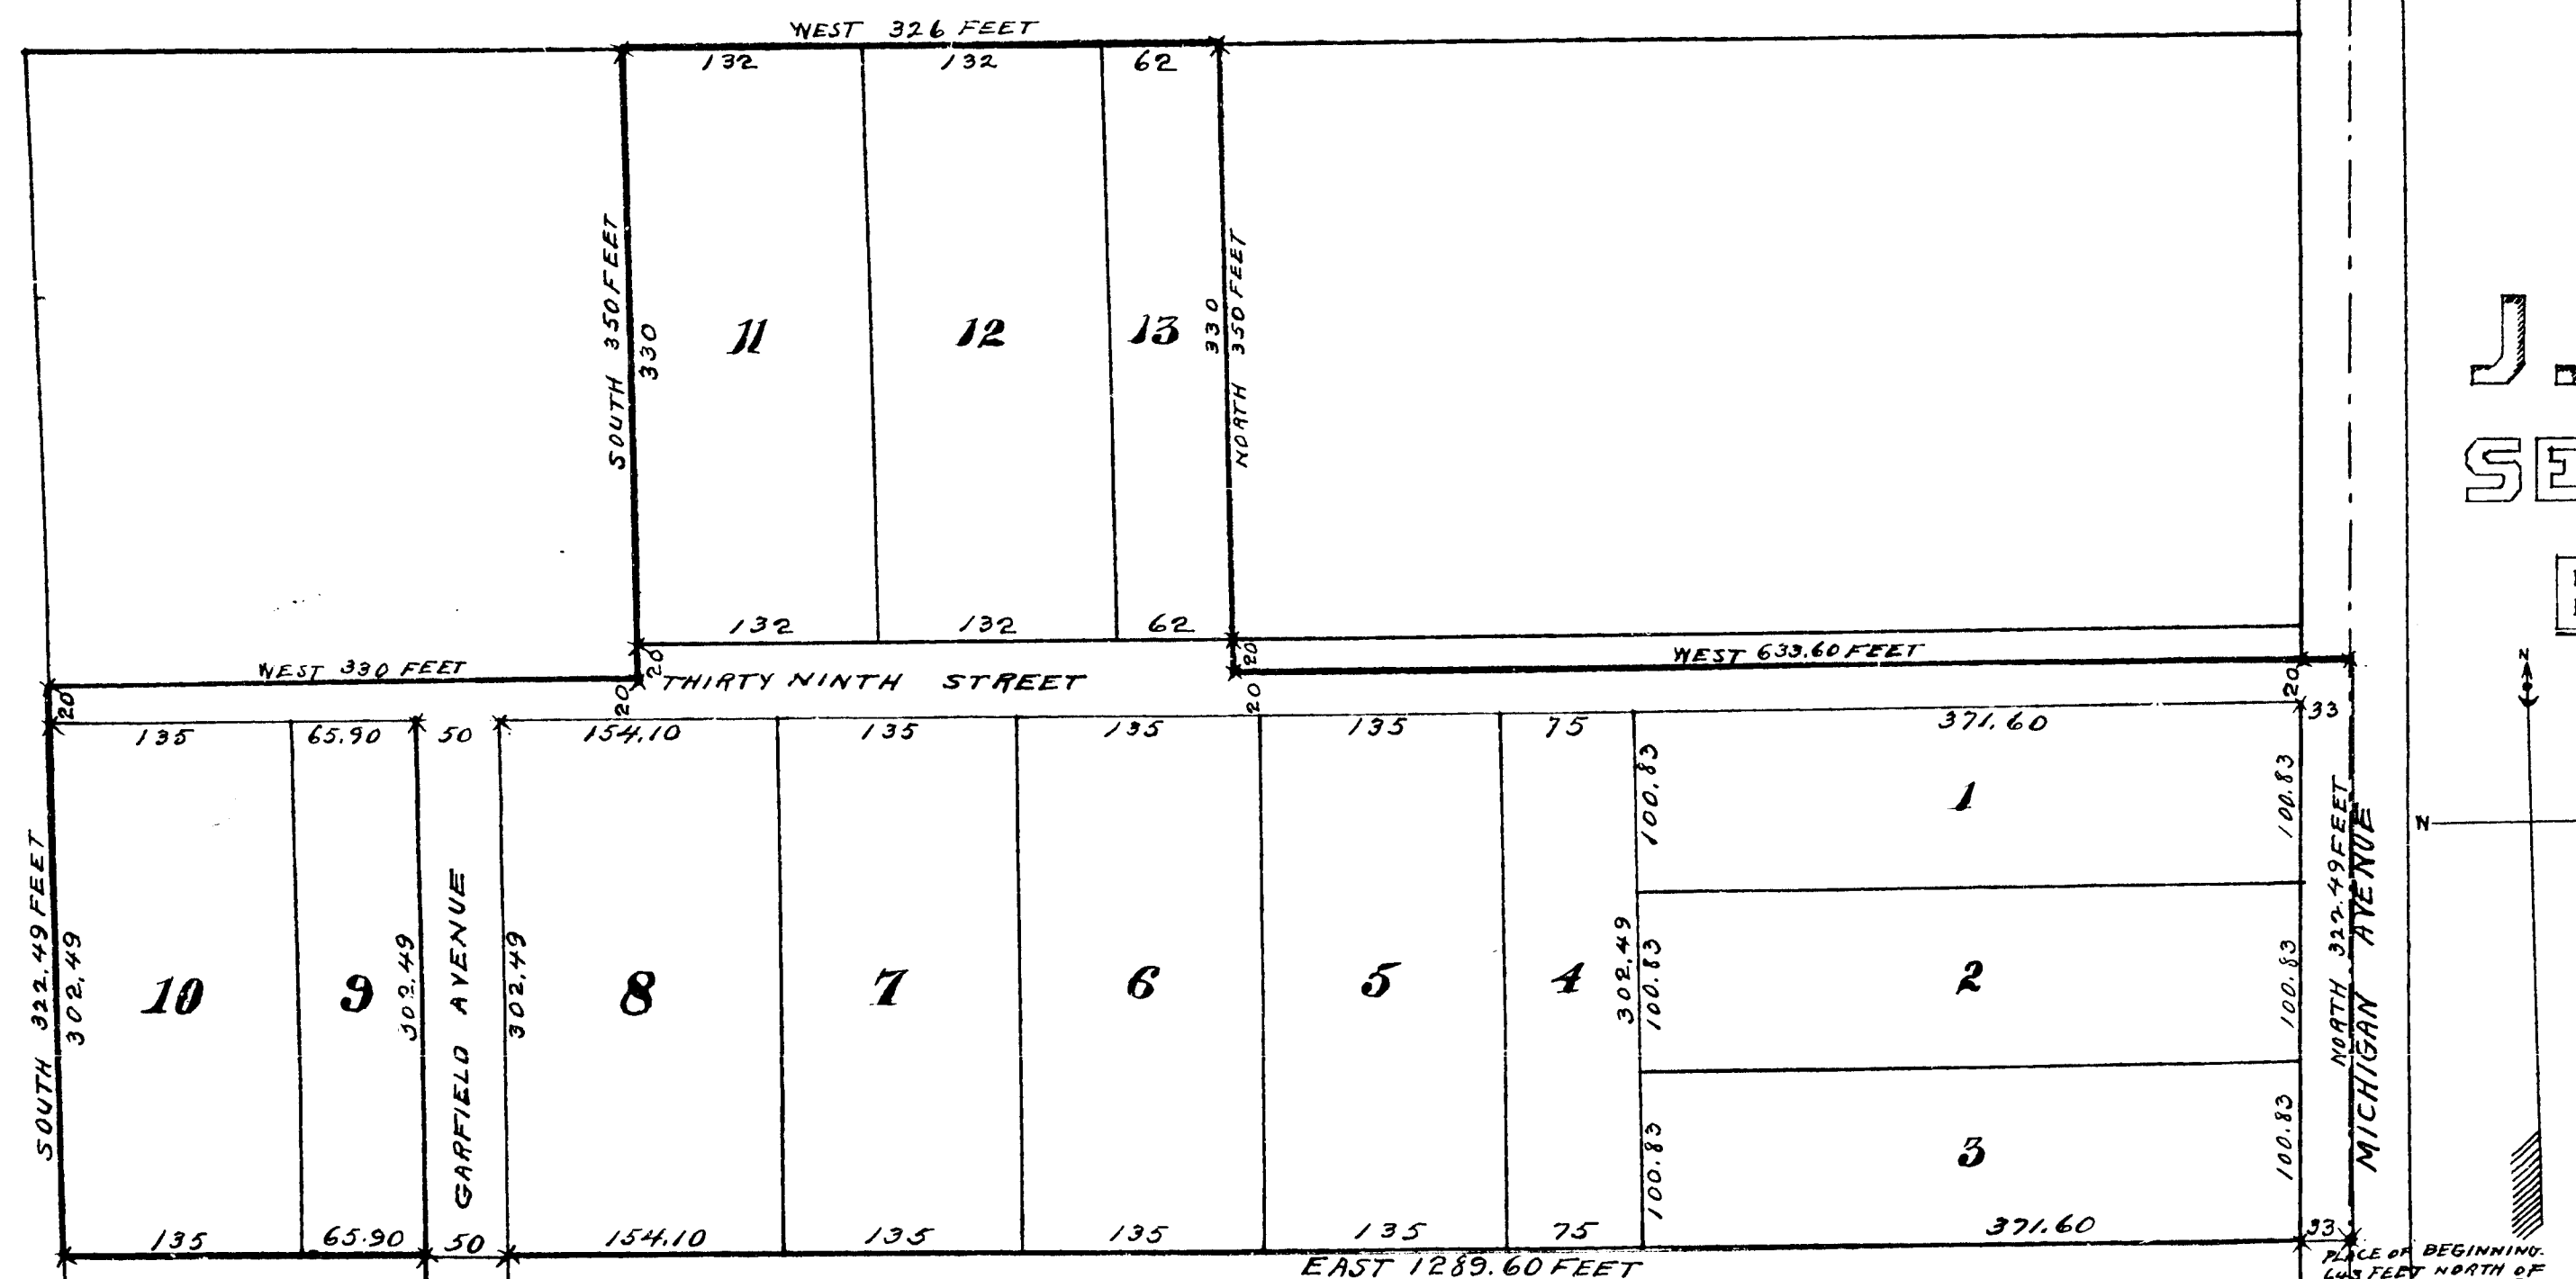

Approved by the Common Council of
Bay City Mich. this 15th day of April
A.D. 1912
Lorell U. Grant
City Recorder

RECEIVED
BAY COUNTY
PLAT OF
J.Y. McKinney's
2nd Addition
RECORDED THIS 6 DAY OF
May A.D. 1912 AT 8 O'CLOCK
A.M. IN LINE 4 OF PLAT
BY
J. L. Hansen
REGISTER OF DEEDS
ORIGINAL ON FILE

Filed in Auditor General's Dep't
MAY 7-1912
Geo. L. Hansen
Deputy Auditor General.

DESCRIPTION

The land embraced in the annexed plat of
J.Y. MEKINNEY'S SECOND ADDITION TO BAY CITY MICH.,
is described as follows: Beginning at a point
on the North and South quarter section line of
Section 4 T13N R5E BAY COUNTY MICHIGAN, 643
feet North of the center of said section. Running
thence North along the quarter section line 322.49
feet. Thence West parallel to the East and West
quarter section line 633.60 feet. Thence North
1350 feet. Thence West 326 feet. Thence South
350 feet. Thence West 330 feet. Thence South
322.49 feet. Thence East parallel to the East
and West quarter section line 1289.60 feet to
place of beginning.

Office of County Treasurer
Bay County Michigan
I hereby certify, That there are no tax liens or titles held by
the State on the lands described below, and that there are no tax liens or titles held
by individuals on the said lands for the five years preceding the 17th day of
April 1912 and that the taxes for said period of five years are paid
as shown by the records of this department.

Description - A piece of land beginning at a point on the North and
South quarter section line of Section 4 T13N R5E BAY COUNTY MICHIGAN,
643 feet North of the center of said section. Running thence North along
the quarter section line 322.49 feet. Thence West parallel to the East and West
quarter section line 633.60 feet. Thence North 1350 feet. Thence West 326 feet.
Thence South 350 feet. Thence West 330 feet. Thence South 322.49 feet.
Thence East parallel to the East and West quarter section line 1289.60 feet
to place of beginning.

E. E. Corliss
County Treasurer

I hereby certify that this
copy is a true copy of the MAP
or PLAT forwarded the Register
of Deeds for recording.

Compared May 2-1912
Geo. L. Hansen
Deputy Auditor General.