

Examined and approved
Dec 14 1914

Geo. L. Hauser
Dep. Auditor General

ALADDIN COURT ADDITION

TO
BAY COUNTY,
City of BAY CITY, MICHIGAN.

DEDICATION.


Know All Men by these Presence That we Edgar E. Jorgensen - as proprietor, and Agnes M. Jorgensen - his wife, have caused the land embraced in the annexed plat to be surveyed, laid out and platted, to be known as Aladdin Court Addition to Bay City, Michigan, and that the streets and court as shown on said plat are hereby dedicated to the use of the public.
Signed and Sealed in Presence of
Raymond E. Doty - Edgar E. Jorgensen - I.S.
Daisy Kuch - Agnes M. Jorgensen - I.S.

DESCRIPTION.

The land embraced in the annexed plat of Aladdin Court Addition to Bay City, Michigan, is described as follows: Beginning at a point on the North line of Nebobish Avenue 802 feet West of the East line of Section 22 T. 14 N. R. 5 E. running thence North 94.3 feet to the South line of Woodside Avenue, thence S. 51° 25' W. on the South line of Woodside Avenue 258.33 feet to angle, thence S. 65° 27' W. 190.39 feet to angle, thence S. 79° 38' W. 137.42 feet to the East line of Park Avenue, thence S. 1° 08' E. on the East line of Park Avenue 679.68 feet to the North line of Nebobish Avenue, thence N. 89° 54' E. on the North line of Nebobish Avenue 497 feet to the place of beginning.

PARK



AVENUE.

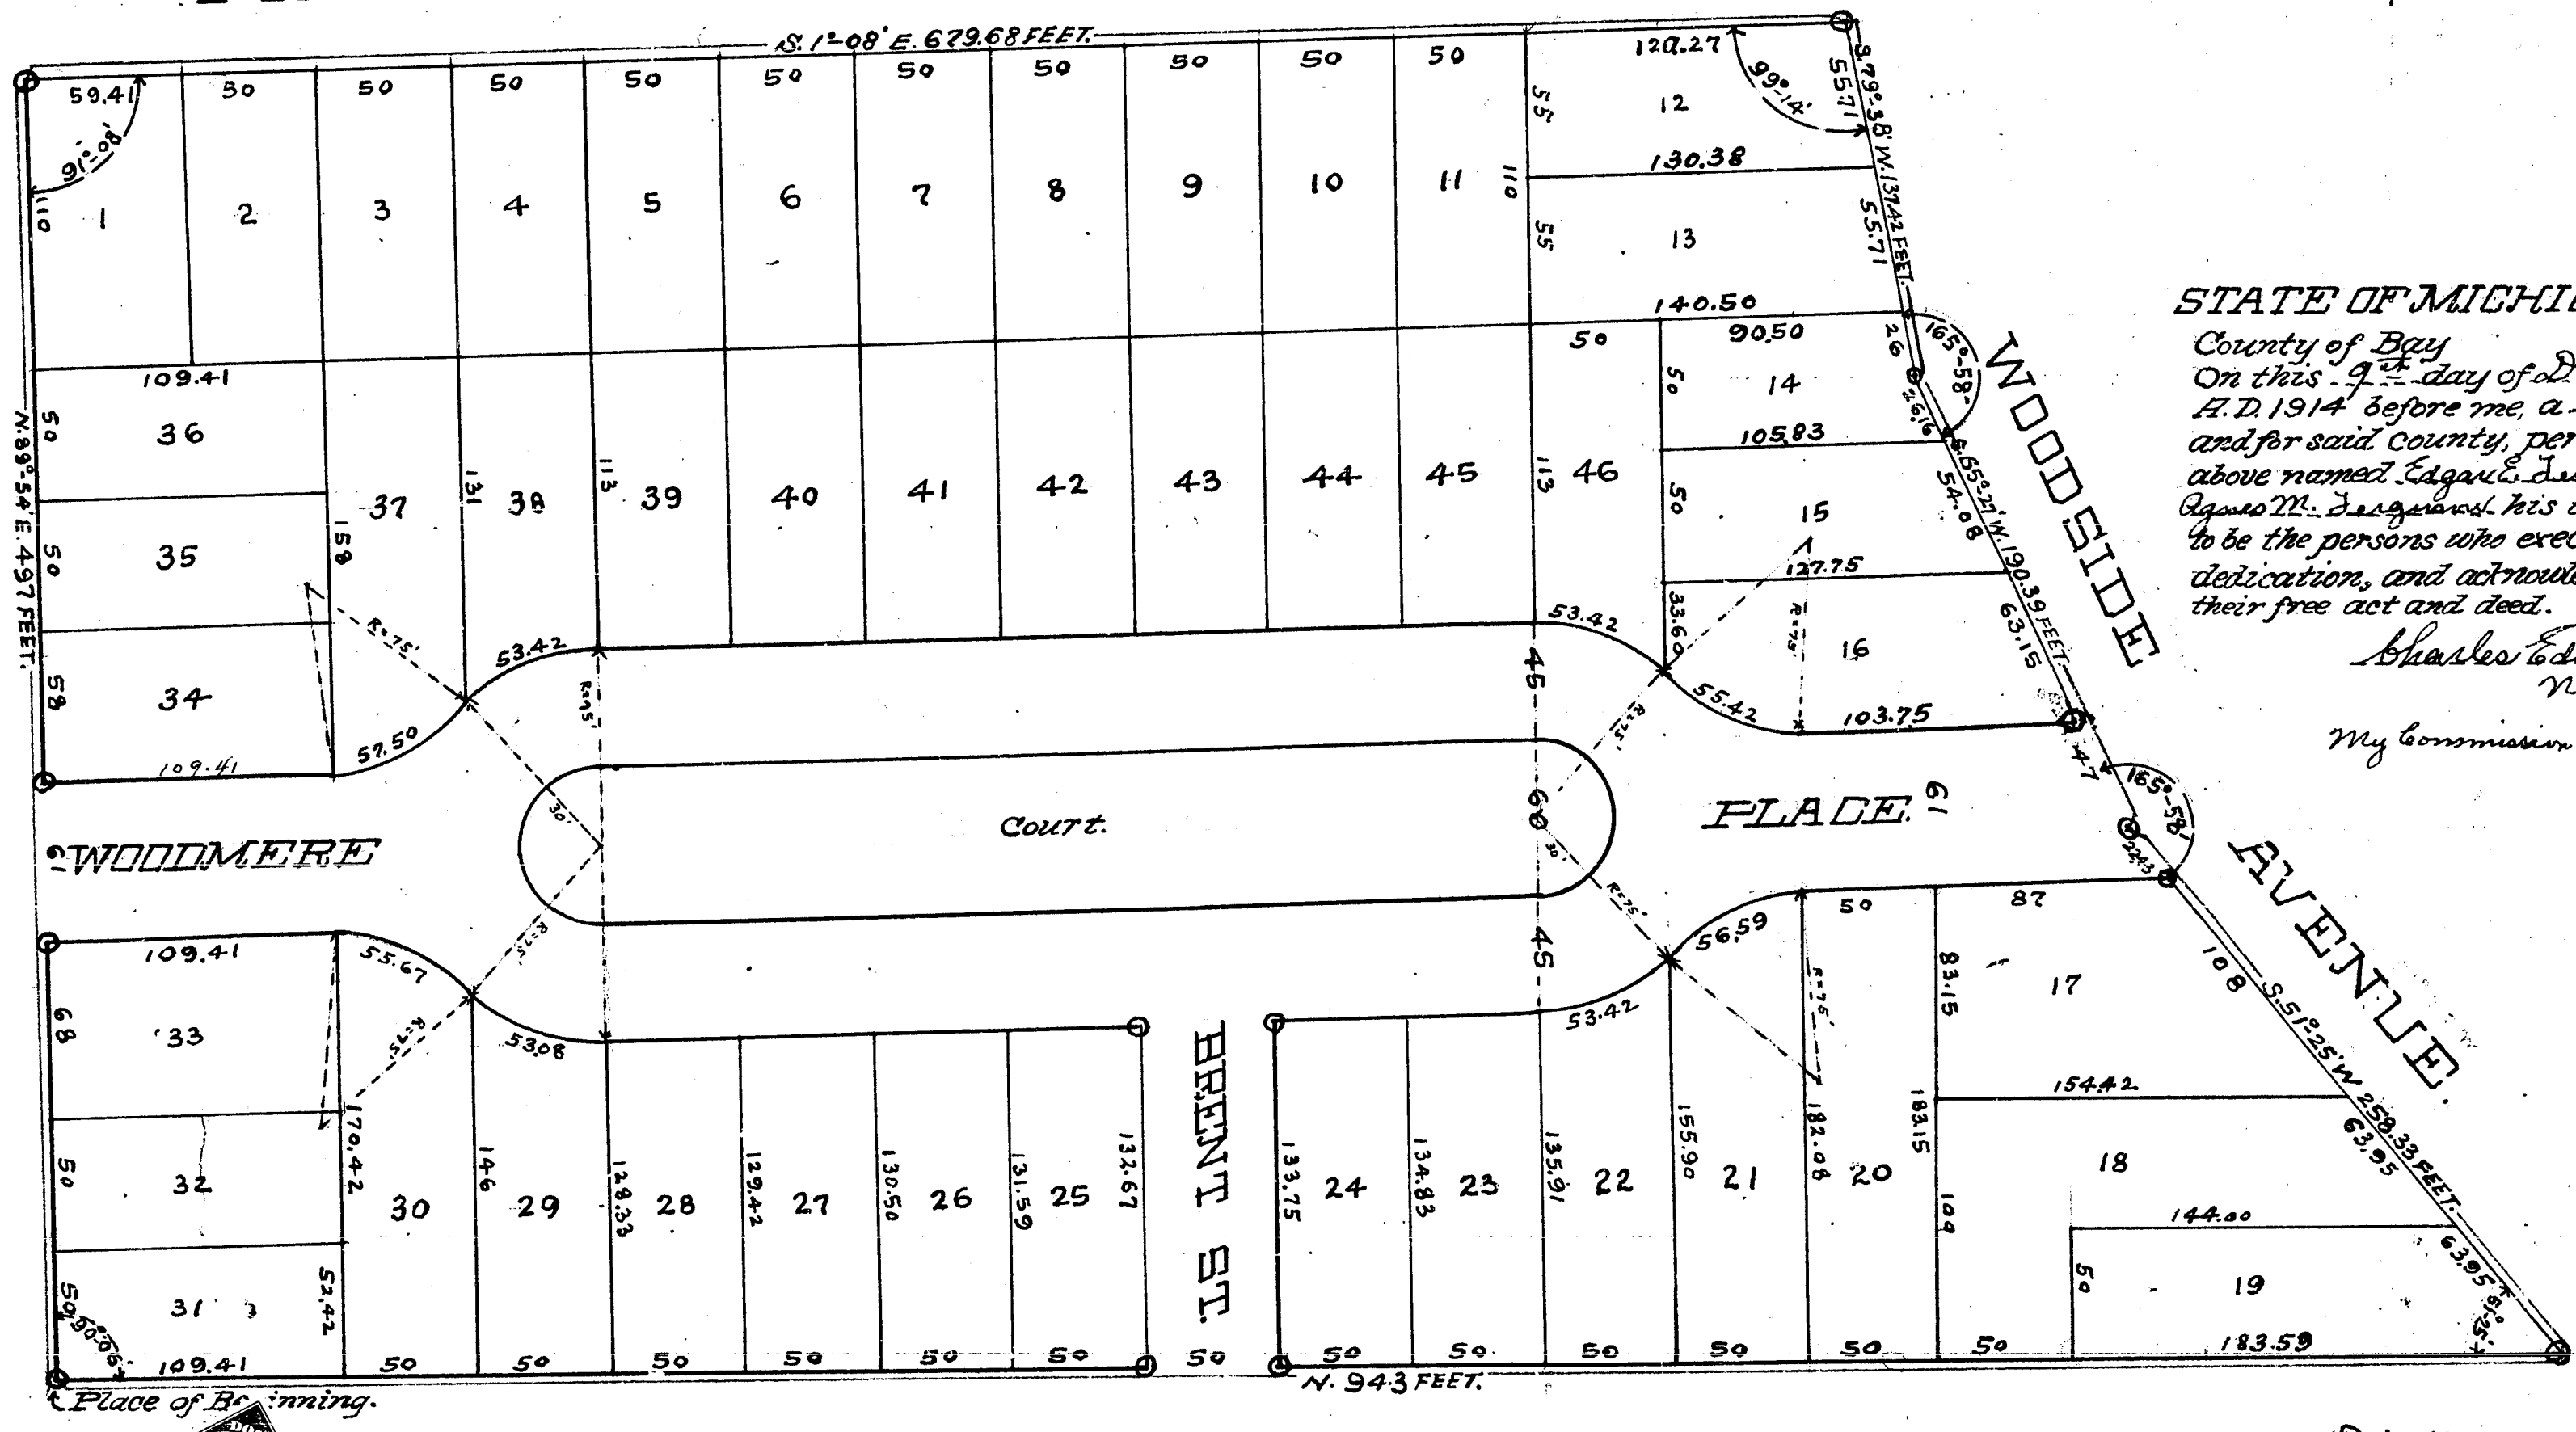

STATE OF MICHIGAN, } ss.
County of Bay
On this 9th day of December
A.D. 1914, before me, a Notary Public in
and for said County, personally came the
above named Edgar E. Jorgensen and
Agnes M. Jorgensen, his wife, known to me
to be the persons who executed the above
dedication, and acknowledged the same to be
their free act and deed.
Charles Edwin Coyle
Notary Public
My Commission expires Sept. 18, 1917.

Surveyors Certificate.
I hereby certify that the plat herein delineated is a correct one, and
that permanent monuments, consisting of one inch gas pipe 30 inches
long have been planted at points marked thus O as thereon shown at
all angles in the boundaries of the land platted, and at all inter-
sections of streets.
Edmund McMillan
Surveyor.

Common Council Approval.
This plat was approved by the Common Council of the City
of Bay City, Michigan, at a meeting held December 14, 1914.
- Lucille M. Grant -
Recorder.

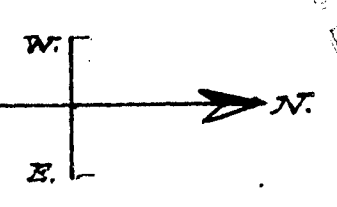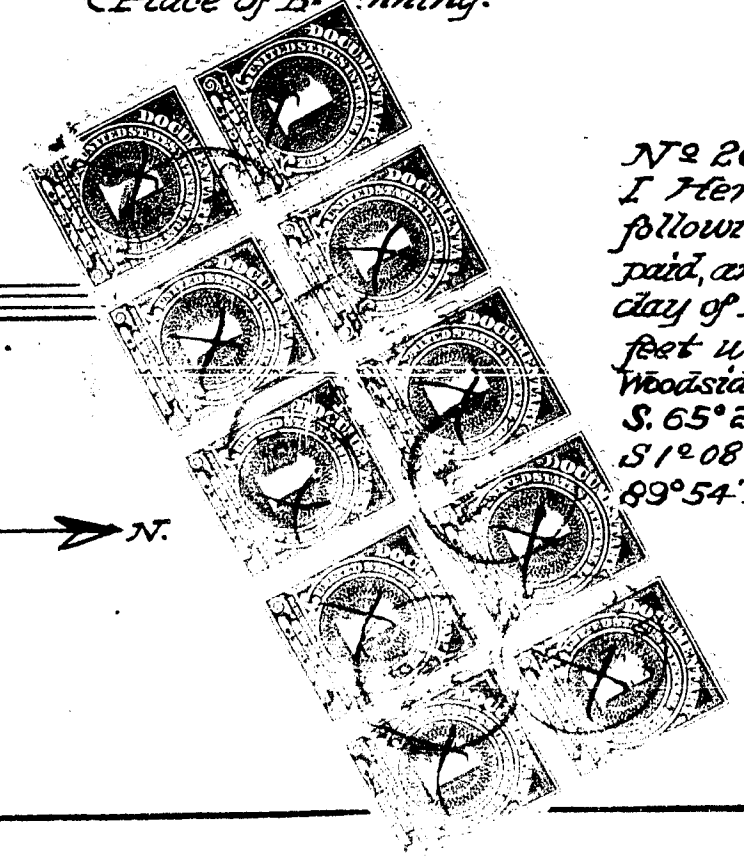

Office of County Treasurer, Bay County.

Bay City, Mich., Dec. 14th 1914.
I hereby Certify, That I have examined the records and files in my office relating to the
following description of Land, and from such examination it appears that the Taxes have all been
paid, and that no titles or tax liens are held by the State or individuals, for five years preceding the 9th
day of Dec. 1914. DESCRIPTION: Beginning at a point on the N Line of Nebobish Ave. 802
feet west of the E. line of Sec. 22 T. 14 N. R. 5 E. running thence North 94.3 feet to the South line of
Woodside Ave. thence South 51° 25' W. on the South line of Woodside Ave. 258.33 feet to angle, thence
S. 65° 27' W. 190.39 feet to angle, thence S. 79° 38' W. 137.42 feet to the East line of Park Ave. thence
S. 1° 08' E. on the East line of Park Ave. 679.68 feet to the North line of Nebobish Ave. thence N.
89° 54' E. on the North line of Nebobish Ave. 497 feet to the place of beginning.

Geo. L. Hauser
Dep. Auditor General

J. D. Corbin
County Treasurer

Filed in Auditor General's Office
Dec 14 1914

Bay County
Aladdin Court Addition
Dec 14 1914
Filed
The following is a true and correct copy of the original as filed in the office of the Auditor General.

DESCRIPTION.

The land embraced in the annexed plat of Aladdin Court Addition to Bay City, Michigan, is described as follows: Beginning at a point on the North line of Nebobish Avenue 802 feet West of the East line of Section 22 T. 14. N., R. 5. E. running thence North 94.3 feet to the South line of Woodside Avenue, thence S. 51° 25' W. on the South line of Woodside Avenue 258.33 feet to angle, thence S. 65° 27' W. 190.39 feet to angle, thence S. 79° 38' W. 137.42 feet to the East line of Park Avenue, thence S. 1° 08' E. on the East line of Park Avenue 679.68 feet to the North line of Nebobish Avenue, thence N. 89° 54' E. on the North line of Nebobish Avenue 497 feet to the place of beginning.

ALADDIN COURT ADDITION TO BAY COUNTY, CITY OF BAY CITY, MICHIGAN.


DEDICATION.

Know All Men by these Presence, That we Edgar E. Jorgensen - as proprietor, and Agnes M. Jorgensen - his wife, have caused the land embraced in the annexed plat to be surveyed, laid out and platted, to be known as Aladdin Court Addition to Bay City, Michigan, and that the streets and court as shown on said plat are hereby dedicated to the use of the public.

Signed and Sealed in Presence of
Raymond E. Doty - Edgar E. Jorgensen - I.S.
Daisy Kuch - Agnes M. Jorgensen - I.S.

PARK

AVENUE.

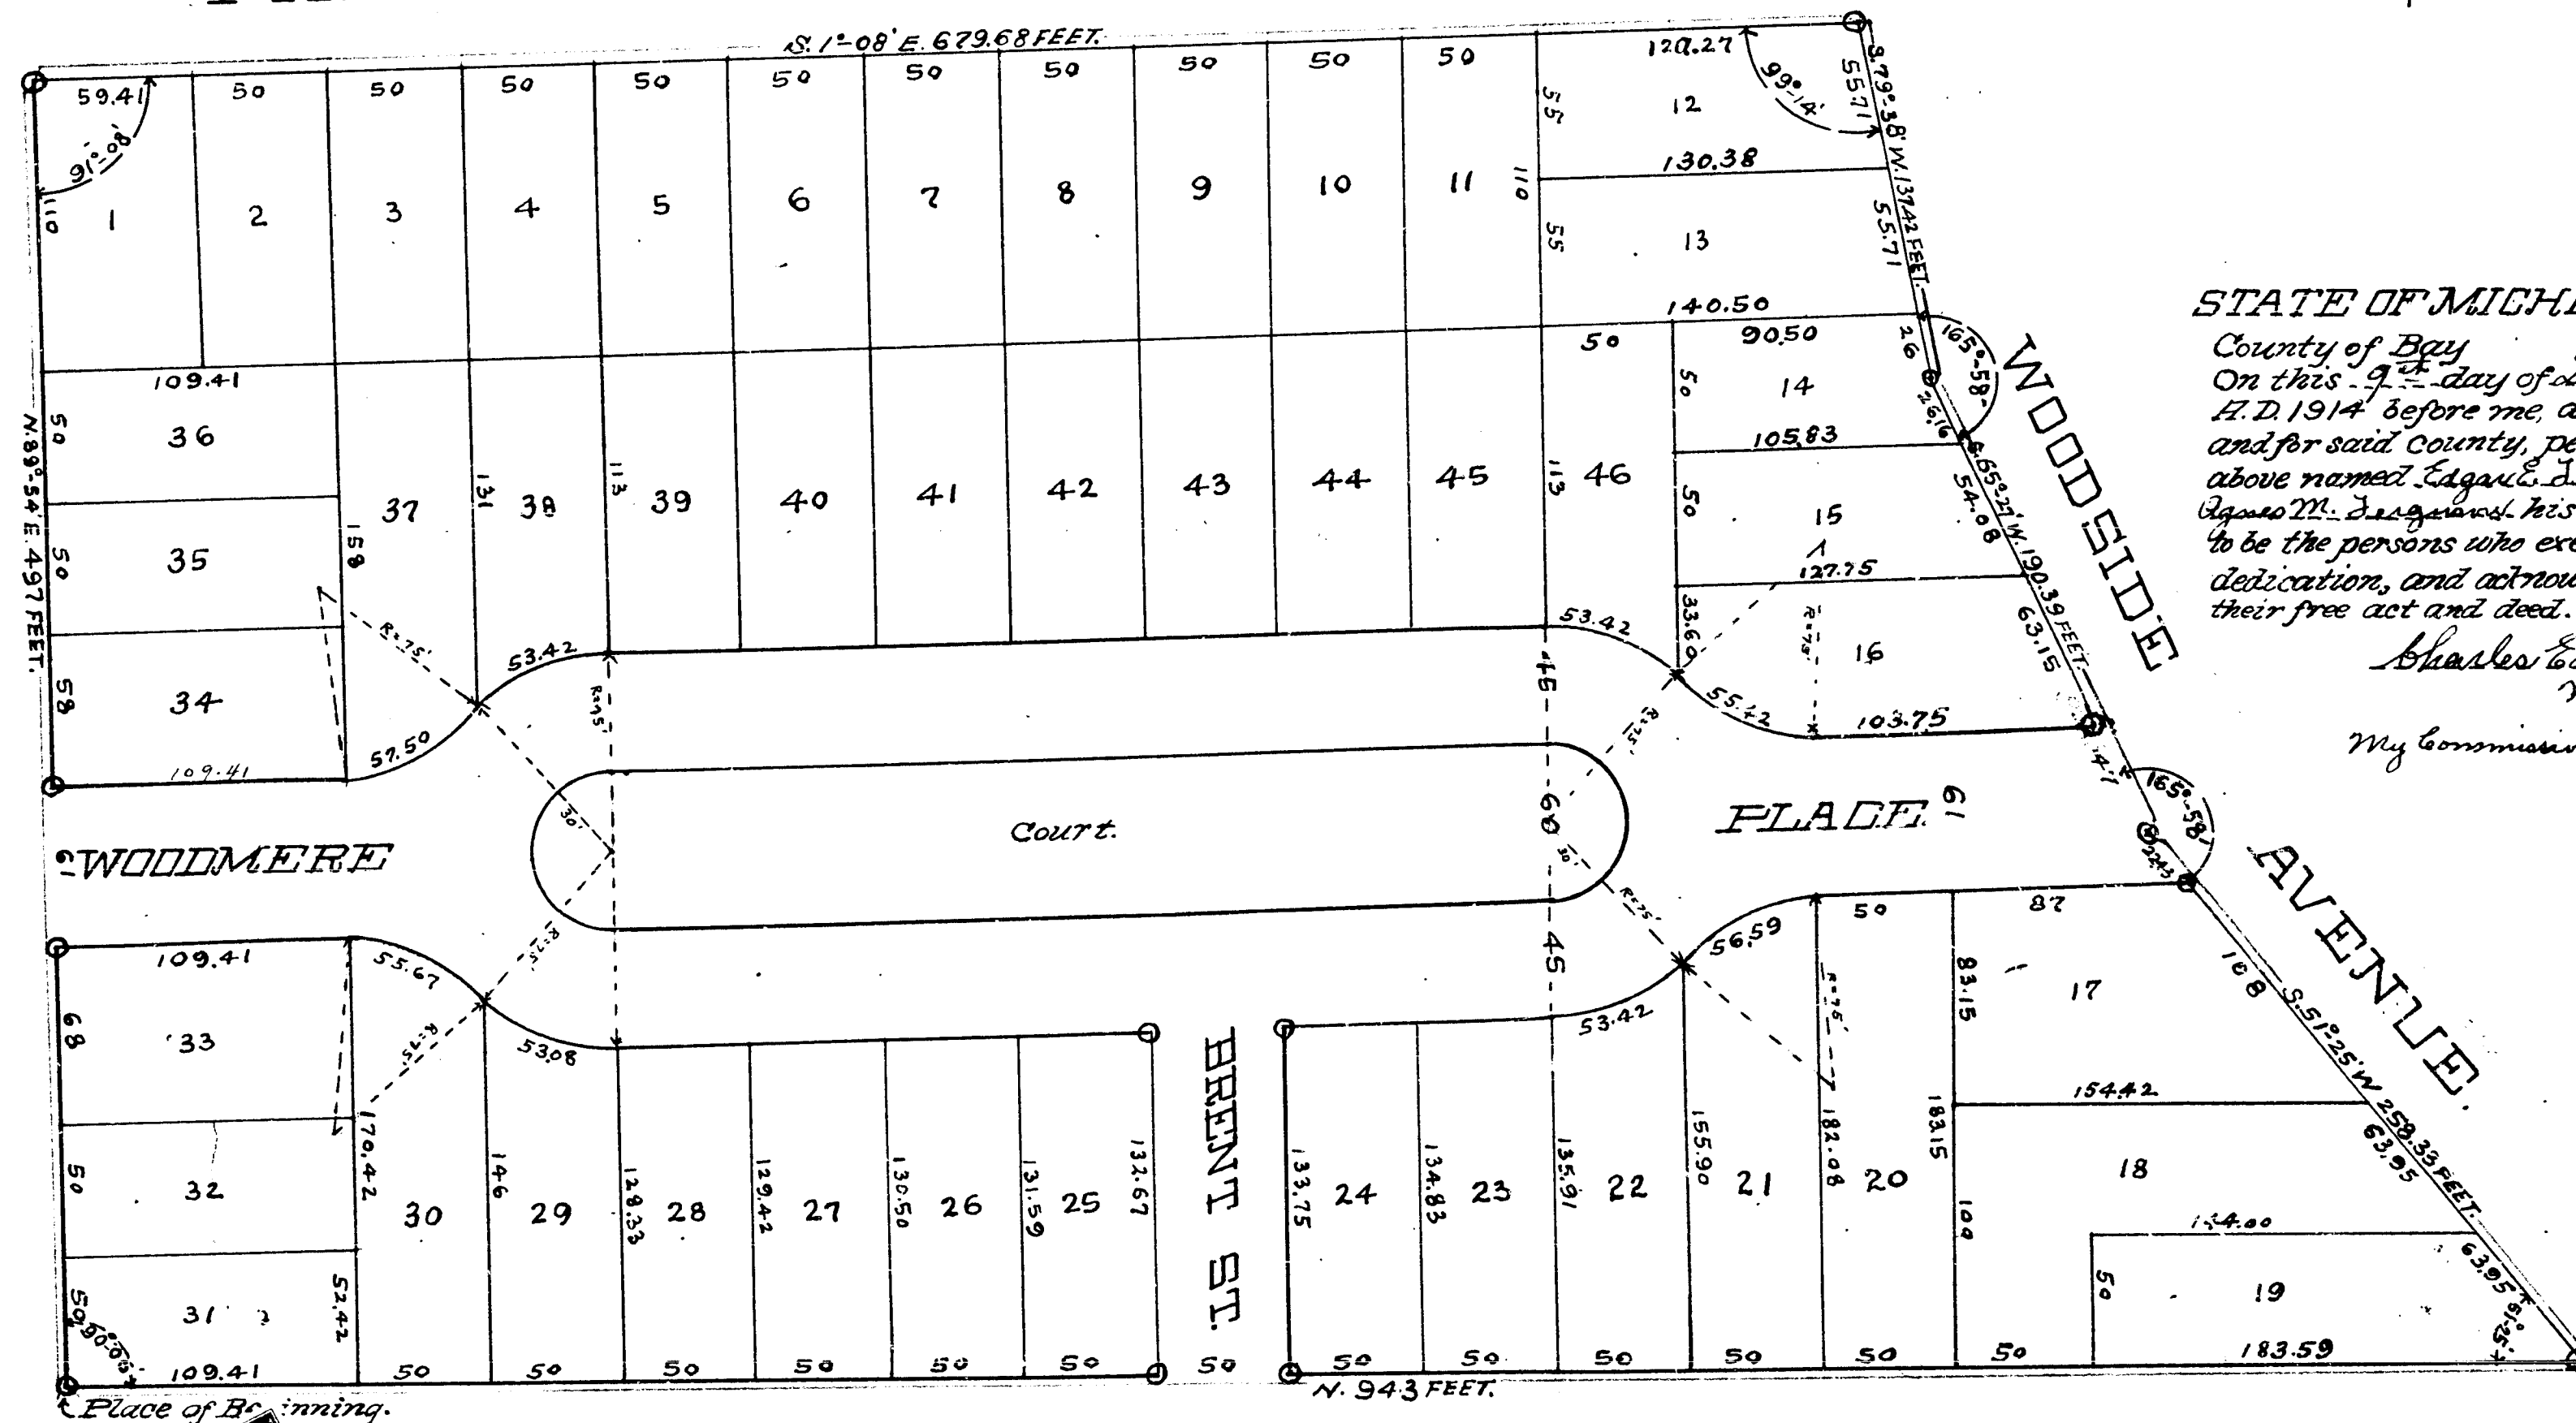

STATE OF MICHIGAN, } ss.

County of Bay
On this 9th day of December
A.D. 1914 before me, a Notary Public in
and for said County, personally came the
above named Edgar E. Jorgensen and
Agnes M. Jorgensen his wife, known to me
to be the persons who executed the above
dedication, and acknowledged the same to be
their free act and deed.

Charles Edwin Boole
Notary Public

My Commission expires Sept. 18, 1917.

I hereby certify that the plat herein delineated is a correct one, and that permanent monuments, consisting of one inch gas pipe 30 inches long have been planted at points marked thus O as shown situated at all angles in the boundaries of the land platted, and at all other sections of streets.

Surveyors Certificate.


Edmund McManey
Surveyor

Common Council Approval.

This plat was approved by the Common Council of the City of Bay City, Michigan, at a meeting held December 14, 1914.

Arvidson House Mayor,
- Sewell H. Grant -
Recorder.

Scale: 60 feet to an inch.

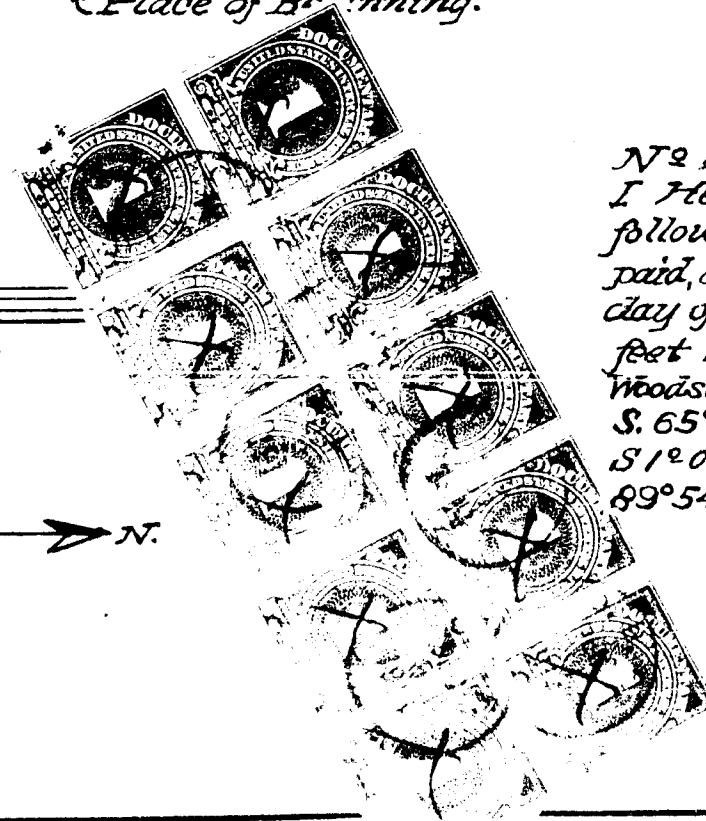

Office of County Treasurer, Bay County.

Bay City, Mich., Dec. 14th 1914.
I Herely Certify, That I have examined the records and files in my office relating to the following description of Land, and from such examination it appears that the Taxes have all been paid, and that no titles or tax liens are held by the State or individuals, for five years preceding the 9th day of Dec. 1914. DESCRIPTION: Beginning at a point on the N Line of Nebobish Ave. 802 feet west of the E. line of Sec. 22 T. 14. S. E. running thence North 94.3 feet to the South line of Woodside Ave. thence South 51° 25' W. on the South line of Woodside Ave. 258.33 feet to angle, thence S. 65° 27' W. 190.39 feet to angle, thence S. 79° 38' W. 137.42 feet to the East line of Park Ave. thence S. 1° 08' E. on the East line of Park Ave. 679.68 feet to the North line of Nebobish Ave. thence N. 89° 54' E. on the North line of Nebobish Ave. 497 feet to the place of beginning.

J. D. Corbin
County Treasurer.

Geo. B. Jensen
Recorder

Filed in Public Records

Bay Aladdin Court Addition
Dec 14 1914
a 14 p 14
Theodore A. Jorgensen

14340