



65
RUSH-MEYER
BEING A PART OF LOT 1 FRI. SEC. 1 T. 15 N. R. 4 E.
BAY COUNTY MICH.

Examined and found correct
July 23-1915
J. H. Gamm
Deputy Auditor General

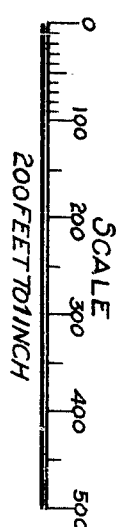

"All Dimensions are given in Feet
and Decimals thereof"

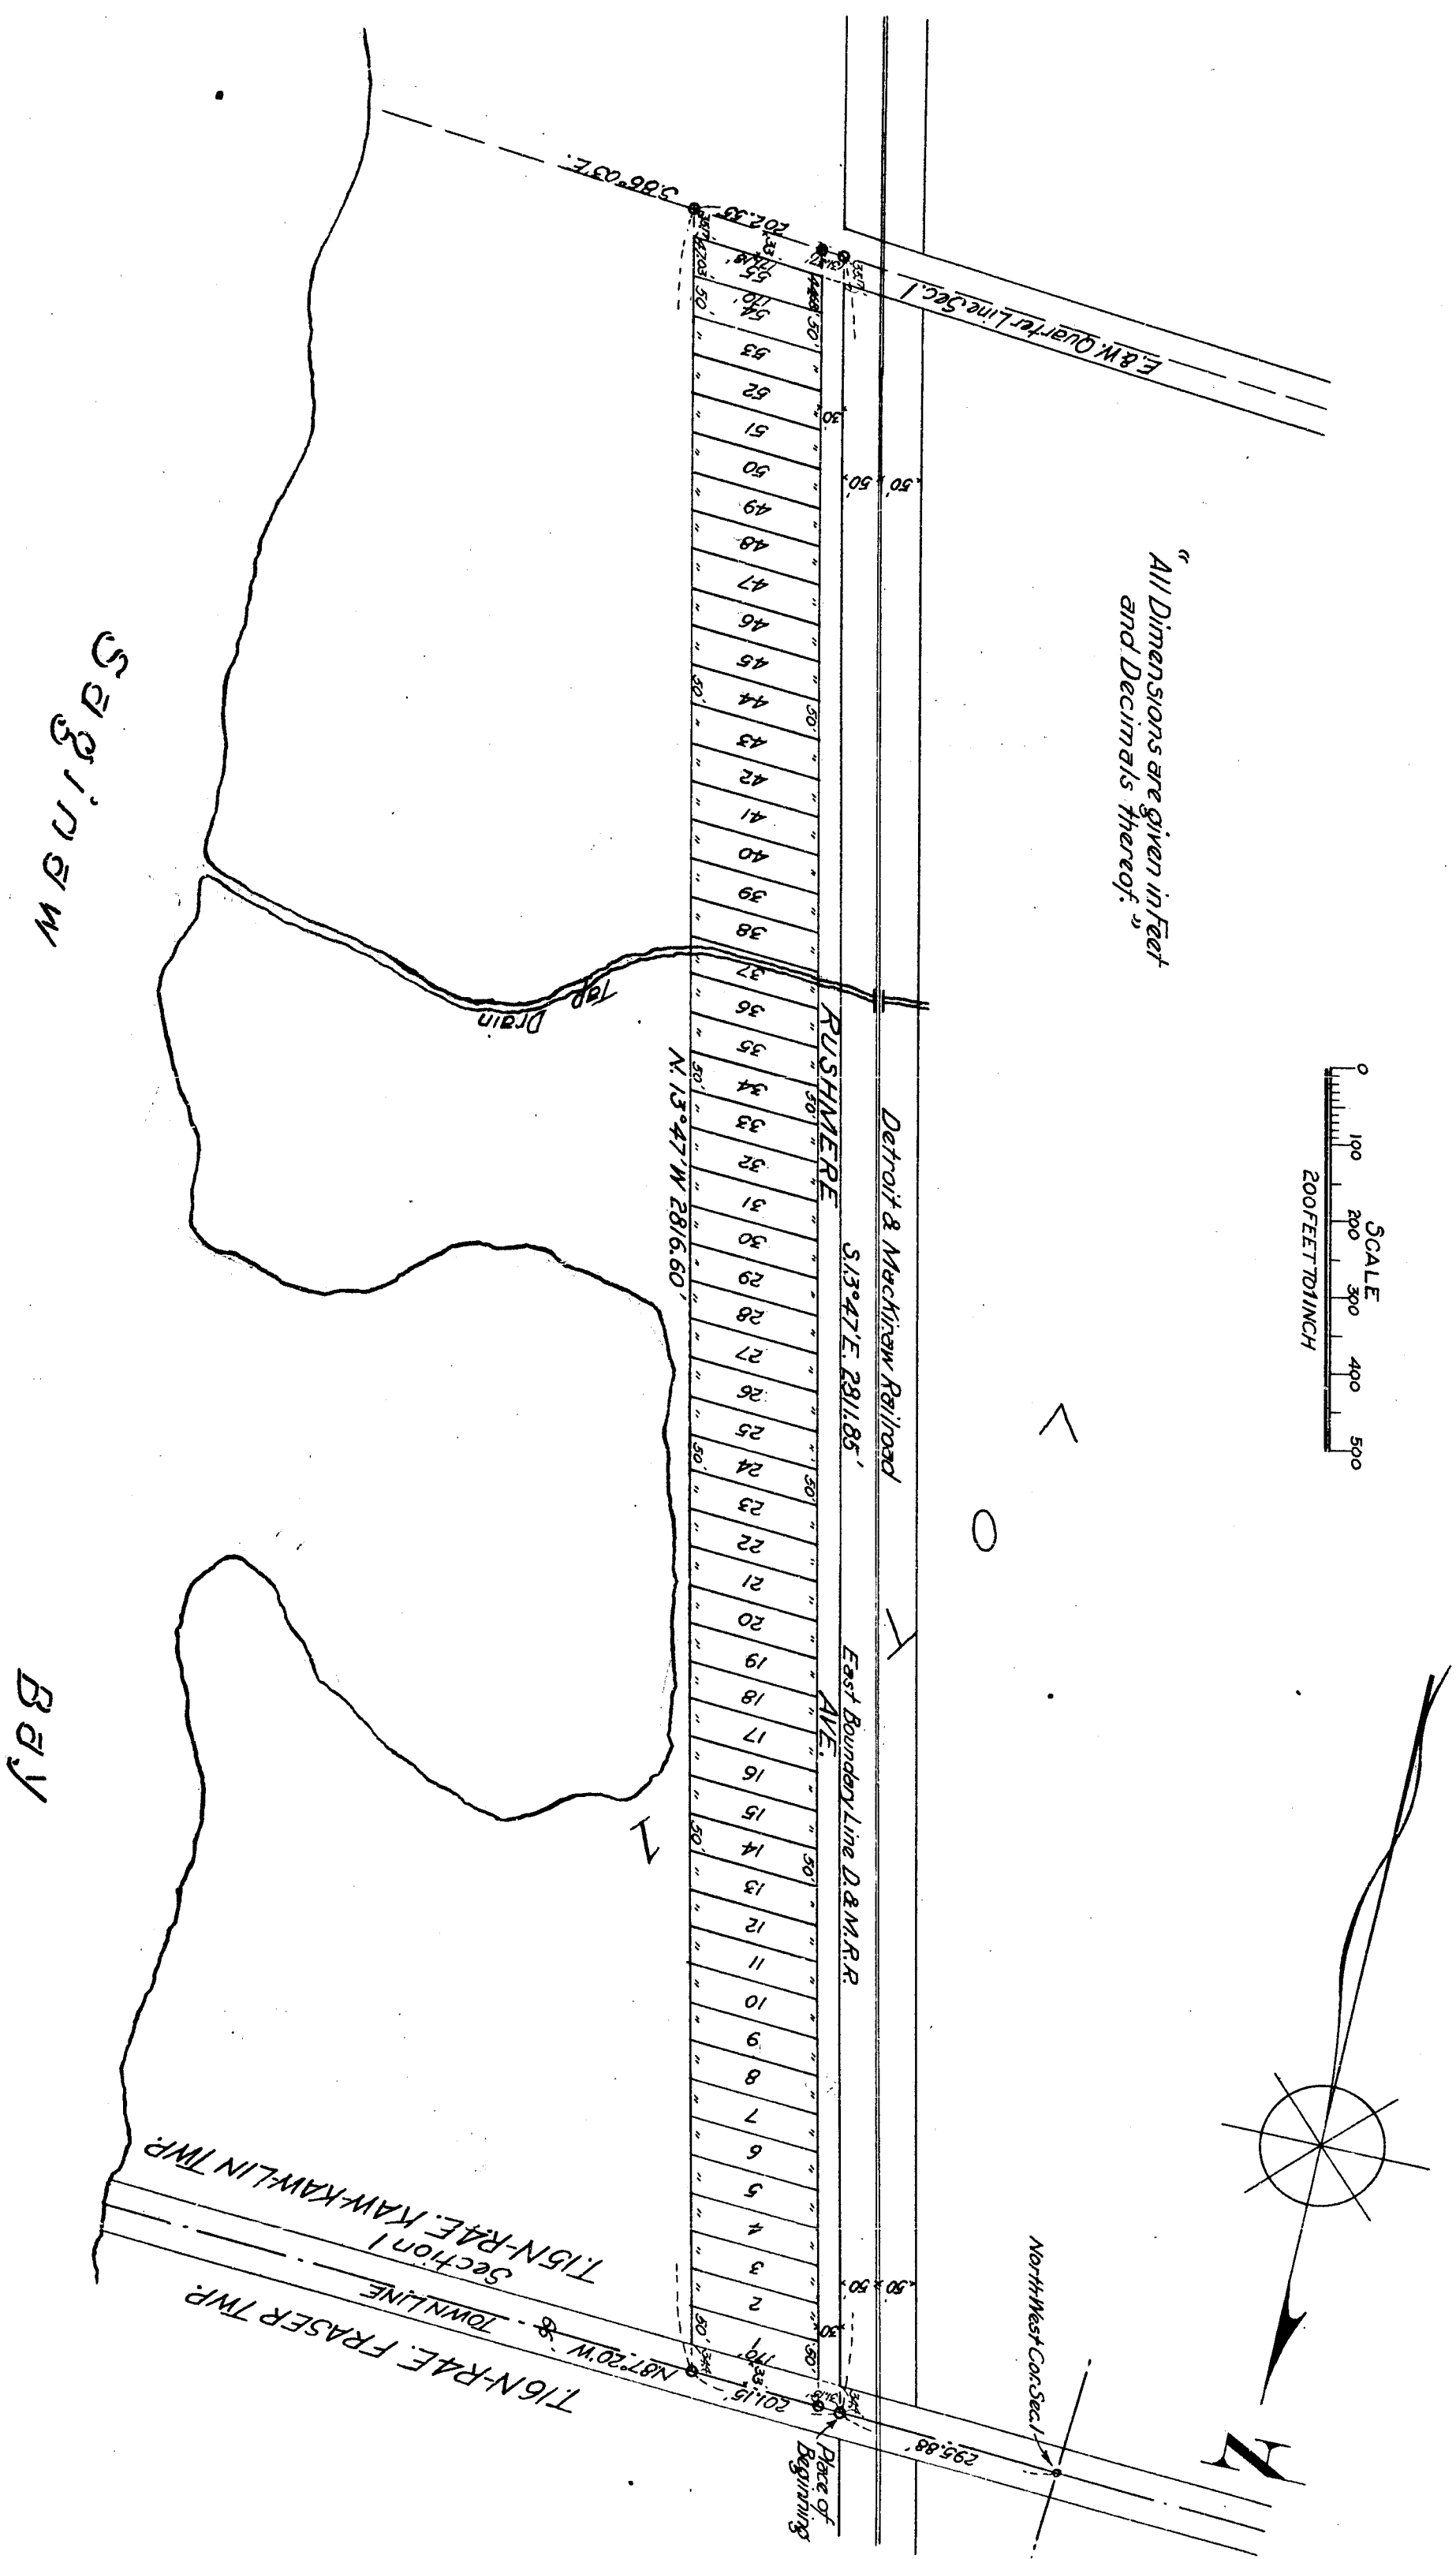

Now All Men By These Presents That Harry E. Oppenheimer single, as proprietor have caused the land embraced in the annexed plat to be surveyed laid out and plotted to be known as "Rush-Meyer" being a part of Lot 1 Fri. Sec. 1 T. 15 N. R. 4 E. Bay County Mich. and that the Street as shown on said plat is hereby dedicated to the use of the public.

Signed and sealed in presence of

Louis Otto
Walter D. Holst
Harry E. Oppenheimer L.S.

State of Michigan } S.S. On this 6th day of July, 1915 before me a Notary Public in and for County of Bay said County personally came the above named Harry E. Oppenheimer known to me to be the person who executed the above declaration and acknowledged the same to be his free act and deed.

Charles W. Hitchcock
Notary Public Bay Co. Mich.
My Commission expires October 16-1917.

The land embraced in the annexed plat of "Rush-Meyer" being a part of Lot 1 Fri. Sec. 1 T. 15 N. R. 4 E. Bay County Mich. is described as follows: Commencing at the intersection of the boundary line of the Detroit and Mackinaw Railroad Right of Way with the north line of said Sec. 1 being distant east 236.88 feet from the northwest corner of said section, running thence S 13° 47' E along said east Railroad boundary 2814.88 feet to the E. & W. line of said section; thence S 86° 03' E along said E. & W. line 202.55 feet; thence N 13° 47' W parallel to said east Railroad boundary 2816.60 feet to the said north line of Sec. 1 and thence N 87° 20' W along said Sec. 1 line 2814.88 feet to the place of beginning.

I hereby certify that the plat hereon delineated is a correct one and that permanent monuments consisting of 1 inch by 20 inches round iron pipe have been placed at points marked thus as thereon shown at all angles in the boundaries of the land plotted and entered in these words of sheets.

G. R. Fitch
Civil Engineer & Surveyor

Office of County Treasurer Bay County
Bay City, Mich., July 7th 1915 No. 3670
I hereby certify that there are no tax liens or titles held by the State on the lands described and that there are no tax liens or titles held by individuals on said lands for the five years preceding the 6th day of July, 1915, and that the taxes for said period of five years are paid as shown by the records of this office.

Edw. W. Hezelski
Deputy County Treasurer

This plat was approved by the Board of Auditors of Bay County Meeting held July 7th 1915

Chas. Fox
Clerk

This plat was approved by the Township Board of Kankumlin Township at a meeting held July 20 1915

Martin Jacobson
Clerk of the board.

REGISTRATION OFFICE,
BAY COUNTY, MICH.

Recd. Rush-Meyer

July 24 1915
Wm. J. Lambart
County Clerk

NOTARY PUBLIC
J. H. Gamm
Deputy Auditor General
July 23-1915




FILED IN PUBLIC OFFICE OF CLERK OF BAY COUNTY


July 26-1915
Chas. Fox
County Clerk

5^S
RUSH-MERRE
BEING A PART OF LOT 1 FR. SEC. 15 N. 4 E.
BAY COUNTY MICH.

July 23-1915
Charles W. Hauer

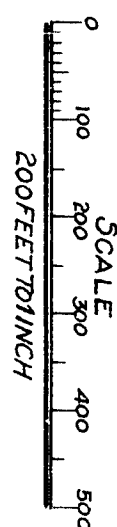

"All Dimensions are given in Feet
and Decimals thereof."

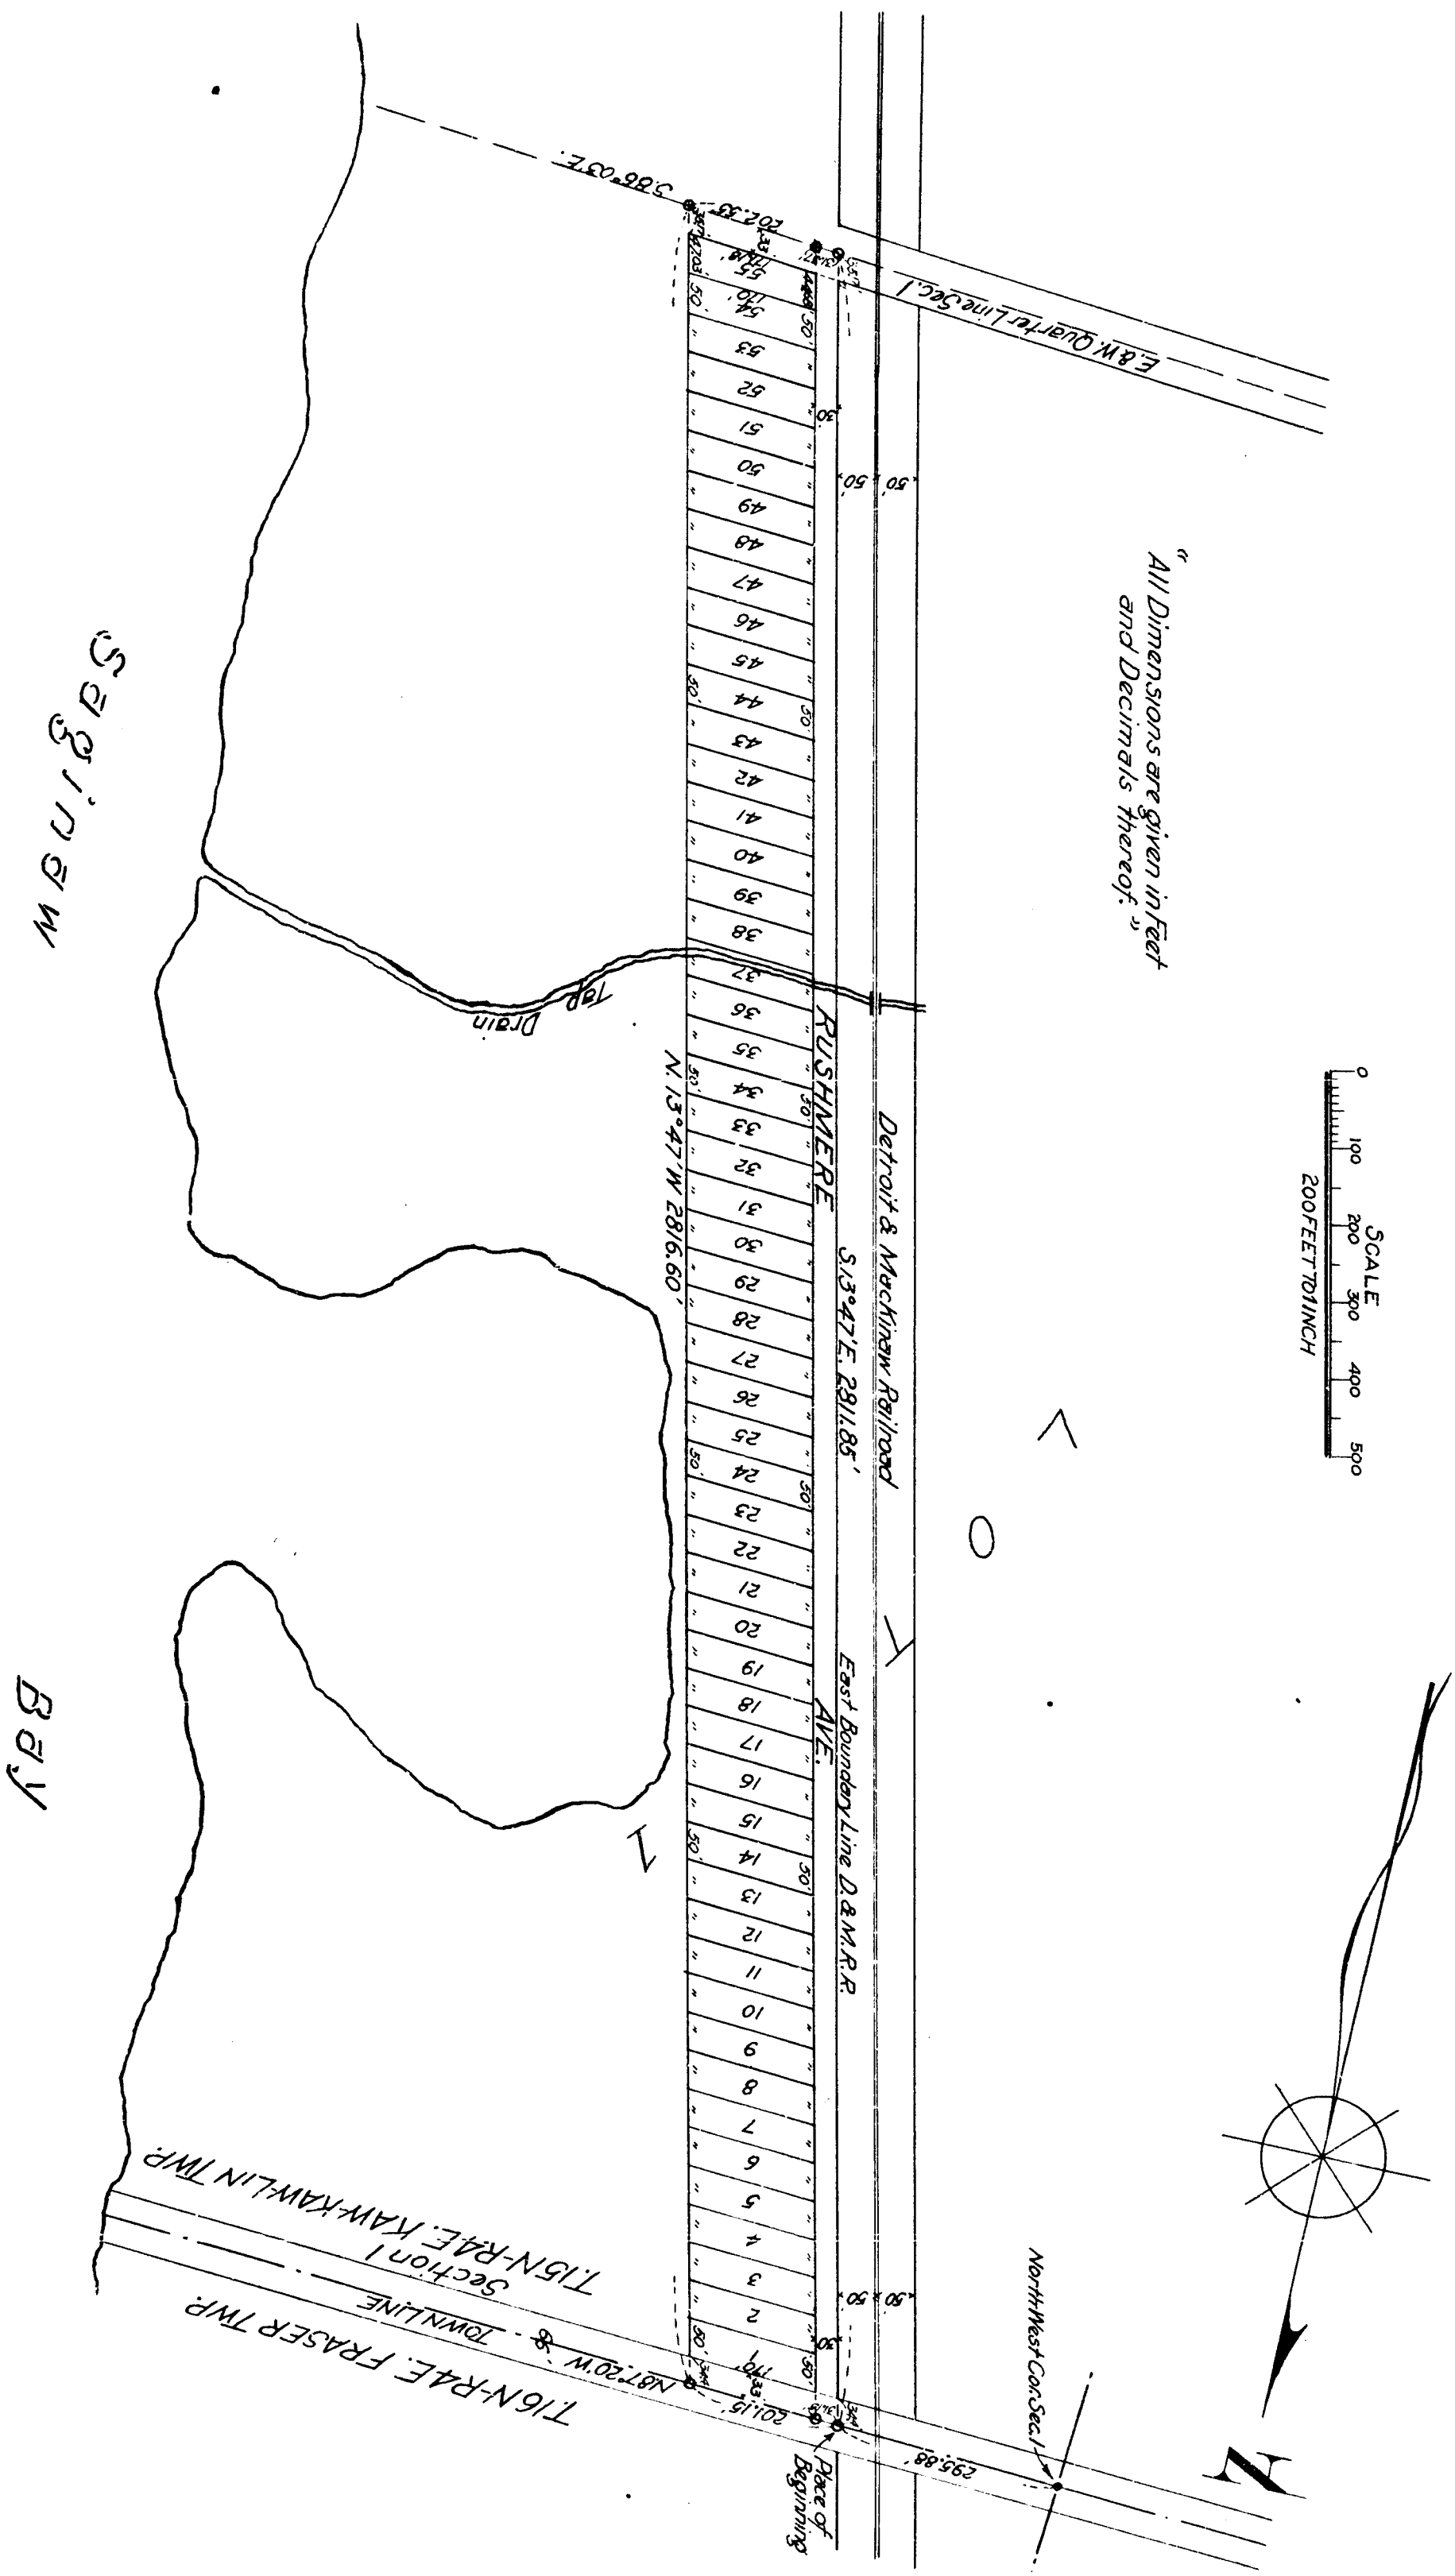

Know All Men By These Presents That Harry E. Oppenheimer, single, as proprietor have caused the land embraced in the annexed plot to be surveyed laid out and plotted to be known as Rush-Merre, being a part of Lot 1 Fr. Sec. 1 T15 N. 4 E. Bay County Mich. and that the Streets shown on said plot is hereby dedicated to the use of the public.

Signed and sealed in presence of

Louis Otto

Walter D. Holst

Harry E. Oppenheimer L.S.

State of Michigan } S.S. On this 6th day of July, 1915 before me a Notary Public in and for County of Bay said County, personally came the above named Harry E. Oppenheimer, known to me to be the person who executed the above declaration and acknowledged the same to be his free act and deed.

Charles W. Hitchcock

Notary Public Bay Co. Mich.

My Commission expires October 16-1917.

The land embraced in the annexed plot of Rush-Merre being a part of Lot 1 Fr. Sec. 1 T15 N. 4 E. Bay County Mich. is described as follows: Commencing at the intersection of the boundary line of the Detroit and Mackinaw Railroad Right of Way with the north line of said Sec. 1 being distant east city 286.89 feet from the north west corner of said Section, running thence S 13° 47' E along said east Railroad boundary 281.85 feet to the E & W line of said section; thence S 85° 33' E along said E line 202.55 feet; thence N 13° 47' W parallel to said east Railroad boundary 2816.80 feet to the said north line of Sec. 1 and thence N 87° 20' W along said Sec. Line 201.15 feet to the place of beginning.

I hereby certify that the plot hereon delineated is a correct one and that permanent monuments consisting of lined by 2 inch diameter iron pipe have been placed at points marked thus as thereon shown at all angles in the boundaries of the land plotted and at all intersections of streets.

G. R. Fitzgerald
Civil Engineer & Surveyor

Office of County Treasurer, Bay County
Bay City, Mich., July 7th 1915 NE 3670
I hereby certify that there are no tax liens or titles held by the State on the lands described and that there are no tax liens or titles held by individuals on said lands for the five years preceding the 6th day of July 1915 and that the taxes for said period of five years are paid as shown by the records of this office.

Frederic W. Hagerstrand
Deputy County Treasurer

This plot was approved by the Board of Auditors of Bay County Michigan meeting held July 30 1915

Carl Fox
Clerk

This plot was approved by the Township Board of Kalamazoo Township at a meeting held July 30 1915

Marvin Jacobson
Clerk of the board

July 23-1915
Wm. J. Kambart

July 23-1915
Chas. E. Hauer



July 26-1915
Chas. E. Hauer