

DESCRIPTION OF LAND PLATTED.

The land embraced in the annexed plat of DARLEY'S ADDITION to the Village of AUBURN in the Township of Williams, Bay Co. Michigan is described as follows: commencing at an iron stake which marks a point 660 feet south and 33 feet east of the W. corner between Sections 23 and 24 T14N R3E, thence S. 33° 30' W. 660 feet; thence S 87° E. 350 feet; thence N. 33° 30' E. 660 feet; thence N. 87° W. 350 feet to place of beginning.

KNOW ALL MEN BY THESE PRESENTS that Ralph W. Darley and Marie Darley his wife as Proprietors have caused the land and above described to be surveyed, laid out and platted to be known as Darley's Addition to the Village of Auburn in the Township of Williams, Bay Co. Michigan, and that the streets and alleys as hereon shown are hereby dedicated to the use of the public.

Signed and Sealed in the presence of

Darley, A. Meyer } *Ralph W. Darley* (S)
Surveyor } *Marie Darley* (S)

SURVEYOR'S CERTIFICATE.

I HEREBY CERTIFY that the plat hereon delineated is a correct one and that permanent monuments consisting of 3/4" x 3/4" gas pipes have been placed at all points marked thus O as thereon shown at all angles in the boundaries of the land platted and at all intersections of streets or streets and alleys. All measurements as marked on said plat are given in feet and decimals thereof. Dated this 24 day of June A.D. 1916

Scale 2"=100'

Charles W. White Surveyor

DEDICATION ACKNOWLEDGMENT.

STATE OF MICHIGAN

County of Bay

On this 26 day of June A.D. 1916 before me a Notary Public in and for said county personally came the above named Ralph W. Darley and Marie Darley his wife to me known to be the persons who executed the above dedication and acknowledged the same to be their free act and deed.

Ralph W. Darley
Marie Darley
 my commission expires

COUNTY TREASURER'S CERTIFICATE.

OFFICE OF COUNTY TREASURER, BAY CO. MICH.

I HEREBY CERTIFY that there are no tax liens or titles held by the state on the W. 383 feet of SW 1/4 of NW 1/4 of SW 1/4, Sec. 24 T14N R3E, and that there are no tax liens or titles held by individuals for five years preceding June 25, 1916, and that all taxes for said period of five years are fully paid as shown by the records of this office.

Bay City June 27, 1916 *E. A. Lucette*
 County Treasurer

APPROVAL OF TOWNSHIP BOARD.

This plat was approved by the Township Board of the Township of Williams, Bay Co. Michigan, at a meeting held on the 22 day of June 1916

Charles W. White
 Clerk of Williams Township

APPROVAL OF COUNTY AUDITORS

BAY COUNTY MICH.
 This plat was approved on the 6 day of July 1916


Charles W. White
James H. Hall



Bay
Darley's Addition
July 13 1916
Ad 24
Wm J. Thurner
 CLERK OF COUNTY

July 14 1916
Charles W. White


PLAT OF DARLEY'S ADDITION TO THE VILLAGE OF AUBURN IN THE TOWNSHIP OF WILLIAMS, BAY CO. MICHIGAN.

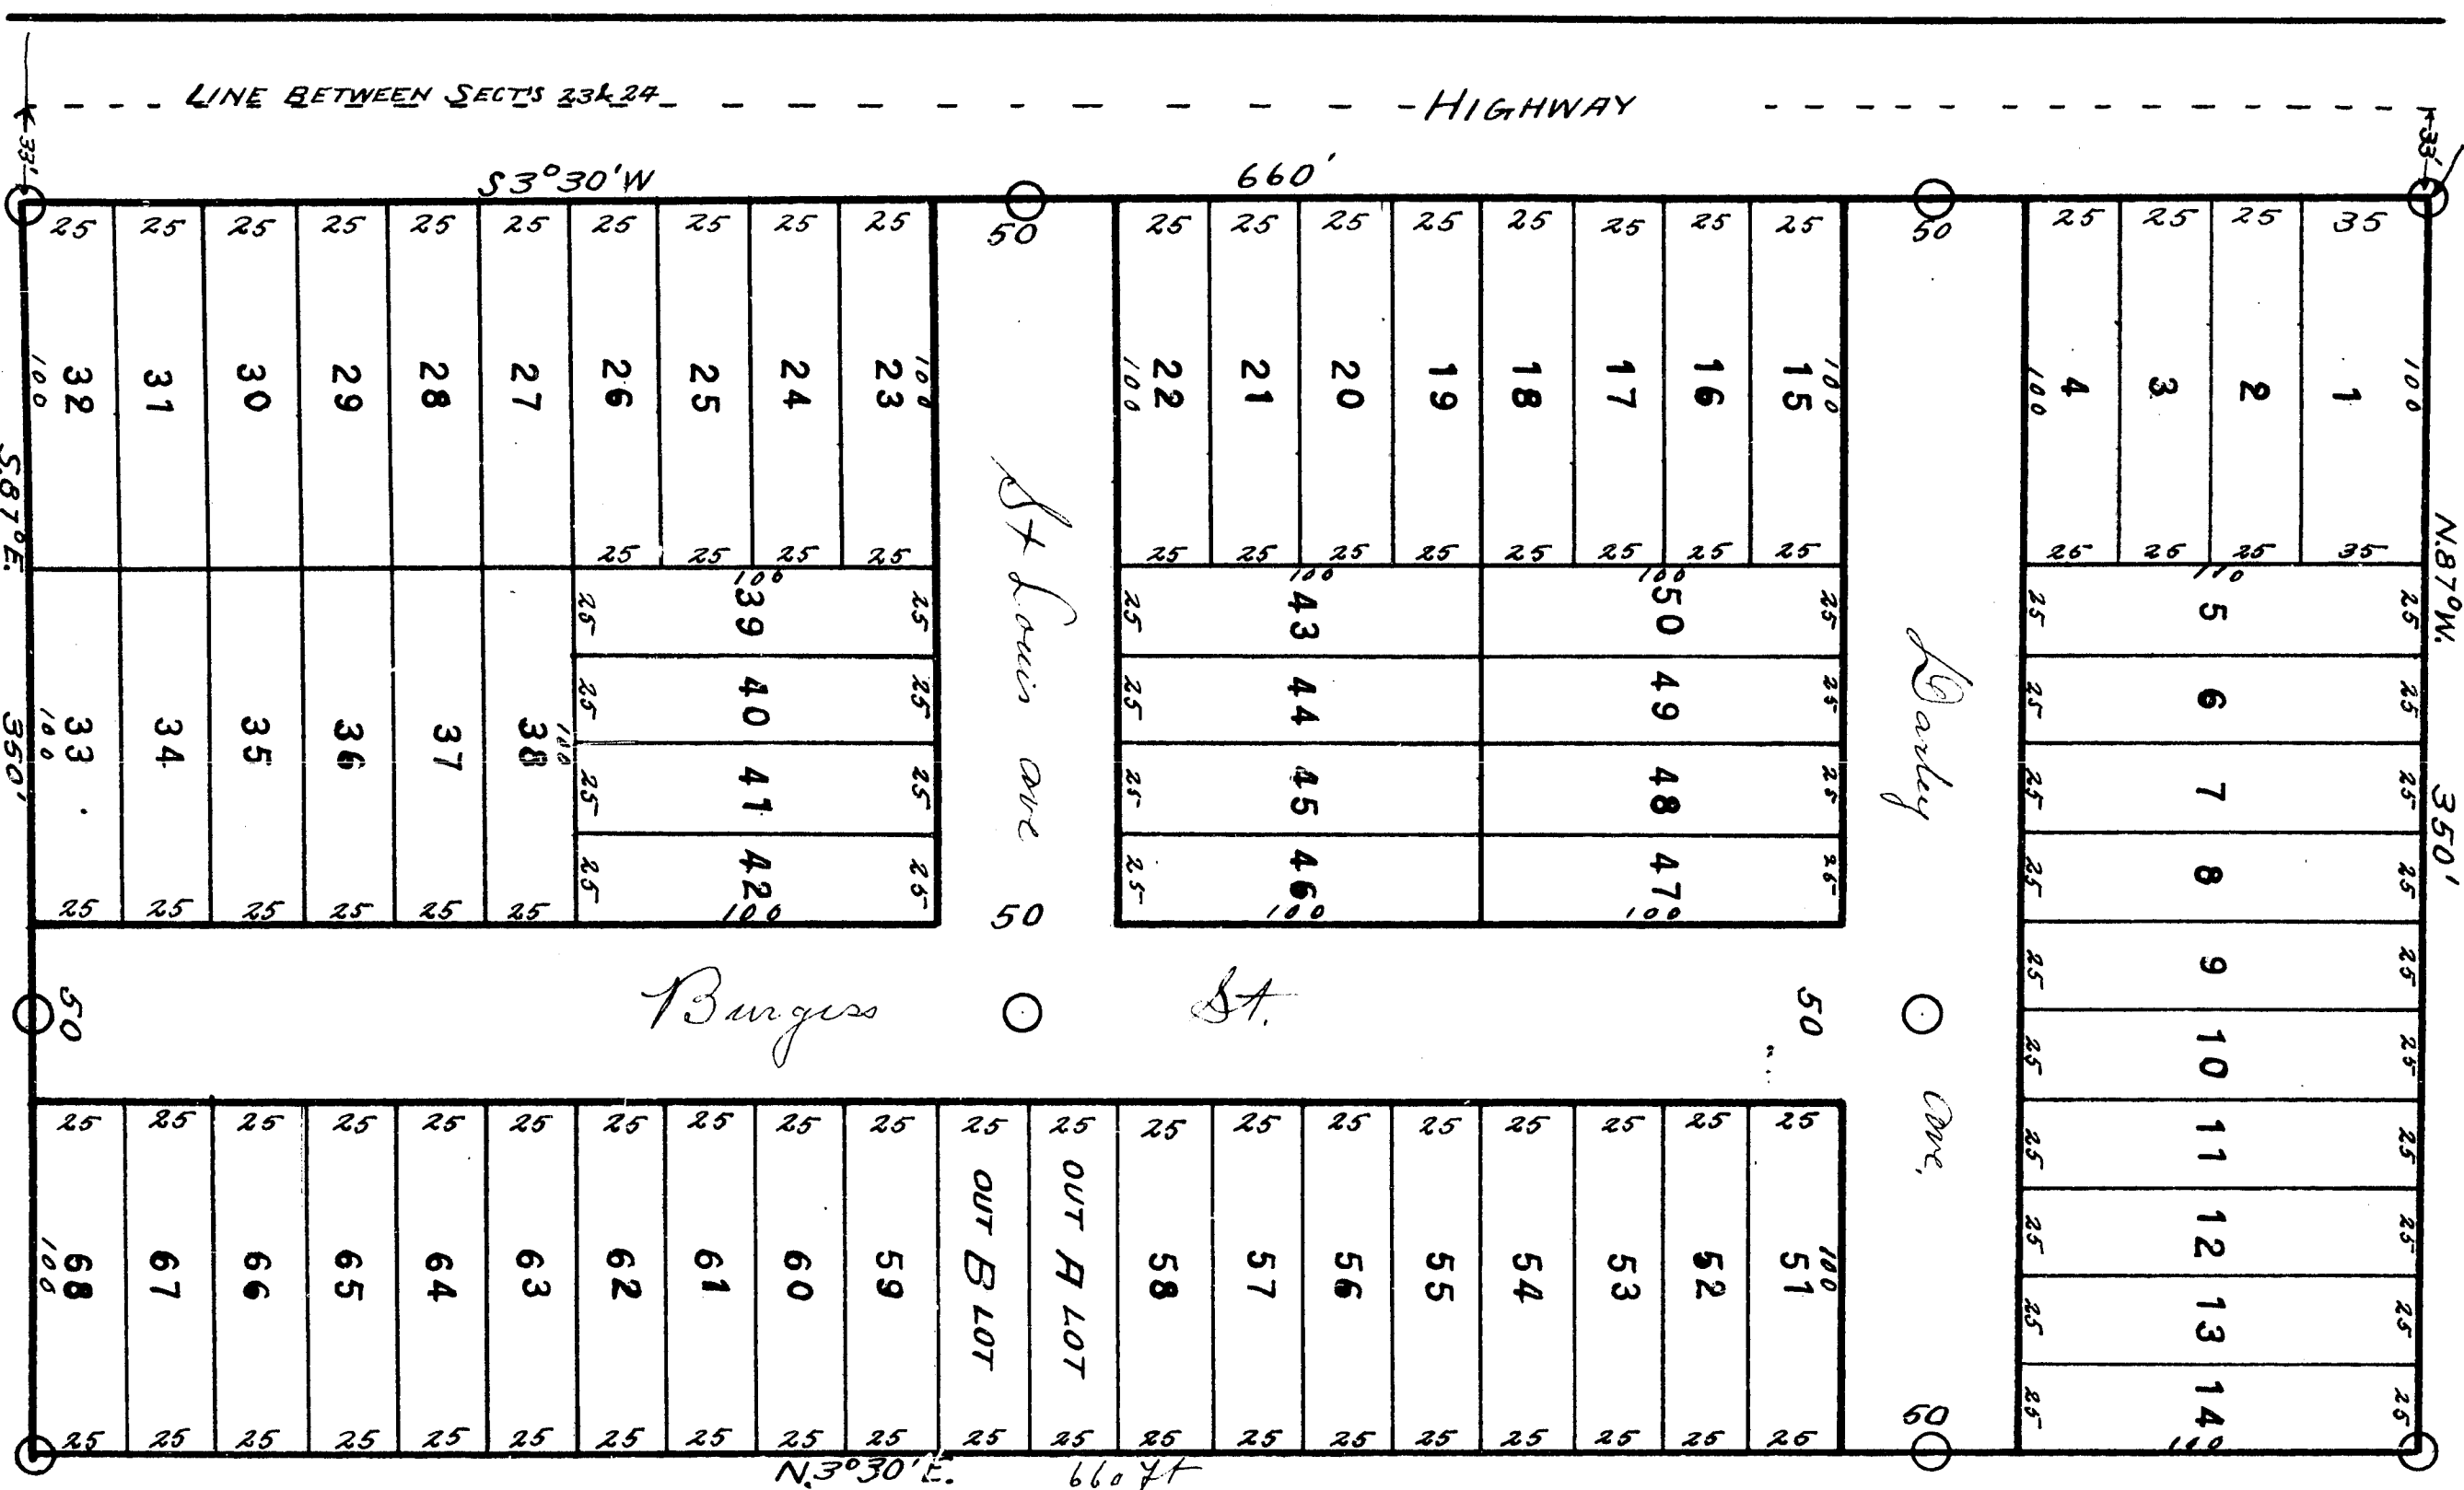

Filed in Auditor General's Dep't

July 17-1916

Charles W. White
 Deputy Auditor General

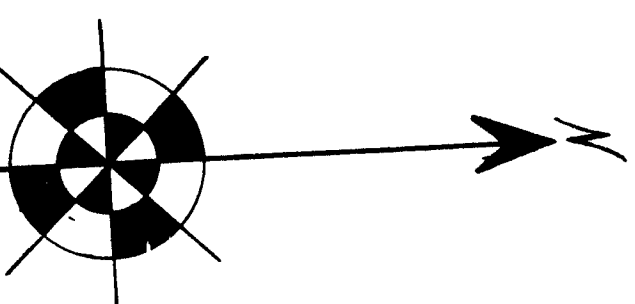

DEDICATION ACKNOWLEDGMENT.

STATE OF MICHIGAN, ss
County of Bay

On this 7th day of June
A.D. 1916, before me, a *notary public* in
and for said county, personally came the
above named Ralph W. Darley and Myrtle
Darley, his wife, both known to be the
persons who executed the above dedication and
acknowledged the same to be their free act and
deed.

E. J. McQuinn
Notary Public

Col. J. C. Fowler
Detroit, Mich.
My Commission expires-----

COUNTY TREASURER'S CERTIFICATE.
OFFICE OF COUNTY TREASURER, BAY CO., MICH.
I HEREBY CERTIFY that there are no tax liens
withholdings or judgments against the M-202 filed

COUNTY TREASURER'S CERTIFICATE

OFFICE OF COUNTY TREASURER, Bay Co., Mich.

HEREBY CERTIFY That there are no tax liens against the following held by the State on 7/1/83:

100% of NW 1/4 of SW 1/4, Sec. 9, T14N, R3E,


and there are no tax liens or fines held by instrument

OFFICE OF COUNTY TREASURER, BAY CO., MICH.
I HEREBY CERTIFY that there are no tax liens or
liens held by the state on the W 383 feet
of SW 1/4 of NW 1/4, Sec. 14, T 14 N R 16 E. and
that there are no delinquent taxes held by individuals
for five years preceding June 25th 1906 and
that all taxes for said period of five years are
fully paid as shown by the records of this office.
Bay City, June 27th 1906. *E. C. Little*
County Treasurer.

Wm Davis
Clerk of Williams Township.

[illegible]

Chas. K. Haas

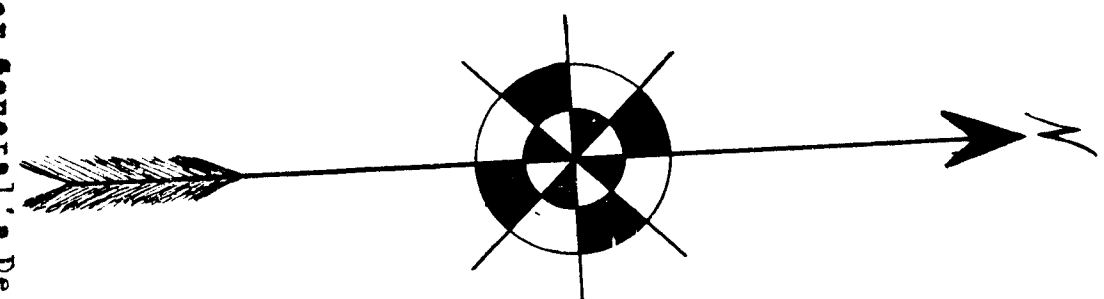[illegible]

Ed. J. Farnell