

"ASSESSORS PLAT OF MARY ANN MILLER'S ADDITION" TO THE CITY OF BAY CITY, BAY COUNTY, MICHIGAN.

Scale, 100 feet to an inch.

DEDICATION
KNOW ALL MEN BY THESE PRESENTS, THAT WE, Frank A. Hewitt, Charles C. Castanier, Bernard Whalen, of the Board of Assessors of the City of Bay City, Bay County, State of Michigan, by virtue of authority in us vested by Section 3372, Compiled Laws of 1897, as amended, having been duly authorized by the Common Council, have caused the land described in the annexed plat to be surveyed, laid out and platted, to be known as "Assessors Plat of Mary Ann Miller's Addition", to the City of Bay City, Bay County, Michigan and that the streets as shown on said plat are hereby dedicated to the use of the public.

DESCRIPTION
The land embraced in the annexed plat of "Assessors Plat of Mary Ann Miller's Addition", to the City of Bay City, Bay County, Michigan is described as follows: Beginning at a point 33 feet north and 33 feet west of the 1/4 section corner on the south line of section 33 T.14 N. R. 5 E. running thence north 1278.10 feet, thence west 802.50 feet, thence south 210 feet, thence east 117.16 feet, thence south 1068.50 feet, thence east 686.04 feet to place of beginning.

SURVEYOR'S CERTIFICATE.
I hereby certify that the plat hereon delineated is a correct one, and that permanent monuments, consisting of one inch gas pipe two feet long have been planted at points marked thus (O) as thereon shown at all angles in the boundaries of the land platted, and at all intersections of streets.

Witness: Frank A. Hewitt (s)
Jeanne L. Castanier Charles C. Castanier (s)
Vera M. Rydzek Bernard Whalen (s)

H. C. Thompson
Surveyor.

ACKNOWLEDGMENT.
STATE OF MICHIGAN } ss.
County of Bay,
On this Eighth day of May, A.D. 1917, before me a Notary Public in and for said County, personally came the above named Frank A. Hewitt, Charles C. Castanier, Bernard Whalen of the Board of Assessors of the City of Bay City, Bay County, State of Michigan, known to me to be the persons who executed the above dedication, and acknowledged the same to be their free act and deed as their Assessors.

My Commission expires April 16, 1919.

CERTIFICATE OF APPROVAL BY THE BOARD OF COUNTY AUDITORS.
Approved by the Board of County Auditors of Bay County, Michigan, this 19th day of May, 1917.

Ralph W. Phillips, Chairman.
Leslie Chaff.
Frank J. Davis.


COPY
REGISTERED OFFICE,
BAY COUNTY, MICHIGAN
PLAT OF SUPERVISOR'S PLAT
OF MARY ANN MILLER'S ADDITION
WAS RECORDED THIS 23rd DAY OF MAY, A.D. 1917, AT 2 O'CLOCK P.M. IN LIBER 4 OF 12 PLATS
ON PAGE 27
10m J. Lambert
REGISTER OF DEEDS
ORIGINAL ON FILE.

CERTIFICATE OF MUNICIPAL APPROVAL.
This plat was approved by the Common Council of the City of Bay City, Michigan, at a meeting held May 14, 1917.
Melville Grant
City Recorder.

I hereby certify that this copy is a true copy of the Map or Plan forwarded the Register of Deeds for recording.
Witnessed May 24, 1917
Geo. R. Hawes
County Auditor General.


Filed in Auditor General's Dep't
May 28, 1917
Geo. R. Hawes
County Auditor General.

14348

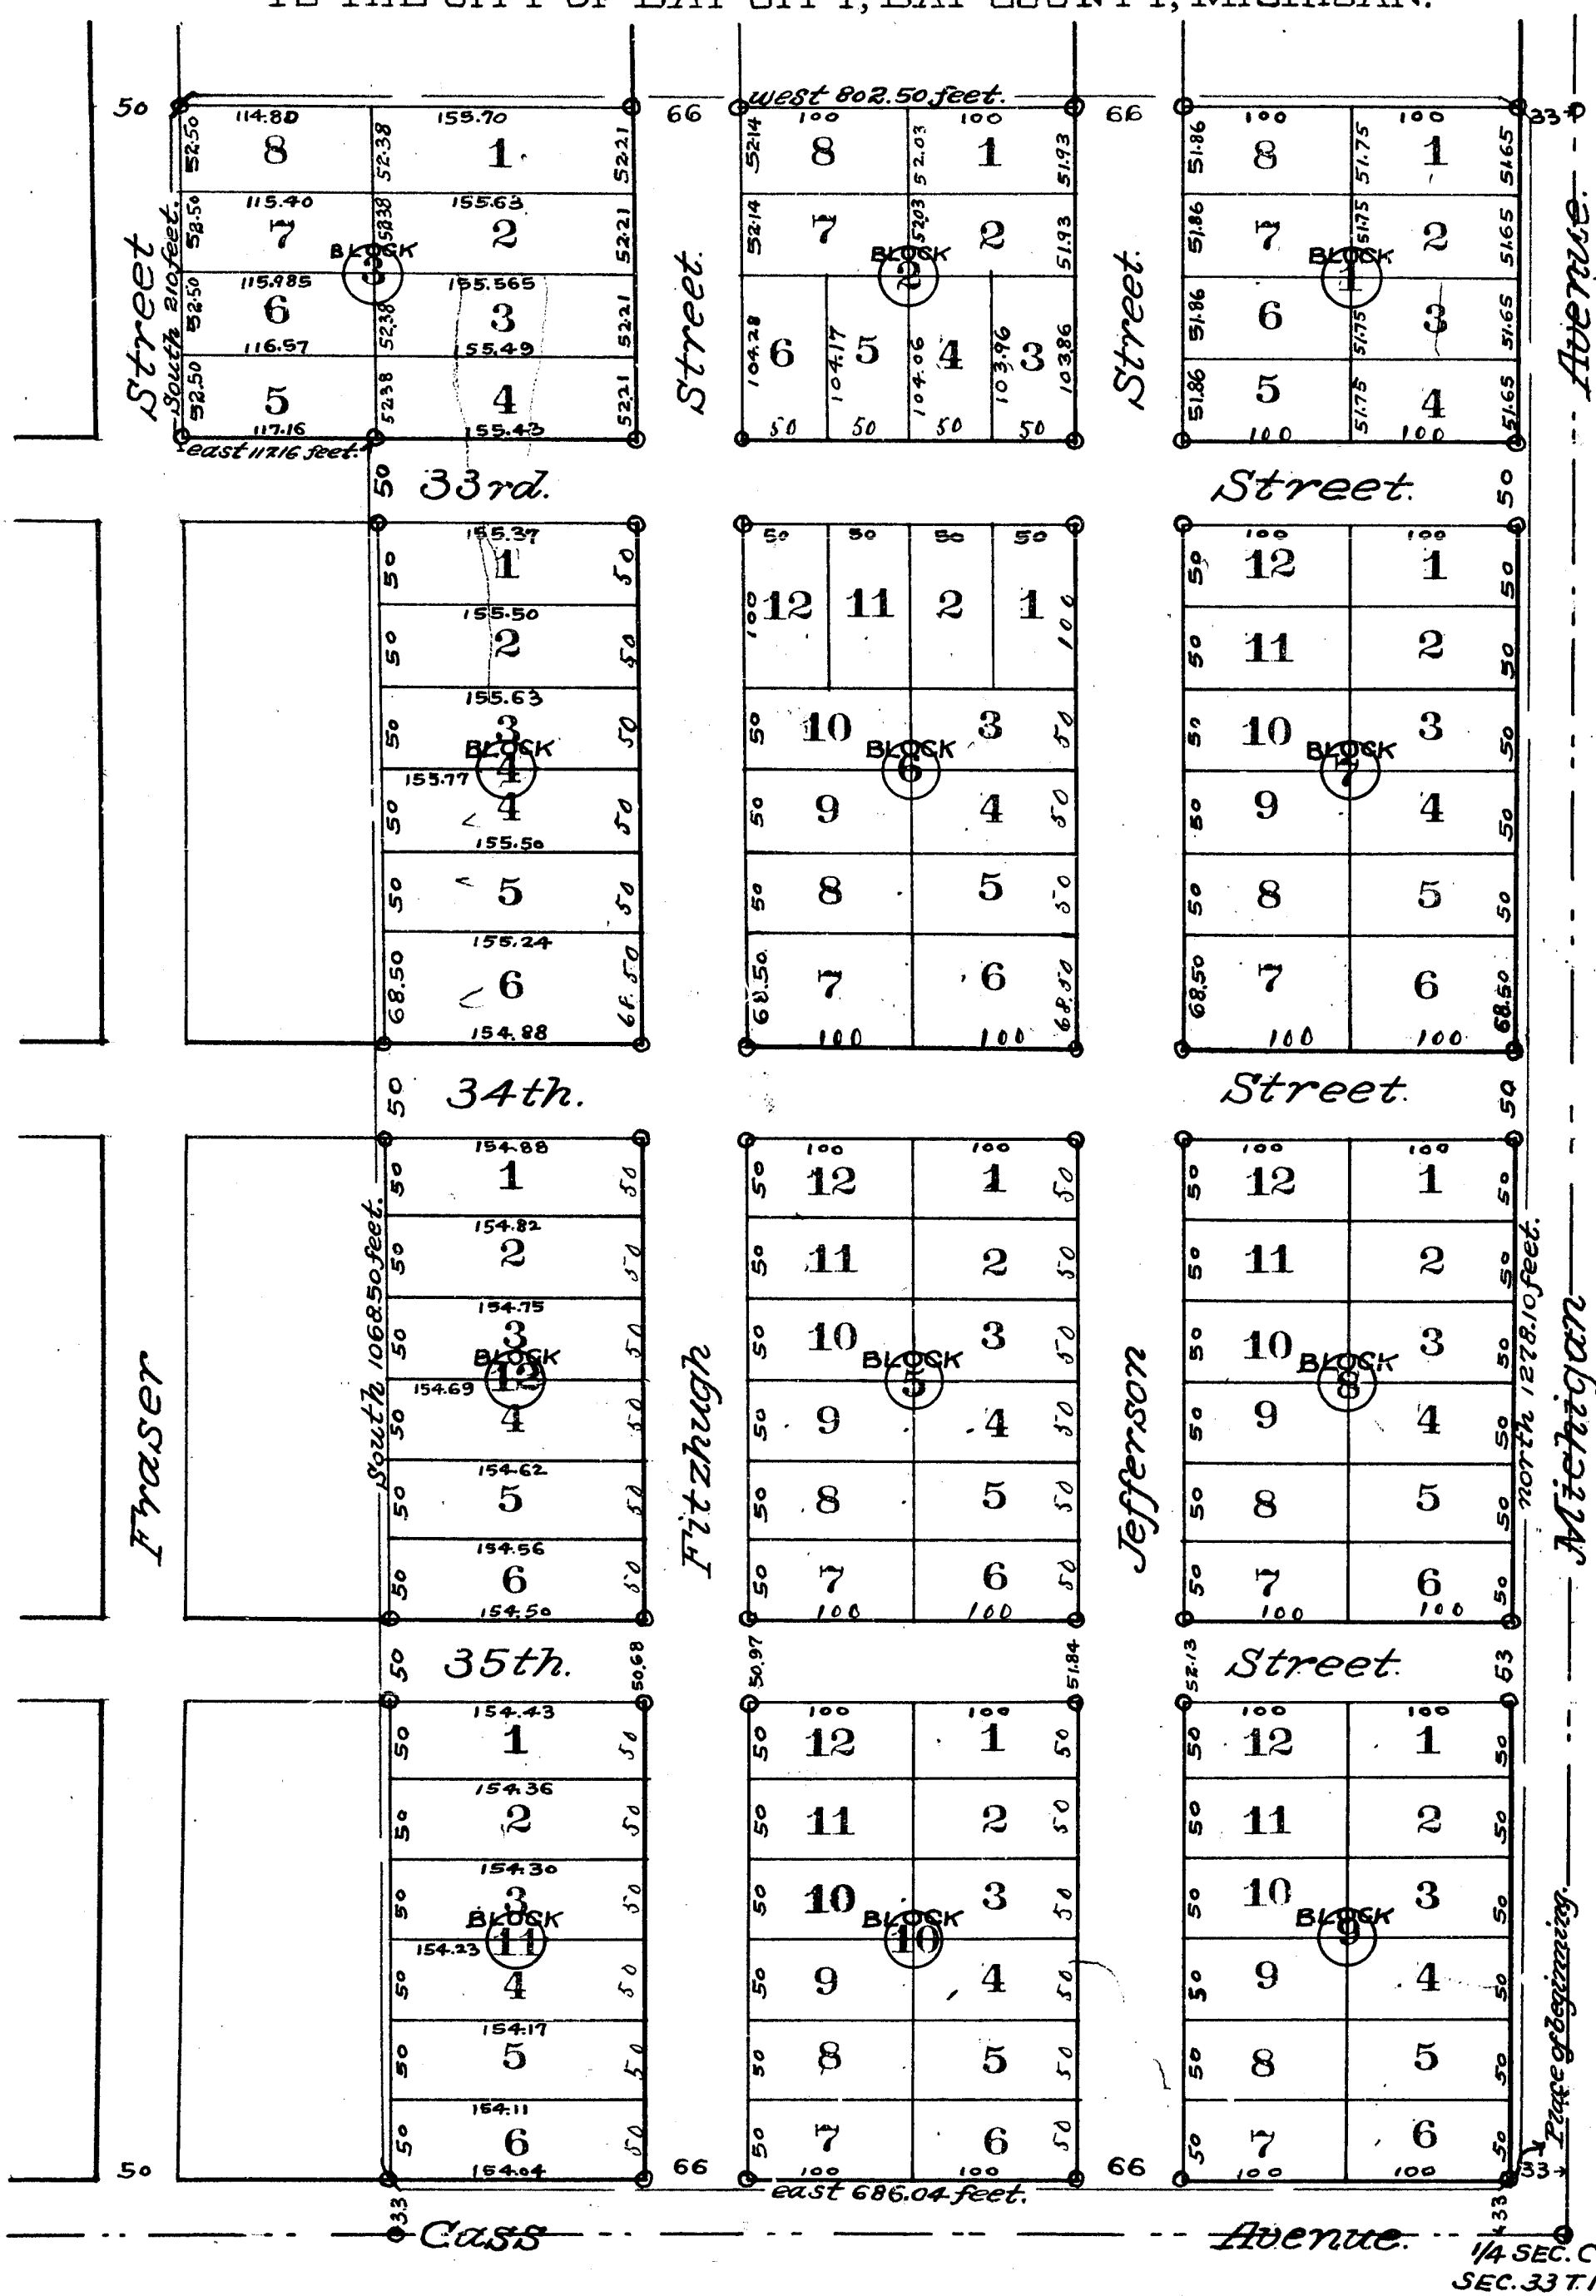

"ASSESSORS PLAT OF MARY ANN MILLER'S ADDITION" TO THE CITY OF BAY CITY, BAY COUNTY, MICHIGAN.

Scale, 100 feet to an inch.

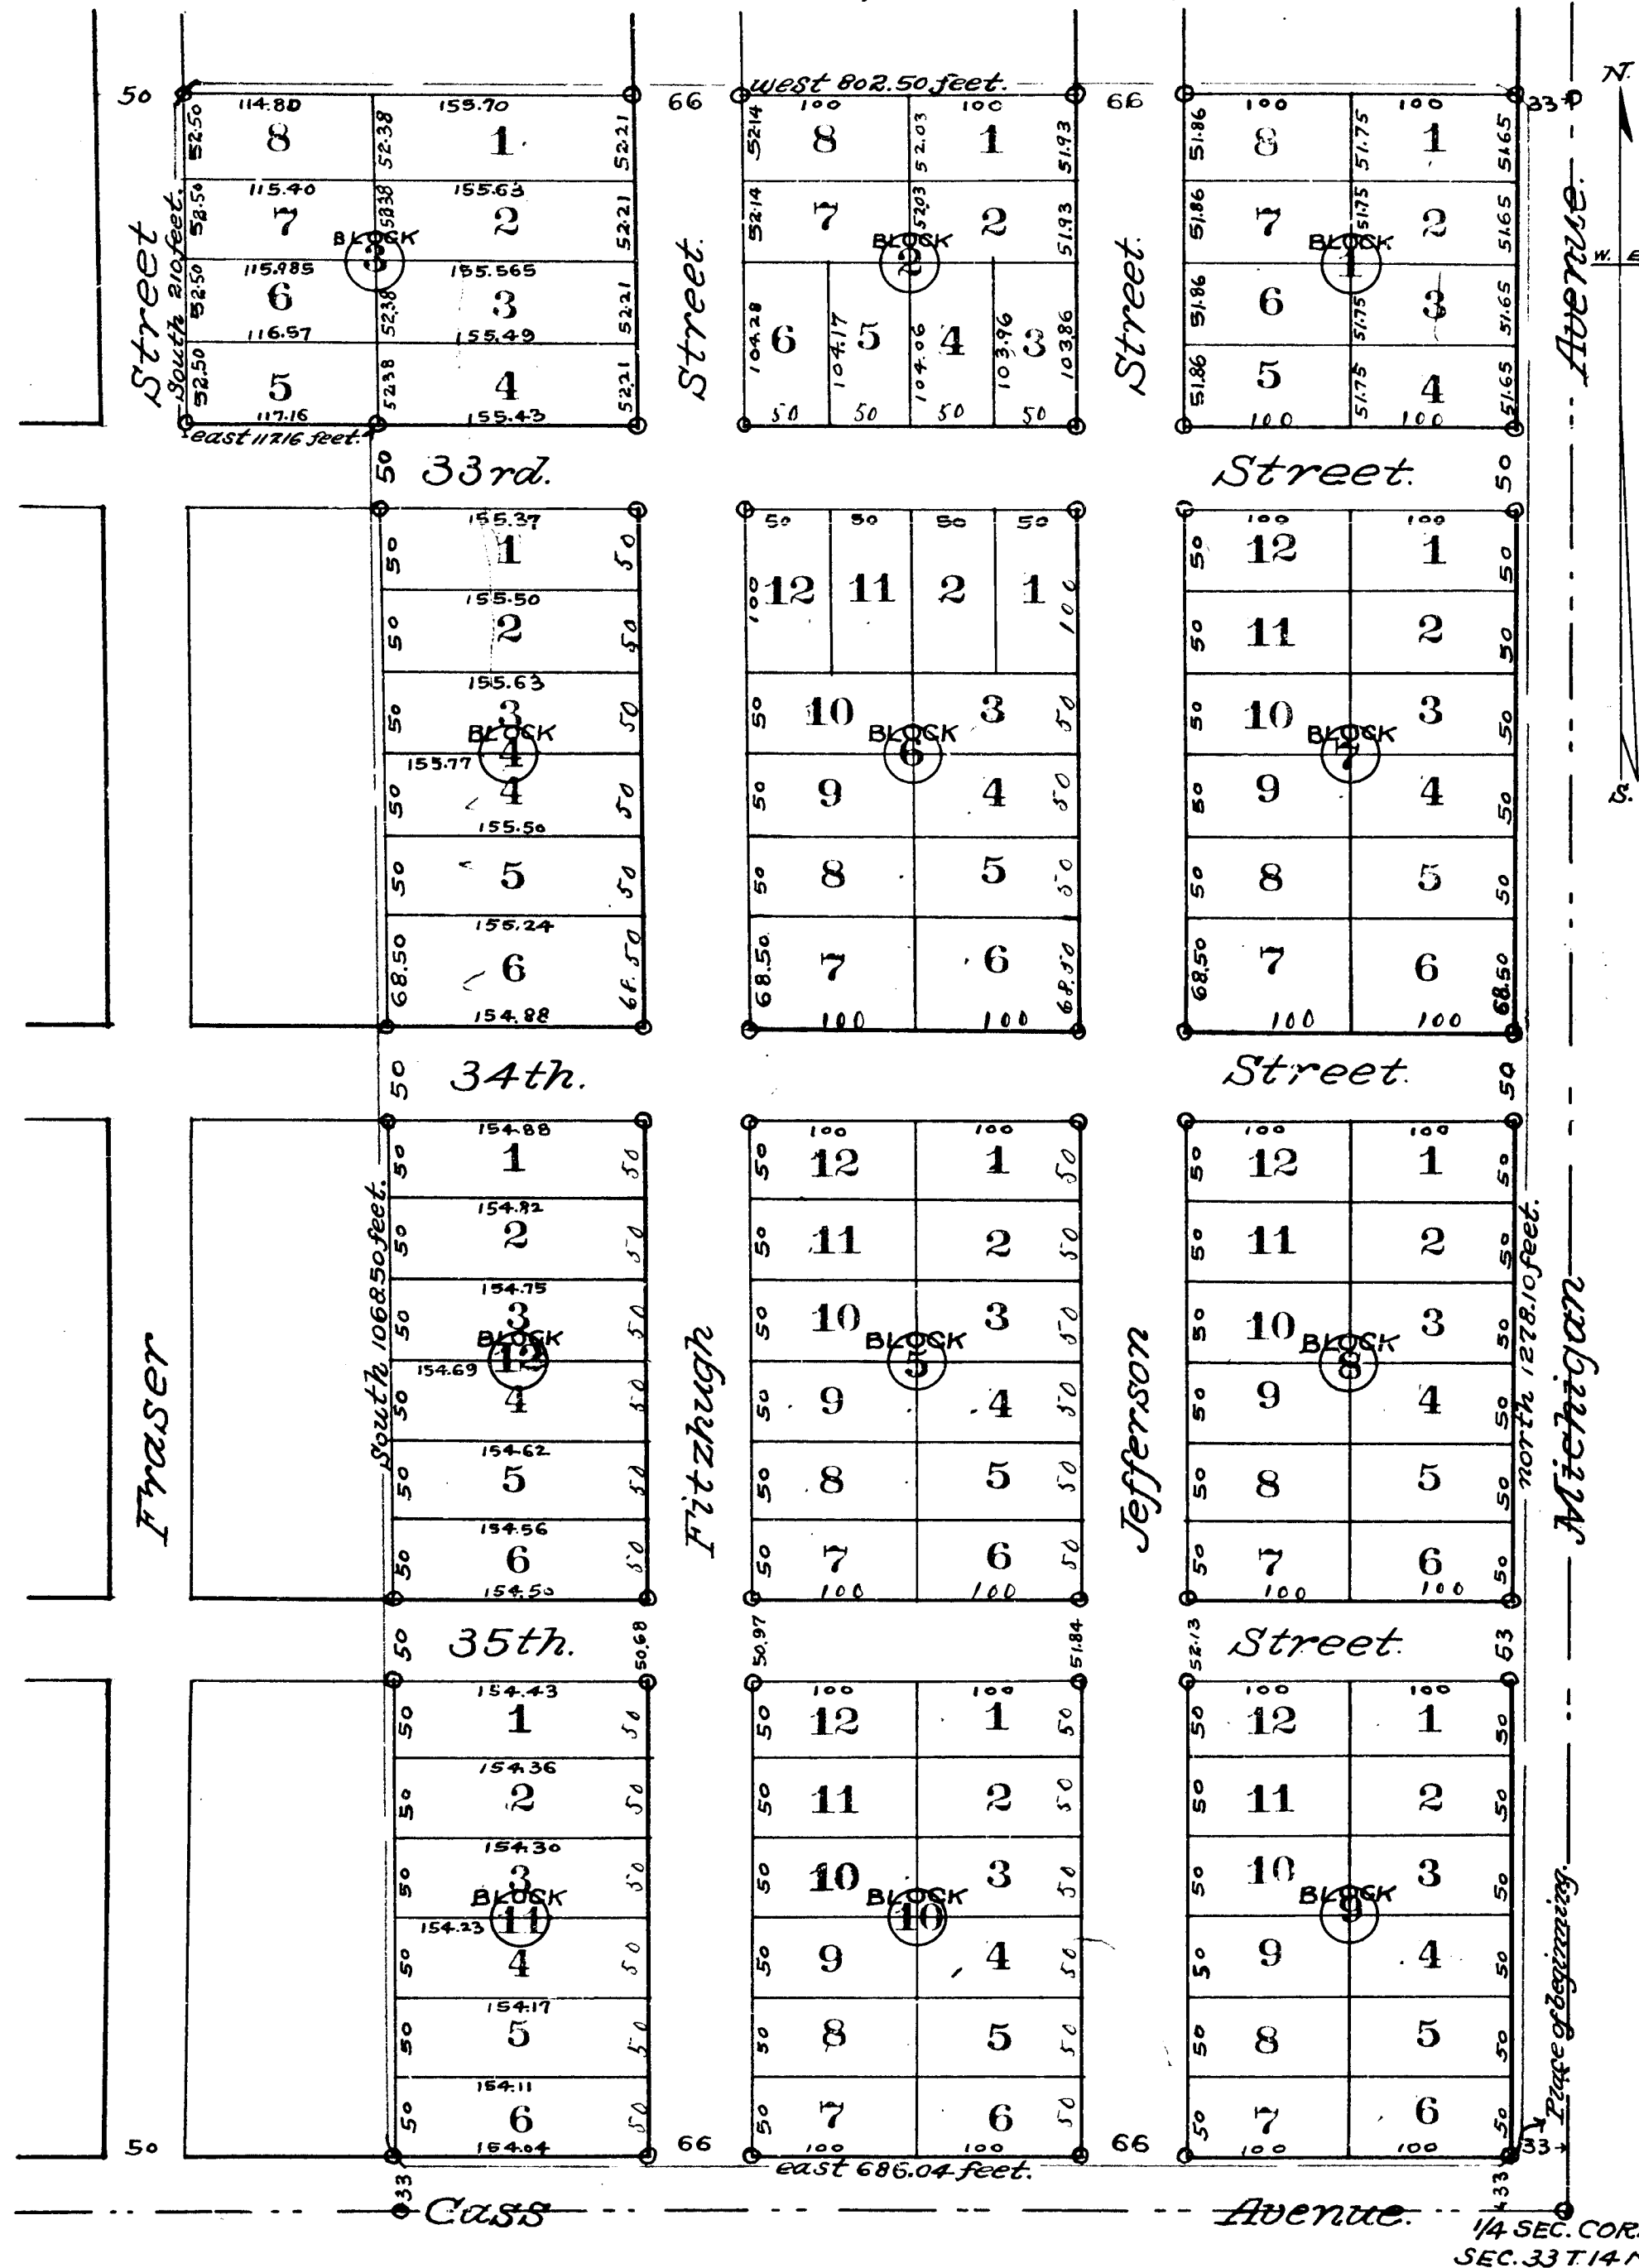

DEDICATION
KNOW ALL MEN BY THESE PRESENTS, THAT WE, Frank A. Hewitt, Charles C. Castanier, Bernard Whalen, of the Board of Assessors of the City of Bay City, Bay County, State of Michigan, by virtue of authority in us vested by Section 3372, Compiled Laws of 1897, as amended, having been duly authorized by the Common Council, have caused the land described in the annexed plat to be surveyed, laid out and platted, to be known as "Assessors Plat of Mary Ann Miller's Addition," to the City of Bay City, Bay County, Michigan and that the streets as shown on said plat are hereby dedicated to the use of the public.

Witness: Frank A. Hewitt (s)
Jeanne L. Castanier (s)
Charles C. Castanier (s)
Vera M. Rydzek (s)
Bernard Whalen (s)

DESCRIPTION
The land embraced in the annexed plat of "Assessors Plat of Mary Ann Miller's Addition," to the City of Bay City, Bay County, Michigan is described as follows: Beginning at a point 33 feet north and 33 feet west of the 1/4 section corner on the south line of Section 33 T. 14 N. R. 5 E. running thence north 1278.10 feet, thence west 802.50 feet, thence south 210 feet, thence east 117.16 feet, thence south 1068.50 feet, thence east 686.04 feet to place of beginning.

SURVEYOR'S CERTIFICATE.
I hereby certify that the plat hereon delineated is a correct one, and that permanent monuments, consisting of one inch gas pipe two feet long have been planted at points marked thus (O) as thereon shown at all angles in the boundaries of the land platted, and at all intersections of streets.
H. C. Thompson
Surveyor.

ACKNOWLEDGMENT.
STATE OF MICHIGAN } ss.
County of Bay, }
On this Eighth day of May, A.D. 1917, before me a Notary Public in and for said County, personally came the above named Frank A. Hewitt, Charles C. Castanier, Bernard Whalen of the Board of Assessors of the City of Bay City, Bay County, State of Michigan, known to me to be the persons who executed the above dedication, and acknowledged the same to be their free act and deed as Assessors.

M. E. Grant
Notary Public.
My Commission expires April 16, 1919.

CERTIFICATE OF MUNICIPAL APPROVAL.
This plat was approved by the Common Council of the City of Bay City, Michigan, at a meeting held May 14, 1917.
M. E. Grant
City Recorder.

CERTIFICATE OF APPROVAL BY THE BOARD OF COUNTY AUDITORS.
Approved by the Board of County Auditors of Bay County, Michigan, this 19th day of May, 1917.

Raymond Phillips Chairman.
Leslie Chaff
Frank Davis

COPY
REGISTERED IN THE
COUNTY OF BAY
PLAT OF MARY ANN MILLER'S ADDITION
WAS RECORDED
MAY 23 1917
ON PAGE 27
10m J. Lambert
REGISTER OF DEEDS

I hereby certify that this copy is a true and correct copy of the original plat.
Witness my hand and seal this May 24, 1917.
Geo. R. Hansen
County Clerk.

Filed in Auditor General's Office
May 28, 1917
Geo. R. Hansen

14348