

Edward C. Barnes 14255

Copy.

14350

Walbert's Addition to the Village of Grand Lodge.

Know all men by these presents that Harrison Walbert Proprietor and Stephen Pearl Surveyor have laid out the lands lying into a Village to be called Walbert's Addition to the Village of Grand Lodge viz: Commencing twenty six rods south of the North west corner of the South half of the South west quarter of Section one in Town four north of Range four west in Michigan, thence east 146 rods, thence South 32° East 23 ⁵⁵/₁₀₀ rods, thence North 5 ⁷⁰/₁₀₀ rods thence west 111 ⁷⁰/₁₀₀ rods thence South 74° West 30 ⁵⁵/₁₀₀ rods thence South 96° West 12 ⁷⁵/₁₀₀ rods thence South 79° West 16 ¹⁰⁰/₁₀₀ rods thence South 10 ⁷⁵/₁₀₀ rods to place of beginning for a detailed description of said Village reference is made to the accompanying plat thereof. On witness whereof we have hereunto subscribed our names this 24th day of May 1875

In presence of
H. J. Smith
He 1st Sec

Harrison Walbert 33.53
Stephen Pearl 33.53
Surveyor


State of Michigan 300
County of Eaton 3 On this 24th day of May 1875 before me a Justice of the Peace for said County personally appeared Harrison Walbert and Stephen Pearl known to me to be the persons who executed the foregoing instrument and acknowledged the same to be their free act and deed

Witness P. B. Bontel Justice 44.55


We hereby certify that we have carefully compared this copy with the record of the duplicate of the original plat and that it is a true transcript therefrom one of the copies of such record

J. D. Smith Deft. Register of Deeds for
Eaton County Michigan
Stephen Pearl, Surveyor

Received and filed in
Auditor General's Office
2. 1875
Wm. H. Smith
Auditor

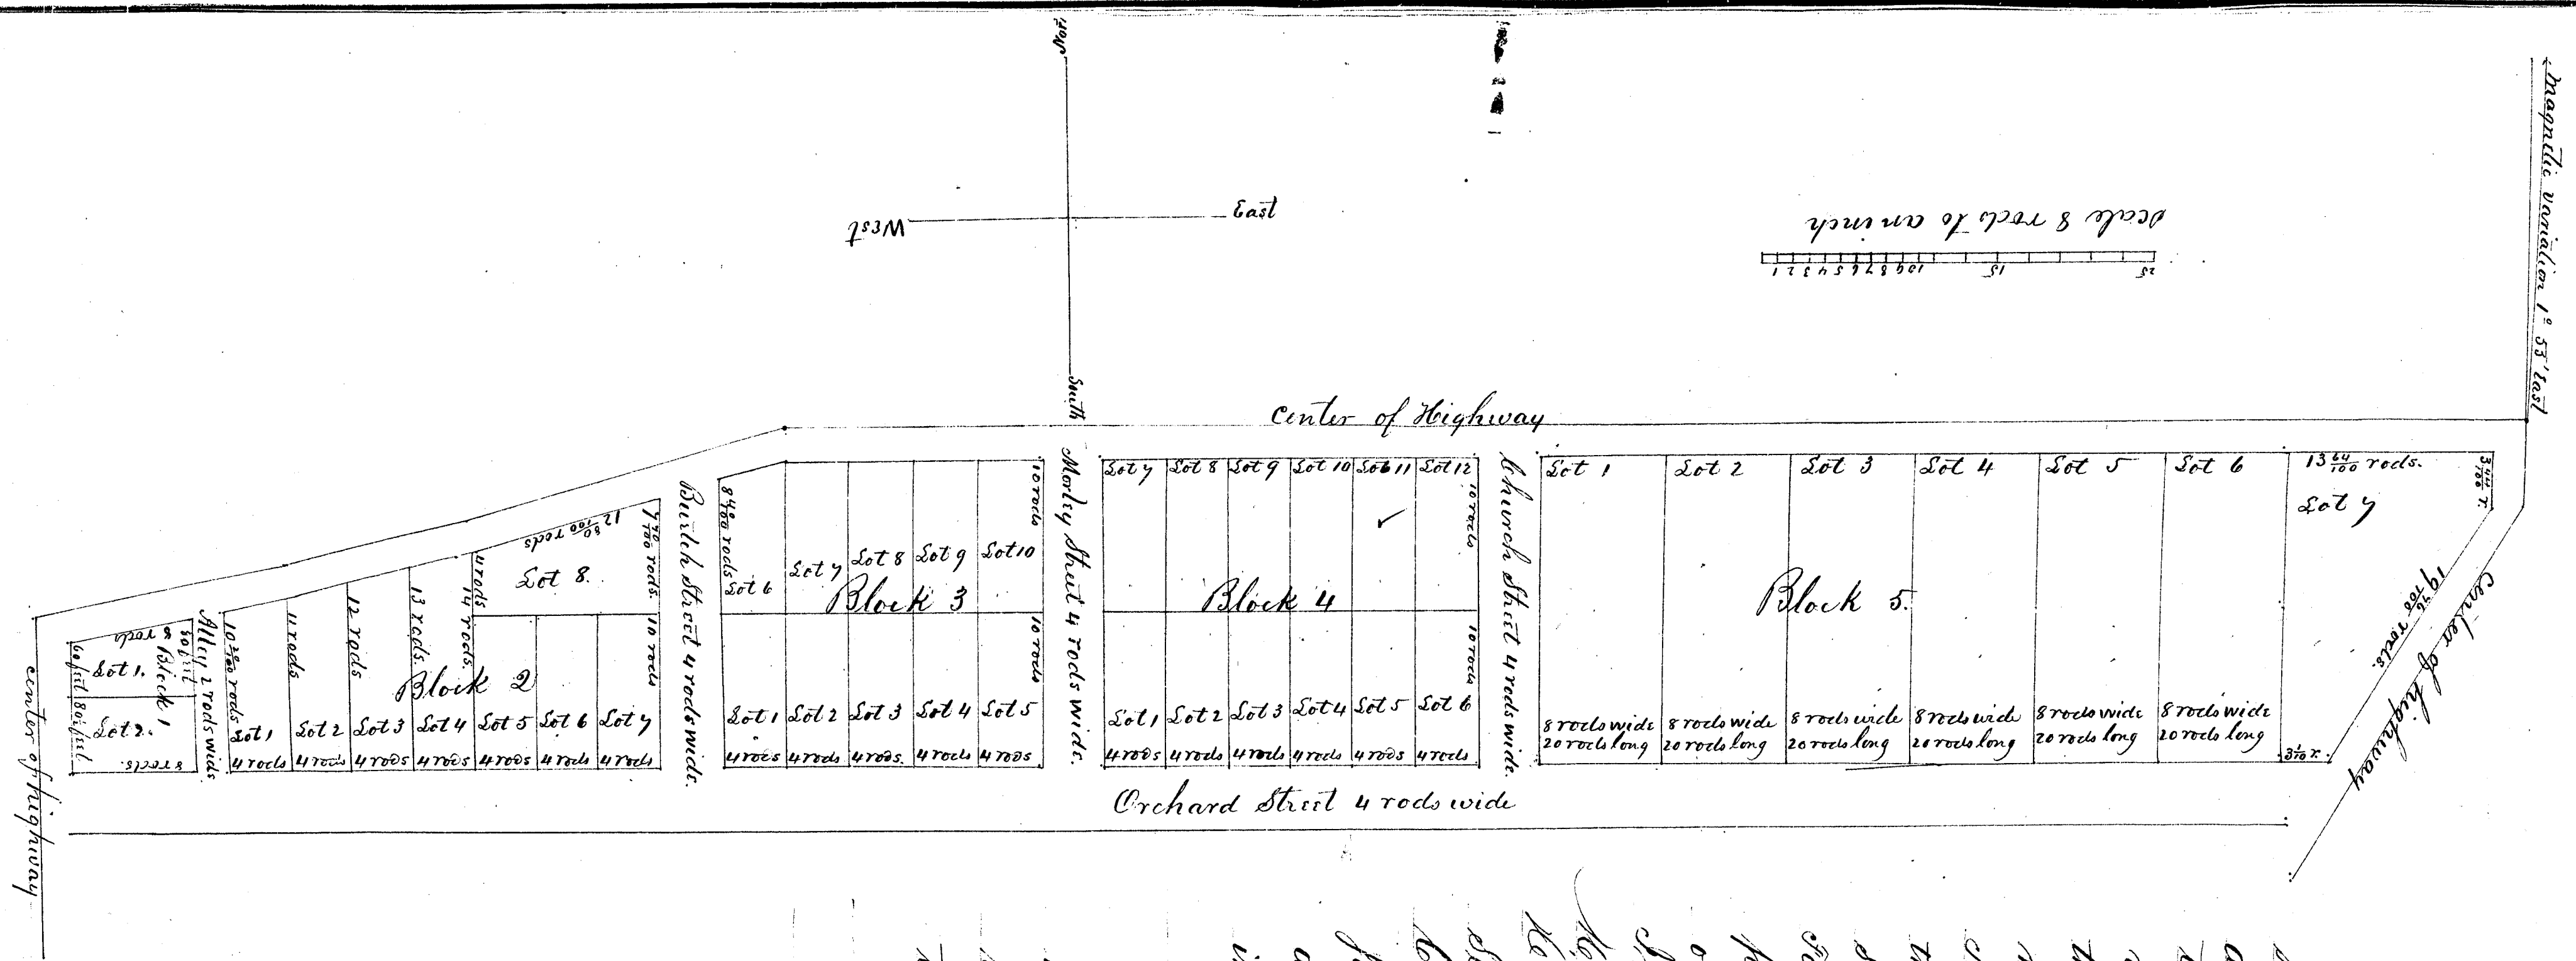

Scale 8 recto to an inch

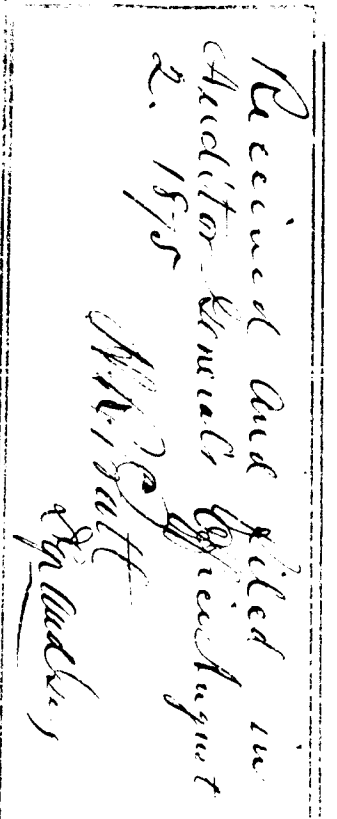

W. D. Smith Esq, Registe of Trade for
 Eaton County Michigan
 Stephen Earl, divorcee

The presence of
 Major Buntak
 He is, I think

Harrison Hallbert {25.5}
 Stephen Hall {25.5}
 Dunnigan