

Recorded and Filed in Auditor
General's Office,

August 2, 1877

Wm. H. Davis
Dep. Auditor General

ADDITION OF VERMONTVILLE TO THE PARMENTER'S VILLAGE

VERMONTVILLE.

State of Michigan, Co. In this 11 day of June A.D. 1877
County of Eaton, before me a duly qualified and
for said county, Justice of the Peace, *James William Parmenter* and
Harriet Parmenter his wife, Grand Grand and Lewis
H. Davis his wife, and as known to the making and
signing of this map for the purpose of adding to the
S. W. 1/4 of Section 21, Township 34 N., Range 6 W.,
Meridian, known to Grand and Lewis Parmenter, Justice of the Peace,
their heirs, assigns and their heirs, and their heirs, and their heirs,
they executed this power, without force or compulsion from any one.

James William Parmenter
Harriet Parmenter


Scale of Feet



State of Michigan, Co. We the undersigned *Frank P. Davis* and
County of Eaton, before me a duly qualified and for said county,
Justice of the Peace, *James William Parmenter* and *Harriet Parmenter*
his wife, and as known to the making and signing of this map for the
purpose of adding to the S. W. 1/4 of Section 21, Township 34 N., Range 6 W.,
Meridian, known to Grand and Lewis Parmenter, Justice of the Peace,
their heirs, assigns and their heirs, and their heirs, and their heirs,
they executed this power, without force or compulsion from any one.

Frank P. Davis
James William Parmenter
Harriet Parmenter

Register Office, County of Eaton,
Received for record this 15th
day of June A.D. 1877 at 10 o'clock A.M.
and recorded in 10 to 10 Brown Reg

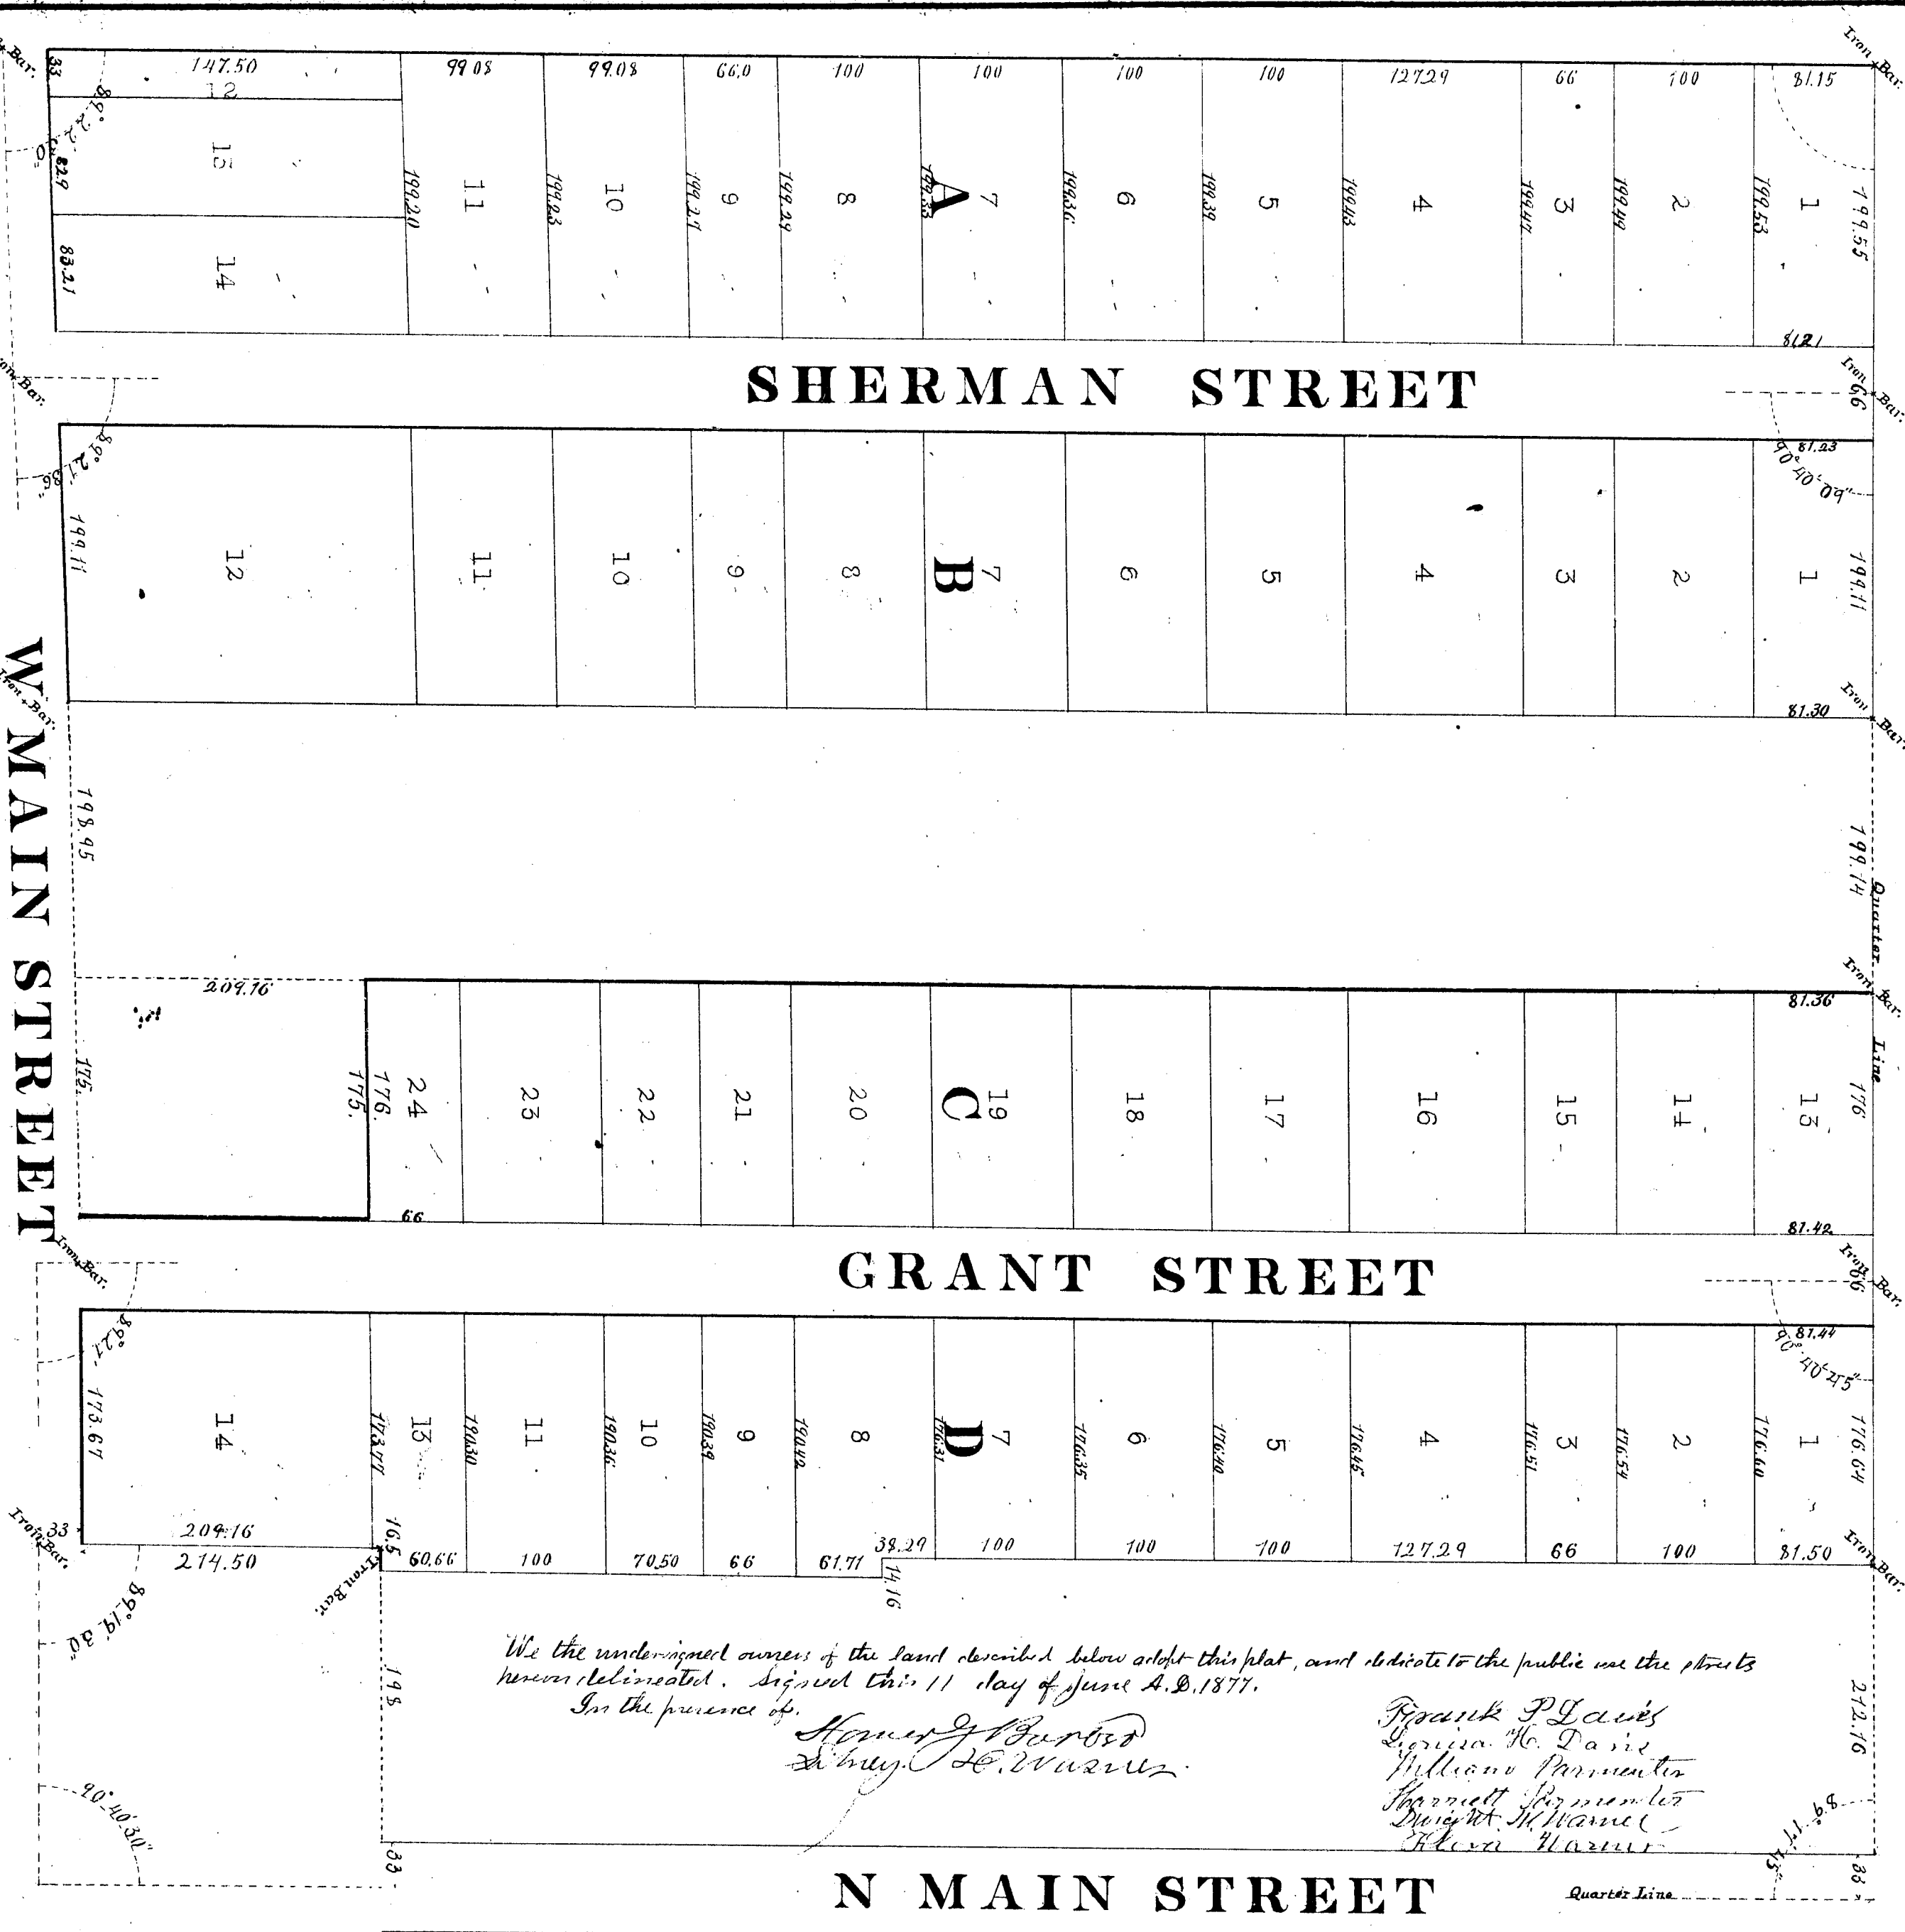

We the undersigned owners of the land described below adopt this plat, and dedicate to the public use the streets
herein delineated. Signed this 11 day of June A.D. 1877.

In the presence of
Henry G. Burdett
Henry C. Vazner

Frank P. Davis
James W. Davis
William Parmenter
Harriet Parmenter
David M. Warner
John Warner

This plat is located in the township of Vermontville, County of Eaton, State of Michigan, and comprises all that part of the N. E. 1/4 of the S. W. 1/4 of Section 21 of Town 34 N., Range 6 W., described as follows: commencing at the N. W. corner of the N. E. 1/4 of the S. W. 1/4 of said section 21, thence S. 0° 17' 30" W. 1319.1 feet to an iron bar, at the center of the S. W. 1/4 of said section 21; thence N. 89° 40' E. along the half quarter line of said section 21, 464.22 feet to an iron bar; thence N. 0° 18' 24" E. 1319.25 feet to an iron bar standing on the East and West quarter line of said section 21; thence S. 89° 40' E. along said quarter line 464.66 feet to the place of beginning. Also commencing at an iron bar on the East and West quarter line of said section 21, 663.8 feet east of the N. W. corner of the N. E. 1/4 of the S. W. 1/4 of said section 21; thence S. 0° 19' W. 1177.06 feet; thence N. 89° 40' E. 176 feet; thence S. 0° 18' 24" E. 242.16 feet to the half quarter line of said section 21; thence N. 89° 40' E. along said half quarter line 240.67 feet to an iron bar; thence N. 0° 20' 30" E. 247.5 feet to an iron bar; thence N. 89° 40' E. 16.5 feet; thence N. 0° 20' 30" E. 358.87 feet; thence S. 89° 40' W. 14.16 feet; thence N. 0° 20' 30" E. 713.08 feet to the E. W. quarter line of said section 21; thence S. 89° 42' 15" W. along said quarter line 418.64 feet to the place of beginning. Measurements and angles given are the relations of these and lots are noted on the plat. Blocks are indicated by letters, and the lots by numbers. Distances are given in feet and decimals of a foot. All bearings refer to the true meridian.

Dated June 24th 1877

August 2 1877


Deputy Auditor General

VERMONTVILLE.


Registers Office, County of Eaton
Received for record this 15th

State of Michigan is, the the dangerous track of hair but
 country of Eastern Engineer and to it, from, Register of
 early hardly certify that we have read, to, and this may with
 the empire could find at an exact copy
 Frank P. Davis but
 to the Governor of
 State of Michigan is, the the dangerous track of hair but
 country of Eastern Engineer and to it, from, Register of
 early hardly certify that we have read, to, and this may with
 the empire could find at an exact copy
 Frank P. Davis but
 to the Governor of

Scale of Feet

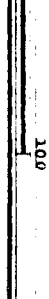

Frank J Davis Inc's Corporation

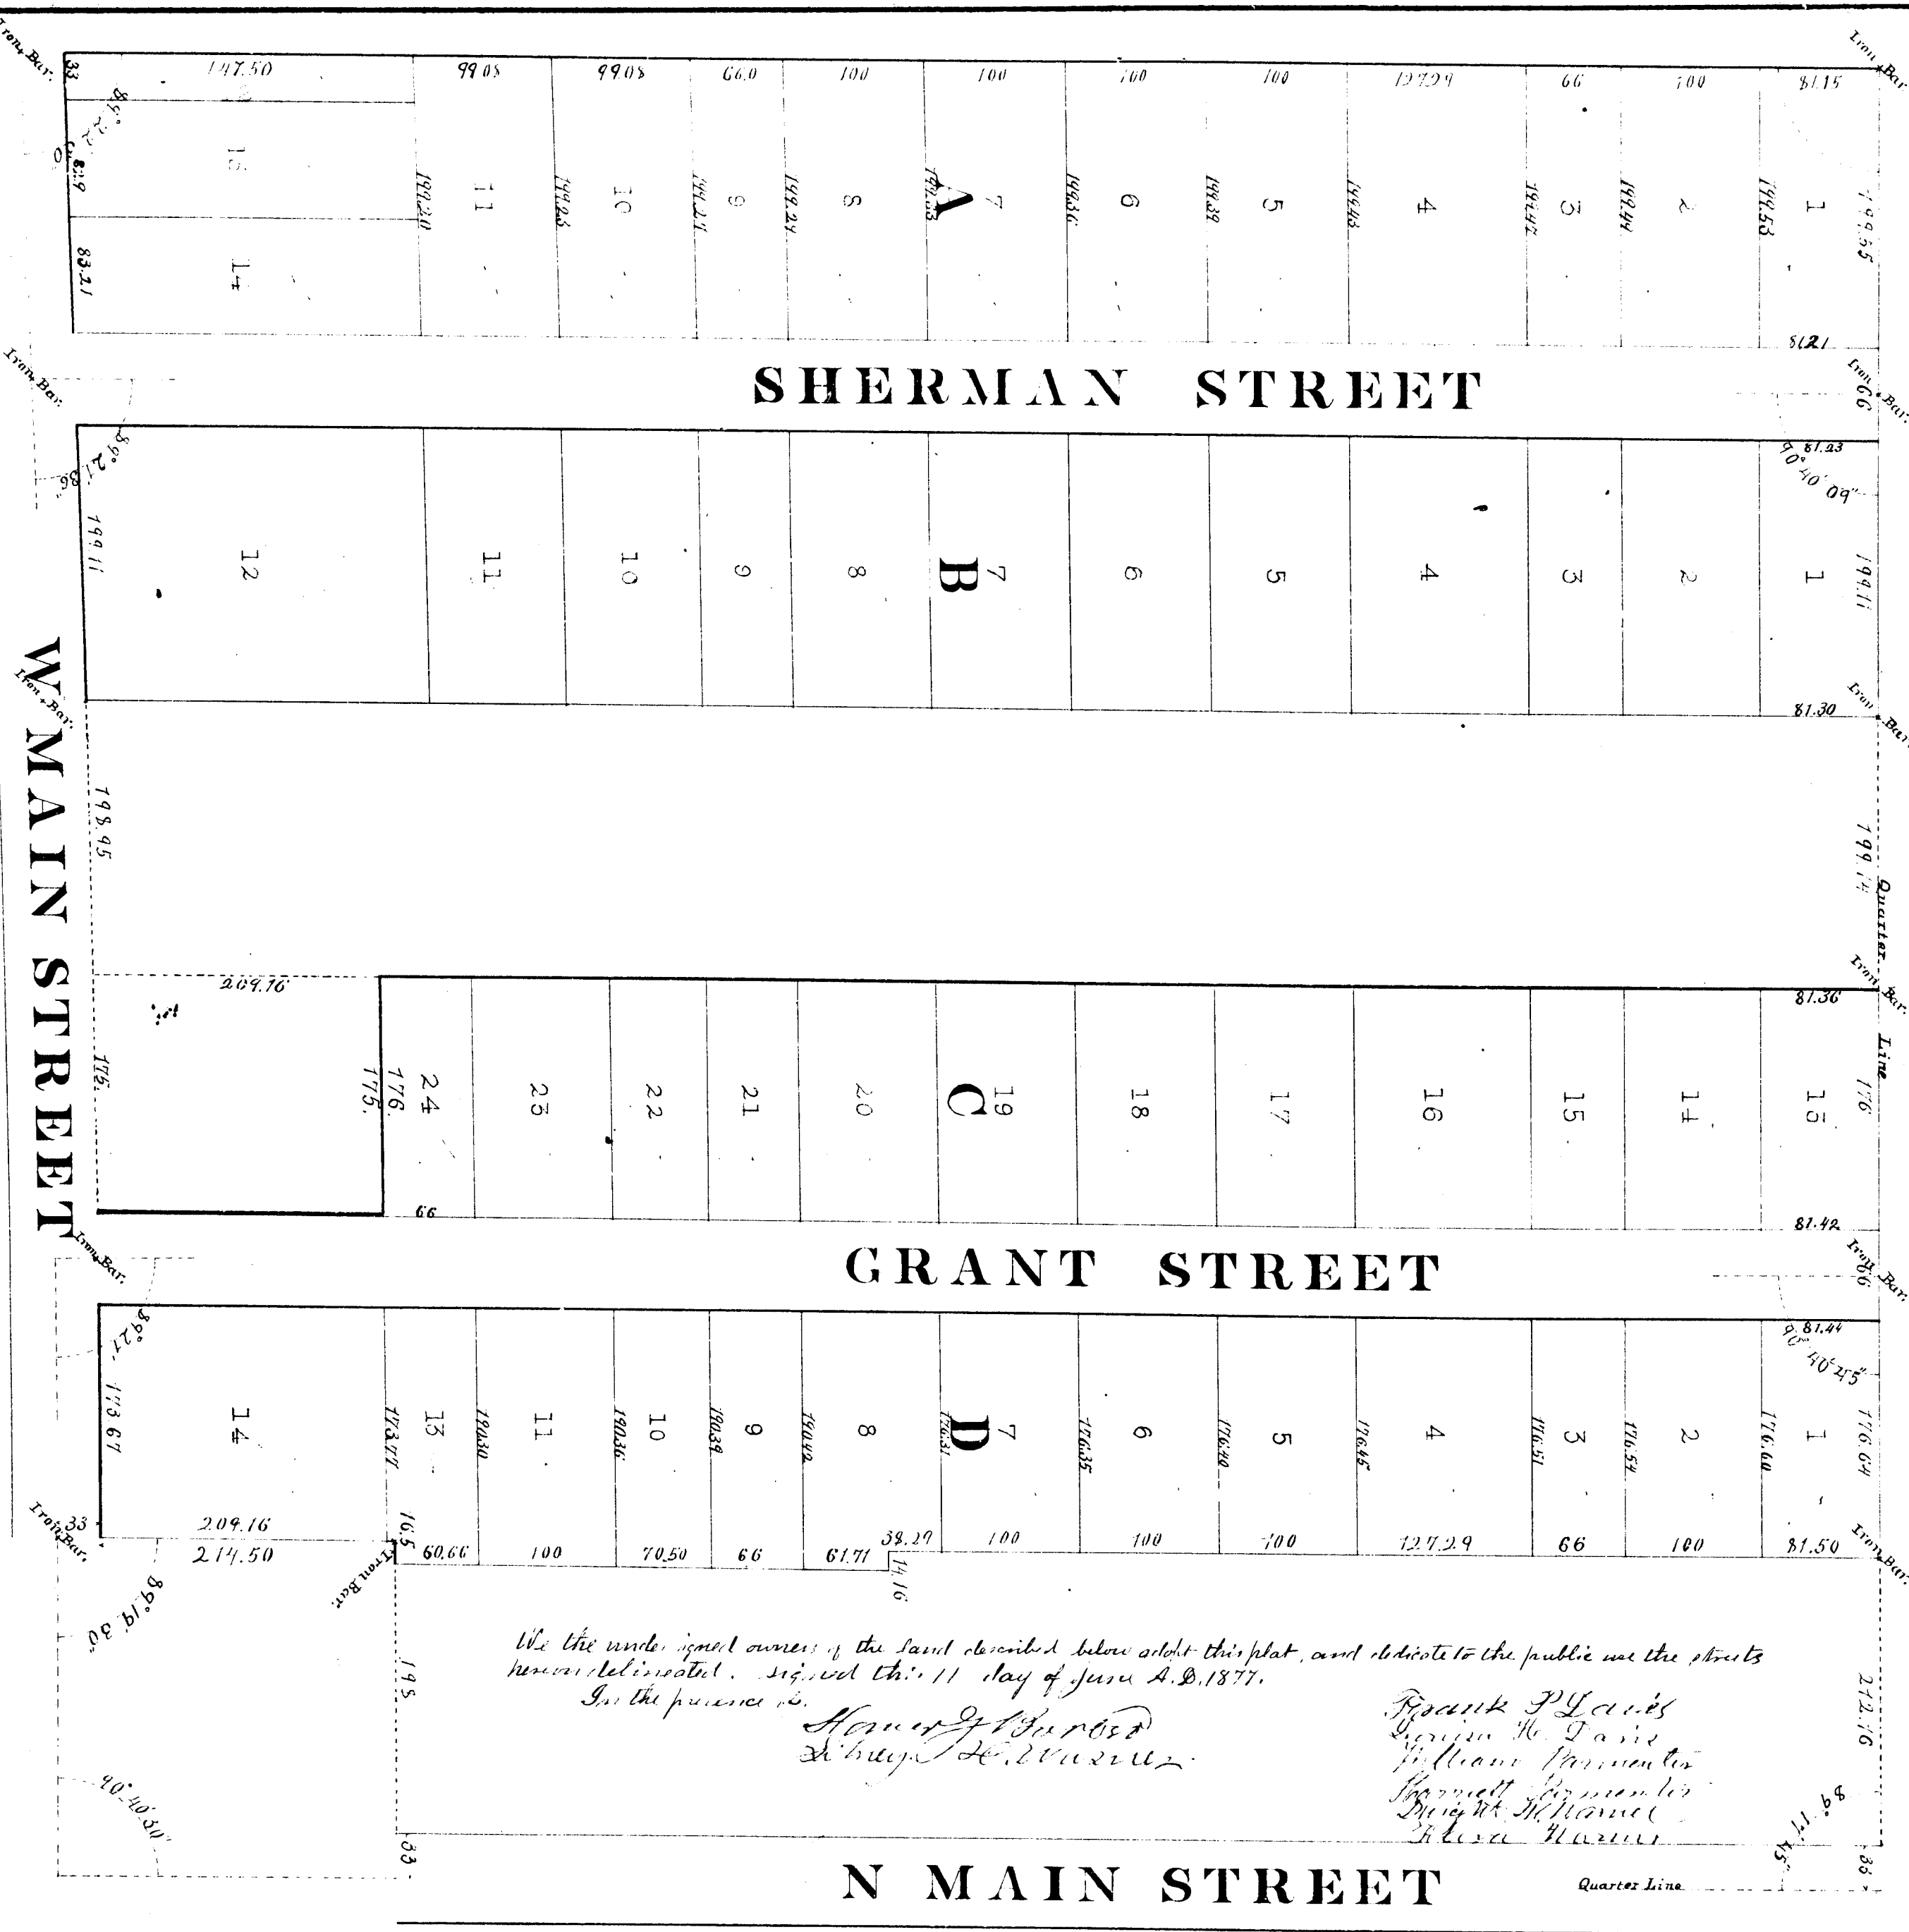

In the presence of

Harvey G. Burdett
Libby, H. V. 2222.

Frank P. Davis
 George H. Davis
 William Parmenter
 Samuel Palmer
 Dwight McNamee
 Clara Warner

This tract is located in the township of Mountville, County of Eaton, State of Michigan, and comprises all that part of the S.W. 1/4 of the S.E. quarter of section 21 of town 3 N., range 6 W. described as follows: Commencing at the N.W. corner of said N.E. 1/4 of the S.W. quarter of said section 21; thence S⁰ 17° 30' W. 131.1 feet to an iron bar at the center of the S.W. quarter of said section 21; thence N^{89° 40'} E along the half quarter line of said section 21, 464.22 feet to an iron bar; thence N^{0° 18' 24"} E 713.25 feet to an iron bar placed on the East and West quarter line of said section 21; thence S^{89° 40'} W along said quarter line 464.66 feet to the place of beginning. Also commencing at an iron bar on the East and West quarter line of said section 21, 663.8 feet east of the N.W. corner of the N.E. 1/4 of the S.W. quarter of said section 21; thence S⁰ 19° W 177.05 feet; thence N^{89° 40'} E 175 feet; thence S⁰ 19° W 252.16 feet to the half quarter line of said section 21; thence N^{89° 40'} E along said half quarter line 240.66 feet to an iron bar; thence N^{0° 20' 30"} E 247.5 feet to an iron bar; thence N^{89° 40'} E 16.5 feet; thence N^{0° 20' 30"} E 348.7 feet; thence S^{89° 40'} W 114.16 feet; thence N^{0° 20' 30"} E 713.08 feet to the E-W quarter line of said section 21; thence S^{89° 40'} W along said quarter line 418.64 feet to the place of beginning. Measurements and angles given are the intention of parties and also are noted on the plat. Lines are indicated by others, and the lot by numbers. Distances are given in feet and decimals of a foot. All bearings refer to the true meridian.

Dated this 14 day of September A.D. 1887.
JAMES B. HARRIS, J. L. MOUNTVILLE, Notary Public.

Dated Nov 24 1877

Frank J Davis C. E. Vermont & Michigan