


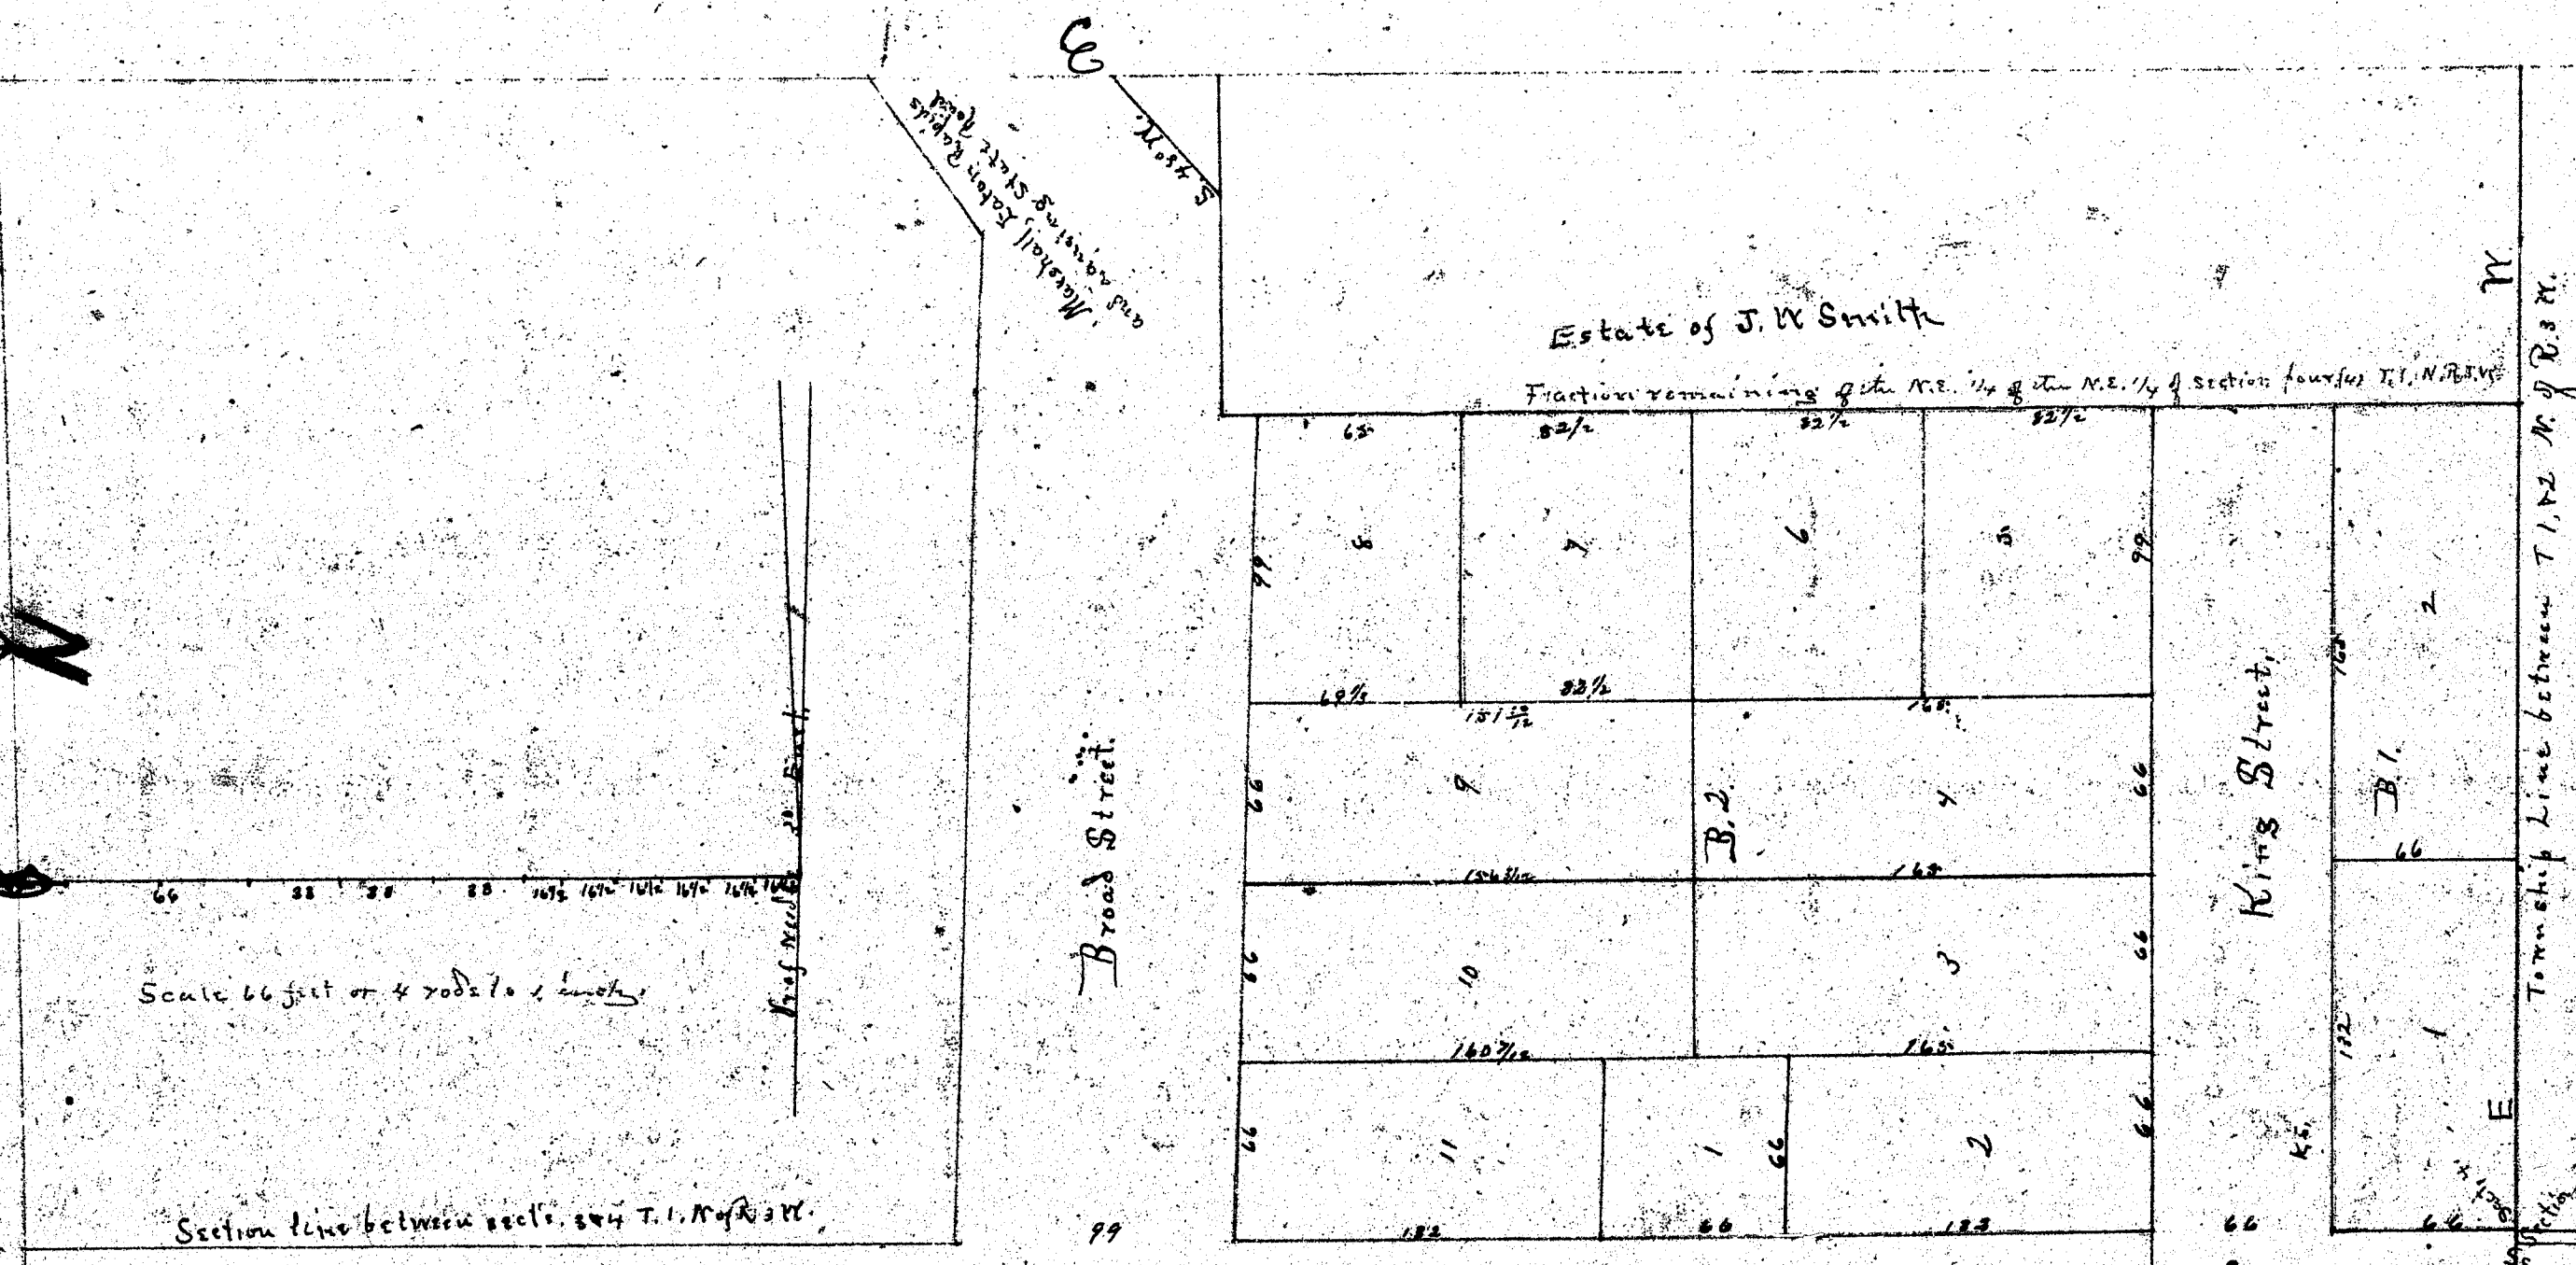

State of Michigan } ss. H. A. P. Green
County of Eaton } Register of Deeds and
J. W. Smith Surveyor. hereby
certify that we have carefully com-
pared the annexed plat with the plat
of Smith's Addition to the City of
Eaton Rapids now of record in the
Office of said Register of Deeds and
that it is a true transcript there-
from and of the whole of such record.
Attest
J. W. Smith Surveyor.

now inside corporate limits
see Co. Tr. Letter # 40217-12/16/98

Smith's Addition to the City of Eaton Rapids.

RECEIVED AND FILED
In Auditor General's Office,
Sept. 13 1882
H. P. Pratt
Dep. Aud. Genl.

This plat is located on the North East 1/4 of the N.E. 1/4 of Sections (4) four in Town 1 North of Range 13 West, County of Eaton, State of Michigan and contains blocks one (1) and two (2). Block one (1) contains two lots, and block (2) two contains eleven (11) lots. The small figures on line of lots denote the size of the lot in feet and inches fractions of a foot. The small figure near center of the lots denote the number of the lot in the block. The large figures and letters marked thus, (B. 1) & (B. 2) denote the number of the block. The distances are all given in feet and fractions of a foot and the scale is sixty six feet to the inch. The streets are all sixty six (66) feet wide, except Broad Street which is ninety nine feet wide, and they are forever dedicated to the public for public use as highways only.

The starting point for the survey of this plat is the section corner on the corner line of sections three (3) and four (4) of Town one north of Range three (3) West, being the north east corner of lot one (1) in block one (1). This plat is bounded on the north by the Town line, on the west by the remaining fraction of the N.E. 1/4 of section four (4) in Town one (1) N. of R. 13 West, on the south by Broad Street and on the east by the section line running north and south between sections three and four. There shall be no advantage taken by any one in law or possession by reason of mistakes in surveying or platting.

Laura B. Smith (S.I.)

Car A. Smith (S.I.)

Joseph W. Smith (S.I.)

Surveyed May 23rd 1873 by M. H. Bailey

John Wood
C. V. Dumble

State of Michigan } ss.
County of Eaton }

On this 14th day of June in the year of our Lord one thousand eight hundred and eighty two, before me a Notary Public in and for the said county, personally came the above named Mrs. Laura B. Smith, Eliza W. Smith and Joseph W. Smith known to me to be the persons who executed the foregoing instrument and acknowledged the same to be their free act and deed.

John Wood
Notary Public

State of Michigan, County of Eaton ss.
On the 14th day of August in the year one thousand eight hundred and eighty two, before me a Notary Public in and for the said county, personally came the above named J. W. Smith who acknowledged that he made the foregoing plat.

Attest
Notary Public

14354

State of Michigan }
County of Eaton } S. H. A. P. Green
Register of Deeds and
J. W. Smith Surveyor. hereby
certify that we have carefully com-
pared the annexed plat with the plat
of Smiths Addition to the City of
Eaton Rapids now of record in the
office of said Register of Deeds and
that it is a true transcript there-
from and of the whole of such record
Attest Green Register of Deeds
J. W. Smith Surveyor.

State of Michigan
County of Eaton S.S.

On the 18th of July, I have been
very unfortunate and have suffered much.
One of our men, a native, died. He was the
only one who was able to see the other men
to the summit. He died on the 18th and Joseph
Christy, who was with the persons, has occurred the
youngest instrument and a hundred the same
to the person and much died.

John Wood
Notary Public
of Eastern ss.
in the year one thousand eight hundred
Notary Public in and for the said county
and J. W. Gentry relies & acknowledges that
A. P. Mason
Notary Public

State of Michigan, County of Calhoun S.S.
 On the 10th day of August in the year one thousand eight hundred
 and eighty two, before me a Notary Public in and for the said County
 personally came the ~~above~~ named J. M. Senzley who acknowledged that
 he made the foregoing plat.

Attest
 Notary Public

RECEIVED AND FILED
in Auditor General's Office.
Sept 13 1882
H. R. Pratt
Dep. Aud. Genl.

Now Inside Corporate limits
see Co. Gr. Letter # 40217-12/16/98

George H.

The plates are bound in paper by East. The plates are numbered 1 to 10. Block 1 contains no lots, and block 2 no contains eleven (11) lots. The small figures in pairs of lots denote the size of the lot in feet and inches front on a foot. The small figures in pairs of lots denote the number of the lot in the block. The large figures and letters marked in the blocks denote the number of the lots. The numbers in all cases are given in feet and inches of a foot and the scale is given in feet and inches. The plates are all given in feet and inches and are not to be used as a guide, and they are given in feet and inches for public use in the same way.

[illegible]

Laura & I will
Go to South
Dartmouth.

John Ward
C. V. Dumbear,

State of Michigan } We the Free Association of Deaf and M. Students throughout Society and in
County of Calhoun } do compound the annexed paper with the original of Charles Johnson's letter of 27th of 2^d
of 1844 } signed and find the same to be true copy of each part.

1169

14354