


AMITY ST.

FOREST ST.

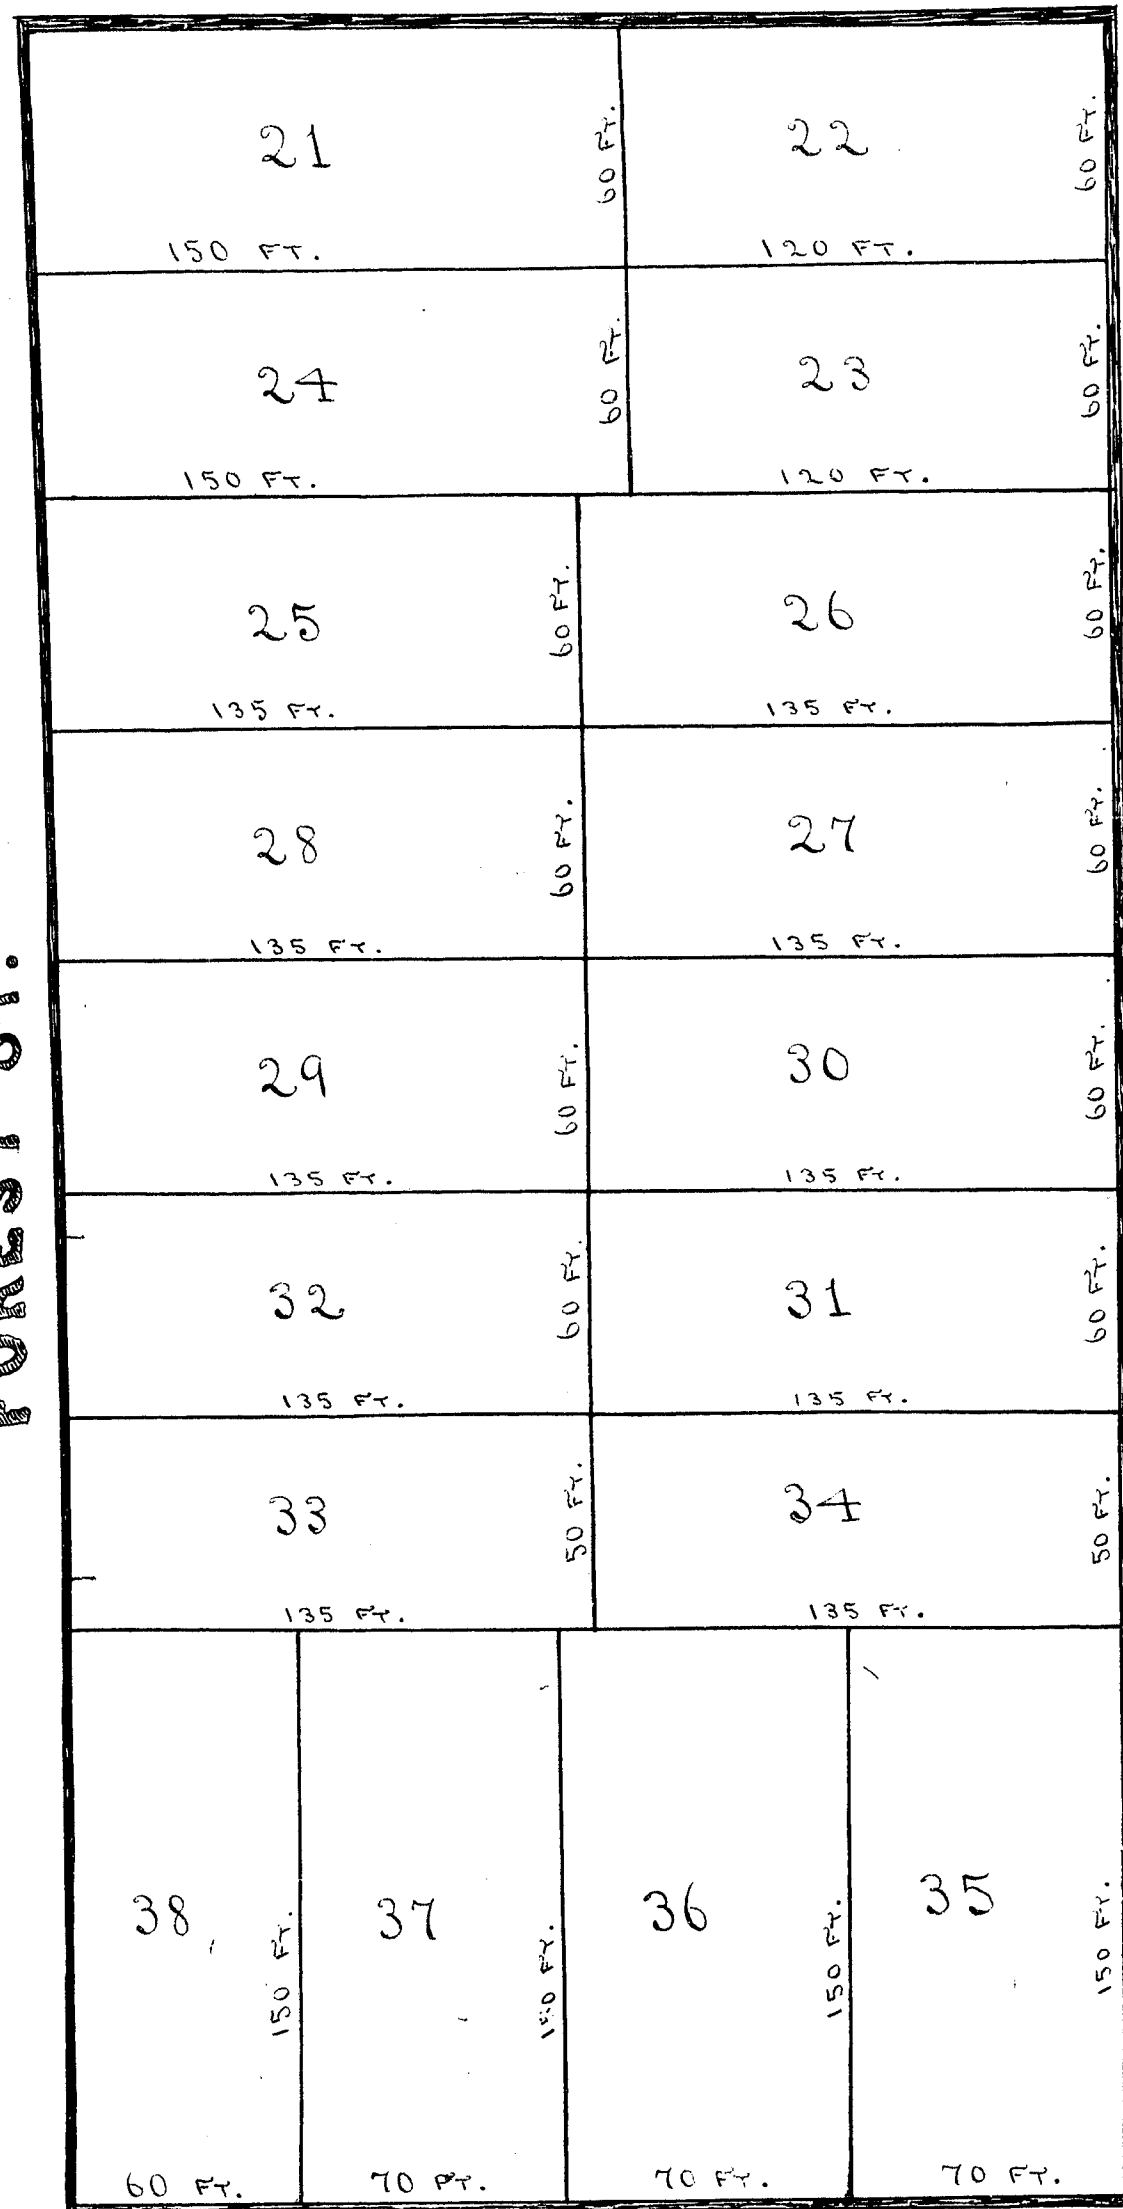


McCLURE ST.

SCALE:
FIFTY FEET TO THE INCH.
50 FT. 100 FT.

RECEIVED AND FILED

In Auditor General's Office
January 10 1884
H. H. Pratt
By Dep. Aud. Genl.

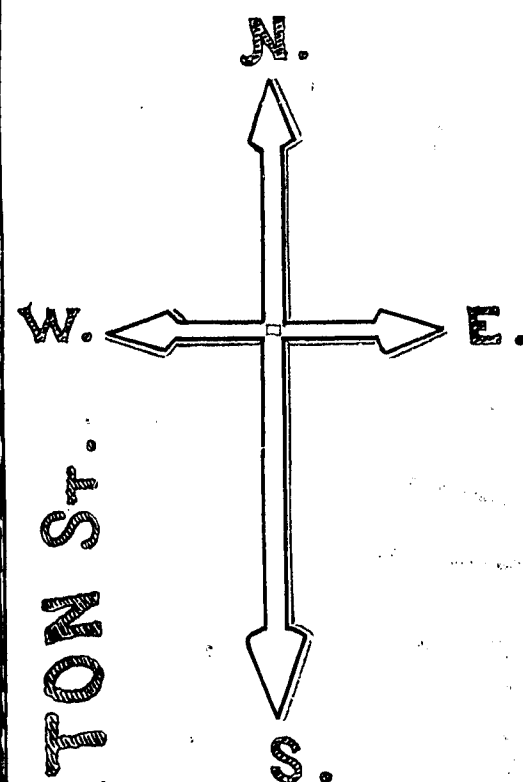

CLINTON ST.

LORING'S SECOND SUB-DIVISION OF McCLURE'S ADDITION TO CHARLOTTE.

Take Notice!

The annexed is a true plat of A. T. Loring's Second Sub-division of McClure's Addition to the Original plat of the village, (now city) of Charlotte, Eaton County Michigan, and the following is a full and detailed description of the land embraced therein to wit: Lot No. Thirty-six (36) and all that part of Lot No. Thirty-seven (37) lying west of the extension of Clinton Street in McClure's Addition aforesaid, which said land is bounded on the North by Amity Street, on the East by Clinton Street, on the South by McClure Street, and on the West by Forest Street and is a part of the south-east quarter (1/4) of Section Twelve (12) Town Two (2) North of range Five (5) West said County and State aforesaid; that said land is owned by Allen T. Loring, and the name of the Surveyor or person making said plat is Manly C. Dodge.

Witness our hands this 27th. day of November 1883.

Signed in presence of
Thomas Jones
Chas. W. Cook

Allen T. Loring Proprietor
Manly C. Dodge Surveyor.

State of Michigan
County of Eaton ss.

On this 27th. day of November A. D. 1883, personally appeared before me the undersigned, a Notary Public in and for the County of Eaton, Allen T. Loring and Manly C. Dodge known to me to be the persons who executed the foregoing and acknowledged the same to be their free act and deed.

Thomas Jones
Notary Public.

This is to certify that we have carefully compared the foregoing plat with the record thereof in the office of Register of Deeds in and for the County of Eaton and that it is a true transcript of such record and the whole of such record. Witness our hands this 5th. day of December 1883.
Thomas Jones Register of Deeds
Manly C. Dodge Surveyor.


AMITY ST.

FOREST ST.

21 150 FT.	22 120 FT.
24 150 FT.	23 120 FT.
25 135 FT.	26 135 FT.
28 135 FT.	27 135 FT.
29 135 FT.	30 135 FT.
32 135 FT.	31 135 FT.
33 135 FT.	34 135 FT.
38 150 FT.	37 150 FT.
36 150 FT.	35 150 FT.

McCLURE ST.

SCALE:
FIFTY FEET TO THE INCH.
50 FT. 100 FT.

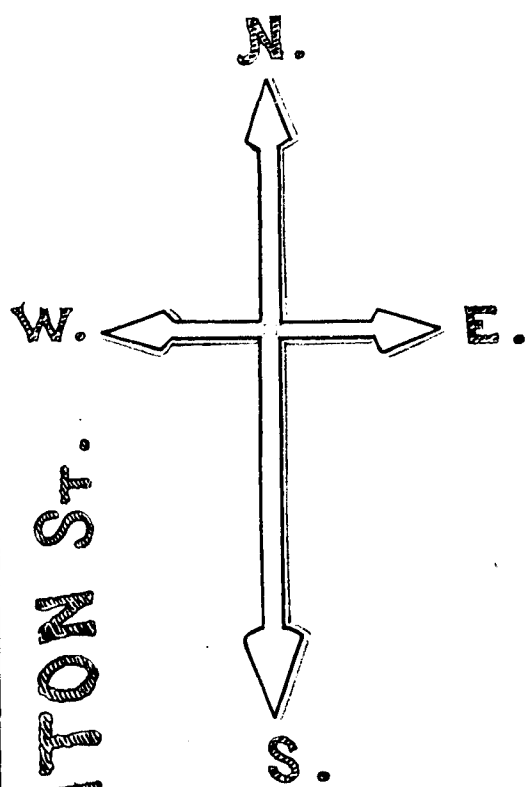

CLINTON ST.

LORING'S SECOND SUB-DIVISION OF McCLURE'S ADDITION TO CHARLOTTE.

January 10 1884
H. H. Pratt
S. J.

Take Notice!

The annexed is a true plat of A. D. Loring's Second Sub-division of McClure's Addition to the Original plat of the village, (now city) of Charlotte, Eaton County Michigan, and the following is a full and detailed description of the land embraced therein to wit: Lot No. Thirty-six (36) and all that part of Lot No. Thirty-seven (37) lying west of the extension of Clinton Street in McClure's Addition aforesaid, which said land is bounded on the North by Amity Street, on the East by Clinton Street, on the South by McClure Street, and on the West by Forest Street and is a part of the South-east quarter (1/4) of Section Twelve (12) Town Two (2) North of range Five (5) West said County and State aforesaid; that said land is owned by Allen D. Loring, and the name of the Surveyor or person making said plat is Manly C. Dodge.

Witness our hands this 27th day of November 1883.

Signed in presence of

Allen D. Loring Proprietor
Manly C. Dodge Surveyor.

State of Michigan
County of Eaton ss.

On this 27th day of November A. D. 1883, personally appeared before me the undersigned, a Notary Public in and for the County of Eaton, Allen D. Loring and Manly C. Dodge known to me to be the persons who executed the foregoing and acknowledged the same to be their free act and deed.

Notary Public.

This is to certify that we have carefully compared the foregoing plat with the record thereof in the office of Register of Deeds in and for the County of Eaton and that it is a true and correct copy of such record and the whole of such record. Witness our hands this 5th day of December 1883.
Register of Deeds
Manly C. Dodge Surveyor.

14355