9251

State of Michigan County of Eaton ss.
Be it Remembered that I G. Howe Jones Register of Deeds and Clerk of Circuit Court in and for the County and State aforesaid do hereby certify that on the 15th day of April A.D. 1884 at 5 o'clock P.M. the annexed Plat of Blairs Addition to the City of Eaton Rapids was received and filed in my office and duly recorded in Liber 9 of Deeds and on page 251 of said Register of Deeds and that the whole of such record is now in my custody as such Register of Deeds.
And that it is a true transcript therefrom and of the whole thereof.
Dated at Charlotte this 15th day of April A.D. 1884
G. Howe Jones Register of Deeds.
Frank Cummings Civil Engineer.

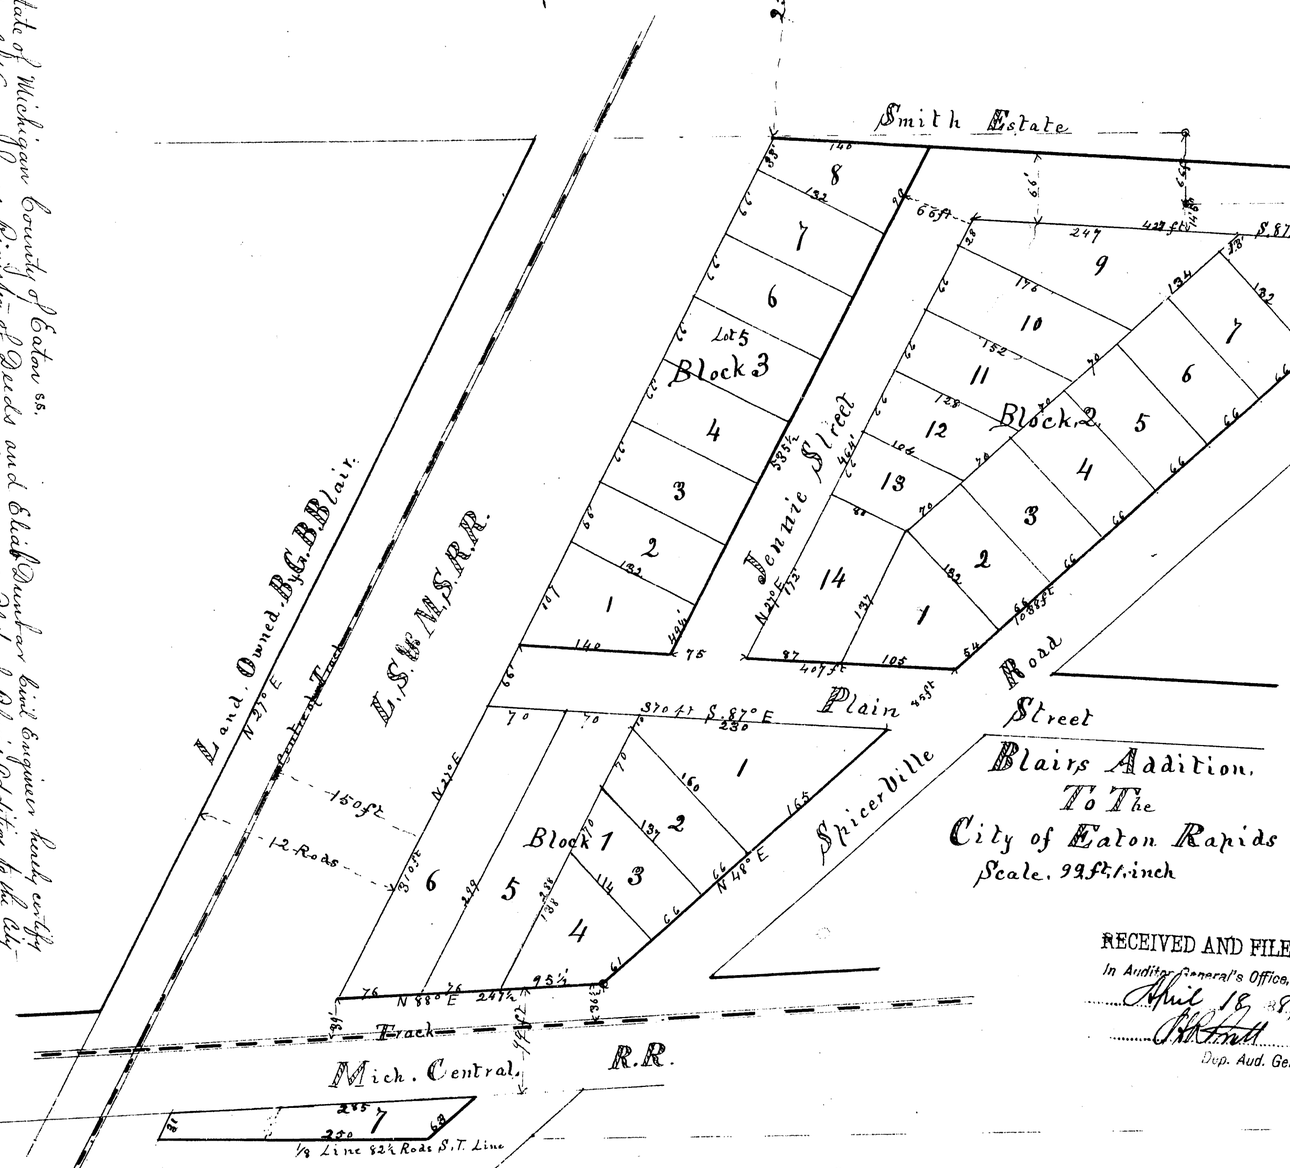

RECEIVED AND FILED
In Auditor General's Office,
April 18 84
Dep. Aud. Gen.

Witness
D. B. Hosler
W. D. Hamlin

Know all men by these presents that I Eliab Dunbar Civil Engineer have this 29th day of March 1884 Made this Platt of Addition to the City of Eaton Rapids for Gorham B. Blair the owner of the Land included in the plat, Bounded on the South East by the Spicerville Road on the North by the Line of the Smith Estate as shown and described by the dotted Line at top of plat, on the North west by Land owned by the L.S. & M.S. R.R. and on the South by the 1/8 Line 82½ Rods South from the North Line of Town 1, N. of R. 3 West and Running parallel therewith, the Michigan Central R.R. Road taking through South End of plat a right of way as shown upon the same, the plat is made in accordance with actual measurements made by me, and according to the Scale as shown above

Eliab Dunbar

State of Michigan County of Eaton } ss. On this 29th day of March A.D. 1884, Personally appeared before me, a Justice of the Peace in and for the County of Eaton and State of Michigan Eliab Dunbar, known to me to be the person who executed the foregoing instrument and acknowledged the same to be his act and deed which he believes to be correct.

D. B. Hosler, Justice of the Peace

Section Line Between Sections 3 & 4 T.1 N. of Range 3 W

Know all men by these presents that I Gorham B. Blair and Jennie his wife of Jackson, do hereby grant and dedicate unto the public for the use of the City of Eaton Rapids, all that portion described as such by Eliab Dunbar in his certificate hereto annexed, which is to appear on the Plat as Streets, Alleys and Roads.
In witness whereof we have hereunto set our hands and seals this 11th day of April A.D. 1884
Witness
D. B. Hosler
State of Michigan } ss. On this 11th day of April A.D. 1884 before me a Justice of the Peace, in and for said County, personally came the above named Gorham B. Blair and Jennie his wife to me known to be the persons who executed the foregoing instrument and acknowledged the same to be their free act and deed.
D. B. Hosler Justice of the Peace
Gorham B. Blair
Jennie Blair

"State of Michigan County of Eaton ss.
Rec'd. and Recorded April 15th 1884
at 5 o'clock P.M. G. Howe Jones
Register of Deeds."

14356

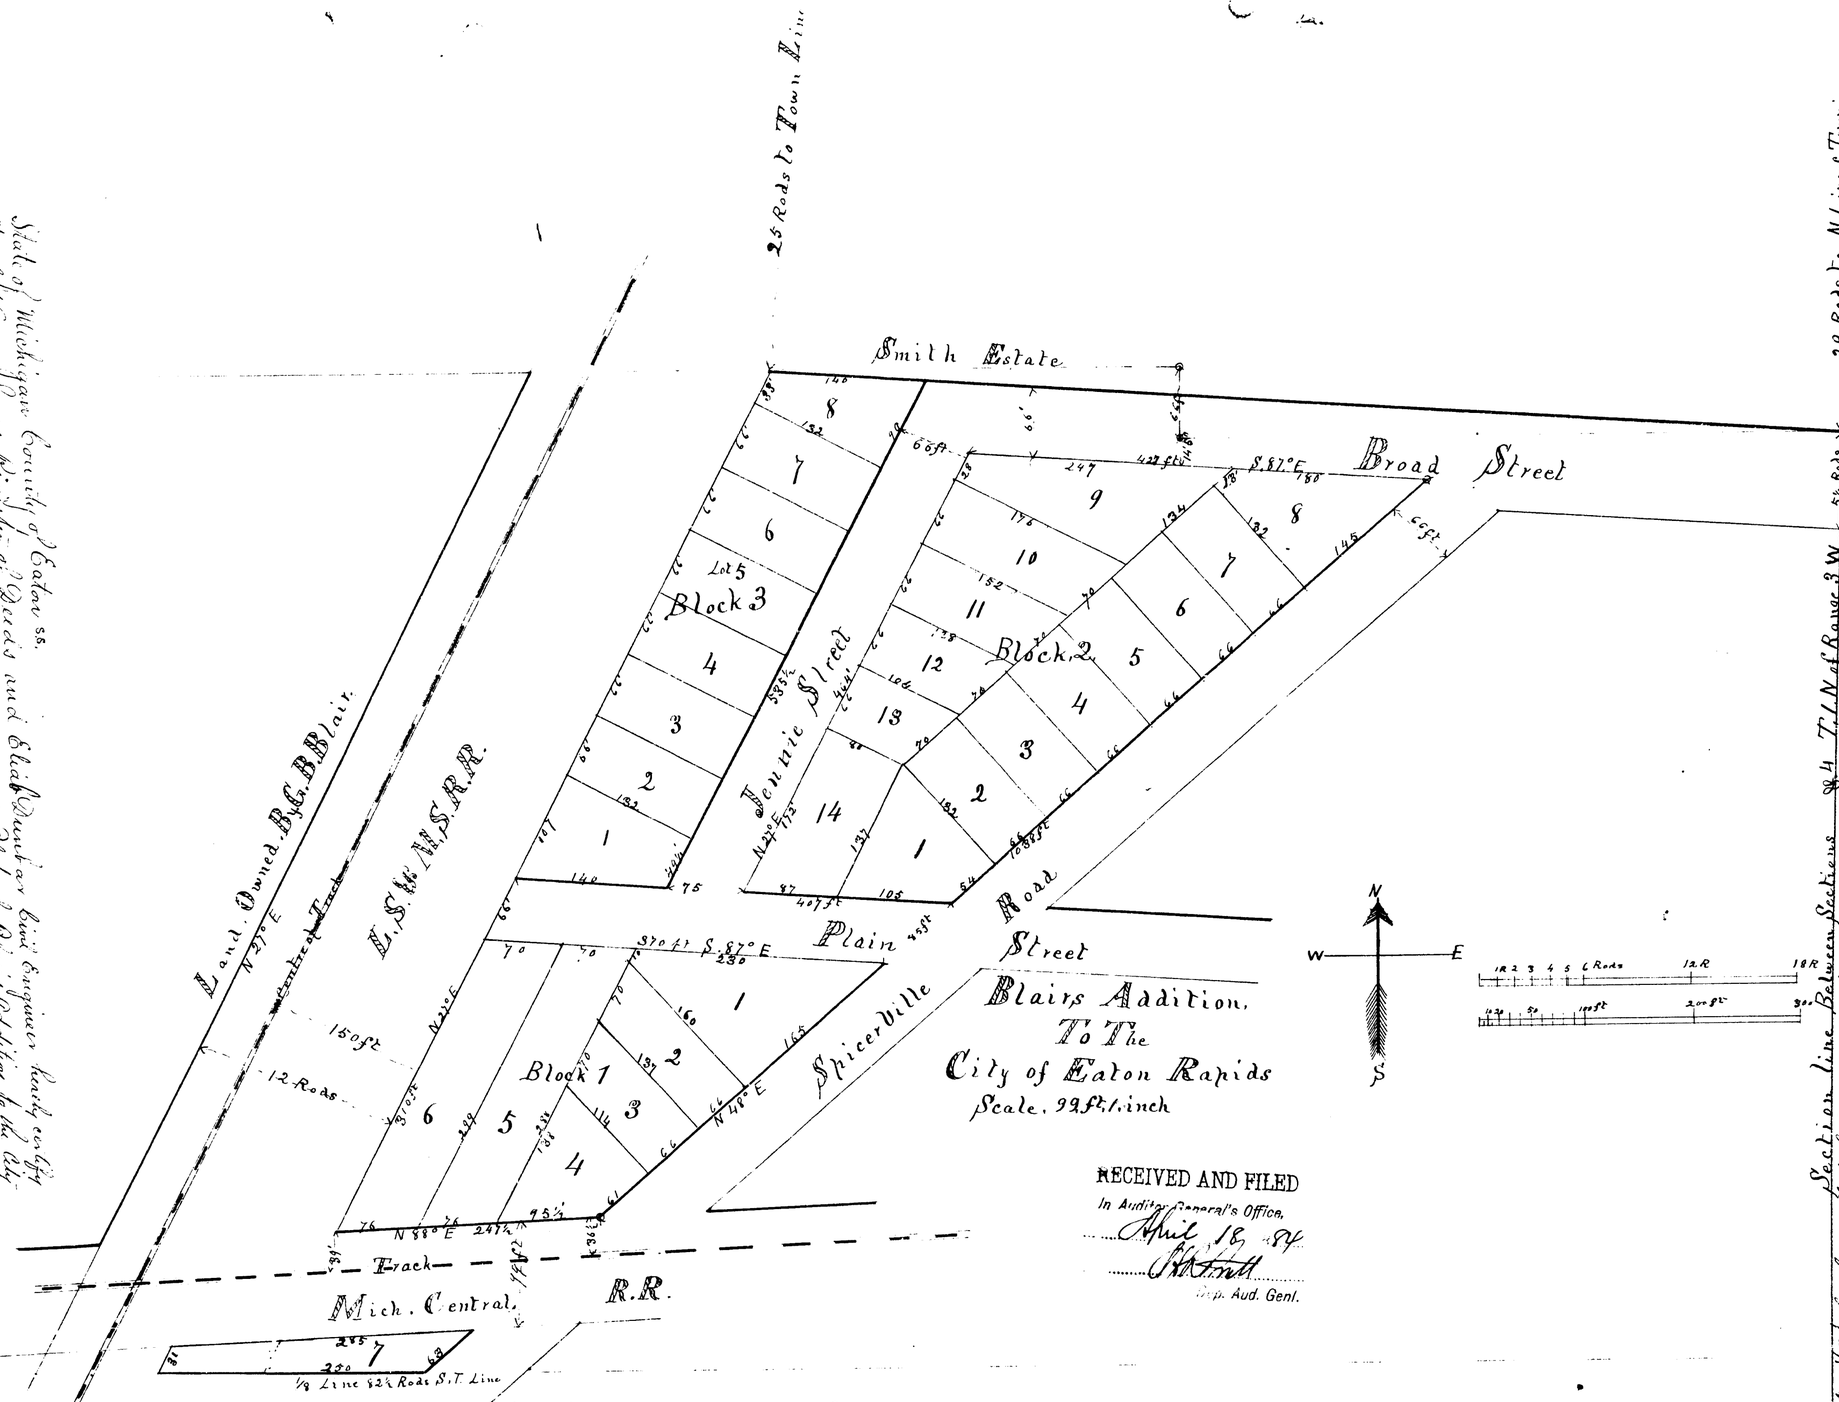

State of Michigan County of Eaton ss.
We, I. Elliott Dunbar Civil Engineer hereby certify that we have carefully compared the annexed Plat of Blairs Addition to the City of Eaton Rapids with the records of said Register of Deeds and that it is a true transcript thereof and of the whole of such record.
Witness our hands and seals this 11th day of April A.D. 1884
E. Horne Jones Register of Deeds.
I. Elliott Dunbar Civil Engineer.

Witness
J. B. Hosler
W. D. Hamlin

Know all men by these presents that I Eliab Dunbar Civil Engineer have this 29th day of March 1884, Made this Platt of Addition to the City of Eaton Rapids for Gorham B. Blair the owner of the Land included in the plat, Bounded on the South East by the Spicerville Road on the North by the Line of the Smith Estate as shown and described by the dotted Line at top of plat, on the North west by land Owned by the L.S. & M.S. R.R. and on the South by the ⅛ Line 82½ Rods South from the North Line of Town 1, N. of R. 3 West and Running parallel therewith, the Michigan Central R.R. and having through South End of plat a right of way as shown upon the same, the plat is made in accordance with actual Measurements made by me, and according to the Scale as shown above

Eliab Dunbar

State of Michigan County of Eaton ss. On this 29th day of March A.D. 1884, Personally appeared before me, a Justice of the Peace in and for the County of Eaton and State of Michigan Eliab Dunbar, known to me to be the person who executed the foregoing instrument and acknowledged the same to be his act and deed which he believes to be correct.

J. B. Hosler, Justice of the Peace

RECEIVED AND FILED
In Auditor General's Office,
April 18, 84
Dep. Aud. Genl.

"State of Michigan County of Eaton ss.
Rec'd. and Recorded April 15th 1884
at 5 o'clock P. M. E. Horne Jones
Register of Deeds."

Know all men by these presents, that I, Gorham B. Blair and wife, Jennie Blair of the City of Eaton Rapids in the County of Eaton and State of Michigan, do hereby grant and dedicate unto the public for the use of the public forever, all that portion of Section 4 in Town 3 North of Range 3 West in the City of Eaton Rapids, as the same is platted and laid out as Blairs Addition to the City of Eaton Rapids, and bounded and described as follows, to wit: Commencing at the East ¼ post of said Section 4 Town 3 North of Range 3 West, thence South 82½ Rods to the ⅛ Line, thence West 29 Rods to the North and South ⅛ Line of said Section, thence North 82½ Rods to the North Line of said Section, thence East 29 Rods to the place of beginning, containing 15 acres of land more or less, except the right of way of the Michigan Central R.R. Co. as now laid out and occupied by their track and except the right of way of the Lansing & Northern R.R. Co. as now laid out and occupied by their track, and except the right of way of the Spicerville Road as now laid out and occupied by the public.

Section Line Between Sections 3 & 4 T 1 N of Range 3 W

Witness our hands and seals this 11th day of April A.D. 1884
Witness
J. B. Hosler
W. D. Hamlin
State of Michigan } ss.
County of Eaton }
Before me a Justice of the Peace in and for said County this 11th day of April A.D. 1884 personally came Gorham B. Blair and Jennie Blair his wife to me known to be the same persons described in and who executed the foregoing instrument and acknowledged the same to be their free act and deed.
J. B. Hosler
Justice of the Peace

14356