

RECEIVED AND FILED

In Auditor General's Office
September 2, 1887
Henry H. Oplian


PLAT OF THE VILLAGE OF SUNFIELD 1887.

L. B. TOWNSEND,
Proprietor.

F. A. PALMER,
Surveyor.

STATE OF MICHIGAN.
County of Eaton.
RECEIVED AND RECORDED.

September 2, 1887
at 9 o'clock A. M. in
Liber... of Plate Page 14.
Wm. Beckman, Register.

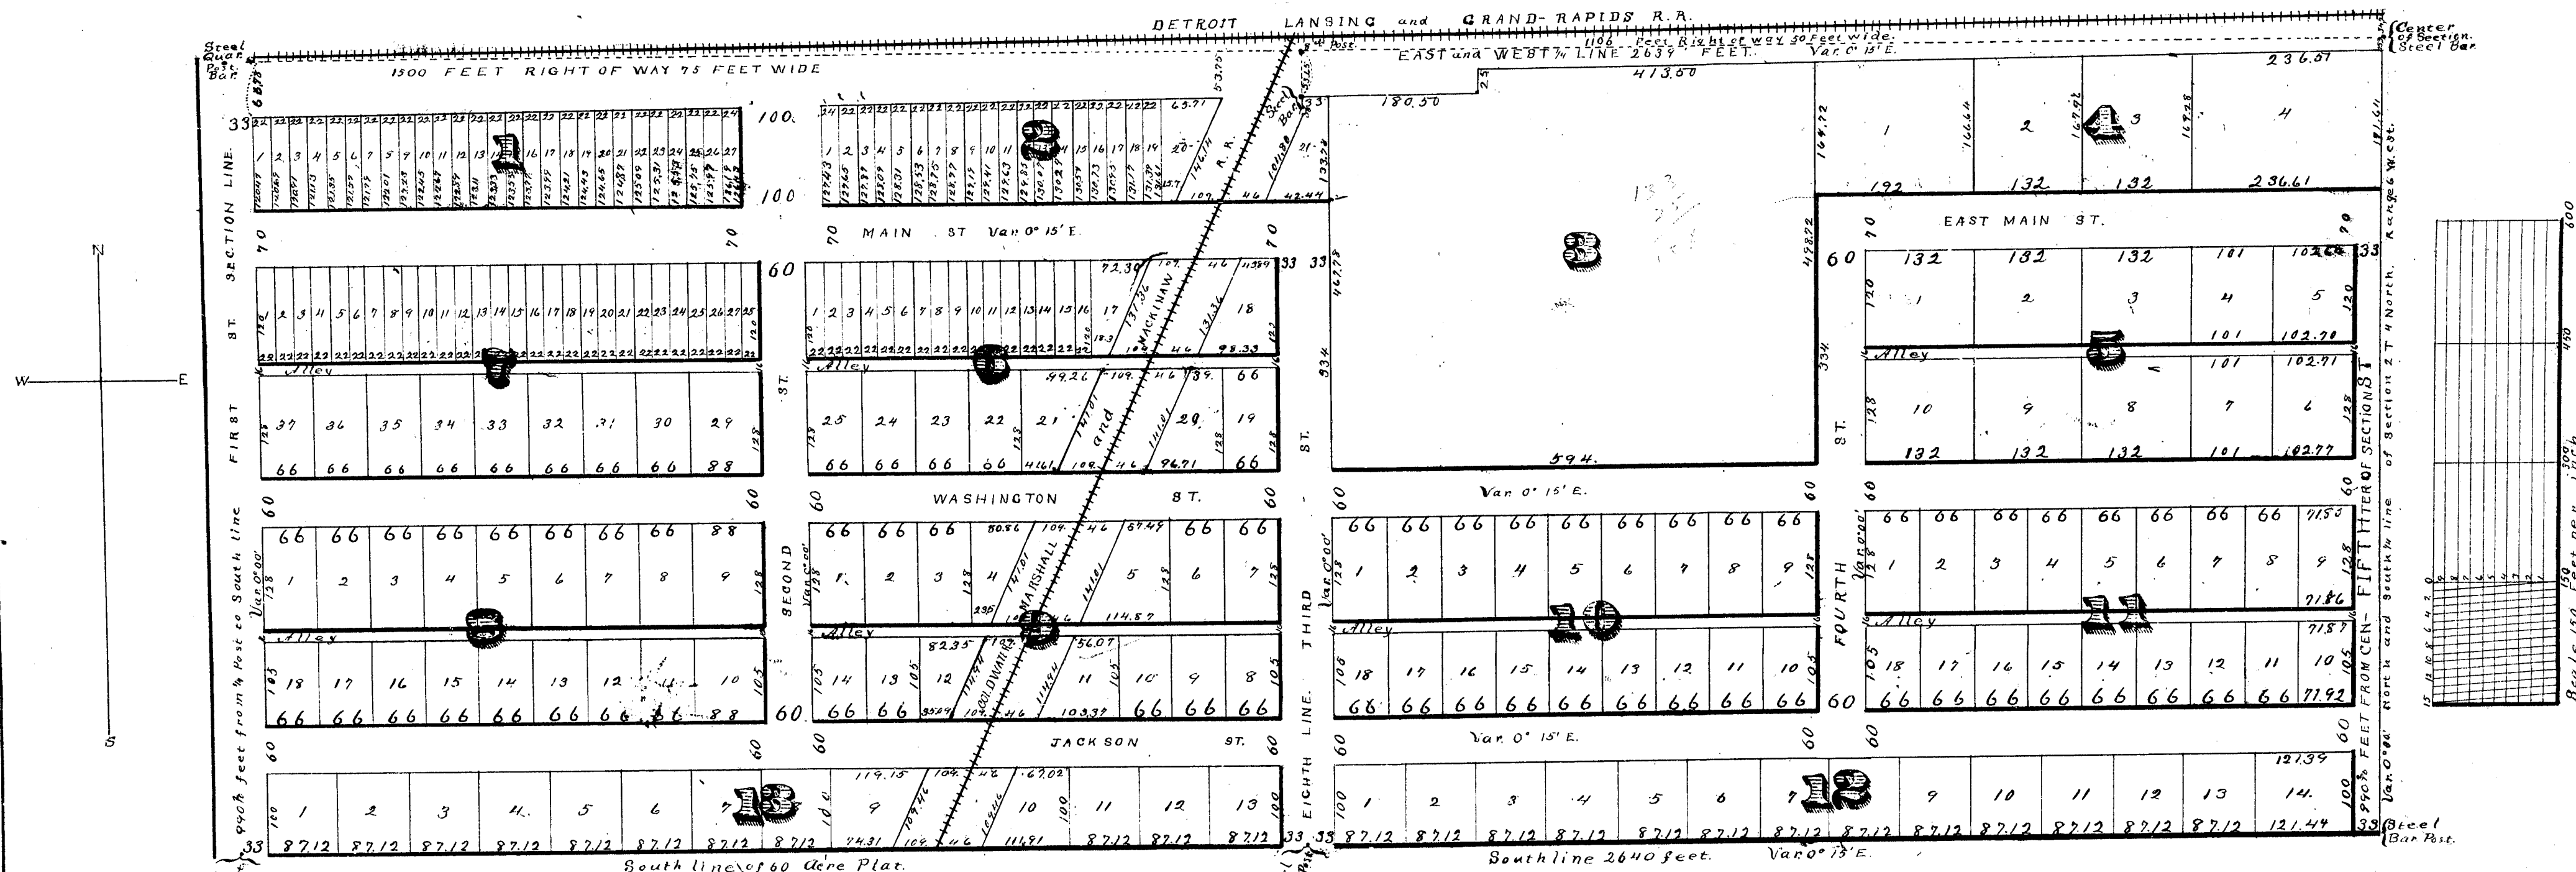

Know all men to whom these presents shall come, that Mr. Larmon B. Townsend and Gertrude Townsend, his wife, of Iowa, Iowa Co. Michigan as proprietors, and Francello A. Palmer as Surveyor, have caused to be surveyed and platted the North Sixty Acres, of the South West quarter of Section two, in Township four North, of Range Six West, of the Michigan Meridian. Said lands as platted to be known as the Village of Sunfield.

All measurements are given in feet and hundredths, or tenths.
All Streets and Alleys are hereby dedicated to the use of the public as highways forever. In witness whereof we have hereunto set our hands and seals this 31st day of August A.D. 1887.

Larmon B. Townsend
Gertrude Townsend
Francello A. Palmer

State of Michigan }
County of Iowa }
Before me a Notary Public
in and for said Co. person
ally appeared this 31st day
of August A.D. 1887 Lar-
mon B. Townsend and
Gertrude Townsend his wife,
as proprietors, and Fran-
cello A. Palmer as Surveyor
of the foregoing plat and
acknowledged the same to be
their free act and deed and
for the uses and purposes
therein mentioned.

James C. Prigdal
Notary Public
Iowa Co. Mich.
Examined and approved
September 2, 1887.
Henry H. Oplian Auditor Genl.

State of Michigan } s.s.
County of Eaton }
We William M. Beckman Register of Deeds, and
Francello A. Palmer, Surveyor, hereby certify that we
have separately carefully compared this duplicate Plat
with the original Plat of the Village of Sunfield, and
that it is an exact duplicate thereof, and of the whole
of such map or Plat.

William M. Beckman Register of Deeds
Francello A. Palmer Surveyor
State of Michigan } s.s.
County of Eaton }
Register of Deeds and Fran-
cello A. Palmer, Surveyor, hereby certify that we have sepa-
rately carefully compared the annexed copy with the
duplicate Plat of the Village of Sunfield, now of record
in the office of said Register of Deeds, and that it is a
true transcript thereof, and of the whole of such du-
plicate Plat so recorded.

William M. Beckman Register of Deeds
Francello A. Palmer Surveyor

RECEIVED
 September 3rd 1887
 Henry H. Oplin


PLAT OF THE VILLAGE OF SUNFIELD

L. B. TOWNSEND,
 Proprietor.

1887.

F. A. PALMER,
 Surveyor.

STATE OF MICHIGAN.
 County of Eaton.
 RECEIVED AND RECORDED
 September 3rd A.D. 1887
 at 9 o'clock A.M.
 Liber... of Plate...
 William M. Beckman, Register.

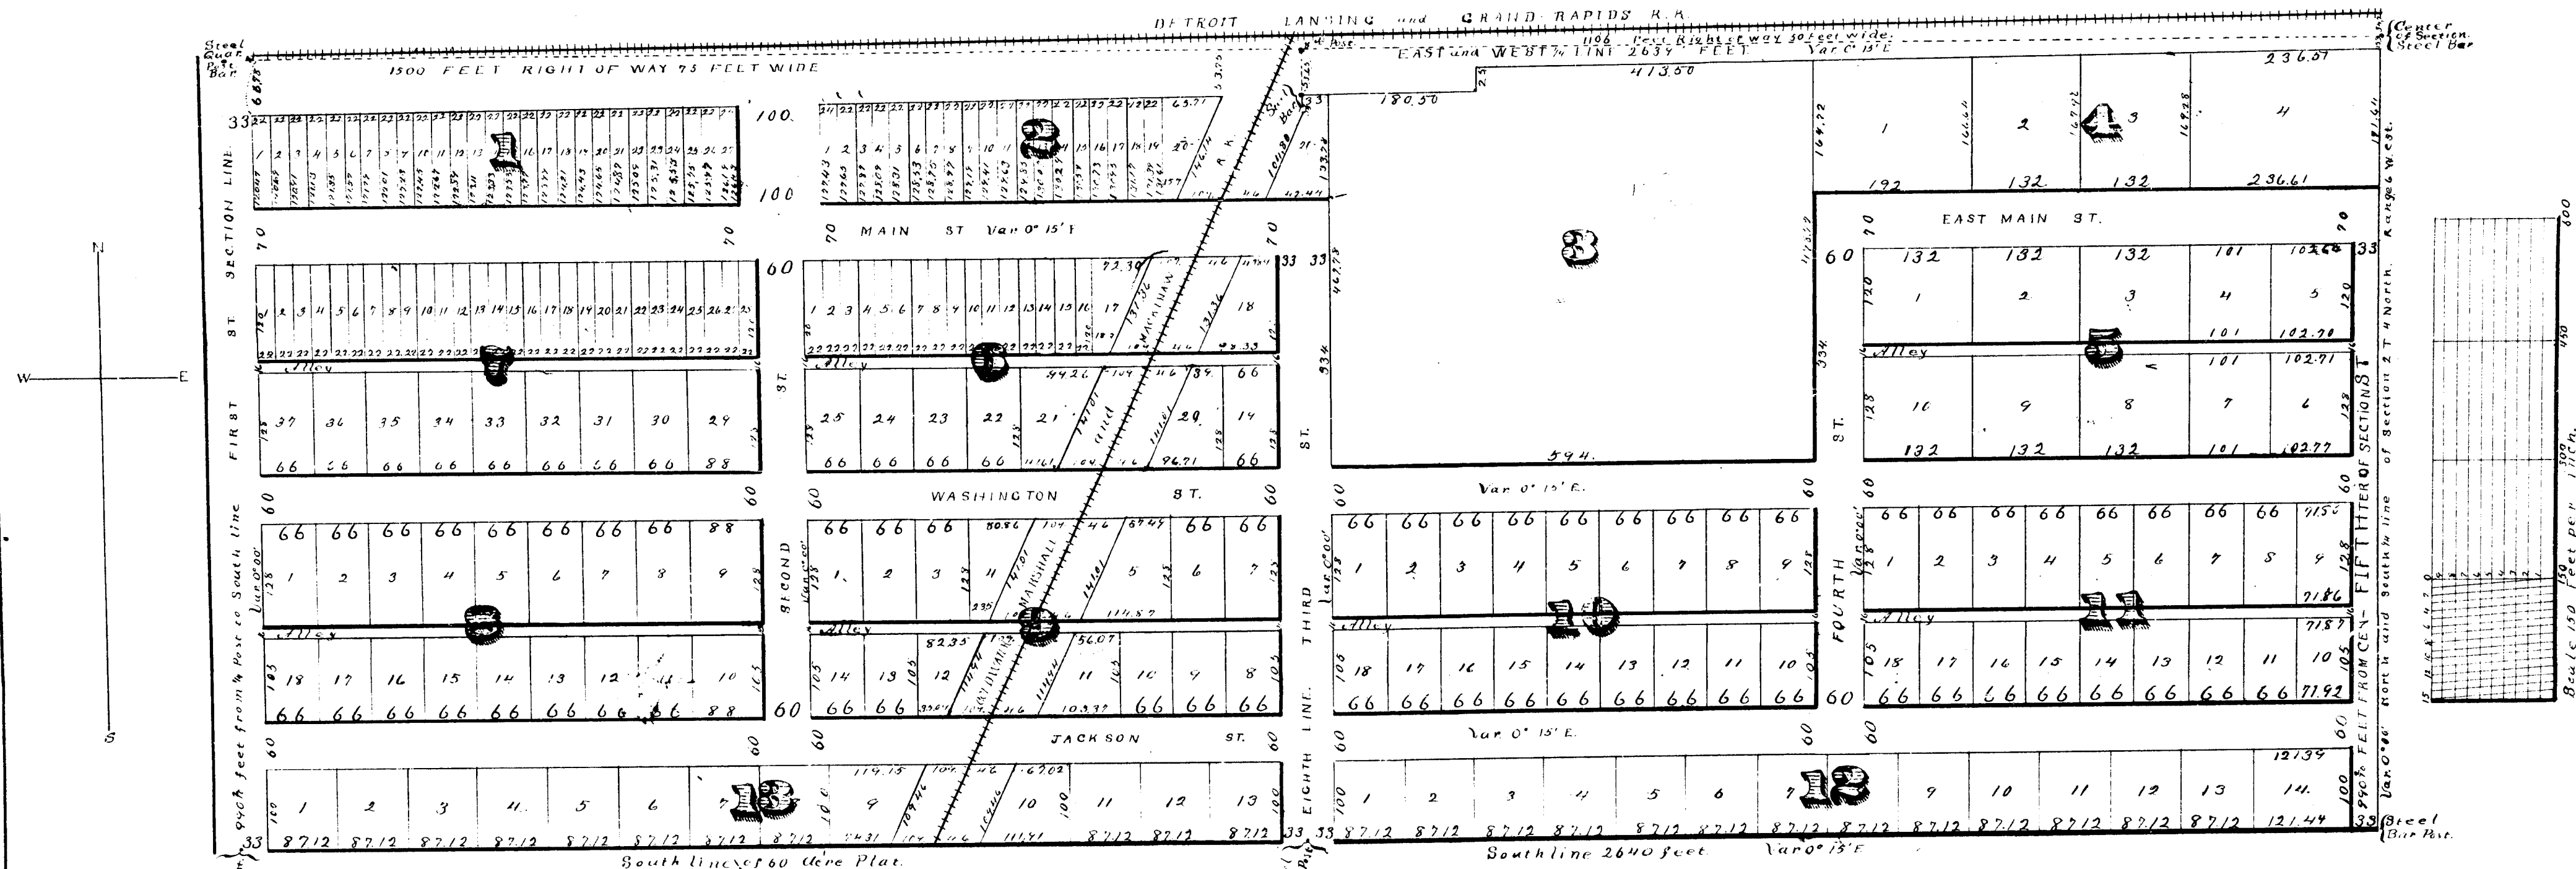

Know all men to whom these presents shall come, that M. Larnon B. Townsend and Gertrude Townsend, his wife, of Sonia, Sonia Co. Michigan as proprietors, and Francisco A. Palmer as Surveyor have caused to be surveyed and platted the North Sixty Acres, of the South West quarter of Section two, in Township four North, of Range Six West, of the Michigan Meridian. Said lands as platted to be known as the Village of Sunfield.

All measurements are given in feet and hundredths, or tenths.

All Streets and Alleys are hereby dedicated to the use of the public as highways forever. In witness whereof we have hereunto set our hands and seals this 31st day of August A.D. 1887.

L. B. Townsend
 Gertrude Townsend
 Francisco A. Palmer

State of Michigan }
 Co. of Sonia }
 Before me a Notary Public
 in and for said Co. person
 ally appeared this 31st day
 of August A.D. 1887 Larnon
 B. Townsend and
 Gertrude Townsend his wife,
 as proprietors, and Fran-
 cisco A. Palmer as Surveyor
 of the foregoing plat and
 acknowledged the same to be
 their free act and deed and
 for the uses and purposes
 therein mentioned.

James C. Phipps
 Notary Public
 Sophia C. Mich
 Examined and Approved
 September 2nd 1887
 Henry H. Oplin (Auditor Genl.)

State of Michigan } s.s.
 County of Eaton }
 We William M. Beckman Register of Deeds, and
 Francisco A. Palmer, Surveyor, hereby certify that we
 have separately carefully compared this duplicate Plat
 with the original Plat of the Village of Sunfield, and
 that it is an exact duplicate thereof, and of the whole
 of such map or Plat.

William M. Beckman Register of Deeds
 Francisco A. Palmer Surveyor

State of Michigan } s.s.
 County of Eaton }
 Register of Deeds and Fran-
 cisco A. Palmer, Surveyor, hereby certify that we have sepa-
 rately carefully compared the annexed copy with the
 duplicate Plat of the Village of Sunfield, now of record
 in the office of said Register of Deeds, and that it is a
 true transcript thereof, and of the whole of such du-
 plicate Plat so recorded.

William M. Beckman Register of Deeds
 Francisco A. Palmer Surveyor