

AMENDED PLAT

of Lots 1, 2 & 3 of Blk 11, Lots 1 & 71 of Blk 12,

Lots 22 to 54, BOTH INCLUSIVE, of Blk 13, AND Lots 25 to 33, BOTH INCLUSIVE, of Blk 14 of

BELA HUBBARD'S SUBD'N

OF ALL OF THE REAR CONFESSION OF P.C. TILKIN NORTH OF CANFIELD AVENUE

CITY OF DETROIT.

This plat was approved by this department and recorded by Register of Deeds before MAYNE CO., MICHIGAN, Act 114 of 1909, and recorded from Engineer and filed in this department after taking effect of such act.

SCALE 100 FEET PER INCH.




The Streets on the annexed plat shown and general plan of the City.

Mason L. Brown & Co.,
Engineers & Surveyors,
211-23 Chamber of Commerce,
Detroit, Michigan.

W. H. W. Co. Counsel
City Engineer

Approved Nov 23, 1907

J. J. Thayer

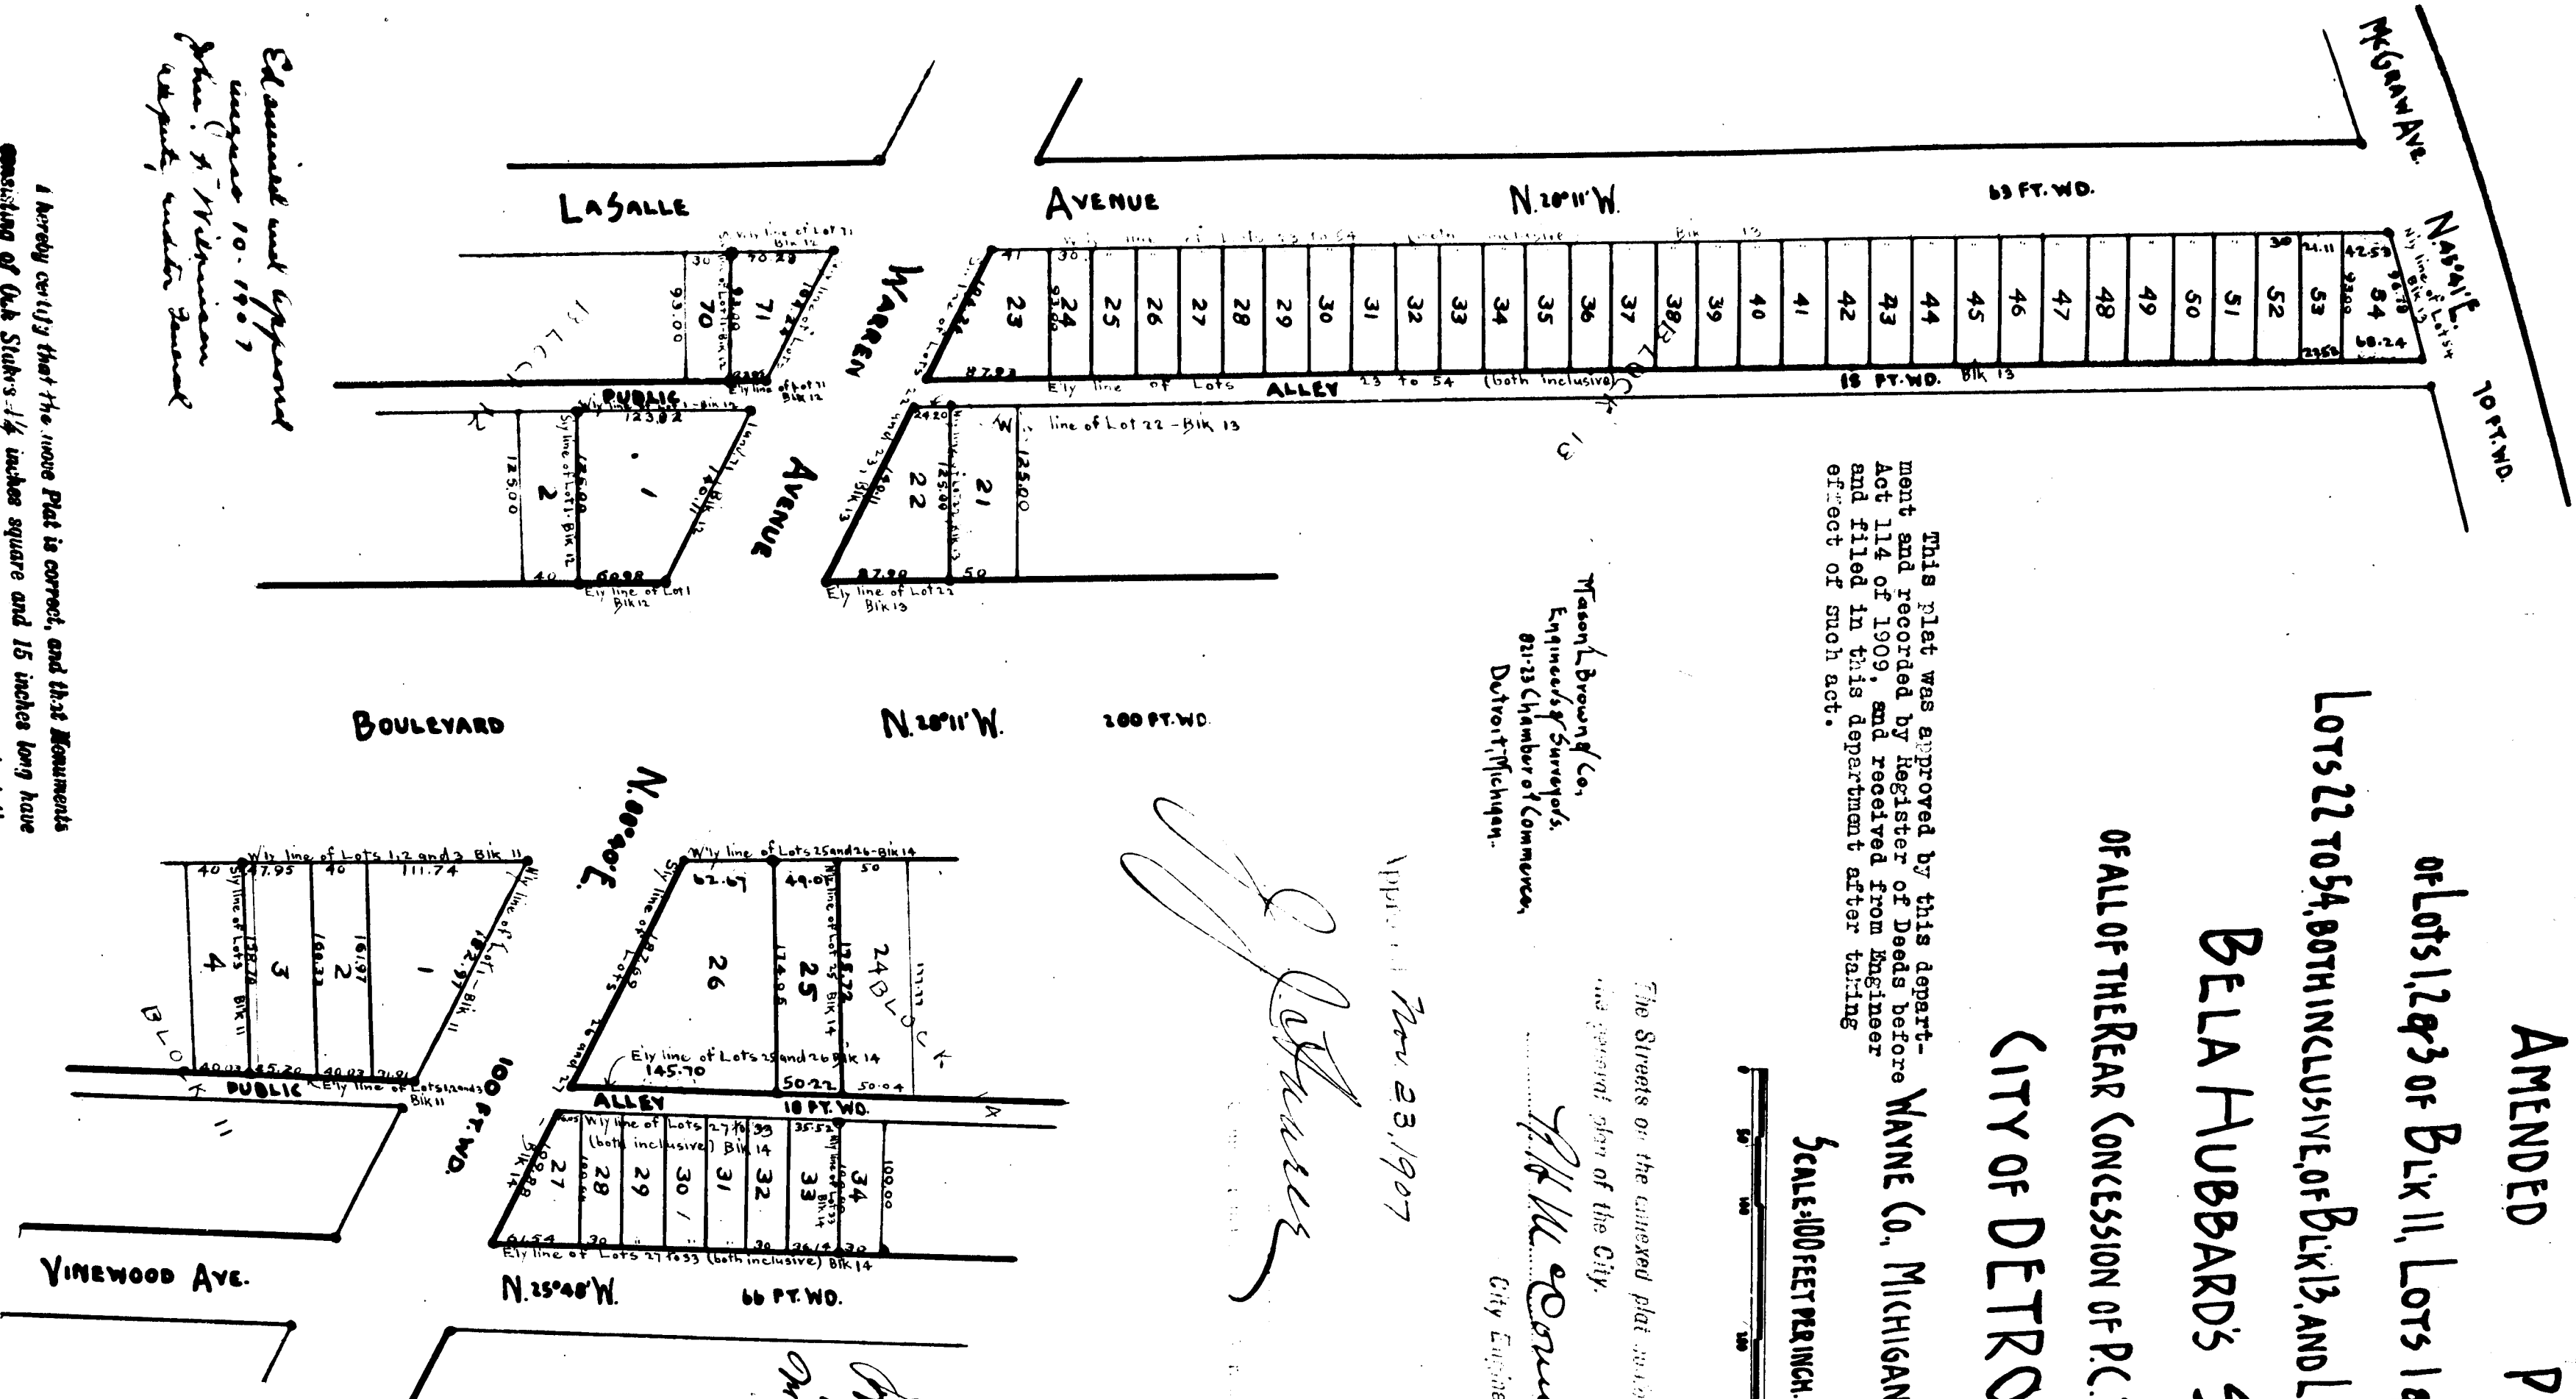

Examined and approved
August 10, 1907
John J. Thayer
Surveyor

I hereby certify that the above Plat is correct, and that the monuments consisting of Oak Sticks 1/4 inches square and 15 inches long have been placed in the ground at all angles in the Boundaries, and that the intersection of all Streets or Streets and Alleys, as shown on plat by O.

Detroit, October 27, 1907.
Mason L. Brown & Co.
Engineers and Surveyors

REGISTER OF DEEDS OFFICE
MAYNE COUNTY, MICHIGAN
This instrument was received for record this 23rd day of November, 1907, at 10:00 a.m., and is duly recorded on page 1436, of the proper certificate was furnished in compliance with Section 135, of Statute Bill No. 100, Act of 1906.
W. H. W. Co. Counsel
City Engineer

CITY TREASURER'S OFFICE.

Detroit, Mich. NOV. 20, 1907.

I hereby certify that according to the records of this office of General City Taxes and special assessments against above described property are paid to date including the General City Taxes for 1907.
W. H. W. Co. Counsel

KNOW ALL MEN BY THESE PRESENTS, that Bela Hubbard, of the County of Wayne, State of Michigan, for and in behalf of her heirs, assigns and assigns, have caused the land embraced in this plat to be surveyed and divided into lots, and that the Streets and Alleys shown on said plat are hereby dedicated to the use of the public.

Witness our hands and seals this 26th day of July, A.D. 1907. Hundred and thirty-third year of the Independence of the United States of America.

In presence of:
John S. Thayer, Notary Public, State of Michigan, 1181
Mason L. Brown & Co., Engineers & Surveyors, 211-23 Chamber of Commerce, Detroit, Michigan.
Mason L. Brown & Co., Engineers & Surveyors, 211-23 Chamber of Commerce, Detroit, Michigan.

STATE OF MICHIGAN.
County of Wayne.
On this, the 26th day of July, 1907, before me, a Notary Public in and for said county, personally appeared the above named Bela Hubbard, who is known to me to be the said person who executed the above dedication, and who acknowledged the same to be their free act and deed.

W. H. W. Co. Counsel
City Engineer

STATE OF MICHIGAN.
County of Wayne.
We, the undersigned, Notary Public, do hereby certify that the above plat is correct, and that the monuments consisting of Oak Sticks 1/4 inches square and 15 inches long have been placed in the ground at all angles in the Boundaries, and that the intersection of all Streets or Streets and Alleys, as shown on plat by O.

STATE OF MICHIGAN.
County of Wayne.
We, the undersigned, Notary Public, do hereby certify that the above plat is correct, and that the monuments consisting of Oak Sticks 1/4 inches square and 15 inches long have been placed in the ground at all angles in the Boundaries, and that the intersection of all Streets or Streets and Alleys, as shown on plat by O.

