

Know all men by these presents, that we **Geo. M. Potter** and **Dianna Potter** his wife of **Vermontville** Cal. Co. Mich., have caused to be surveyed and plotted the **W. 1/4** of the **N. 1/4** of the **S. 1/4** of the **N. 5** of **Sec. 3**, **T. 4** N. **R. 5** W. Meridian of the North 1835, divided to half-acre lots, and the streets and alleys have been dedicated as forever dedicated to the public.

Witness
Geo. M. Potter
Dianna C. Potter

Medication
 The village of **Mulliken** is situated on the north part of the **N. 1/4** of the **S. 1/4** of the **N. 5** of **Sec. 3**, **T. 4** N. **R. 5** W. Meridian of the North 1835, divided to half-acre lots, and the streets and alleys have been dedicated as forever dedicated to the public.

Description
 The village of **Mulliken** is situated on the north part of the **N. 1/4** of the **S. 1/4** of the **N. 5** of **Sec. 3**, **T. 4** N. **R. 5** W. Meridian of the North 1835, divided to half-acre lots, and the streets and alleys have been dedicated as forever dedicated to the public.

PLAT of MULLIKEN 1887

State of Mich. 1887
 County of Eaton

Wm. B. Buckman Register of Deeds
W. D. Southworth Surveyor

we have each carefully compared this copy with the original plat of **Mulliken**, and that it is an exact copy thereof and of the whole of such original map or plat.

State of Mich. 1887
 County of Eaton


Wm. B. Buckman Register of Deeds
W. D. Southworth Surveyor

we have each carefully compared the annexed copy with the plat of **Mulliken** now of record in the office of said Register of Deeds and that it is a true and correct copy thereof and of the whole of such record.

On this 21 day of Nov. A.D. 1887 before me a Justice of the Peace in and for said County personally came **Geo. M. Potter**, **Dianna C. Potter** his wife, **W. D. Southworth**, Surveyor, known by me to be the persons who executed the foregoing instrument and acknowledged the same to be their free act and deed.

Cyrus A. Steele Justice of Peace.

RECEIVED AND FILED.
 In Auditor General's Office.
 November 26 1887
H. R. Pratt
 Dep. Aud. Gen'l.

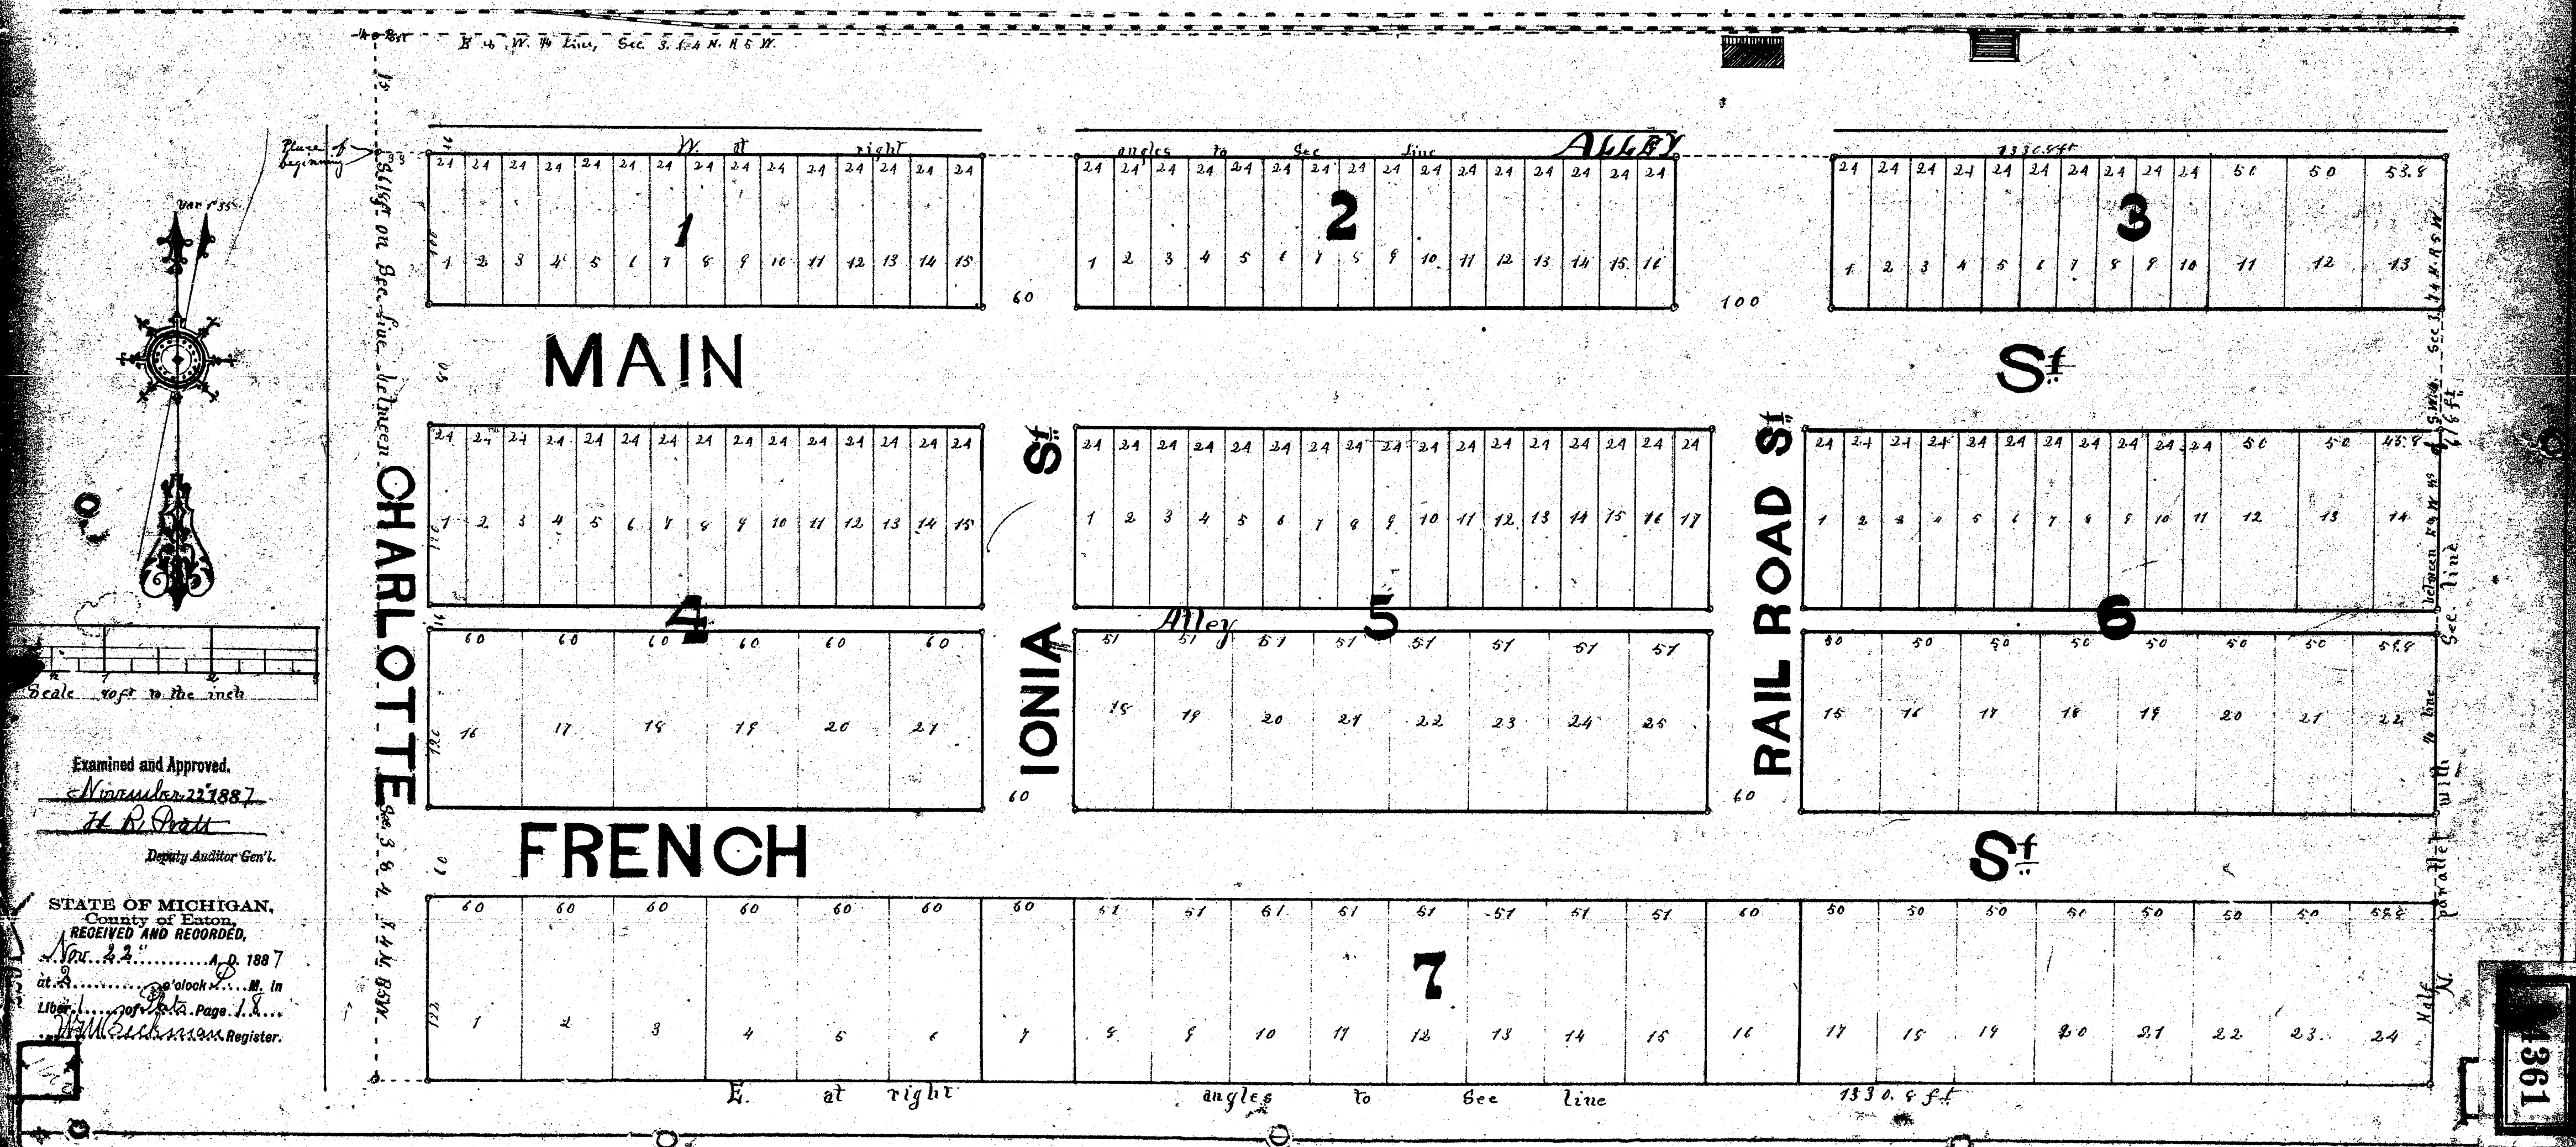

1887

H. R. Pratt

State of Mass., ss.
 County of Essex)
 I, the said 21st ss.
 of Nov. 4th 1865, before me a justice of the peace in and for
 said County, personally came Thos. G. Miller, Daniel C. Miller, and Wm. L. Southworth ^{Carver},
 known to me to be the persons who executed this original instrument and instructed me
 the said to do their, free and lawful deed.
 E. J. Miller, Justice of Peace.

