Dedication.

Know all men by these Presents, that we Sylvanus Peabody as guardian, and Jane Peabody & his wife, have caused the land embraced in the annexed plat to be surveyed, laid out and platted, to be known as Peabody's Addition to Mulliken, and that the streets & alleys shown on said plat are hereby dedicated to the use of the public

Sylvanus Peabody
Jane Peabody

Witness
Martha Gaston
Lafayette Hovey

State of Michigan } ss
County of Eaton }

On this 29th day of Feb 1888, before me a Notary Public in and for said County personally came the above named Sylvanus Peabody and Jane Peabody his wife known to me to be the persons who executed the above dedication and acknowledged the same to be their free act and deed

Frank Hoyt
Notary Public

Description of Land Platted

The land embraced in the annexed plat of Peabody's Addition to Mulliken is described as follows: Commencing on Section line midway between the E. & W. Post of Sec. 4. T. 4 N. R. 5 W. thence S. along Sec. line 554 ft. thence W. at right angles to Sec. line 165 ft. thence N. parallel to Sec. line 594 ft. thence E. 165 ft. to place of beginning

Surveyor's Certificate

I hereby certify that the plat hereon delineated is a correct one, and that permanent monuments consisting of 24 inch tile and 1 inch gas iron stakes have been planted at ⋅ points marked thus: ⊙ and ⊡ as thereon shown at all angles in the boundaries of the land platted, and at all intersections of streets or alleys

W. D. Southworth
Surveyor

RECEIVED AND FILED.
In Auditor General's Office.
March 2 1888
H. R. Pratt
Dep. Aud. Gen'l.

State of Michigan } ss
County of Eaton }

We Wm M. Beckman Register of Deeds, and W. D. Southworth Surveyor, hereby certify that we have each carefully compared this copy with the original plat of Peabody's Addition to Mulliken and that it is an exact copy thereof and of the whole of such original map or plat.

Wm M. Beckman
Register of Deeds
W. D. Southworth
Surveyor

State of Michigan }
County of Eaton }

We Wm M. Beckman Register of Deeds, and W. D. Southworth Surveyor, hereby certify that we have carefully compared the annexed copy with the plat of Peabody's Addition to Mulliken now of record in the office of said Register of Deeds, and that it is a true transcript therefrom and of the whole of such record.

Wm M. Beckman Register of Deeds
W. D. Southworth
Surveyor

Examined and approved February 29th 1888.
H. R. Pratt
Deputy Auditor Genl.

PEABODY'S ADDITION to MULLIKEN

1888

Scale 49½ ft to the inch

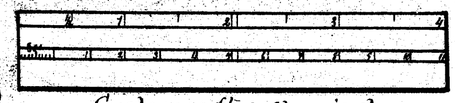

STATE OF MICHIGAN,
County of Eaton,
RECEIVED AND RECORDED,
this 1st day of March A. D. 1888
at 11½ o'clock A. M. in
Liber J of Plats Page 19
M. M. Beckman Register.

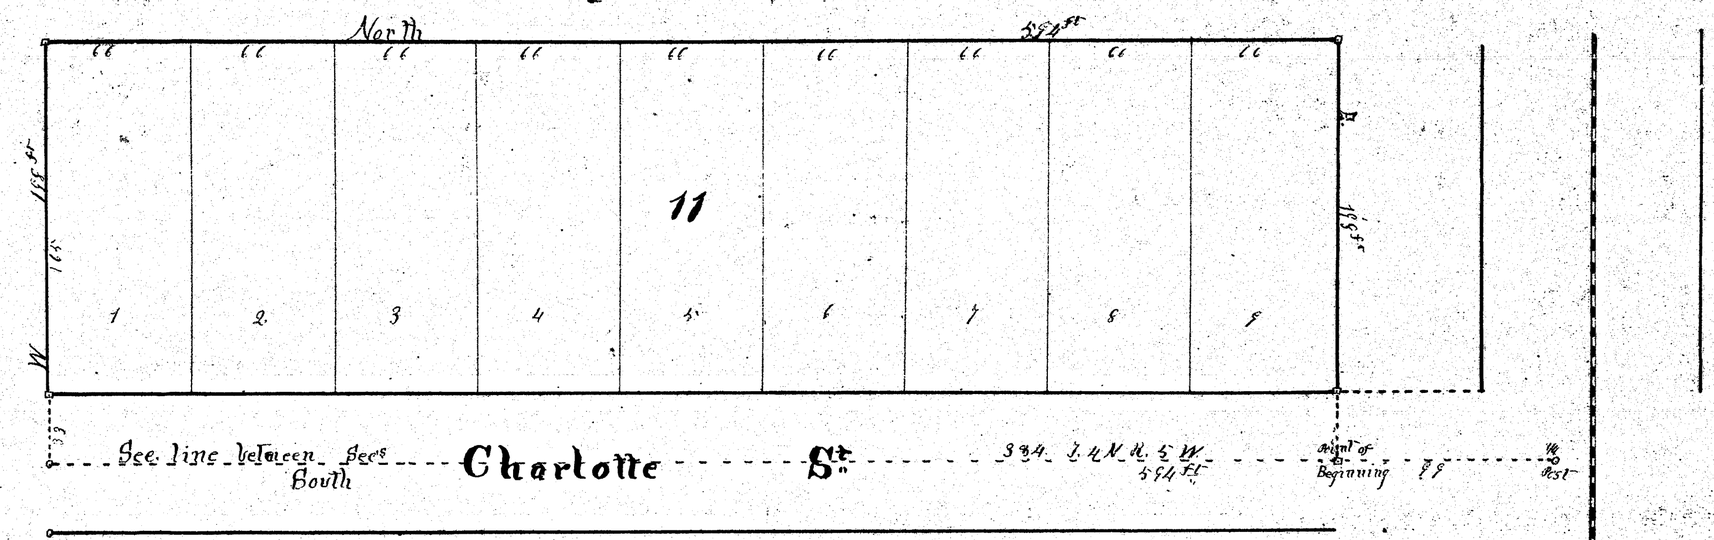

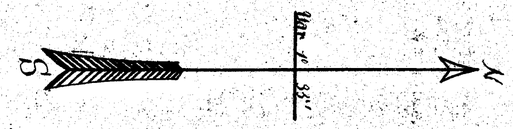

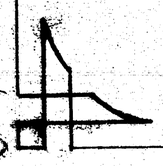

ClibPDF - www.fastio.com

PEABODY'S ADDITION to MULLIKEN

1888

March 2 88

Myrta Barber
Cayuga Heaven

Syrenus Peabody
Vine Peabody

Frank Hart
Notary Public

W.C. Southworth
Surveyor

Wm M. Beckman
W.C. Southworth

Wm M. Beckman
W.C. Southworth

Examined and approved February 29, 1888.
H.R. Pratt
Deputy Auditor Genl.

STATE OF MICHIGAN,
County of Eaton,
RECEIVED AND RECORDED,
this 1 day of March A.D. 1888
at 11½ o'clock A.M. in
Liber J of Plats Page 19
M.M. Beckman Register.

11

Charlotte St

2371 0

14362

1363