RECEIVED AND FILED.
In Auditor General's Office.
March 6 1888
H. R. Pratt
Dep. Aud. Gen'l.

FRENCH'S ADDITION TO MULLIKEN.

EATON CO., - MICH.

1888.

Dedication.

Know all Men by these Presents, That ~~we~~, I, Aaron French, widower, as proprietor, ~~and Sarah French his wife~~, have caused the land embraced in the annexed plat to be surveyed, laid out and platted, to be known as French's Addition to Mulliken, and that the streets and alleys as shown on said plat are hereby dedicated to the use of the public.

SIGNED AND SEALED IN PRESENCE OF
Daniel Hall
Ellen M. Skinner
Aaron French [L. S.]
[L. S.]

STATE OF MICHIGAN, } ss.
COUNTY OF EATON, }

On this 3d day of March 1888, before me a Notary Public in and for said county, personally came the above named Aaron French ~~and Sarah French his wife~~, known to me to be the person who executed the above dedication, and acknowledged the same to be ~~their~~ his free act and deed.

Frank X. Keck
Notary Public

Description of Land Platted.

The land embraced in the annexed plat of French's Addition to Mulliken is described as follows: Commencing on section line forty-two (42) rods south of west ¼ post of Sec. 3, T. 4 north, R. 5 west, thence south along section line 1954.59 ft. to section corner, thence east on section line beween Secs. 3 and 10 363 ft, thence north parallel to section line 1953.93 ft., thence west 363 ft. to place of beginning.

Surveyor's Certificate.

I hereby certify, that the plat hereon delineated is a correct one, and that permanent monuments consisting of 2½ inch tile and 1¼ inch iron stakes have been planted at points marked thus (○) and (□), as thereon shown at all angles in the boundaries of the land platted, and at the intersections of streets and alleys.

W. D. Southworth Surveyor.

STATE OF MICHIGAN, } ss.
COUNTY OF EATON, }

We, Wm. M. Beckman, Register of Deeds, and W. D. Southworth, Surveyor, hereby certify that we have each carefully compared this copy with the original plat of French's Addition to Mulliken, and that it is an exact copy thereof and of the whole of such original map or plat.

Wm. M. Beckman Register of Deeds.
W. D. Southworth Surveyor.

STATE OF MICHIGAN, } ss.
COUNTY OF EATON, }

We, Wm. M. Beckman, Register of Deeds, and W. D. Southworth, Surveyor, hereby certify that we have each carefully compared the annexed copy with the plat of French's Addition to Mulliken, now of record in the office of said Register of Deeds, and that it is a true transcript therefrom and of the whole of such record.

Wm. M. Beckman Register of Deeds.
W. D. Southworth Surveyor.

Examined and approved. March 5th 1888.
H. R. Pratt
Deputy Auditor Gen'l

STATE OF MICHIGAN,
County of Eaton,
RECEIVED AND RECORDED,
this 5th day of March A. D. 1888
at 1 o'clock P.M. in
Liber 1 of Plats. Page 22
Wm. M. Beckman. Register.

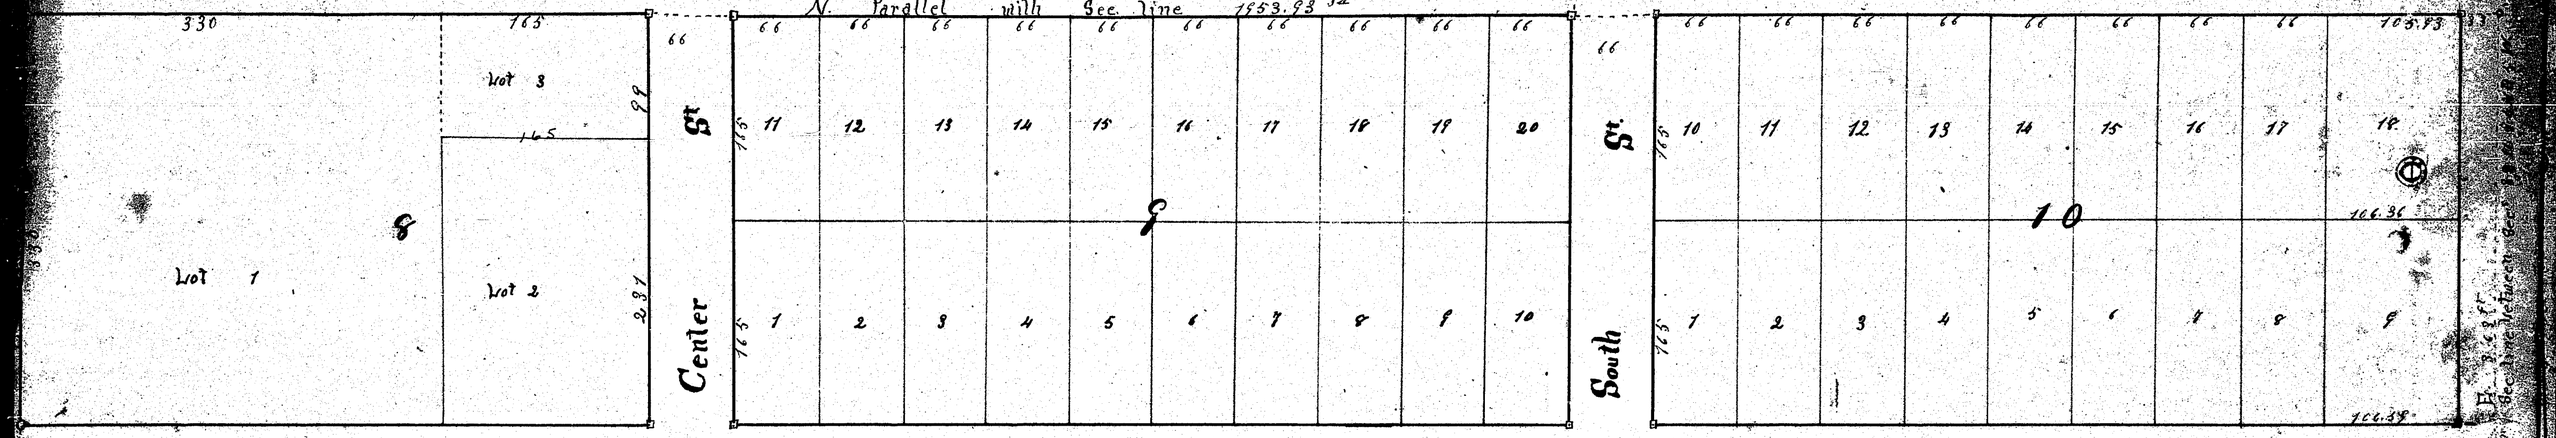

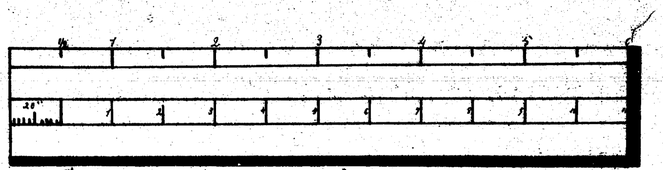

1496

March 6 88
H.R. Pratt

FRENCH'S ADDITION TO MULLIKEN.

EATON CO., - MICH.

1888.

Dedication.

Know all Men by these Presents, That ~~we~~, Aaron French, as proprietor, ~~and Sarah French his wife~~, have caused the land embraced in the annexed plat to be surveyed, laid out and platted, to be known as French's Addition to Mulliken, and that the streets and alleys as shown on said plat are hereby dedicated to the use of the public.

widows

SIGNED AND SEALED IN PRESENCE OF

Paul L Pratt ..... Aaron French ..... [L. S.]

E. Ware M. Stickney ..... [L. S.]

STATE OF MICHIGAN, } ss.
COUNTY OF EATON, }

On this 28 day of March 1888, before me a Notary Public in and for said county, personally came the above named Aaron French ~~and Sarah French his wife,~~ known to me to be the person~~s~~ who executed the above dedication, and acknowledged the same to be ~~their~~ his free act and deed.

Paul L Pratt
Notary Public

Description of Land Platted.

The land embraced in the annexed plat of French's Addition to Mulliken is described as follows: Commencing on section line forty-two (42) rods south of west ¼ post of Sec. 3, T. 4 north, R. 5 west, thence south along section line 1954.59 ft. to section corner, thence east on section line beween Secs. 3 and 10 363 ft, thence north parallel to section line 1953.93 ft., thence west 363 ft. to place of beginning.

Surveyor's Certificate.

I hereby certify, that the plat hereon delineated is a correct one, and that permanent monuments consisting of 2½ inch tile and 1¼ inch iron stakes have been planted at points marked thus: (○) and (⊙), as thereon shown at all angles in the boundaries of the land platted, and at all intersections of streets or streets and alleys.

W. D. Southworth ..... Surveyor.

STATE OF MICHIGAN, } ss.
COUNTY OF EATON, }

We, Wm. M. Beekman, Register of Deeds, and W. D. Southworth, Surveyor, hereby certify that we have each carefully compared this copy with the original plat of French's Addition to Mulliken, and that it is an exact copy thereof and of the whole of such original map or plat.

Wm. M. Beekman ..... Register of Deeds.
W. D. Southworth ..... Surveyor.

STATE OF MICHIGAN, } ss.
COUNTY OF EATON, }

We, Wm. M. Beekman, Register of Deeds, and W. D. Southworth, Surveyor, hereby certify that we have each carefully compared the annexed copy with the plat of French's Addition to Mulliken, now of record in the office of said Register of Deeds, and that it is a true transcript therefrom and of the whole of such record.

Wm. M. Beekman ..... Register of Deeds.
W. D. Southworth ..... (○) Surveyor.

Examined and approved. March 5th 1888.

H. R. Pratt
Deputy Auditor Gen'l.

STATE OF MICHIGAN,
County of Eaton,
RECEIVED AND RECORDED,
this 5th day of March A. D. 1888
at 11 o'clock A.M. in
Liber 1 of Plats, Page 24
Wm. M. Beekman, Register.

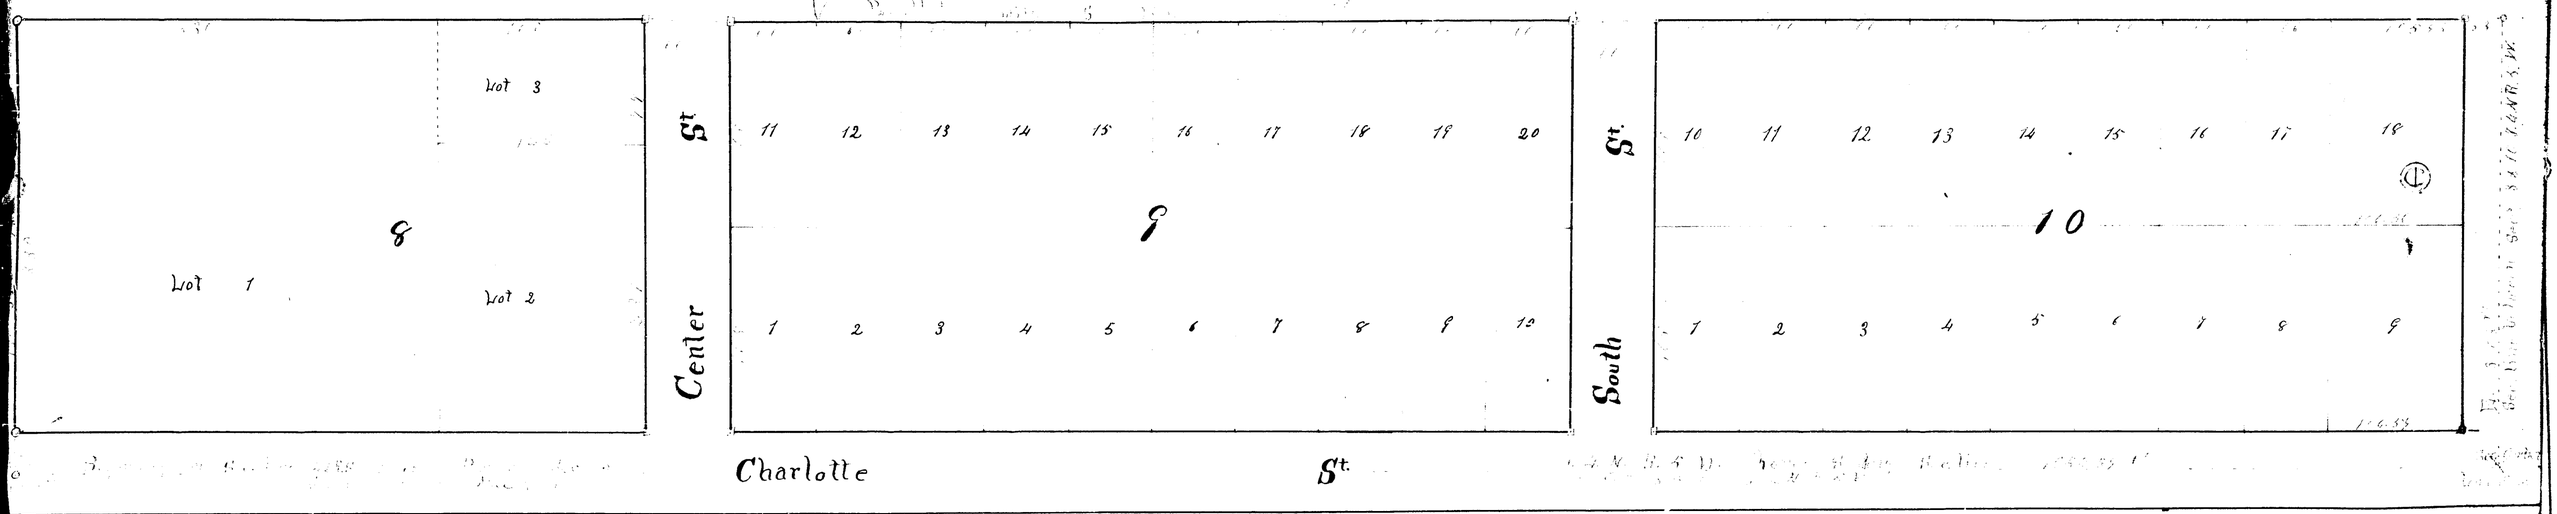

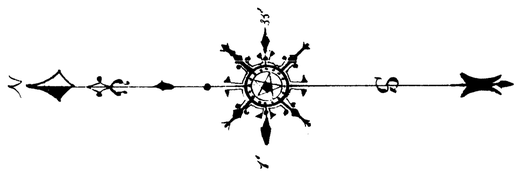

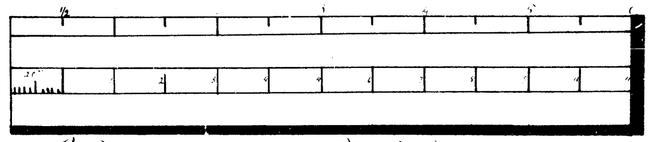

14363