

Dedication

Know all men by these presents,

That we Charles Cryderman, as proprietor, and Kate Cryderman his wife, have caused the land embraced in the annexed plat to be surveyed, laid out and platted; to be known as Cryderman's Addition to Mulliken, and that the Streets and Alley's as shown on said plat are forever dedicated to the public

Charles Cryderman
Kate Cryderman

State of Michigan
County of Eaton

On this 22nd day of Sept. 1888

before me a Notary Public in and for said county, personally came the above named Charles Cryderman and Kate Cryderman his wife known to me to be the persons who executed the above dedication and acknowledged the same to be their free act and deed.

Perry Trim
Notary Public

C R Y D E R M A N ' S

Received and Filed
IN AUDITOR GENERAL'S OFFICE
September 27 1888
H. R. Pratt
Deputy Auditor Gen'l.

ADDITION

Examined and approved
September 24th 1888
H. R. Pratt
Deputy Auditor General

STATE OF MICHIGAN,
County of Eaton,
RECEIVED AND RECORDED,
the 24th of Sept. A. D. 1888
at 11 o'clock A. M. in
Liber. 1 of Plat. Page 29.
W. M. Beckman Register

MULLIKEN

State of Michigan
County of Eaton

We W. M. Beckman Register of Deeds, and W. D. Southworth Surveyor, hereby certify that we have each carefully compared this copy with the original plat of Cryderman's Addition to Mulliken and that it is a true and correct copy thereof and of the whole of such original map or plat

W. M. Beckman Register of Deeds
W. D. Southworth, Surveyor

EATON CO.

Description of Land Platted.

The land embraced in the annexed plat- Cryderman's Addition to Mulliken- is described as follows: Commencing on Section sixty six one half (66 1/2) feet North & thirty three (33) feet East of the West 1/4 post of Sec. (9) three, T. 4 N. R. 5 W. thence N. 12 1/2°, thence N. 35 1/2°, thence W. 12 1/2°, thence S. 35 1/2° to place of beginning.


And I hereby certify, that the plat hereon delineated is a correct one, and that permanent monuments consisting of two (2) inch tile have been planted at points marked thus: (o), as thereon shown at all angles in the boundaries of the land platted, and at all intersections of Streets or Streets and Alleys.

W. D. Southworth
Surveyor

State of Michigan
County of Eaton

We W. M. Beckman Register of Deeds, and W. D. Southworth, Surveyor hereby certify that we have each carefully compared the annexed copy with the plat of Cryderman's Addition to Mulliken now of record in the office of said Register of Deeds, and that it is a true transcript therefrom and the whole of such record

W. M. Beckman Register of Deeds
W. D. Southworth Surveyor

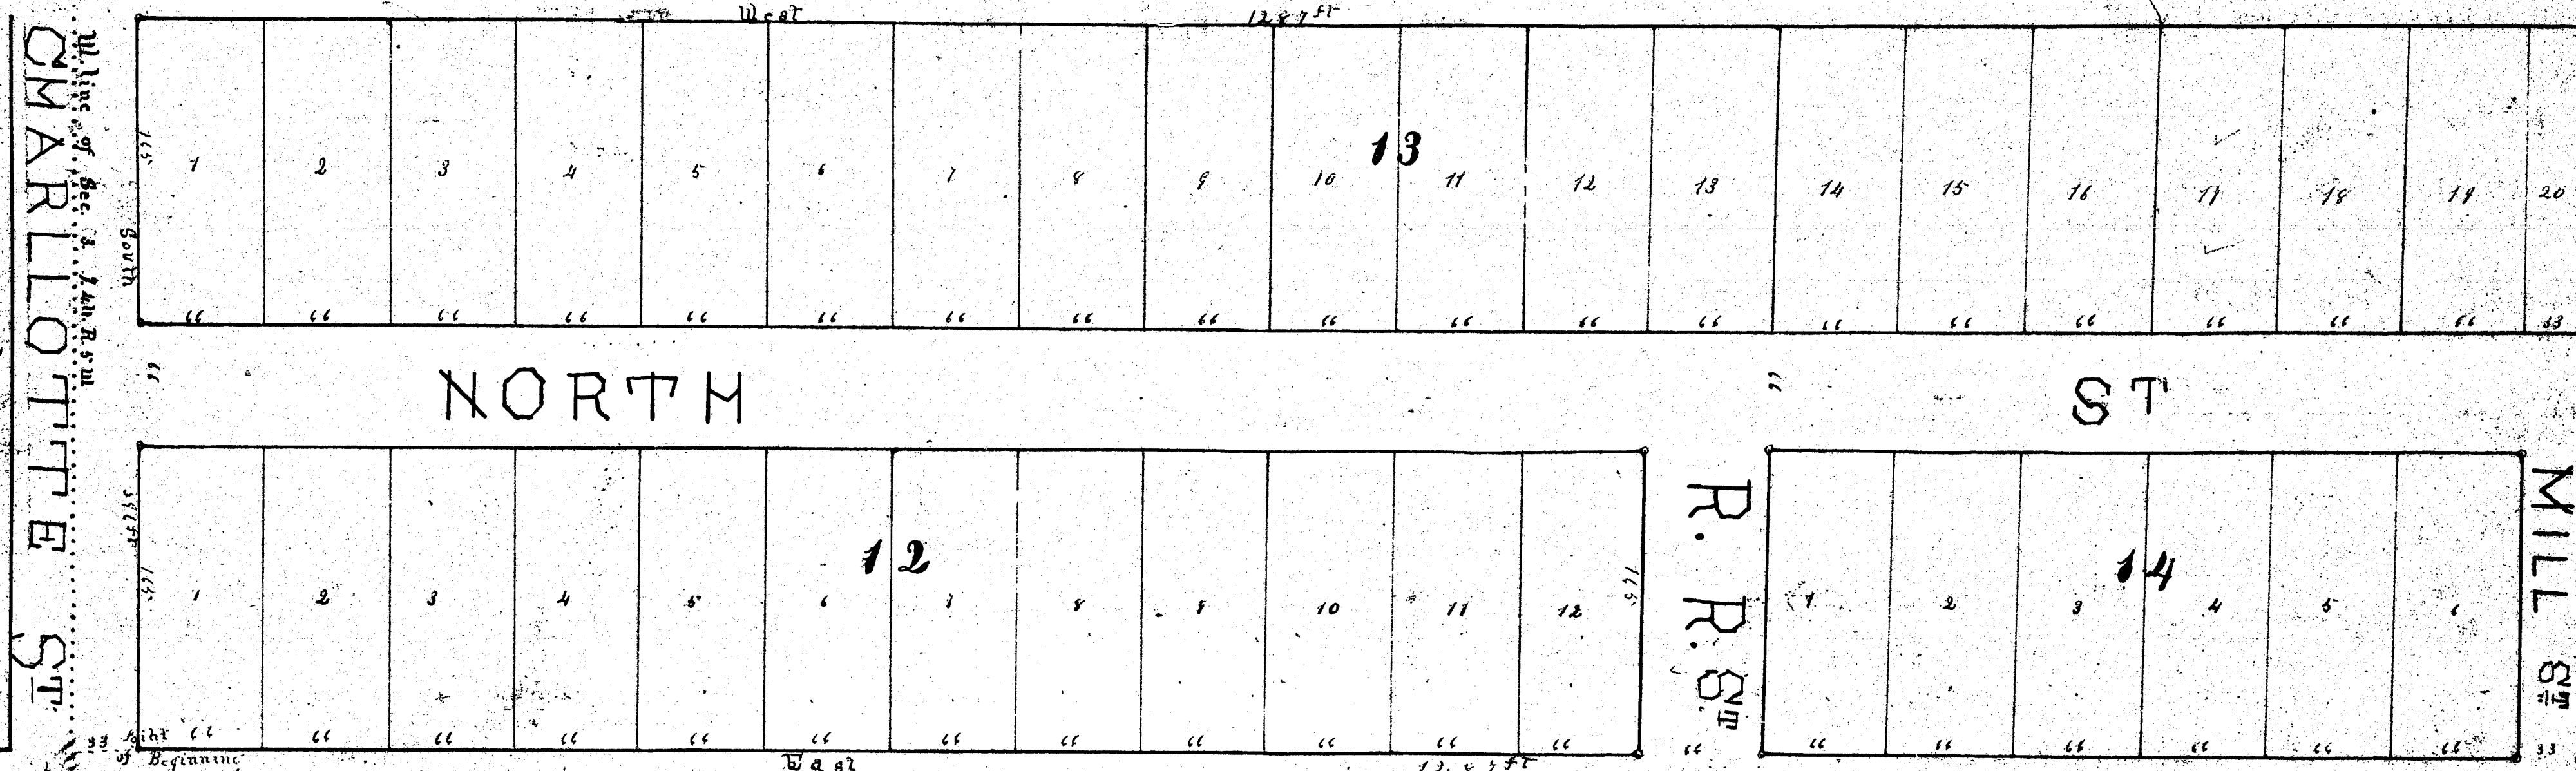

2558

Dedication

Know all men by these presents.

That we Charles Cryderman, as proprietor, and Kate Cryderman his wife, have caused the land embraced in the annexed plat to be surveyed, laid out and platted; to be known as Cryderman's Addition to Mulliken, and that the Streets and Alley's as shown on said plat are forever dedicated to the public

Charles Cryderman
Kate Cryderman

C R Y D E R M A N ' S

Received and Filed
IN AUDITOR GENERAL'S OFFICE
September 27, 1888
H. R. Pratt
Deputy Auditor Gen'l.

ADDITION

State of Michigan
County of Eaton

On this 22nd day of Sept. 1888

Examined and approved
September 24th 1888
H. R. Pratt
Deputy Auditor General

the 24th of Sept. 1888
H. R. Pratt
Deputy Auditor General

before me a Notary Public in and for said county, personally came the above named Charles Cryderman and Kate Cryderman his wife known to me to be the persons who executed the above dedication and acknowledged the same to be their free act and deed.

Harry Kim
Notary Public

M U L L I K E N

State of Michigan
County of Eaton
I, W. M. Beckman Register of Deeds, and W. D. Southworth Surveyor, hereby certify that we have each carefully compared this copy with the original plat of Cryderman's Addition to Mulliken and that it is a true and correct copy thereof and of the whole of such original map or plat.

W. M. Beckman Register of Deeds
W. D. Southworth, Surveyor

E A T O N C O.

Description of Land Platted.

The land embraced in the annexed plat- Cryderman's Addition to Mulliken- is described as follows: Commencing on Sec. line sixty six one half (66 1/2) feet North & thirty three (33) feet East of the West 1/4 post of Sec. (3) Three, T. 4 N. R. 6 W. Thence N. 12 1/2th, thence N. 38th, thence W. 12 1/2th, thence S. 38th to place of beginning.

And I hereby certify, that the plat hereon delineated is a correct one, and that permanent monuments consisting of two (2) inch tile have been planted at points marked thus: (c), as thereon shown at all angles in the boundaries of the land platted, and at all intersections of Streets or Streets and Alleys.



W. D. Southworth
Surveyor

State of Michigan
County of Eaton

We W. M. Beckman Register of Deeds, and W. D. Southworth, Surveyor hereby certify that we have each carefully compared the annexed copy with the plat of Cryderman's Addition to Mulliken now of record in the office of said Register of Deeds, and that it is a true transcript therefrom and the whole of such record

W. M. Beckman Register of Deeds
W. D. Southworth Surveyor

Line of Sec. 3, T. 4 N. R. 6 W.
CHARLOTTE ST

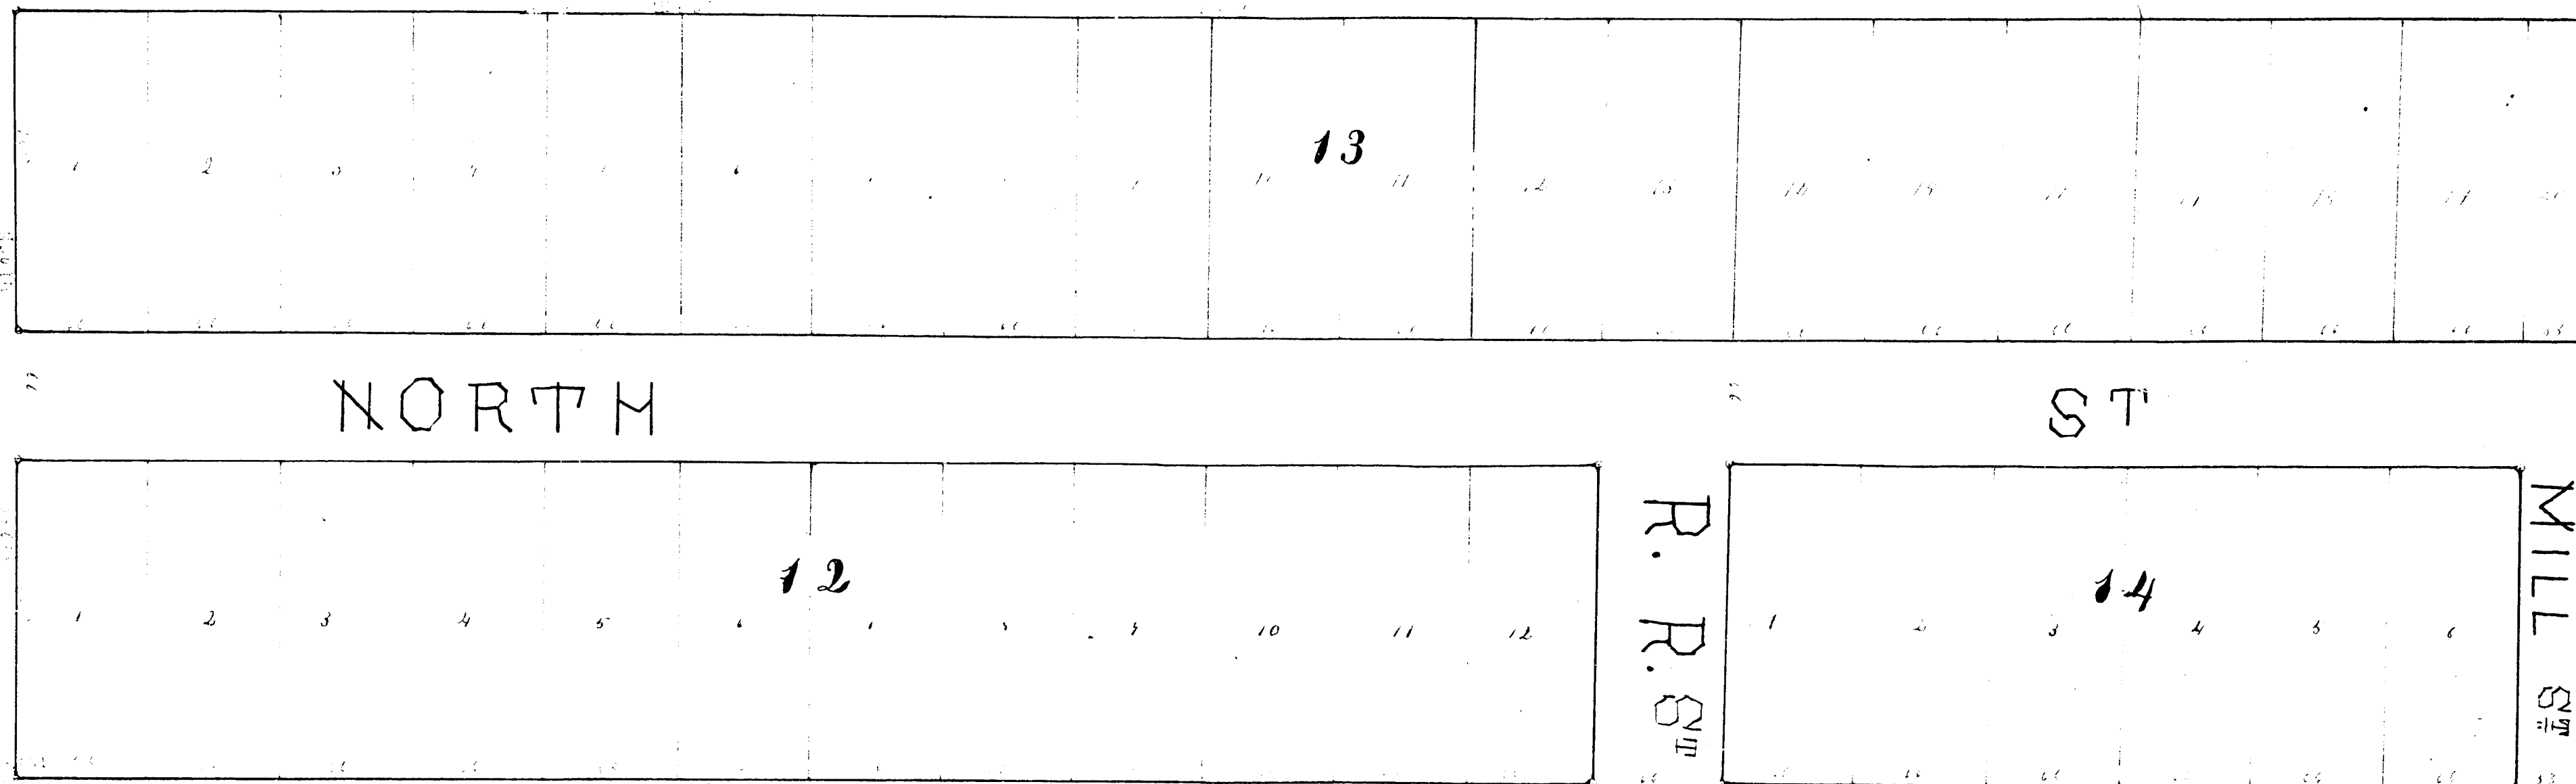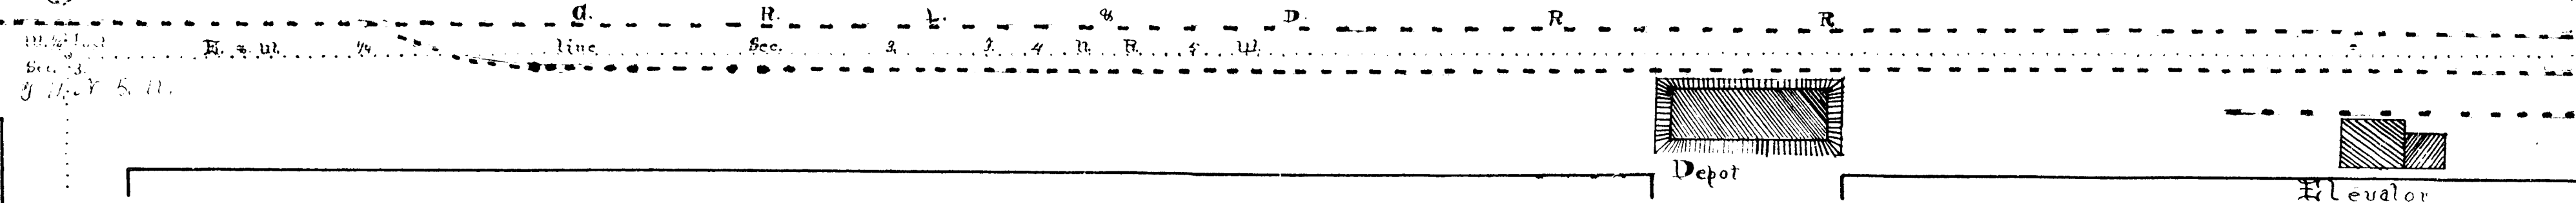

14364