



3037



3037

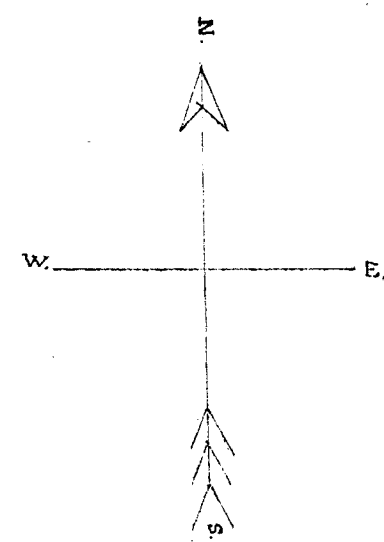


Point of Beginning
Section 16
Twp 36 N
R. 10 E
S. 10

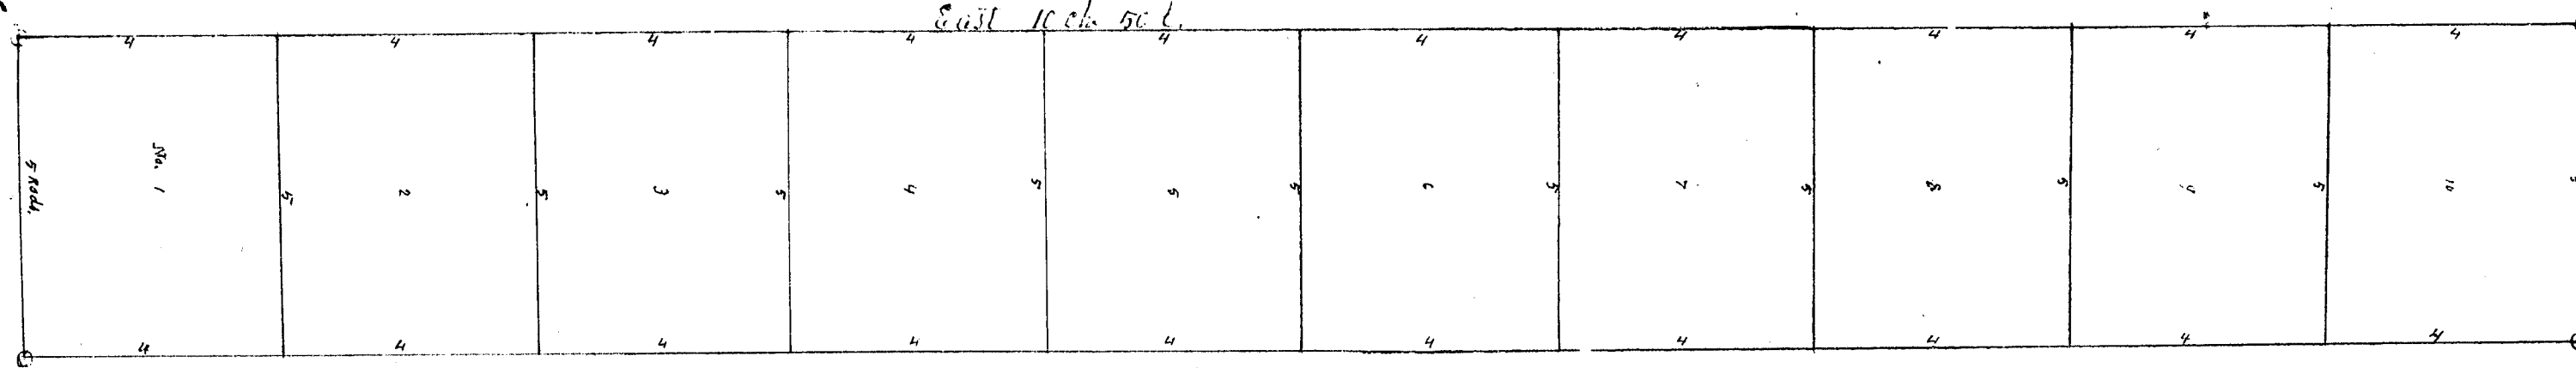

MAIN St.

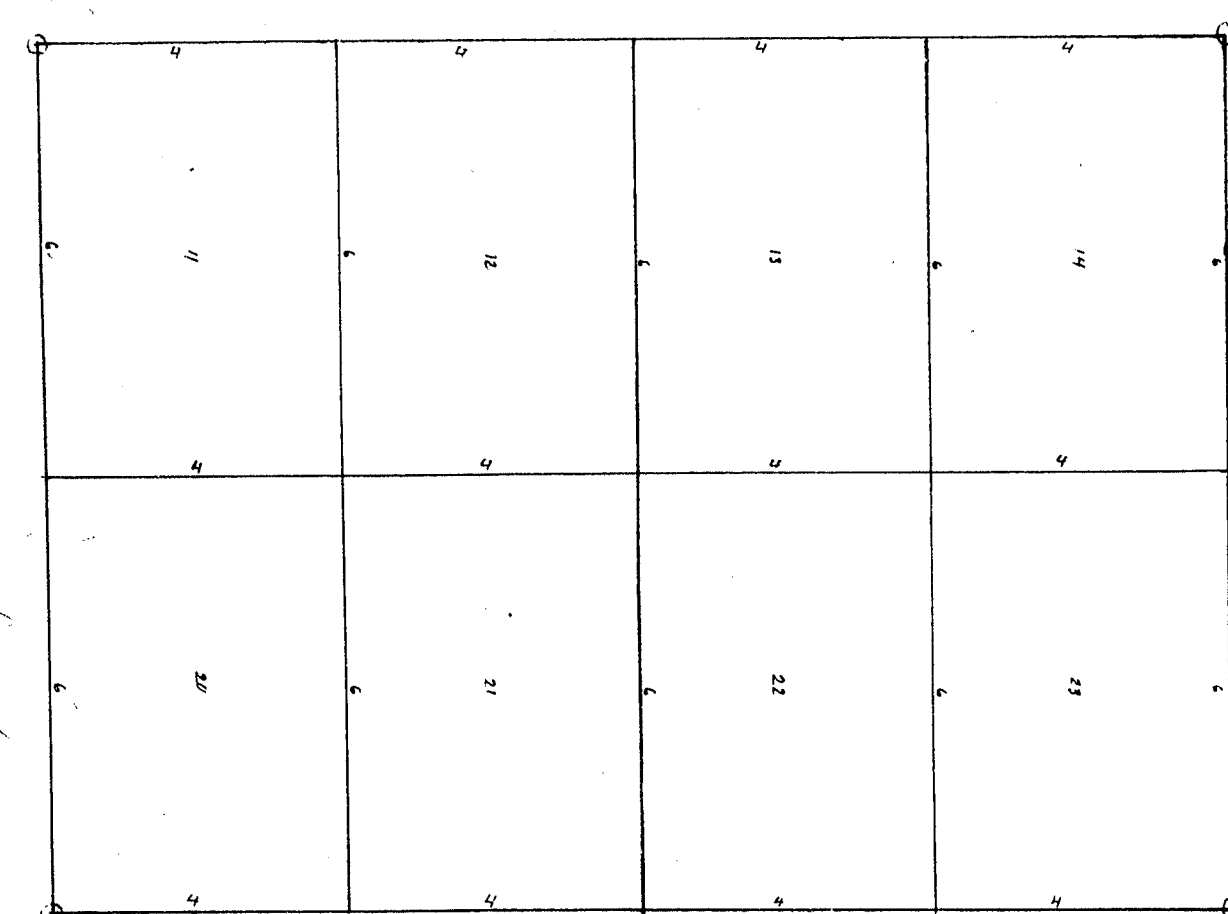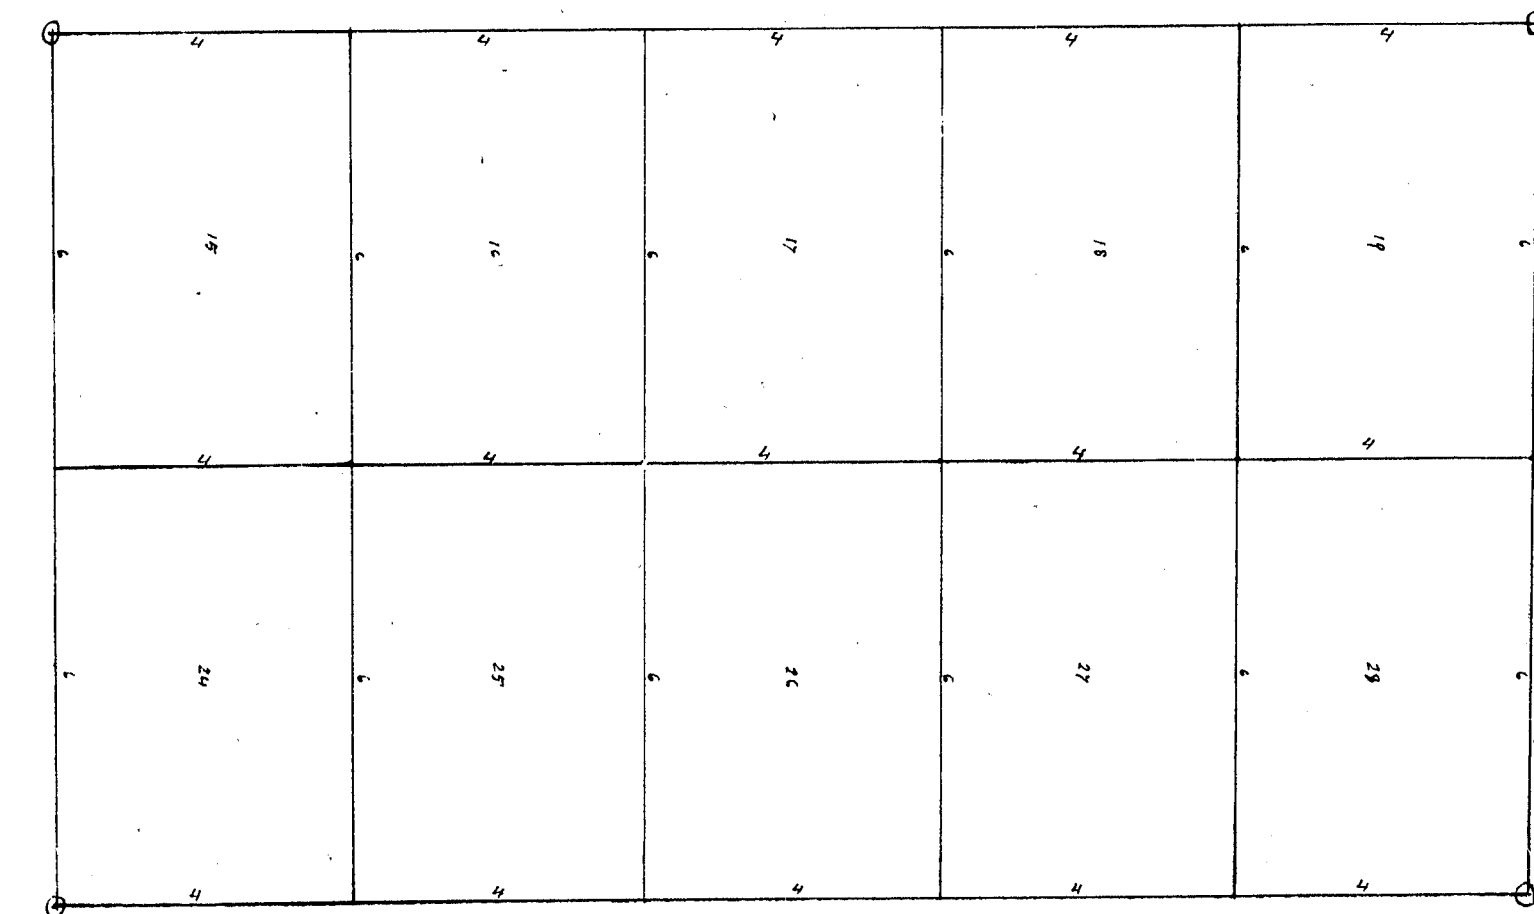

MAPLE St.

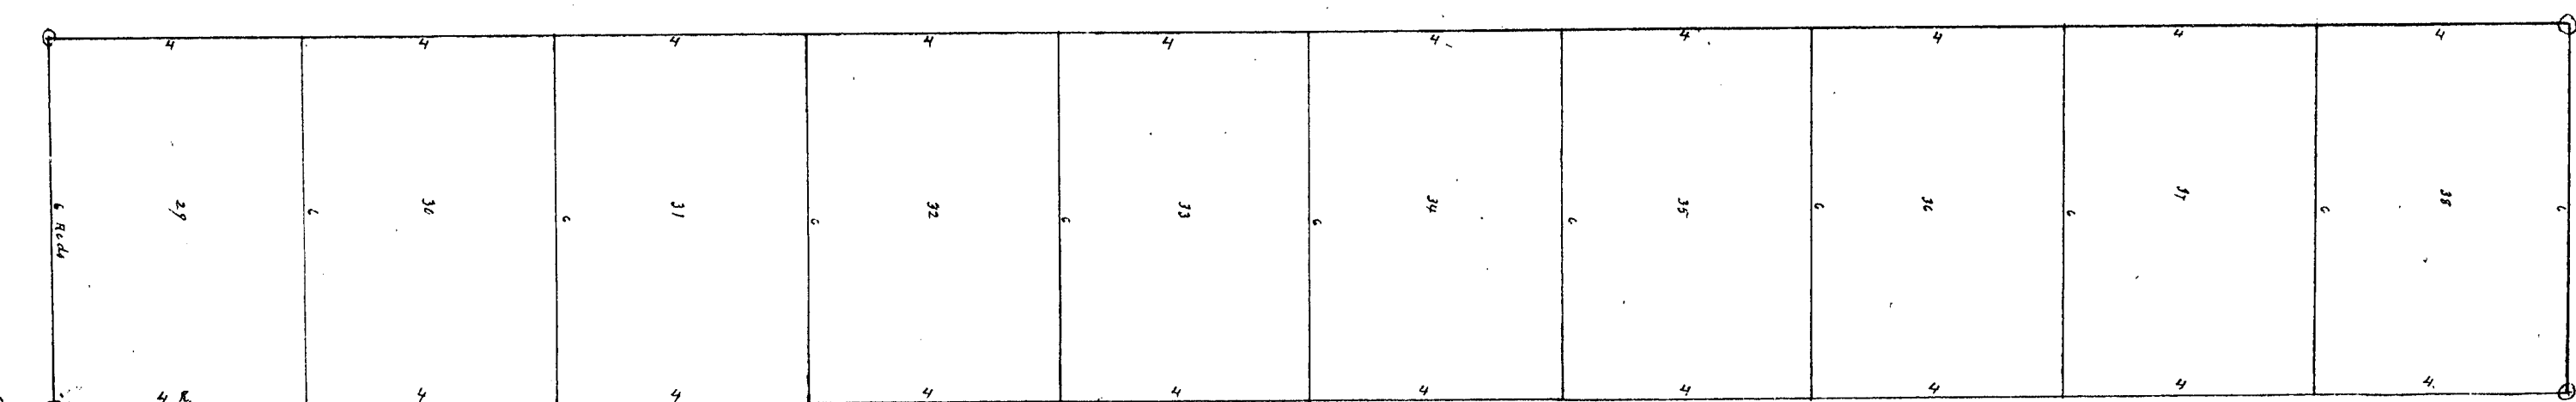

Boundary: Beginning at a post in the West line of section six (6) in town four (4) North of range six (6) West and distant thirty (30) chains North from the South West corner of said section six (6). Thence East Ten (10) chains and fifty (50) links to a post. Thence South parallel with the section line eight (8) chains. Thence West Ten (10) chains and fifty (50) links to a post in the section line. Thence North on the section line eight (8) chains to the place of Beginning.
Sept. 18th 1889. Seth Pratt, C.E.

I hereby certify that the plat herein delineated is a correct one and that permanent monuments consisting of four burned 2 inch tile have been planted at points marked O as shown shown at all angles in the boundaries of the land plotted and at all intersections of streets. From the starting point 4.53rd 22nd 53rd links is a maple 6 inches in diameter and N 51st W 66 links to a white ash 3 inches in diameter.
September 18th 1889. Seth Pratt C.E.

State of Michigan, ss. Wm. M. Beckman, County of Eaton, ss. Register of Deeds, and Seth Pratt, Surveyor, hereby certify that we have each carefully compared this copy with the original plat of Reese Addition to ARWID and that it is an exact copy thereof and of the whole of such original paper or plat.
Wm. M. Beckman, Register of Deeds.
Seth Pratt, Surveyor.

State of Michigan, ss. Wm. M. Beckman, County of Eaton, ss. Register of Deeds, and Seth Pratt, Surveyor, hereby certify that we have each carefully compared the annexed copy with the plat of Reese Addition to ARWID now of record in the office of said Register of Deeds and that it is a true transcript therefrom and of the whole of such record.
Wm. M. Beckman, Register of Deeds.
Seth Pratt, Surveyor.

Scale 7/8 in to 1 Rod = 1:128.

REESE ADDITION

ARWID.

April 14th 1890
Plat 32
Wm. M. Beckman

Received and Filed
IN AUDITOR GENERAL'S OFFICE
May 2nd 1890
Deputy Auditor General.



Know all men by these presents that we, Robert Reese as proprietor and Luella Reese his wife have caused the land embraced in the annexed plat to be surveyed, laid out and plotted to be known as Reese Addition to Arwid and that the streets as shown on said plat are hereby dedicated to the use of the public.
Signed and sealed in presence of
George V. Holsinger
Edward Reese
State of Michigan, ss. On this 30th day of March 1890 before me, a Justice of the Peace in and for said county, personally came the above named Robert Reese and Luella Reese. This with known to me to be the persons who executed the above said petition and acknowledged the same to be their free act and deed.
George V. Holsinger
Justice of the Peace.

Examined and Approved,
March 29, 1890.
R. R. Pratt
Deputy Auditor General.

14367


3037

3037

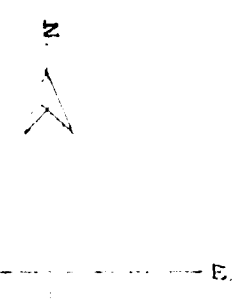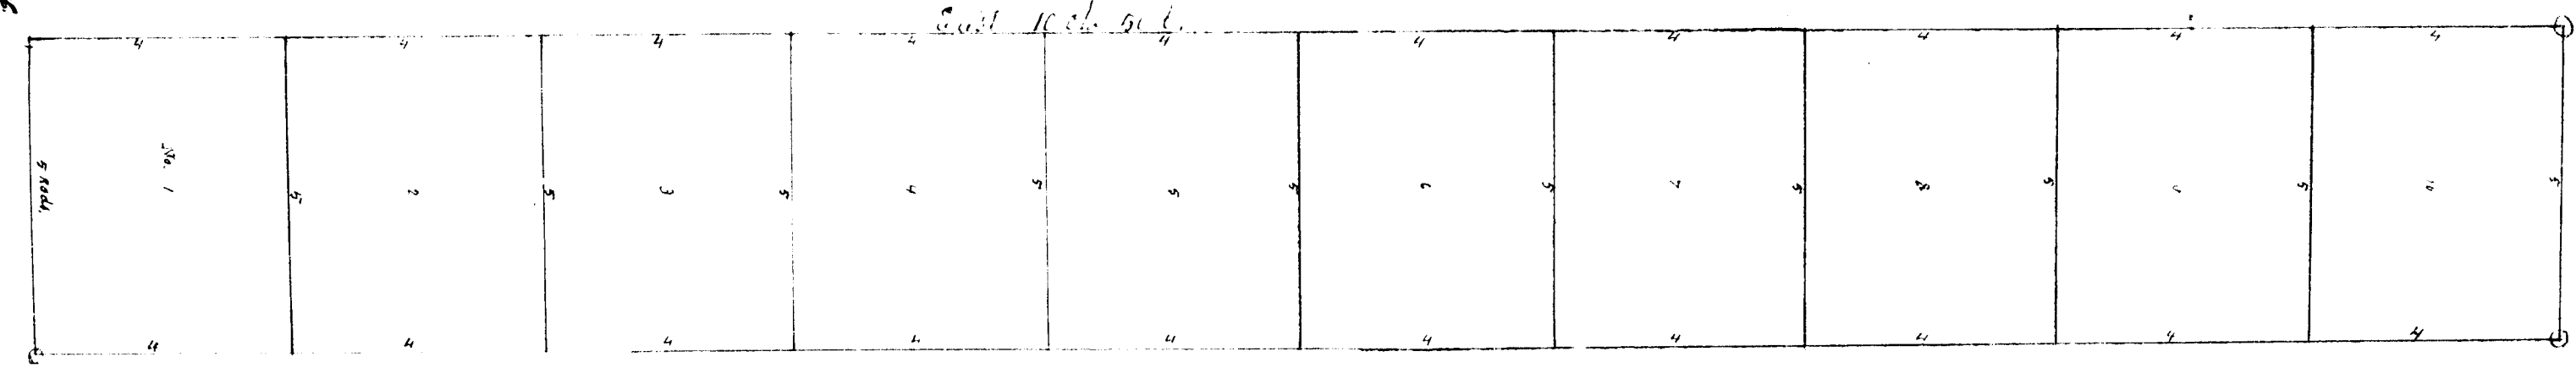


East 10 ch. 50 l.


MAIN ST.

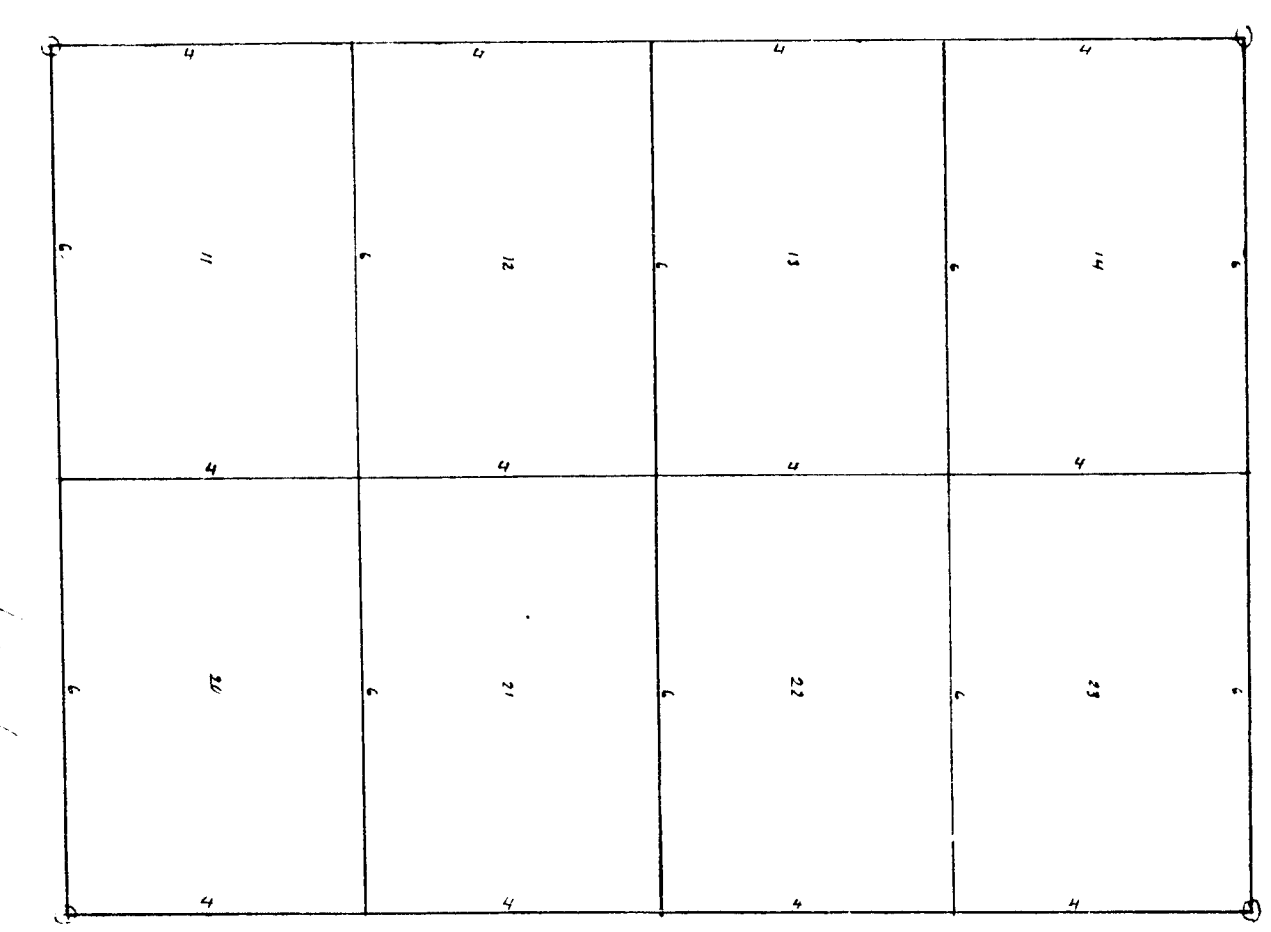

Reese St.

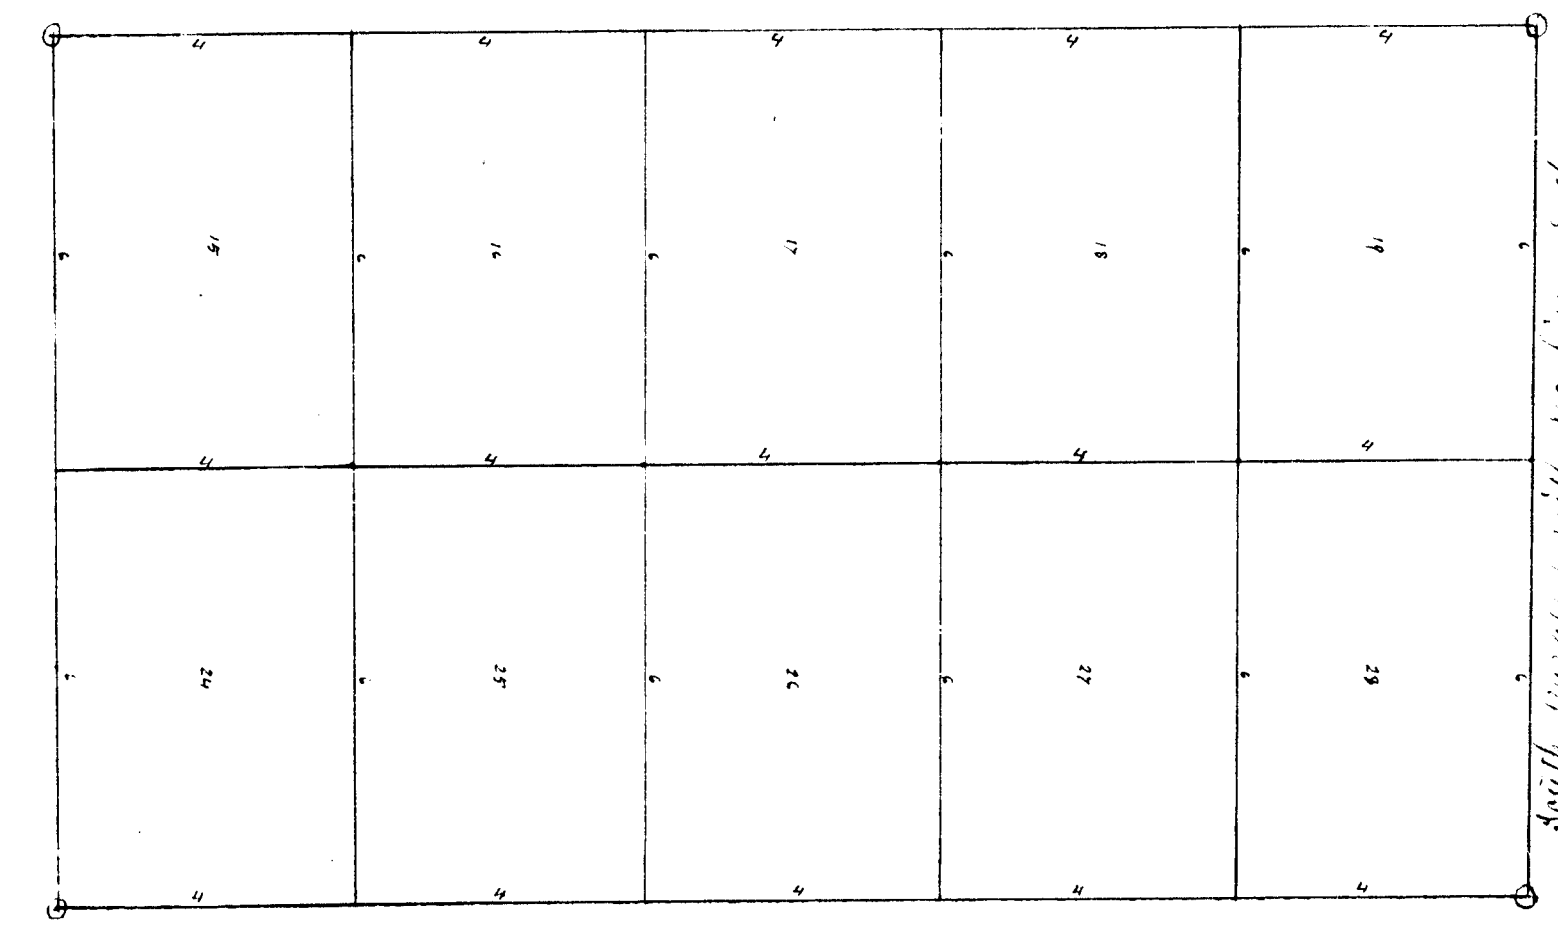

MAPLE ST.

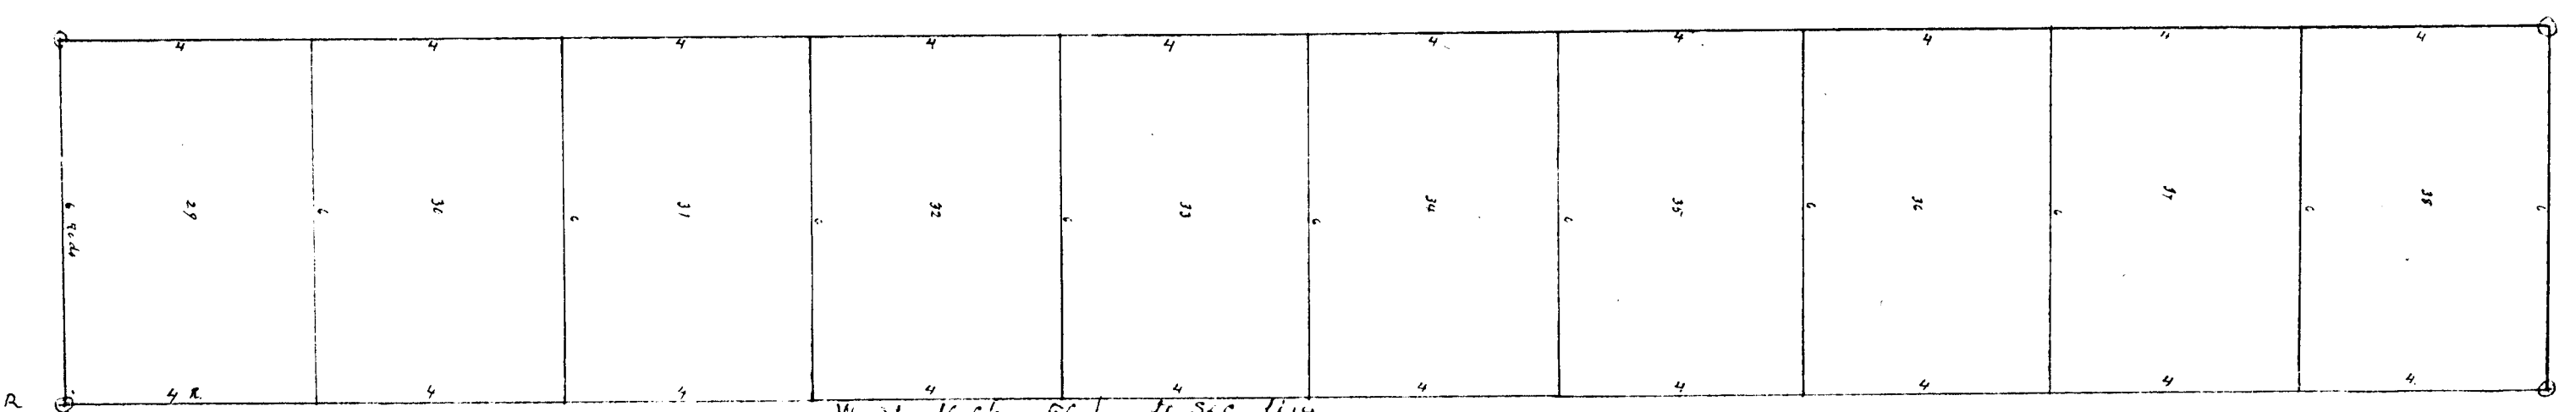

West 10 ch. 50 l. to Sec. line

Scale 7/8 in to 1 Rod = 1:250

REESE ADDITION

ARWID.

April 14 90
Wm. B. Barker

Received and filed
IN AUDITOR GENERAL'S OFFICE
May 2 1890
Deputy Auditor General.

Examined and Approved.
March 29. 1890.
J. R. Pratt
Deputy Auditor General.

Boundary: Beginning at a post in the West line of Section six (6) in town four (4) North of Range six (6) West and distant thirty (30) chains North from the South West corner of said section six (6). Thence East ten (10) chains and fifty (50) links to a post. Thence South parallel with the section line eight (8) chains. Thence West ten (10) chains and fifty (50) links to a post in the section line. Thence North on the section line eight (8) chains to the place of Beginning.
Sept. 18th 1889. Seth Pratt. C.E.

I hereby certify that the plat herein submitted is a correct and true plat of the land herein described, and that the same has been planted at each corner and at all other points in the boundaries of the land plat 

State of Michigan, County of Eaton, J. R. Pratt, Surveyor, hereby certify that we have each carefully compared this copy with the original plat of "Reese Addition to ARWID" and that it is an exact copy thereof and of the whole of such original plat or plat.

State of Michigan, County of Eaton, J. R. Pratt, Surveyor, hereby certify that we have each carefully compared the annexed copy with the plat of "Reese Addition to ARWID" now of record in the office of said Register of Deeds, and that it is a true transcript thereof and of the whole of such record.

Robert Reese
Sonilla Reese
George V. Hildinger
Edward Reese

On this 20th day of August 1890, before me, a Justice of the Peace in and for said county, appeared the above named Robert Reese and Sonilla Reese, who were known to me to be the persons who executed the above declaration and whose names I have put at the end of this certificate.

3037
14367