
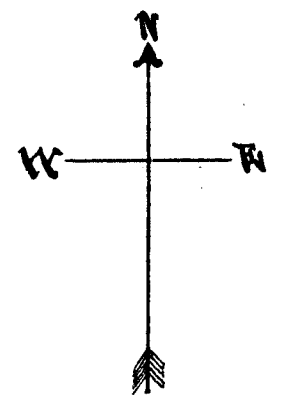


RICHARD'S ADDITION to the VILLAGE of SUNFIELD.

Scale, 100 ft. to 1 inch.

All figures represent feet and decimals of feet.

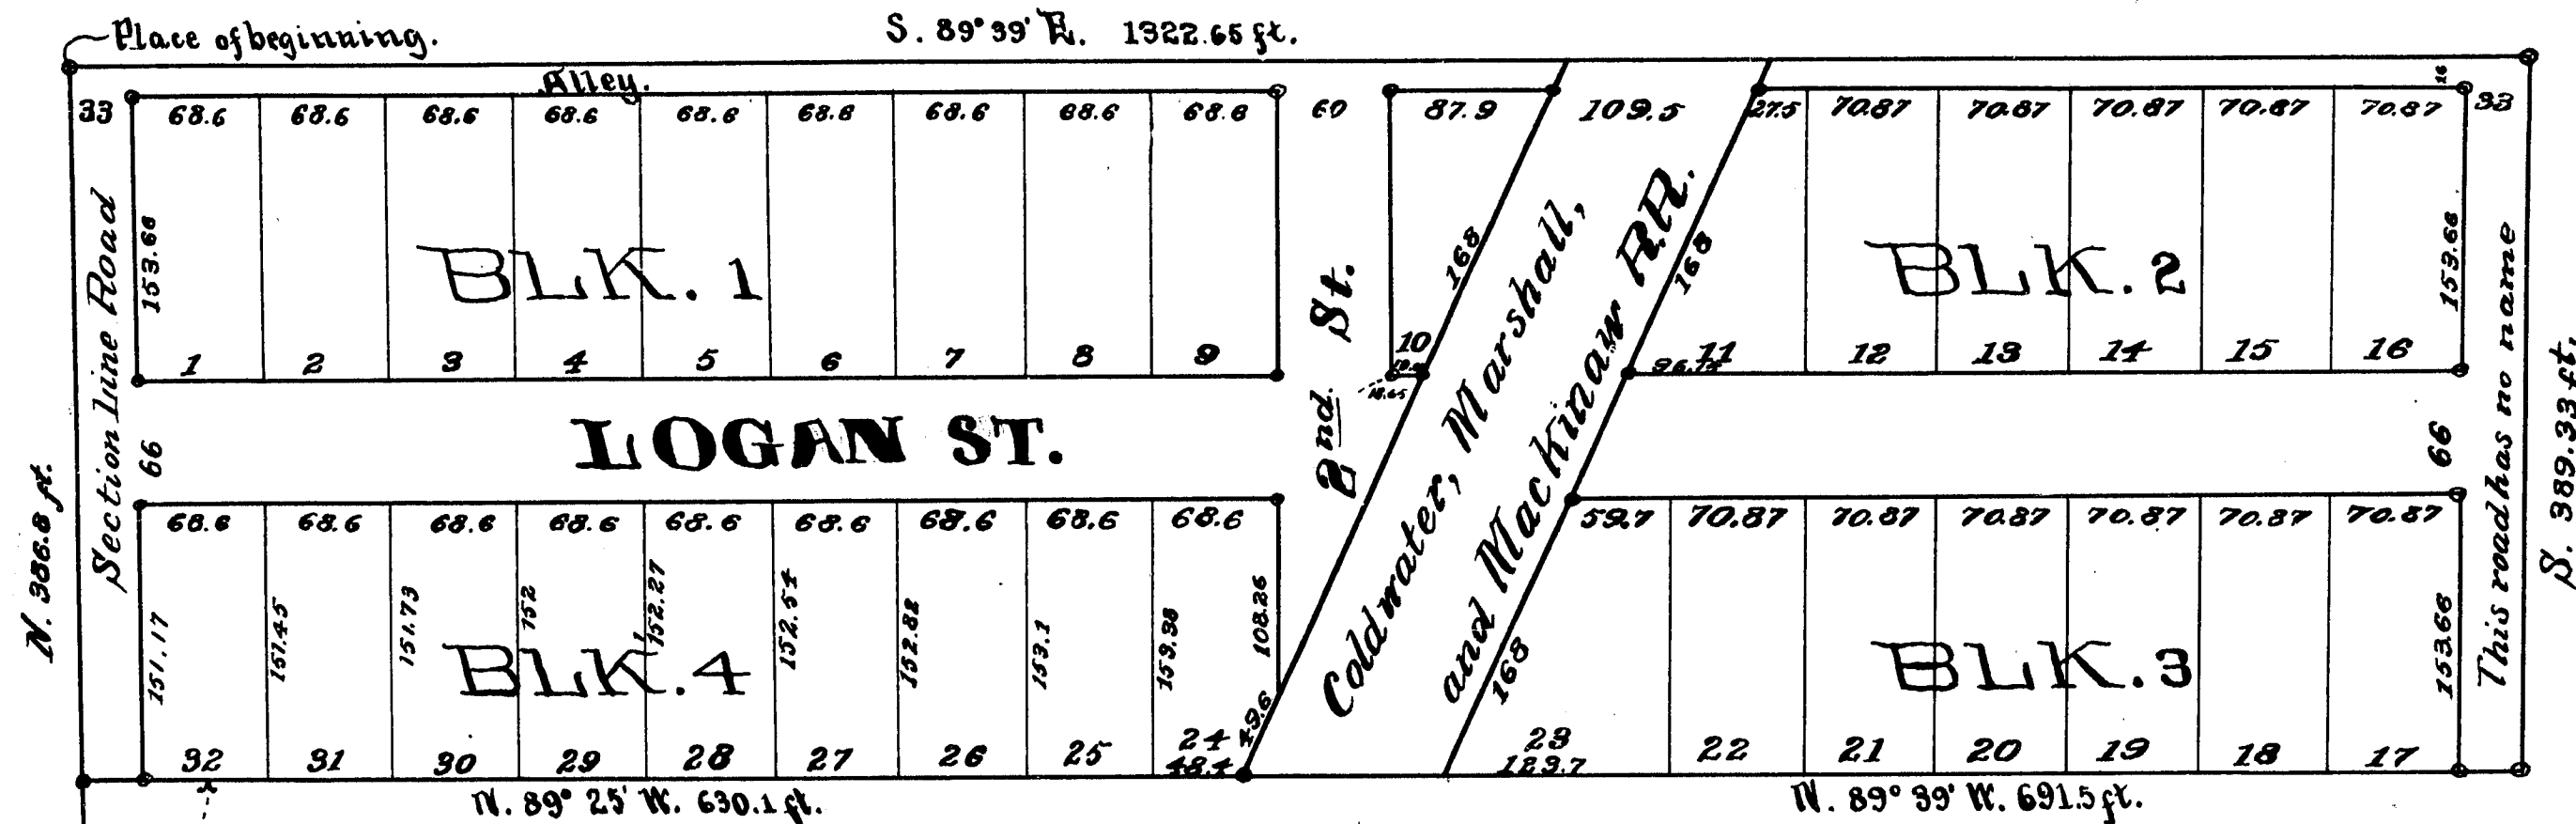

Description:- Beginning at a point on the sec. line 1651 ft. N. of the S.W. cor. Sec. 2, Town 4 N, Range 6 W. Thence S. 89° 39' E. 1322.65 ft.; thence S. 389.33 ft.; thence N. 89° 39' W. 691.5 ft.; thence N. 89° 25' W. 630.1 ft. to sec. line; thence N. on sec. line 386.8 ft. to place of beginning.

I hereby certify that the plat hereon delineated is a correct one and that permanent monuments, consisting of iron stakes have been planted at points marked thus (°) as thereon shown at all angles in the boundaries of the land platted, and at all intersections of streets or streets and alleys.

A. H. Bateman
Surveyor.

Know All Men by these Presents, That we Geo. Richard and Frank E. Richard as proprietors, and Mrs. Mary Richard and Mrs. Harriet Richard their wives, have caused the land embraced in the annexed plat to be surveyed, laid out and platted, to be known as **Richard's Addition to the Village of Sunfield**, and that the streets and alleys as shown on said plat are hereby dedicated to the use of the public.

Signed and Sealed in Presence of

Isaac M. Flint } George Richard L.S.
Roy Richard } Frank E. Richard L.S.
Mary Richard L.S.
Harriet Richard L.S.

Examined and Approved
July 6 1893
O. B. Ainger
Deputy Auditor General.

Examined and Approved
Aug 4 93
O. B. Ainger

State of Michigan, } ss.
County of Eaton.

On this 29th day of June, 1893, before me a Notary Public in and for said county, personally came the above named Geo. Richard and Frank E. Richard and Mrs. Mary Richard and Mrs. Harriet Richard their wives, known to me to be the persons who executed the above dedication and acknowledged the same to be their free act and deed.

Isaac M. Flint
Notary Public, Eaton Co., Mich.

State of Michigan, } ss.
County of Eaton.

and A. H. Bateman Surveyor, hereby certify that we have each carefully compared this copy with the original plat of **Richard's Addition to the Village of Sunfield** and that it is an exact copy thereof and of the whole of such original map or plat.

We R. A. Garber Register of Deeds,
A. H. Bateman Surveyor.

State of Michigan, } ss.
County of Eaton.

We R. A. Garber Register of Deeds, and A. H. Bateman Surveyor, hereby certify that we have each carefully compared the annexed copy with the plat of **Richard's Addition to the Village of Sunfield** now of record in the office of said Register of Deeds, and that it is a true transcript therefrom and of the whole of such record.

R. A. Garber Register of Deeds,
A. H. Bateman Surveyor.


14370

4011

RICHARD'S ADDITION to the VILLAGE of SUNFIELD.


Scale, 100 ft. to 1 inch.

All figures represent feet and decimals of feet.

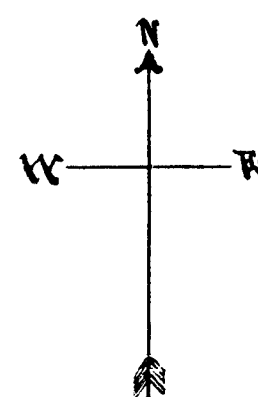

I hereby certify that the plat hereon delineated is a correct one and that permanent monuments, consisting of iron stakes have been planted at points marked thus (•) as thereon shown at all angles in the boundaries of the land platted, and at all intersections of streets or streets and alleys.

A. H. Bateman
Surveyor.

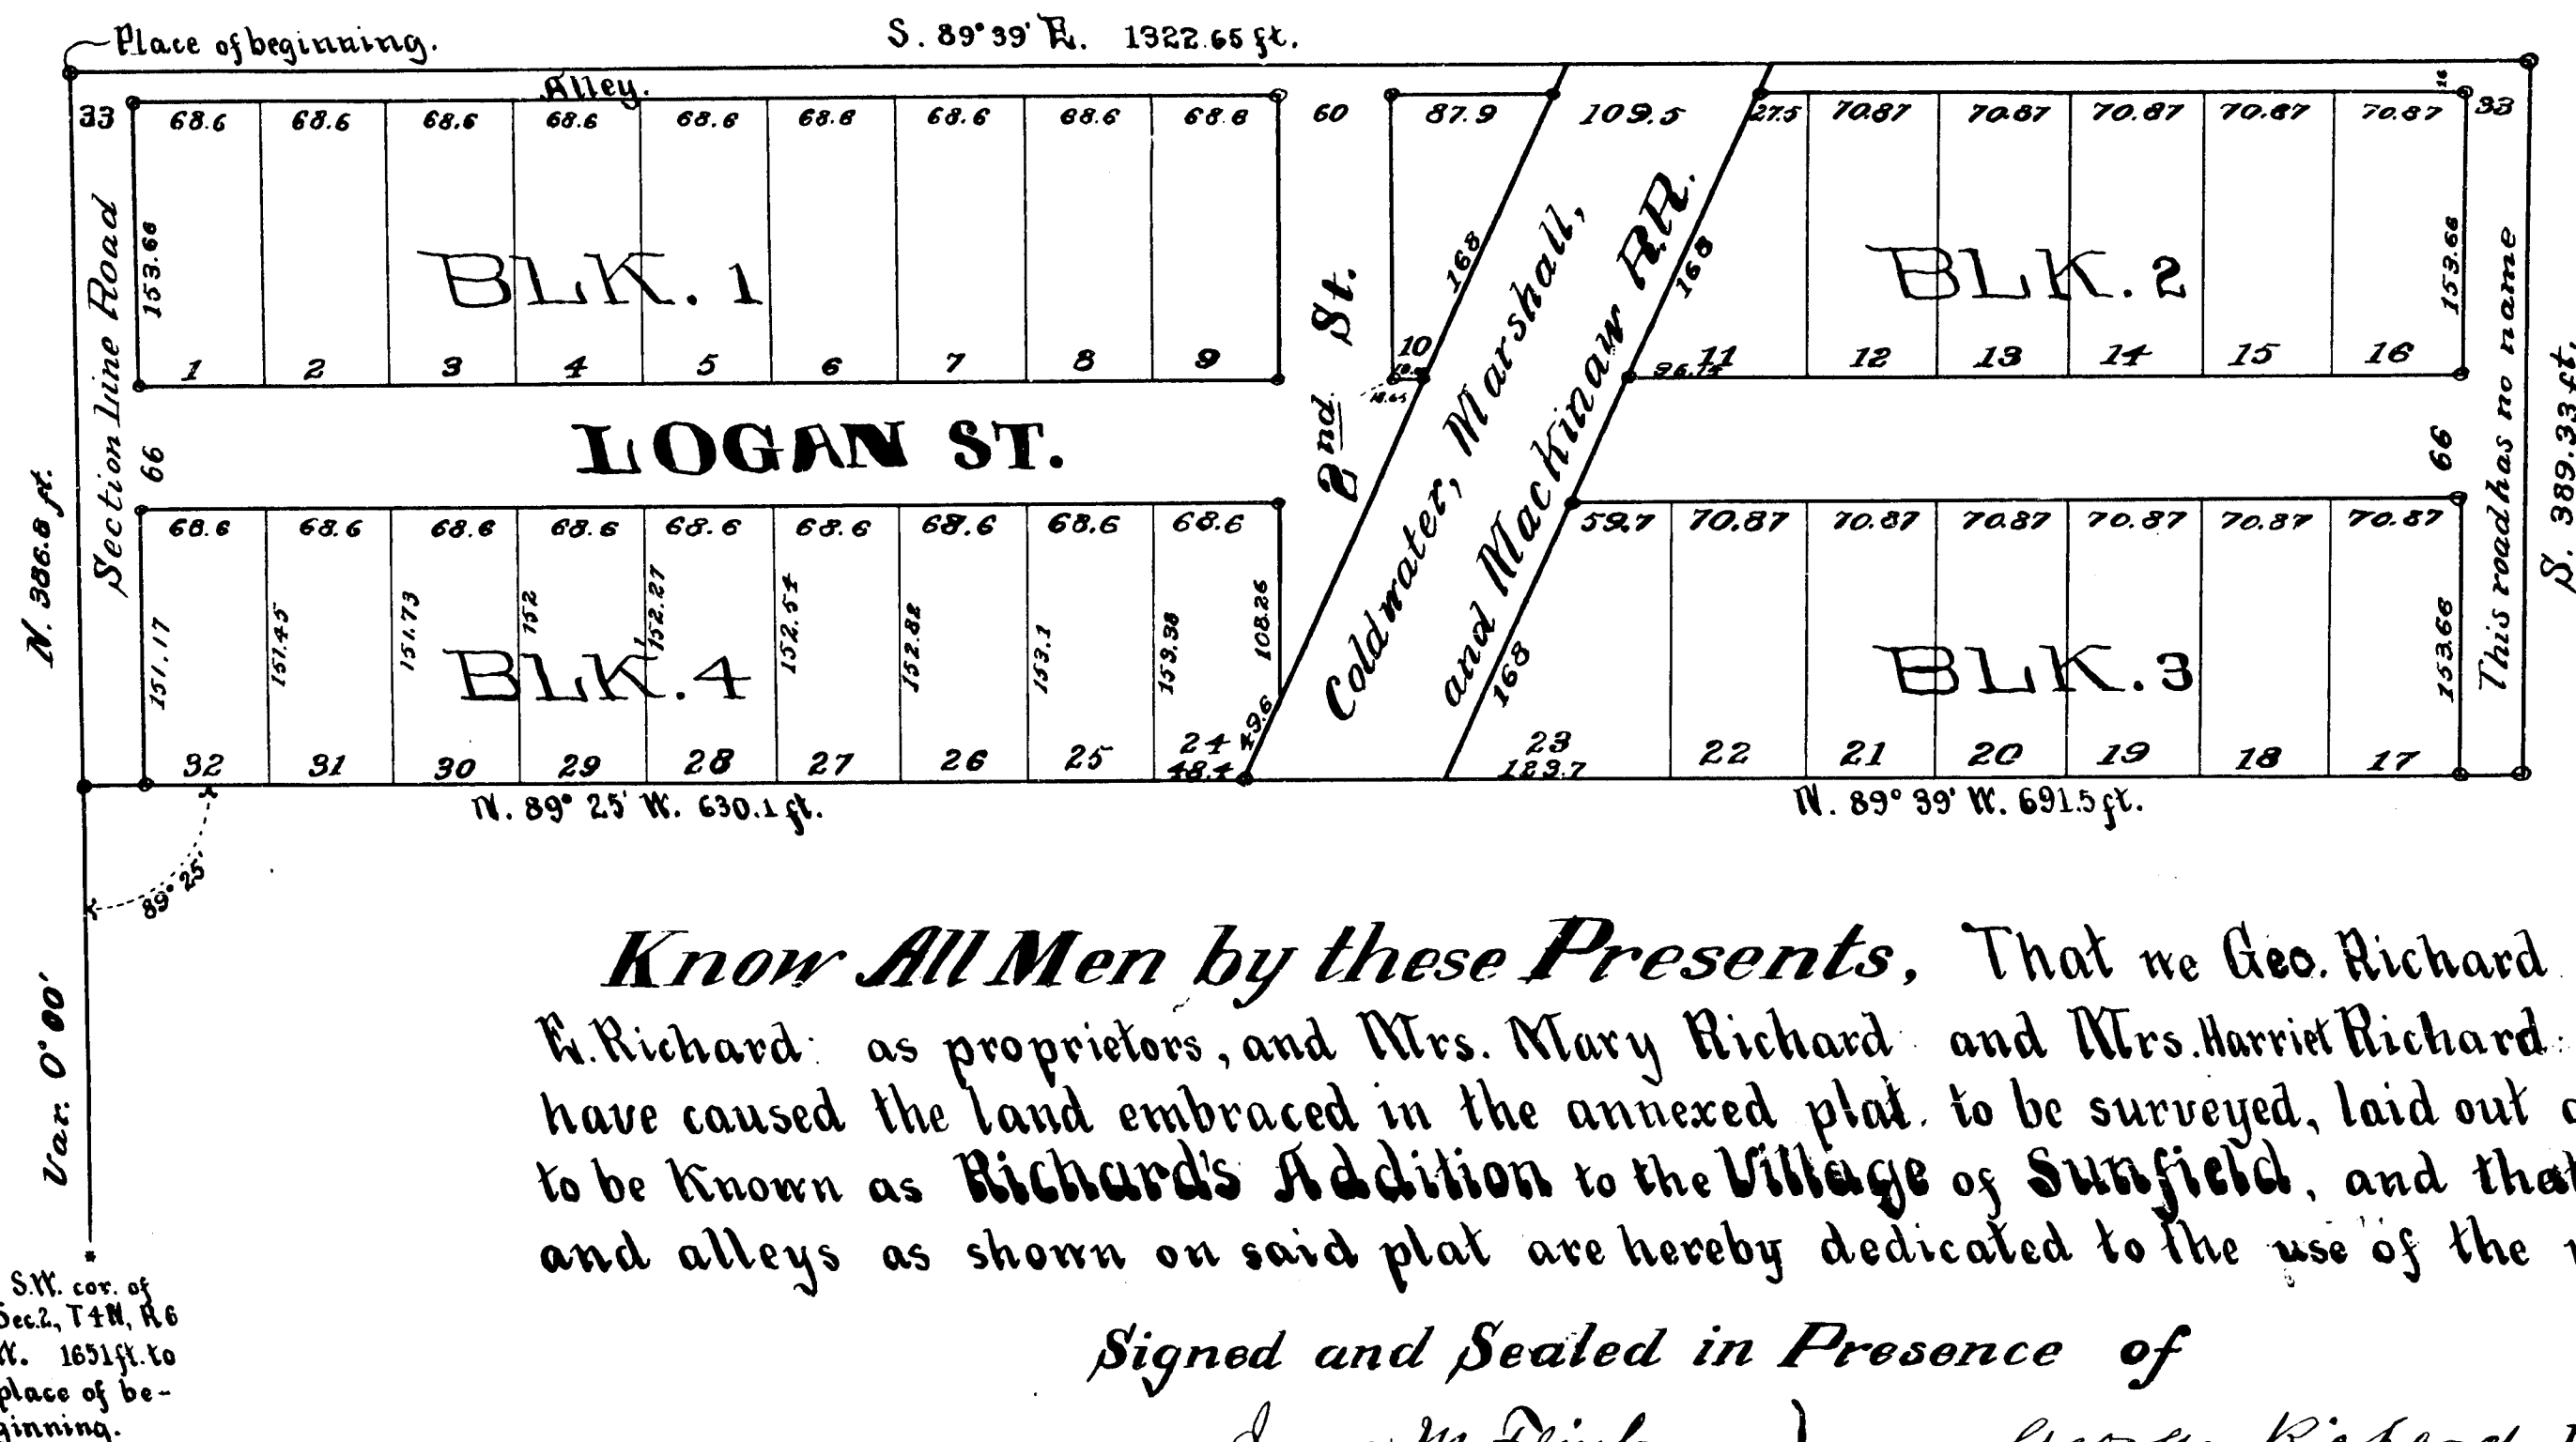

Description: Beginning at a point on the sec. line 1651 ft. N. of the S.W. cor. Sec. 2, Town 4 R, Range 6 W. Thence S. 89° 39' E. 1322.65 ft.; thence S. 389.33 ft.; thence N. 89° 39' W. 691.5 ft.; thence N. 89° 25' W. 630.1 ft. to sec. line; thence N. on sec. line 386.8 ft. to place of beginning.

Know All Men by these Presents, That we Geo. Richard and Frank R. Richard as proprietors, and Mrs. Mary Richard and Mrs. Harriet Richard their wives, have caused the land embraced in the annexed plat to be surveyed, laid out and platted, to be known as **Richard's Addition to the Village of Sunfield**, and that the streets and alleys as shown on said plat are hereby dedicated to the use of the public.

Signed and Sealed in Presence of

Isaac M. Flint }
Roy Richard }

George Richard L.S.
Frank E. Richard L.S.
Mary Richard L.S.
Harriet Richard L.S.

Examined and Approved
July 6 1893
D. B. Ringer
Deputy Auditor General.

State of Michigan, } ss.
County of Eaton.

On this 29th day of June, 1893, before me a Notary Public in and for said county, personally came the above named Geo. Richard and Frank E. Richard and Mrs. Mary Richard and Mrs. Harriet Richard their wives, known to me to be the persons who executed the above dedication and acknowledged the same to be their free act and deed.

State of Michigan, } ss.
County of Eaton.

and A. H. Bateman Surveyor, hereby certify that we have each carefully compared this copy with the original plat of **Richard's Addition to the Village of Sunfield** and that it is an exact copy thereof and of the whole of such original map or plat.

We R. A. Galt Register of Deeds,
A. H. Bateman Surveyor.

State of Michigan, } ss.
County of Eaton.

We R. A. Galt Register of Deeds, and A. H. Bateman Surveyor, hereby certify that we have each carefully compared the annexed copy with the plat of **Richard's Addition to the Village of Sunfield** now of record in the office of said Register of Deeds, and that it is a true transcript therefrom and of the whole of such record.

R. A. Galt Register of Deeds,
A. H. Bateman Surveyor.

14370