

RUSSELLS SUBDIVISION.

ON
NE 1/4 of NE 1/4 SECT. 10 T.4N. R.4W.

STATE of Michigan } SS
County of Eaton }

R. A. Garber Register of deeds, and A. N. Bateman Surveyor, hereby certify that we have each carefully compared the annexed copy with the plat of Russells Subdivision on the NE 1/4 of the NE 1/4 Sec. 10 T.4N. R.4W. now of record in the office of said Register of deeds, and that it is a true transcript therefrom and of the whole of such record.
R. A. Garber Register of Deeds
A. N. Bateman Surveyor

STATE OF MICHIGAN } SS
COUNTY OF EATON }

On this sixth day of February 1894 before me, a Notary Public in and for said County, personally came the above named Edwin O. Russell, Maria E. Russell, Oliver E. Russell, Isadore Russell, J. Newton Russell and Ellnor Russell, known to me to be the persons who executed the above dedication and acknowledged the same to be their free act and deed.

Barton S. Jones
Notary Public, Eaton Co., Mich.

State of Michigan
County of Isabella

On this 21st day of February 1894 before me, a Notary Public, in said County and for said County, personally came the before named Chas. T. Russell, Fred Russell, Florence J. Russell, known to me to be the persons who executed the above dedication and acknowledged the same to be their free act and deed.

Frank J. Hamara
Notary Public Isabella Co. Mich.

CERTIFICATE

I hereby certify that the plat hereon delineated is a correct one and that permanent monuments, consisting of such tile one foot long, have been planted at all points marked thus (x) as thereon shown at all angles of the land platted, and at all intersections of streets, or streets and alleys.

A. N. Bateman
Surveyor

14372

DESCRIPTION

The land embraced in the annexed Plat of Russells Subdivision on the NE 1/4 of the NE 1/4 Sec. 10 T.4N. R.4W. is described as follows: Commencing 825 ft. W. of the NE Sec. Corner, thence S 38° E 74 1/4 ft. thence S 51° 51' E 47 1/4 ft. thence S 8° E 446 1/2 ft. thence S 89° 56' W 13 1/4 ft. thence N 1/2° W 132 1/2 ft. thence E 497 1/2 ft. to Place of beginning.

All distances are expressed in feet and fractions of feet.

DEDICATION

Know all Men By These Presents, That we Edwin O. Russell, Maria E. Russell, Chas. T. Russell, Oliver E. Russell, Isadore Russell, Fred Russell, Florence J. Russell, J. Newton Russell and Ellnor Russell


have caused the land embraced in the annexed Plat to be surveyed, laid out and platted, to be known as Russells Subdivision on the NE 1/4 of the NE 1/4 Sec. 10 T.4N. R.4W. and that the streets and alleys as shown on said Plat are hereby dedicated to the use of the public.

SIGNED AND SEALED IN PRESENCE OF
Barton S. Jones
John Russell

Signed and Sealed in Presence of
J. McHamara
Charles S. White

Edwin O. Russell
Maria E. Russell
J. Newton Russell
Ellnor Russell
Oliver E. Russell
Isadore Russell

Chas. T. Russell
Fred Russell
Florence J. Russell

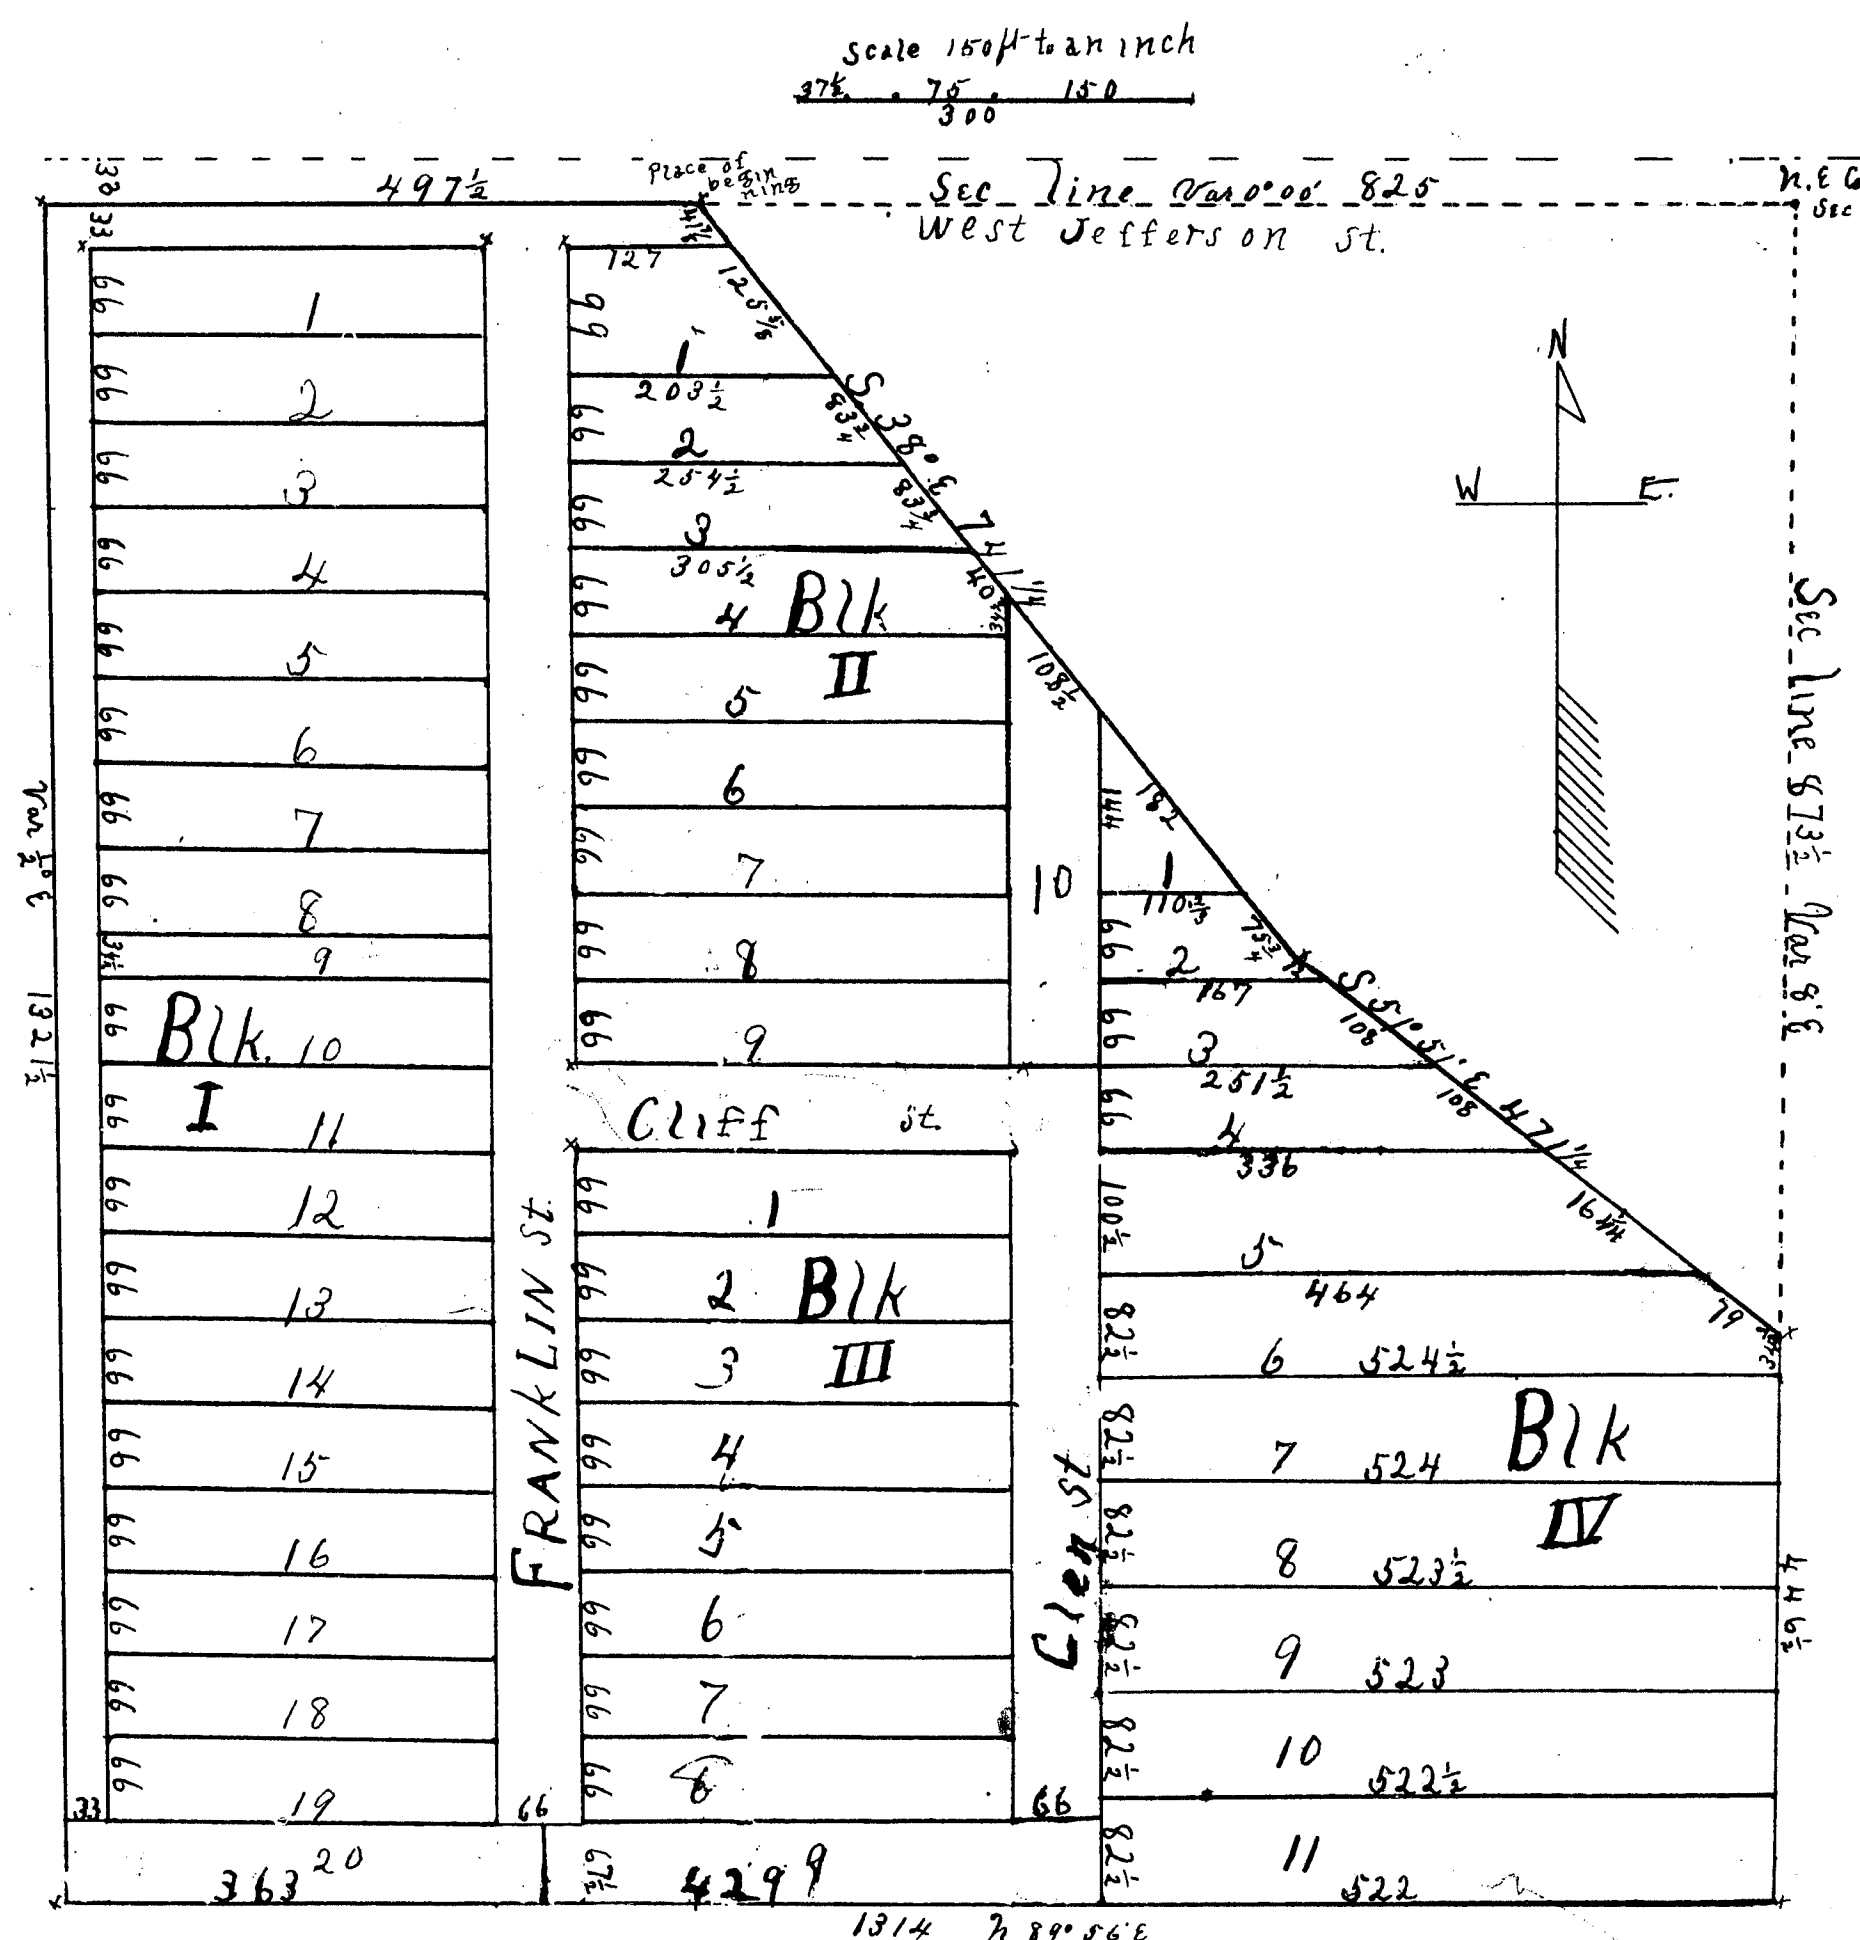

Examined and Approved
March 3, 1894
B. B. Ginger
Deputy Auditor General

STATE OF Michigan } SS
County of Eaton }

We
R. A. Garber Register of deeds and
A. N. Bateman Surveyor, hereby certify that we have each carefully compared this copy with the original Plat of Russells Subdivision on the NE 1/4 of the NE 1/4 Sec. 10 T.4N. R.4W. and that it is an exact copy thereof and of the whole of such original map or plat.
R. A. Garber Register of Deeds

RECEIVED AND FILED
IN AUDITOR GENERAL'S OFFICE

March 24 1894

RUSSELLS SUBDIVISION.

ON
NE 1/4 of NE 1/4 SEC. 10 T. 4 N. R. 4 W.

STATE of Michigan } ss
County of Eaton

R. A. Garber Register of deeds, and A. N. Bateman Surveyor, hereby certify that we have each carefully compared the annexed copy with the plat of Russells Subdivision on the NE 1/4 of the NE 1/4 Sec. 10 T. 4 N. R. 4 W. now of record in the office of said Register of deeds, and that it is a true transcript therefrom and of the whole of such record.
R. A. Garber Register of Deeds
A. N. Bateman Surveyor

STATE OF MICHIGAN } ss
COUNTY OF EATON

On this sixth day of February 1894 before me, a Notary Public in and for said County, personally came the above named Edwin O. Russell, Maria E. Russell, Oliver E. Russell, Isadore Russell, J. Hewton Russell and Ellenor Russell, known to me to be the persons who executed the above dedication and acknowledged the same to be their free act and deed.

Barton S Jones
Notary Public, Eaton Co., Mich.

State of Michigan
County of Isabella

On this 21st day of February 1894 before me, a Notary Public, in said County and for said County, personally came the before named Chas. T. Russell, Fred Russell, Florence J. Russell, known to me to be the persons who executed the above dedication and acknowledged the same to be their free act and deed.

Frank McNameara
Notary Public Isabella Co. Mich.

CERTIFICATE

I hereby certify that the plat hereon delineated is a correct one and that permanent monuments, consisting of zinc tile one foot long have been planted at all points marked thus (x) as thereon shown at all angles of the land platted, and at all intersections of streets, or streets and alleys.

A. N. Bateman
Surveyor

14372

DESCRIPTION

The land embraced in the annexed Plat of Russells Subdivision on the NE 1/4 of the NE 1/4 Sec. 10 T. 4 N. R. 4 W. is described as follows: Commencing 825 ft. W. of the N.E. Sec. Corner, thence S 36° E 74 1/4 ft. thence S 51° 51' E 47 1/4 ft. thence S 8° E 44 1/2 ft. thence S 89° 56' W 131 1/4 ft. thence N 1/2° W 132 1/2 ft. thence E 497 1/2 ft. to Place of beginning.

All distances are expressed in feet and fractions of feet.

DEDICATION

Know all Men By These Presents, That we Edwin O. Russell, Maria E. Russell, Chas. T. Russell, Oliver E. Russell, Isadore Russell, Fred Russell, Florence J. Russell, J. Hewton Russell and Ellenor Russell

have caused the land embraced in the annexed Plat to be surveyed, laid out and platted, to be known as Russells Subdivision on the NE 1/4 of the NE 1/4 Sec. 10 T. 4 N. R. 4 W. and that the streets and alleys as shown on said Plat are hereby dedicated to the use of the public.

SIGNED AND SEALED IN PRESENCE OF
Barton S Jones
John Russell

Signed and sealed in presence of
J. McNameara
Charles S. White

March 7, 1894

Edwin O. Russell
Maria E. Russell
J. Hewton Russell
Ellenor Russell
Oliver E. Russell
Isadore Russell

Chas. T. Russell
Fred Russell
Florence J. Russell

RECEIVED AND FILED
IN AUDITOR GENERAL'S OFFICE

March 24, 1894
J. B. Ginger

[L.S.]
[L.S.]
[L.S.]
[L.S.]
[L.S.]

STATE OF Michigan } ss
County of Eaton

R. A. Garber Register of deeds and A. N. Bateman Surveyor, hereby certify that we have each carefully compared this copy with the original Plat of Russells Subdivision on the NE 1/4 of the NE 1/4 Sec. 10 T. 4 N. R. 4 W. and that it is an exact copy thereof and of the whole of such original map or plat.
R. A. Garber Register of Deeds
A. N. Bateman Surveyor

[L.S.]
[L.S.]
[L.S.]

Examined And Approved
March 3, 1894
J. B. Ginger
Deputy Auditor General

