


PARSONS' ADDITION TO THE VILLAGE OF OLIVET GEORGE A. KNAPP SURVEYOR 1899

STATE OF MICHIGAN, COUNTY OF EATON.
RECEIVED AND RECORDED
Sept. 11 A. D. 1899.
10 o'clock A. M., in
Book of Page 89
Chas. W. Marshall
Dputy Register of Deeds.

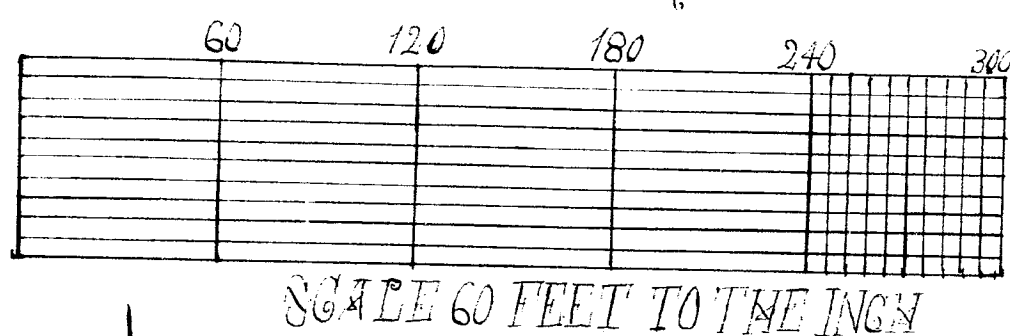

The land embraced in the annexed plat of the Parsons' Addition to the Village of Olivet is a portion of the South-East Quarter of Section Twenty-Nine (29), Town One (1) North, Range Five (5) West, situated in the Township of Walton, County of Eaton, State of Michigan, and is further described as follows: The location of the iron stake marking the south-east corner of this Addition may be indicated as follows: Beginning at a stone and iron stake at the south-east corner of section twenty-nine and running thence S 88° 4' W 1340 feet to a stone and iron stake in the line of the middle of Spruce Street; thence along the line of the middle of Spruce Street N 1° 28' W 1040 feet to a stone and iron stake in the line of the middle of Gale Street; thence N 45° 8' W 47.75 feet to an iron stake marking the south-east corner of the land embraced in this said Parsons' Addition.

Beginning at this iron stake running thence along the line of the west side of Spruce Street N 1° 28' W 533.64 feet to an iron stake, thence along the line of the south side of Cottage Street N 88° 30' W 507.1 feet to an iron stake, thence along the line of the west side of the proposed extension of Church Street S 0° 45' W 549.4 feet to an iron stake, thence along the line of the north side of Gale Street S 88° 48' W 524.3 feet to the place of beginning.

I hereby certify that the plat hereon delineated is a correct one, and that permanent monuments, consisting of iron stakes eighteen inches in length, have been placed at points marked thus O, as hereon shown at all the angles in the boundaries of the land platted and that permanent monument consisting of an iron stake and a stone, has been planted at each of the points marked thus Φ as hereon shown at all the intersections of streets.

George A. Knapp, Surveyor
Olivet, Mich. Aug. 29, 1899.

RECEIVED AND FILED
IN AUDITOR GENERAL'S OFFICE
Sept 5 1899
John F. Williamson
Deputy Auditor General.

Dedication.

Know All Men by these Presents

That I Julia P. Boynton, as proprietor have caused the land embraced in the annexed plat to be surveyed, laid out and platted, to be known as The Parsons' Addition to the Village of Olivet, and the streets as shown on said plat and hereby dedicated to the use of the public.

Signed and sealed in the presence of
Julia P. Boynton
Charles H. Brown
F. Victor Brown

State of New York }
City & County of New York } SS

On this 15th day of August 1899, before me, a Notary Public and for said County, personally came the above named Julia P. Boynton, known to me to be the person who executed the above Dedication, and acknowledged the same to be her free act and


Walter H. Wyman
Notary Public No. 100.

State of New York }
County of New York } SS
I, William Schaner, Clerk of the County of New York and also Clerk of the Supreme Court for the said County of New York, do HEREBY CERTIFY that the same being a part of record, to HEREBY CERTIFY that Walter H. Wyman, whose name is subscribed to the Certificate of the proof or acknowledgment of the instrument, and thereon written, was at the time of such proof and acknowledgment, a Notary Public in and said County, duly commissioned and sworn, and authorized by laws of said State to take the acknowledgments of deeds or conveyances for land tenements hereditaments in said State of New York. And further I am well acquainted with the handwriting of such Notary Public and verily believe that the signature to certificate of proof or acknowledgment is genuine. In Testimony Whereof I have set my hand and the seal of the said Court and County the 20th day of August 1899.

Examined and Approved
Aug 30, 1899
John F. Williamson
Deputy Auditor General.

State of Michigan }
County of Eaton } SS
We, Chas. W. Marshall, Dputy Register of Deeds, and George A. Knapp, Surveyor, hereby certify that we have each compared this copy with the original plat of The Parsons' Addition to the Village of Olivet and that it is an exact copy thereof and of the if such original map or plat.

Chas. W. Marshall, Dputy Reg.
George A. Knapp, Surveyor.

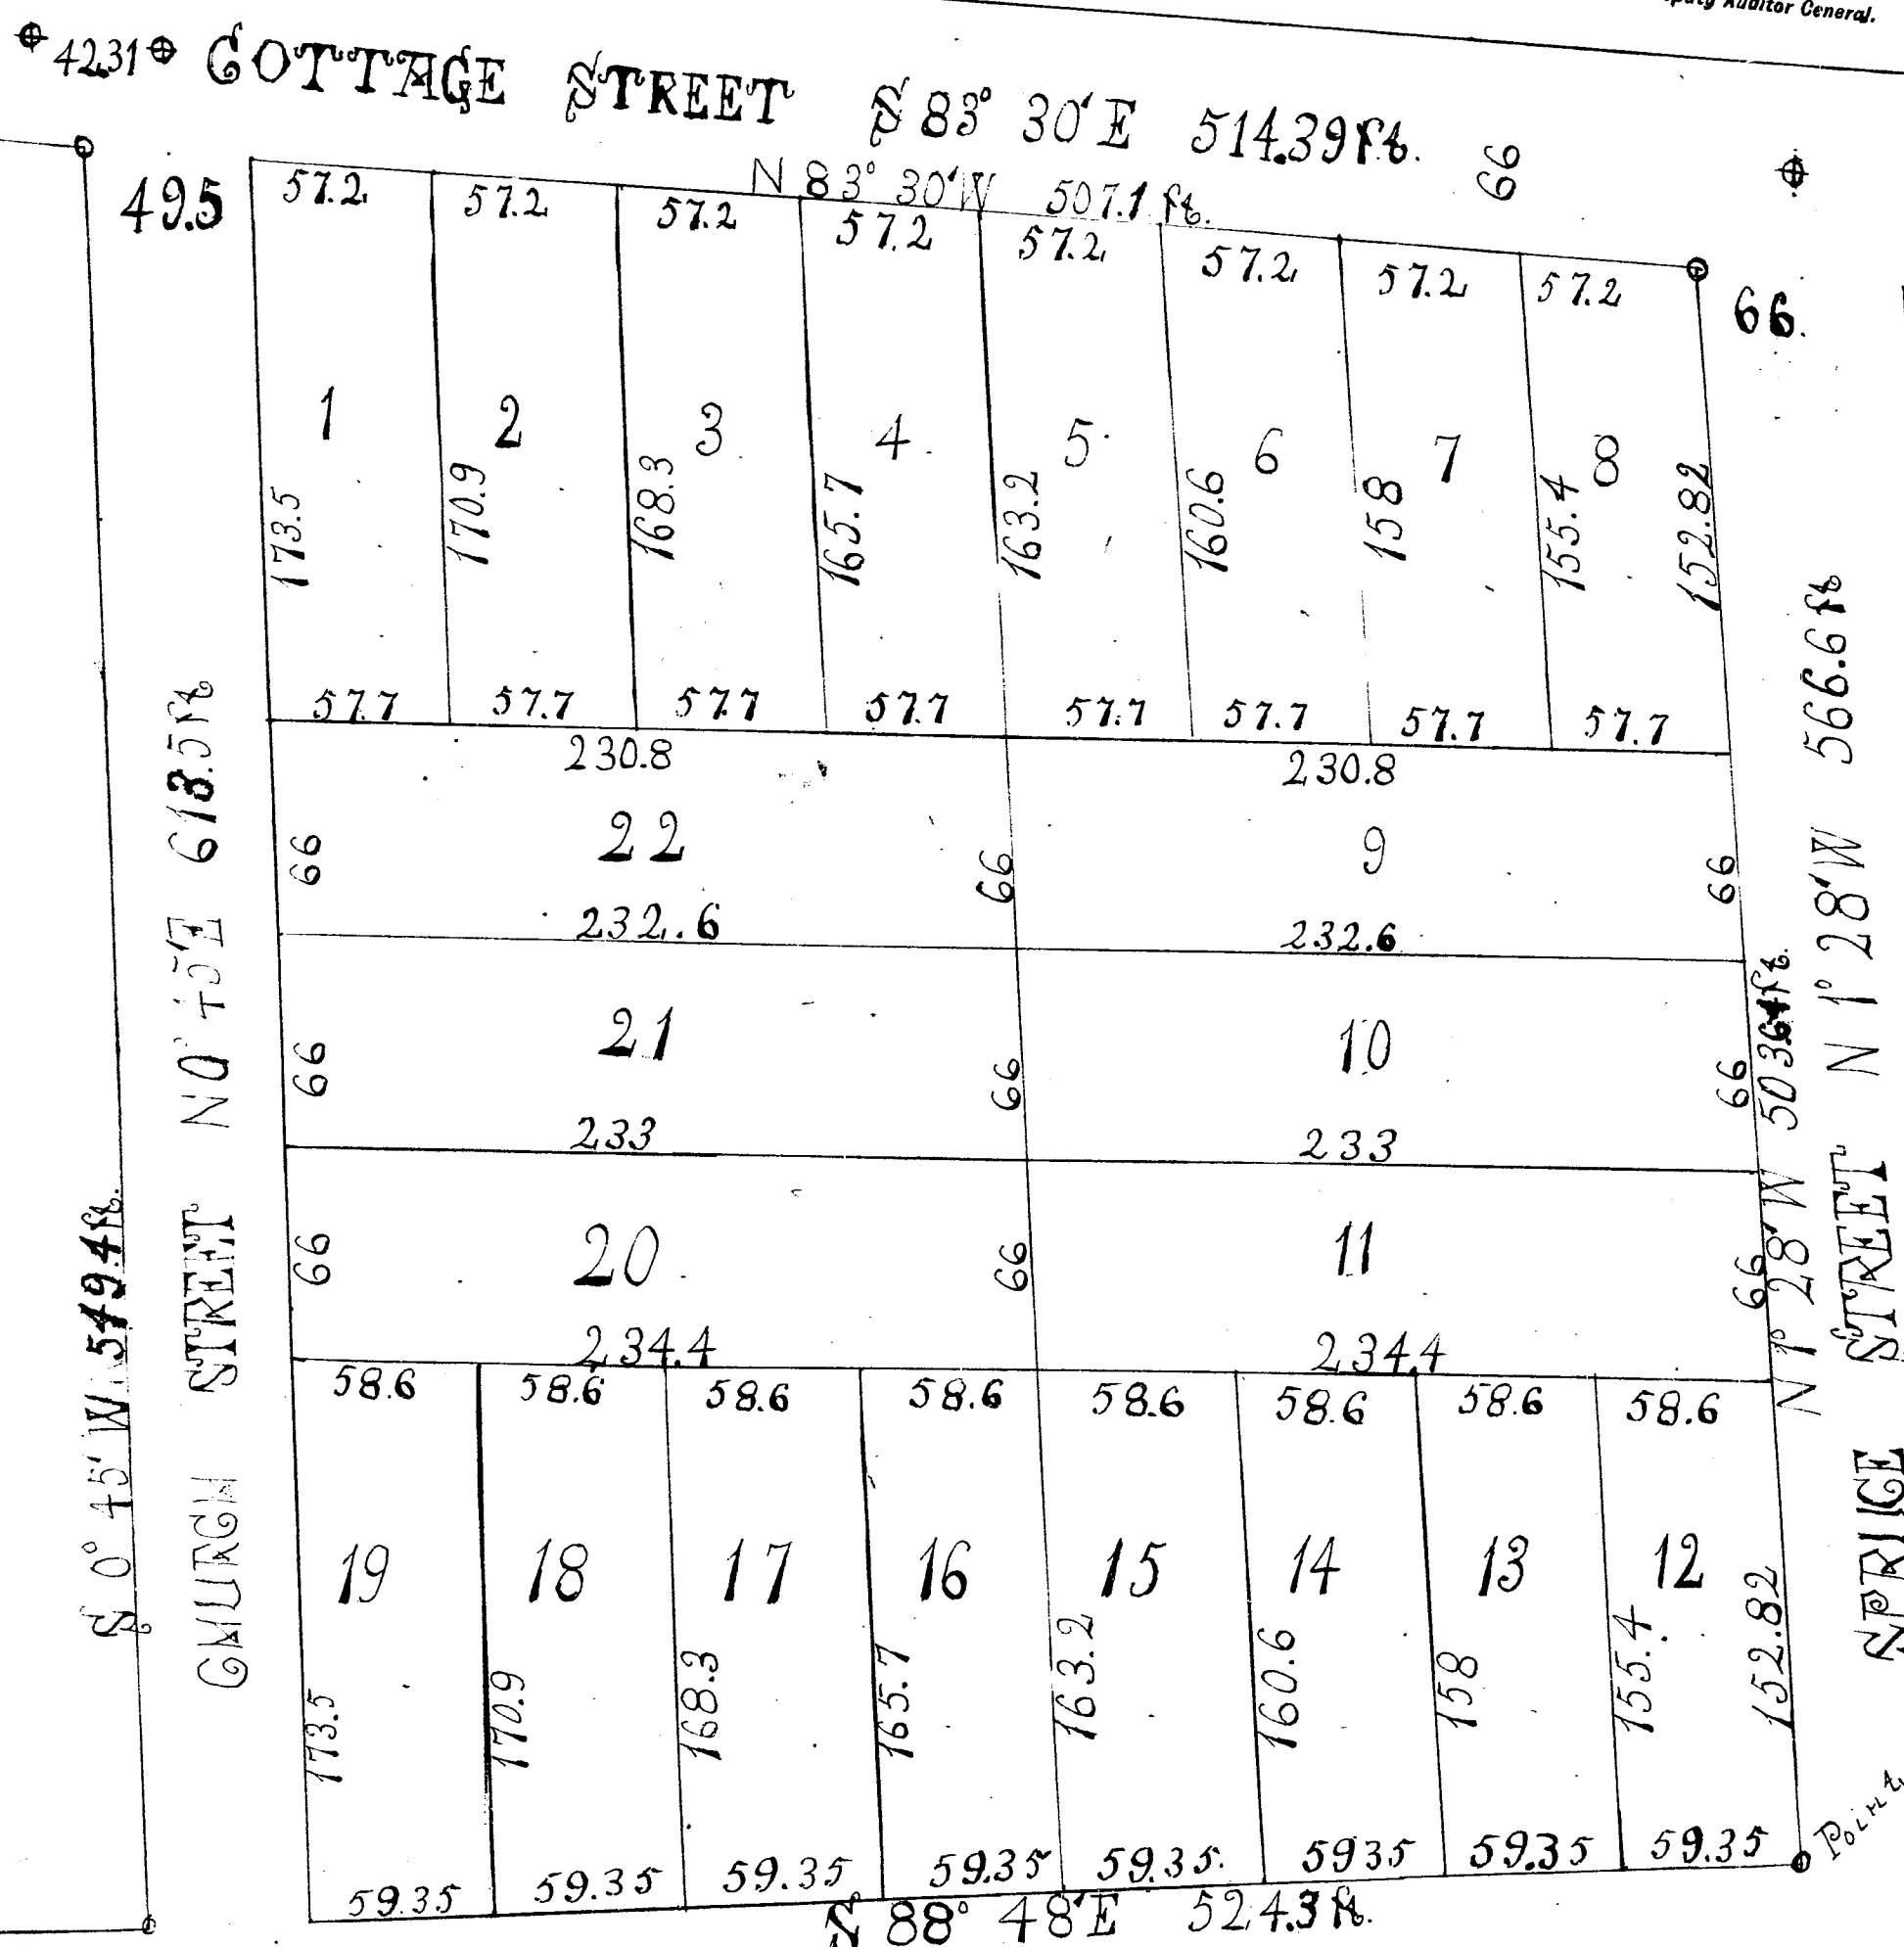

YALE STREET S 88° 48' E 534.1 ft.


State of Michigan }
County of Eaton } SS
We, Chas. W. Marshall, Dputy Register of Deeds, and George A. Knapp, Surveyor, hereby certify that we have each compared the annexed copy with the original plat of The Parsons' Addition to the Village of Olivet now of record in the office of said Register of Deeds, and that it is a true and correct transcript thereof and of the whole of such record.

Chas. W. Marshall, Dputy Reg. of Deeds.
George A. Knapp, Surveyor.

77901-1899

PARSONS' ADDITION
TO THE
VILLAGE OF OLIVET
GEORGE A. KNAPP
SURVEYOR
1899

STATE OF MICHIGAN, COUNTY OF EATON,
RECEIVED AND RECORDED
Sept 4 A. D. 1899
10 o'clock A. M.
Chas. H. Marshall
Register of Deeds

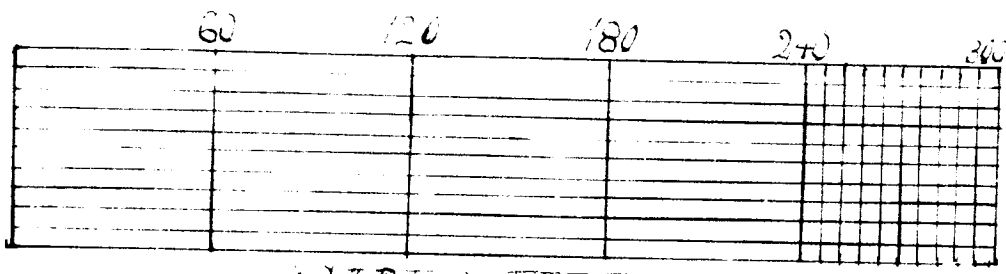

SCALE 60 FEET TO THE INCH

The land embraced in the annexed plat of the Parsons' Addition to the Village of Olivet is a portion of the South-East Quarter of Section Twenty-Nine (29), Town One (1) North, Range Five (5) West situated in the Township of Nalton, County of Eaton, State of Michigan, and is further described as follows: The location of the iron stake marking the south-east corner of this Addition may be indicated as follows: Beginning at a stone and iron stake at the south-east corner of section Twenty-Nine and running thence S 88° 4' 11" 340 feet to a stone and iron stake in the line of the middle of Spruce Street; thence along the line of the middle of Spruce Street N 1° 28' W 1090 feet to a stone and iron stake in the line of the middle of Yale Street; thence N 55° 8' 11" 750 feet to an iron stake marking the south-east corner of the land embraced in this said Parsons' Addition.

Beginning at this iron stake running thence along the line of the west side of Spruce Street N 1° 28' W 5364 feet to the iron stake, thence along the line of the south side of Spruce Street N 88° 50' 1" 5071 feet to an iron stake, thence along the line of the west side of the proposed extension of Church Street S 0° 45' 11" 5494 feet to an iron stake, thence along the line of the north side of Yale Street S 88° 48' 11" 5243 feet to the place of beginning.

I hereby certify that the plat herein delineated is a correct one, and that permanent monuments, consisting of iron stakes each inches in length, have been placed at points marked thus O, as herein shown at all the angles in the boundaries of the land platted and that permanent monument consisting of an iron stake and a stone, has been placed at each of the points marked thus * as herein shown at all the intersections of streets.

George A. Knapp, Surveyor
Olivet, Michigan, Aug. 24, 1899

RECEIVED AND FILED,
IN AUDITOR GENERAL'S OFFICE,
Sept 5 1899
John F. Williamson
Deputy Auditor General

Dedication.

Know All Men by these Presents


That Julia P. Boynton, as proprietor have caused the land embraced in the annexed plat to be surveyed, laid out and platted, to be known as the Parsons' Addition to the Village of Olivet, and that the streets as shown on said plat are hereby dedicated to the use of the public.

Witness my hand and seal in the presence of
Charles H. Marshall
J. Henry Deane
State of New York
City & County of New York } SS

On this 5th day of August 1899 before me, a Notary Public and for said County, personally came the above named Julia P. Boynton, known to me to be the person who executed the above Dedication, and acknowledged the same to be her act and deed.

State of New York } SS
County of New York }
I, William Sommer, Clerk of the County of New York and also Clerk of the Supreme Court for the said County, do HEREBY CERTIFY the same being a Court of Record, TO HEREBY CERTIFY that Walter K. Wyman, whose name is subscribed Certificate of the proof or acknowledgment of the instrument and thereon written was at the time of such proof and acknowledgment, a Notary Public in and said County, duly commissioned and sworn, and authorized by laws of said State to take the acknowledgments and oaths of persons for any documents or instruments in said State of New York. And further I am well acquainted with the handwriting of said Notary Public, and verily believe that the signature to certificate of proof or acknowledgment is genuine. In Testimony whereof I have set my hand and the seal of the said Court and County the 25th day of August 1899.

Examined and Approved
Aug 30, 1899
John F. Williamson

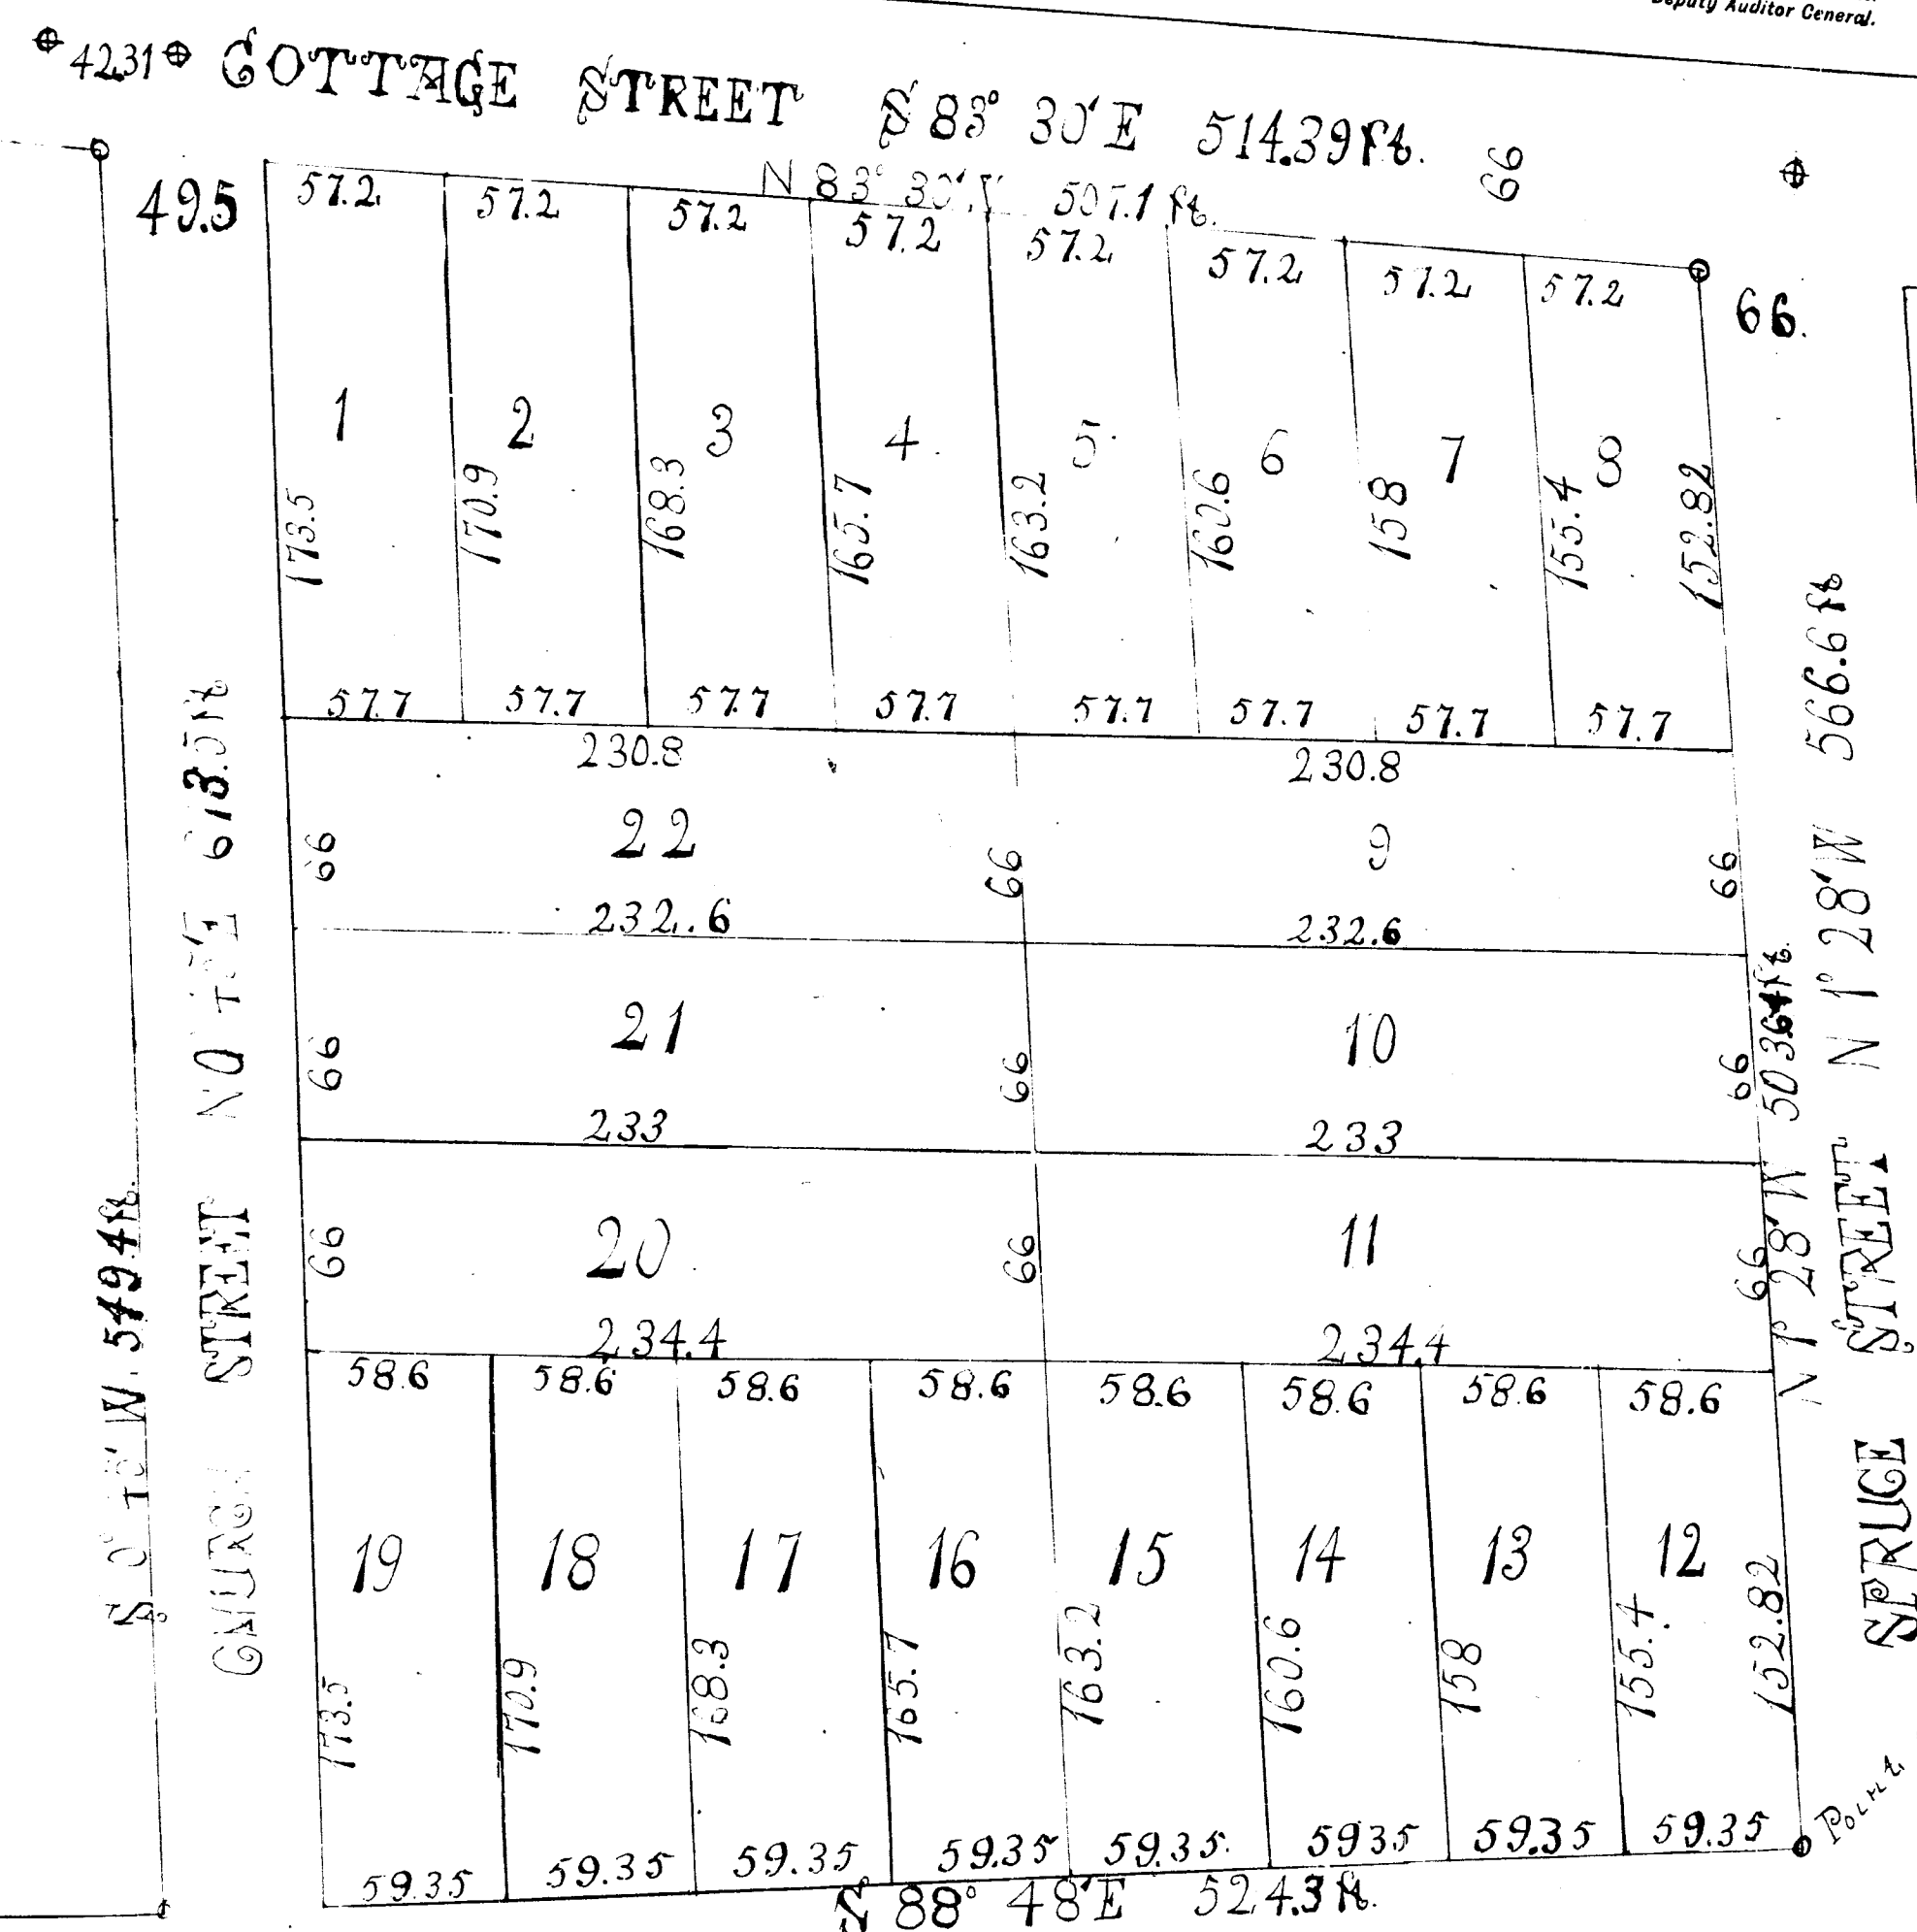

YALE STREET S 88° 48' E 534.1 ft.

State of Michigan }
County of Eaton }
I, Chas. H. Marshall, Register of Deeds and County Clerk, do hereby certify that we have each carefully compared the annexed copy with the original now of record in the office of said Register of Deeds, and that it is a true and correct transcript thereof from and of the whole of such record.

State of Michigan } SS
County of Eaton }
George A. Knapp, Surveyor, hereby certifies that we have each compared this copy with the original plat of the Parsons' Addition to the Village of Olivet and that it is an exact copy thereof and of the original map or plat.