

DEDICATION.

Know all Men by these Presents, that we
Walter Williams and *Mary Williams* having
and *Ann Bentley* and *Louisa Bentley* his wife
as proprietors have caused the land embraced in the
annexed plat to be surveyed laid out and plat-
ted to be known as the Sub-division of the Amended
Plat of Williams Addition to the Village of Charlotte
and that the streets as shown on said plat are
hereby dedicated to the use of the public.

SIGNED AND SEALED *Walter Williams* (L.S.)
IN PRESENCE OF *Mary Williams* (L.S.)
E. W. Merrill *Ann Bentley* (L.S.)
W. F. Stone *Louisa Bentley* (L.S.)

STATE OF MICHIGAN

County of Eaton—

On this 31st day of March 1903 before me a
Notary Public in and for said county personally
came the above named *Walter Williams*.
Mary Williams, *Ann Bentley* and *Louisa Bentley*.
Known to me to be the persons who executed the
above dedication and acknowledged the same to be
their free act and deed.

(L.S.) *Charles W. Merrill*
Notary Public in and for said county.

SURVEYORS CERTIFICATE

I hereby certify that the plat herein delineated
is a correct one and that permanent monuments
consisting of stones, broken pottery or pipe have
been placed at points marked thereon as thereon
shown at all angles in the boundaries of the land
platted and at all intersections of streets or
streets and alleys.

Hubert Williams Surveyor

Council Chamber,

Charlotte, Mich.

In compliance with a resolution of the
Common Council at their regular session
April 13, 1903, the annexed plat is hereby
approved.

(L.S.) *Mabel A. Deane* *Clara Shepherd*
Recorder, Mayor

Examined and approved April 20, 1903.

John T. Williams
Deputy Auditor General.



STATE OF MICHIGAN

County of Eaton
W. F. Stone Register of Deeds.

and *Hubert Williams*, Surveyor, hereby
certify that we have each carefully compared this
copy with the original plat of the Sub-division
of the Amended Plat of Williams Addition to
the Village of Charlotte and that it is an
exact copy thereof and of the whole of such
original map or plat.

W. F. Stone *Hubert Williams*
Register of Deeds Surveyor.

100 Feet = 1 Inch.

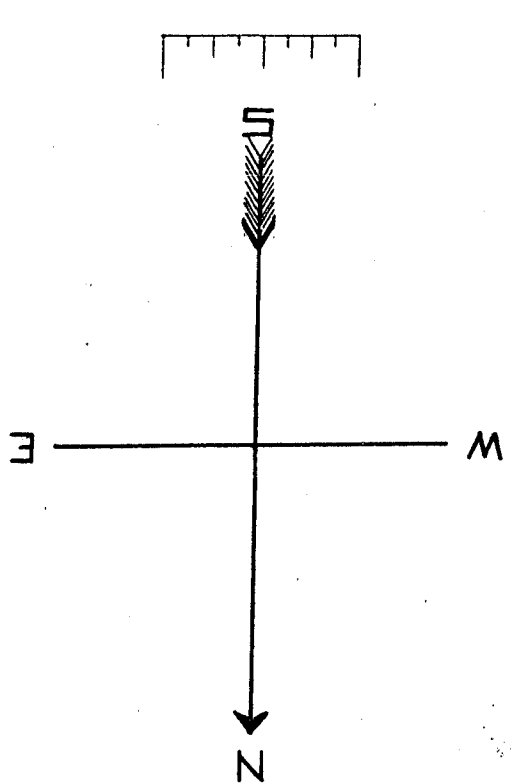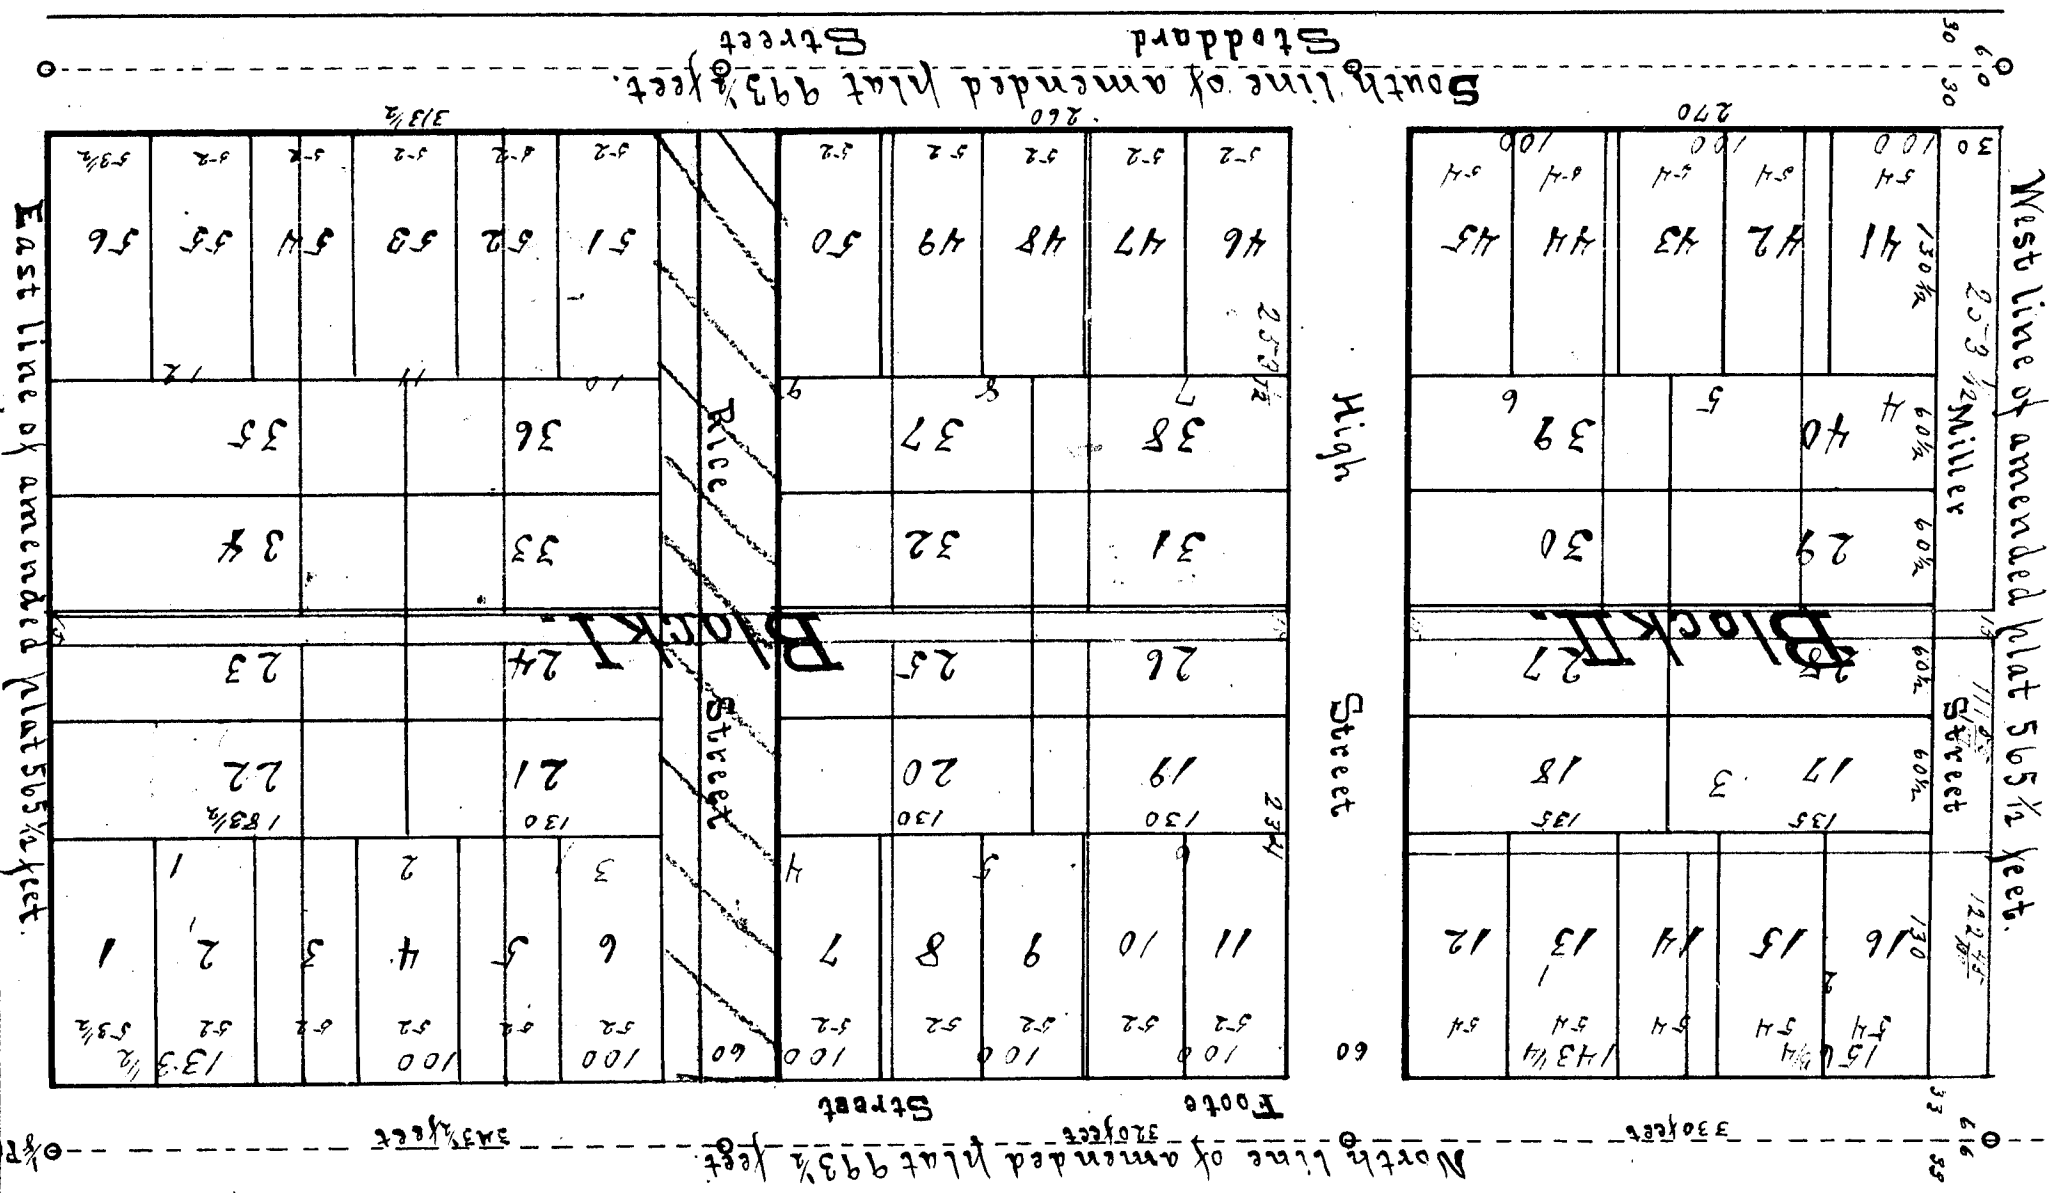

SUB-DIVISION OF THE AMENDED PLAT
OF WILLIAMS' ADDITION TO THE VILLAGE OF CHARLOTTE, MICHIGAN.

STATE OF MICHIGAN.

County of Eaton.
W. F. Stone Register of Deeds.

and *Hubert Williams*, Surveyor, hereby certify
that we have each carefully compared
the annexed copy with the plat of the
Sub-division of the Amended Plat of
Williams Addition to the Village of Char-
lotte and of record in the office of
said Register of Deeds, and that it is a
true transcript therefrom and of the
whole of such record.

W. F. Stone *Hubert Williams*
Register of Deeds Surveyor.

RECEIVED AND FILED.
IN AUDITOR GENERAL'S OFFICE,
May 18, 1903.
Deputy Auditor General.

Received for record this 21st day of April 1903
at 2 o'clock P.M. and recorded in Book 100
at page 65
W. F. Stone *Hubert Williams*
Register of Deeds Surveyor.

5307X

14376

DEDICATION.

Know all Men by these Presents, that we
Matth B Williams and *Mary Williams* *hairs*
and *Ann Bentley* and *Laura Bentley* *hairs*
as privateors have caused the land embraced in the
annexed plat to be surveyed laid out and platred
to be known as the Sub-division of the Annexed
Plat of Williams Addition to the Village of Charlotte
and that the streets as shown on said plat are
hereby dedicated to the use of the public
SIGNED AND SEALED *Matth B Williams* (X d)
IN PRESENCE OF *Mary Williams* (X d)
Ed M. M. M. *Ann Bentley* (X d)
W. Stone *Laura Bentley* (X d)

STATE OF MICHIGAN

County of Eaton—

On this 31st day of March 1903 before me a
Notary Public in and for said county personally
came the above named *Matth B Williams*,
Mary Williams, *Ann Bentley* and *Laura Bentley*,
known to me to be the persons who executed the
above dedication and acknowledged the same to be
their free act and deed
(X d) *Chas M. M. M.*
Notary Public in and for said county.

SURVEYORS CERTIFICATE

I hereby certify that the plat hereon delineated
is a correct one and that permanent monuments
consisting of stones, broken pottery or pipe have
been planted at points marked thus as thereon
shown at all angles in the boundaries of the land
platred and at all interseptions of streets or
streets and alley S.

Herbert Williams Surveyor

Council Chamber,

Charlotte, Mich.

In compliance with a resolution of the
Common Council at their regular session
April 13, 1903, the annexed plat is hereby
approved.

Ed M. M. M.

Clara Shepherd

Recorder,

Mayor

Examined and approved April 20, 1903.

John T. Williams

Deputy Auditor General.

STATE OF MICHIGAN



County of Eaton

Ed M. M. M. Register of Deeds.

and *Herbert Williams*, Surveyor, hereby
certify that we have each carefully compared this
copy with the original plat of the Sub-division
of the Annexed Plat of Williams Addition to
the Village of Charlotte and that it is an
exact copy thereof and of the whole of such
original map or plat

Register of Deeds

Herbert Williams
Surveyor.

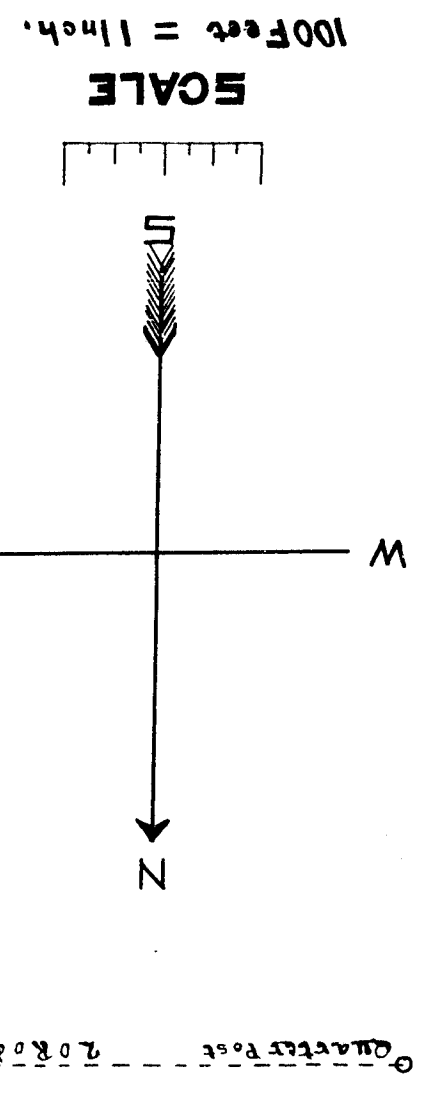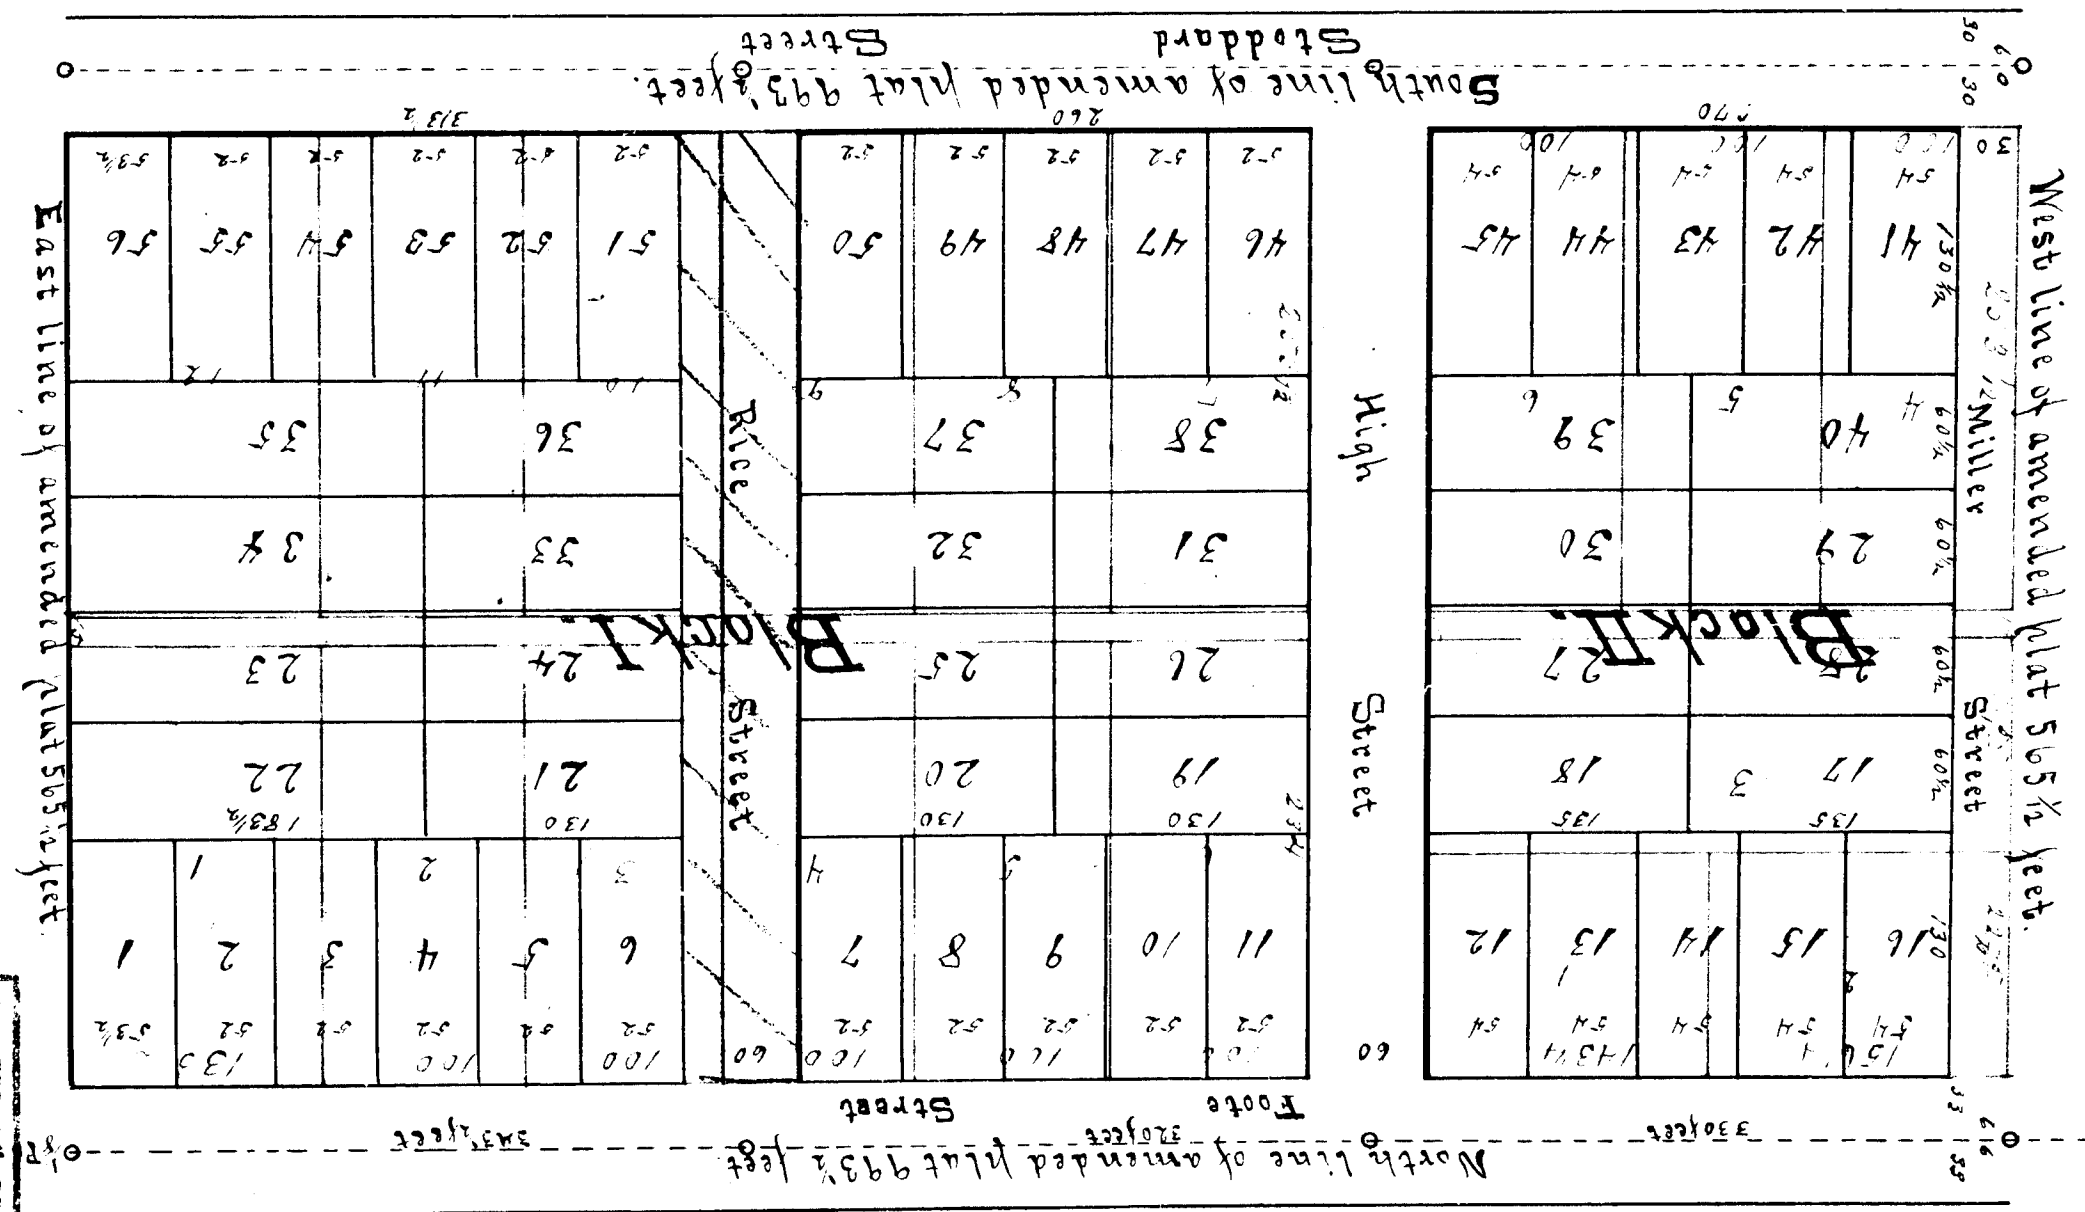

SUB-DIVISION OF THE AMENDED PLAT OF WILLIAMS' ADDITION TO THE VILLAGE OF CHARLOTTE, MICHIGAN.

STATE OF MICHIGAN.

County of Eaton.

Ed M. M. M. Register of Deeds.

and *Herbert Williams* Surveyor, hereby certify
that we have each carefully compared
the annexed copy with the plat of the
Sub-division of the Annexed Plat of
Williams Addition to the Village of Char-
lotte now of record in the office of
said Register of Deeds, and that it is a
true transcript therefrom and of the
whole of such record.

Register of Deeds

Surveyor

RECEIVED AND FILED,
IN AUDITOR GENERAL'S OFFICE,
May 18-1903
Deputy Auditor General.

*Received for record this 20th day of April 1903
at 2 o'clock P.M. and is correct and true
as shown on the original plat
of the Sub-division of the Annexed Plat
of Williams Addition to the Village of Charlotte,
Michigan.*