


MORRELLS ADDITION. CHARLOTTE, MICHIGAN. PLAT OF

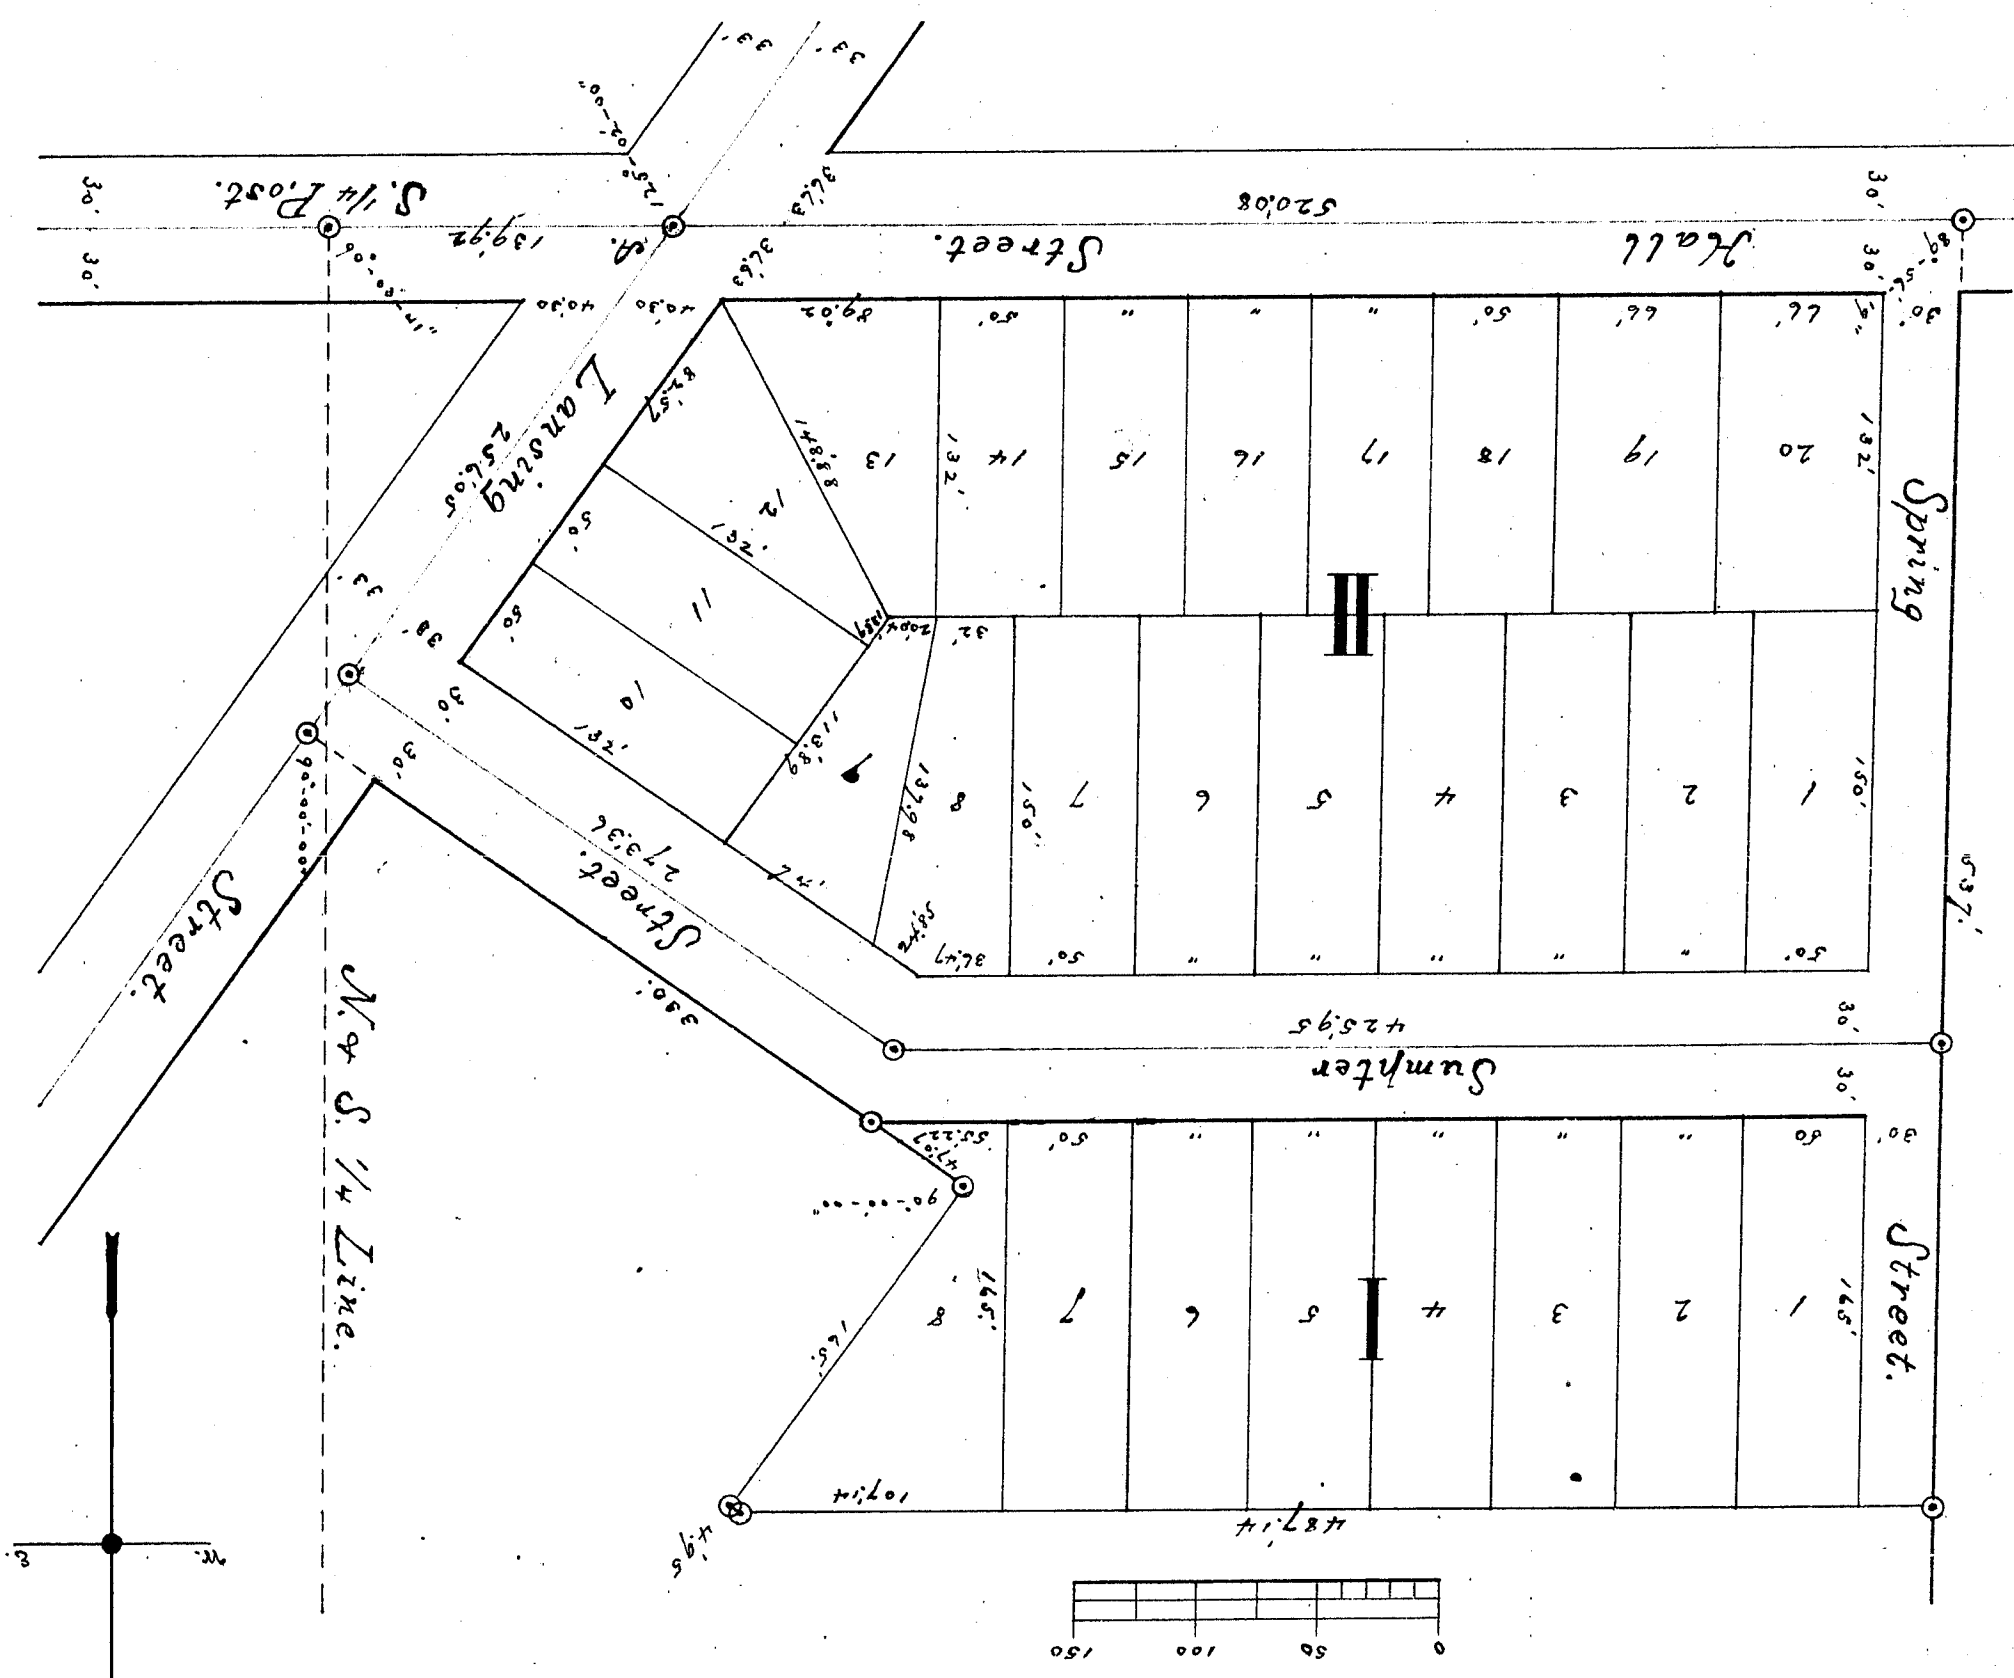

I hereby certify that the plat hereon delineated is a correct one and that permanent monuments consisting of iron and brick have been planted at the points marked thus - @ - as the intersections of streets, or streets and alleys. The land platted and at all intersections of streets, or streets and alleys. Wooden stakes at lot corners.

John R. McCammon
Surveyor.

Registers Office,
Gaton County, Michigan. } ss.
Received for record this 30th day of
January A.D. 1904 at 1 1/2 o'clock P.M. and recorded in Liber 2
of Plats on page 1.

RECEIVED AND FILED,
IN AUDITOR GENERAL'S OFFICE,
JAN 13 1904

E. S. Hoffman
Register of Deeds.

State of Michigan)
County of Eaton) ss.
We, Charles D. Spafford, Register of Deeds, and James R. McCammon, Surveyor, hereby certify that we have each carefully compared this copy with the original Plat of Morrells Addition and find it to be an exact copy thereof and of the whole of such record.


James R. McCammon
Surveyor.
Charles D. Spafford
Register of Deeds.

State of Michigan,) ss.
County of Eaton,) ss.
We, Charles D. Spafford, Register of Deeds, and
James R. McCammon, Surveyor, hereby certify that we have each carefully
compared the annexed copy with the plat of Morrells Addition now on
record in the office of said Register of Deeds, and that it is a true transcript
therefrom and of the whole of such record.


The land embraced in the annexed plat of Morrells Addition is described as follows: Part of the east one-half of the southwest one-fourth of section seven (7) Township 19 north of range four (4) west, Meridian of Michigan, and situated in the city of Charlotte, Gatton County, Michigan, Beginning at the intersection of the center line of said section, running thence west along the center line of said section, thence north parallel to the north and south one-fourth line 537 feet, thence east parallel to Hall Street 487.14 feet; thence southwesterly at right angles to Lansing Street 487.14 feet; thence southwesterly parallel to Lansing Street 165 feet; thence south easterly at right angles to Lansing Street 350 feet; thence southwesterly along the center line of Lansing Street 256.5 feet to the place of beginning.

On this 13th day of January 1904 before me, a Notary Public in and for said county, persons all came before me, William J. Stine, President, Charles W. Morrell, Secretary-Treasurer of the Gatton County Loan and Realty Company, a domestic corporation, James N. Parish and Grace C. Parish to me known to be the persons who executed the above dedication and acknowledged the same to be their free act and deed as such officers and proprietors.
My commission expires Oct. 28, 1907.
William J. Stine
Notary Public.

Signed and sealed in the presence of
John R. McCammon
Charles D. Spafford
By *William J. Stine* and *Charles W. Morrell*
Gatton County Loan and Realty Co.
and *James N. Parish*
and *Grace C. Parish*
State of Michigan,) ss.
County of Eaton,) ss.
On this 13th day of January 1904 before me, a Notary Public in and for said county, persons all came before me, William J. Stine, President, Charles W. Morrell, Secretary-Treasurer of the Gatton County Loan and Realty Company, a domestic corporation, James N. Parish and Grace C. Parish to me known to be the persons who executed the above dedication and acknowledged the same to be their free act and deed as such officers and proprietors.
My commission expires Oct. 28, 1907.
William J. Stine
Notary Public.

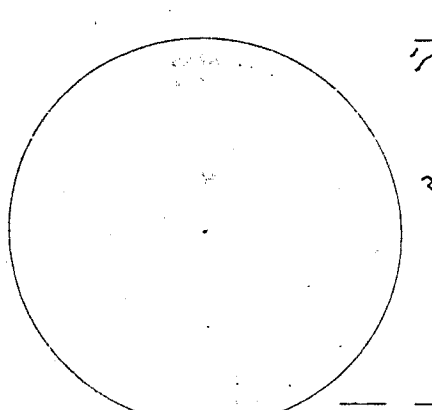

MORRELL'S ADDITION. CHARLOTTE, MICHIGAN. PLAT OF

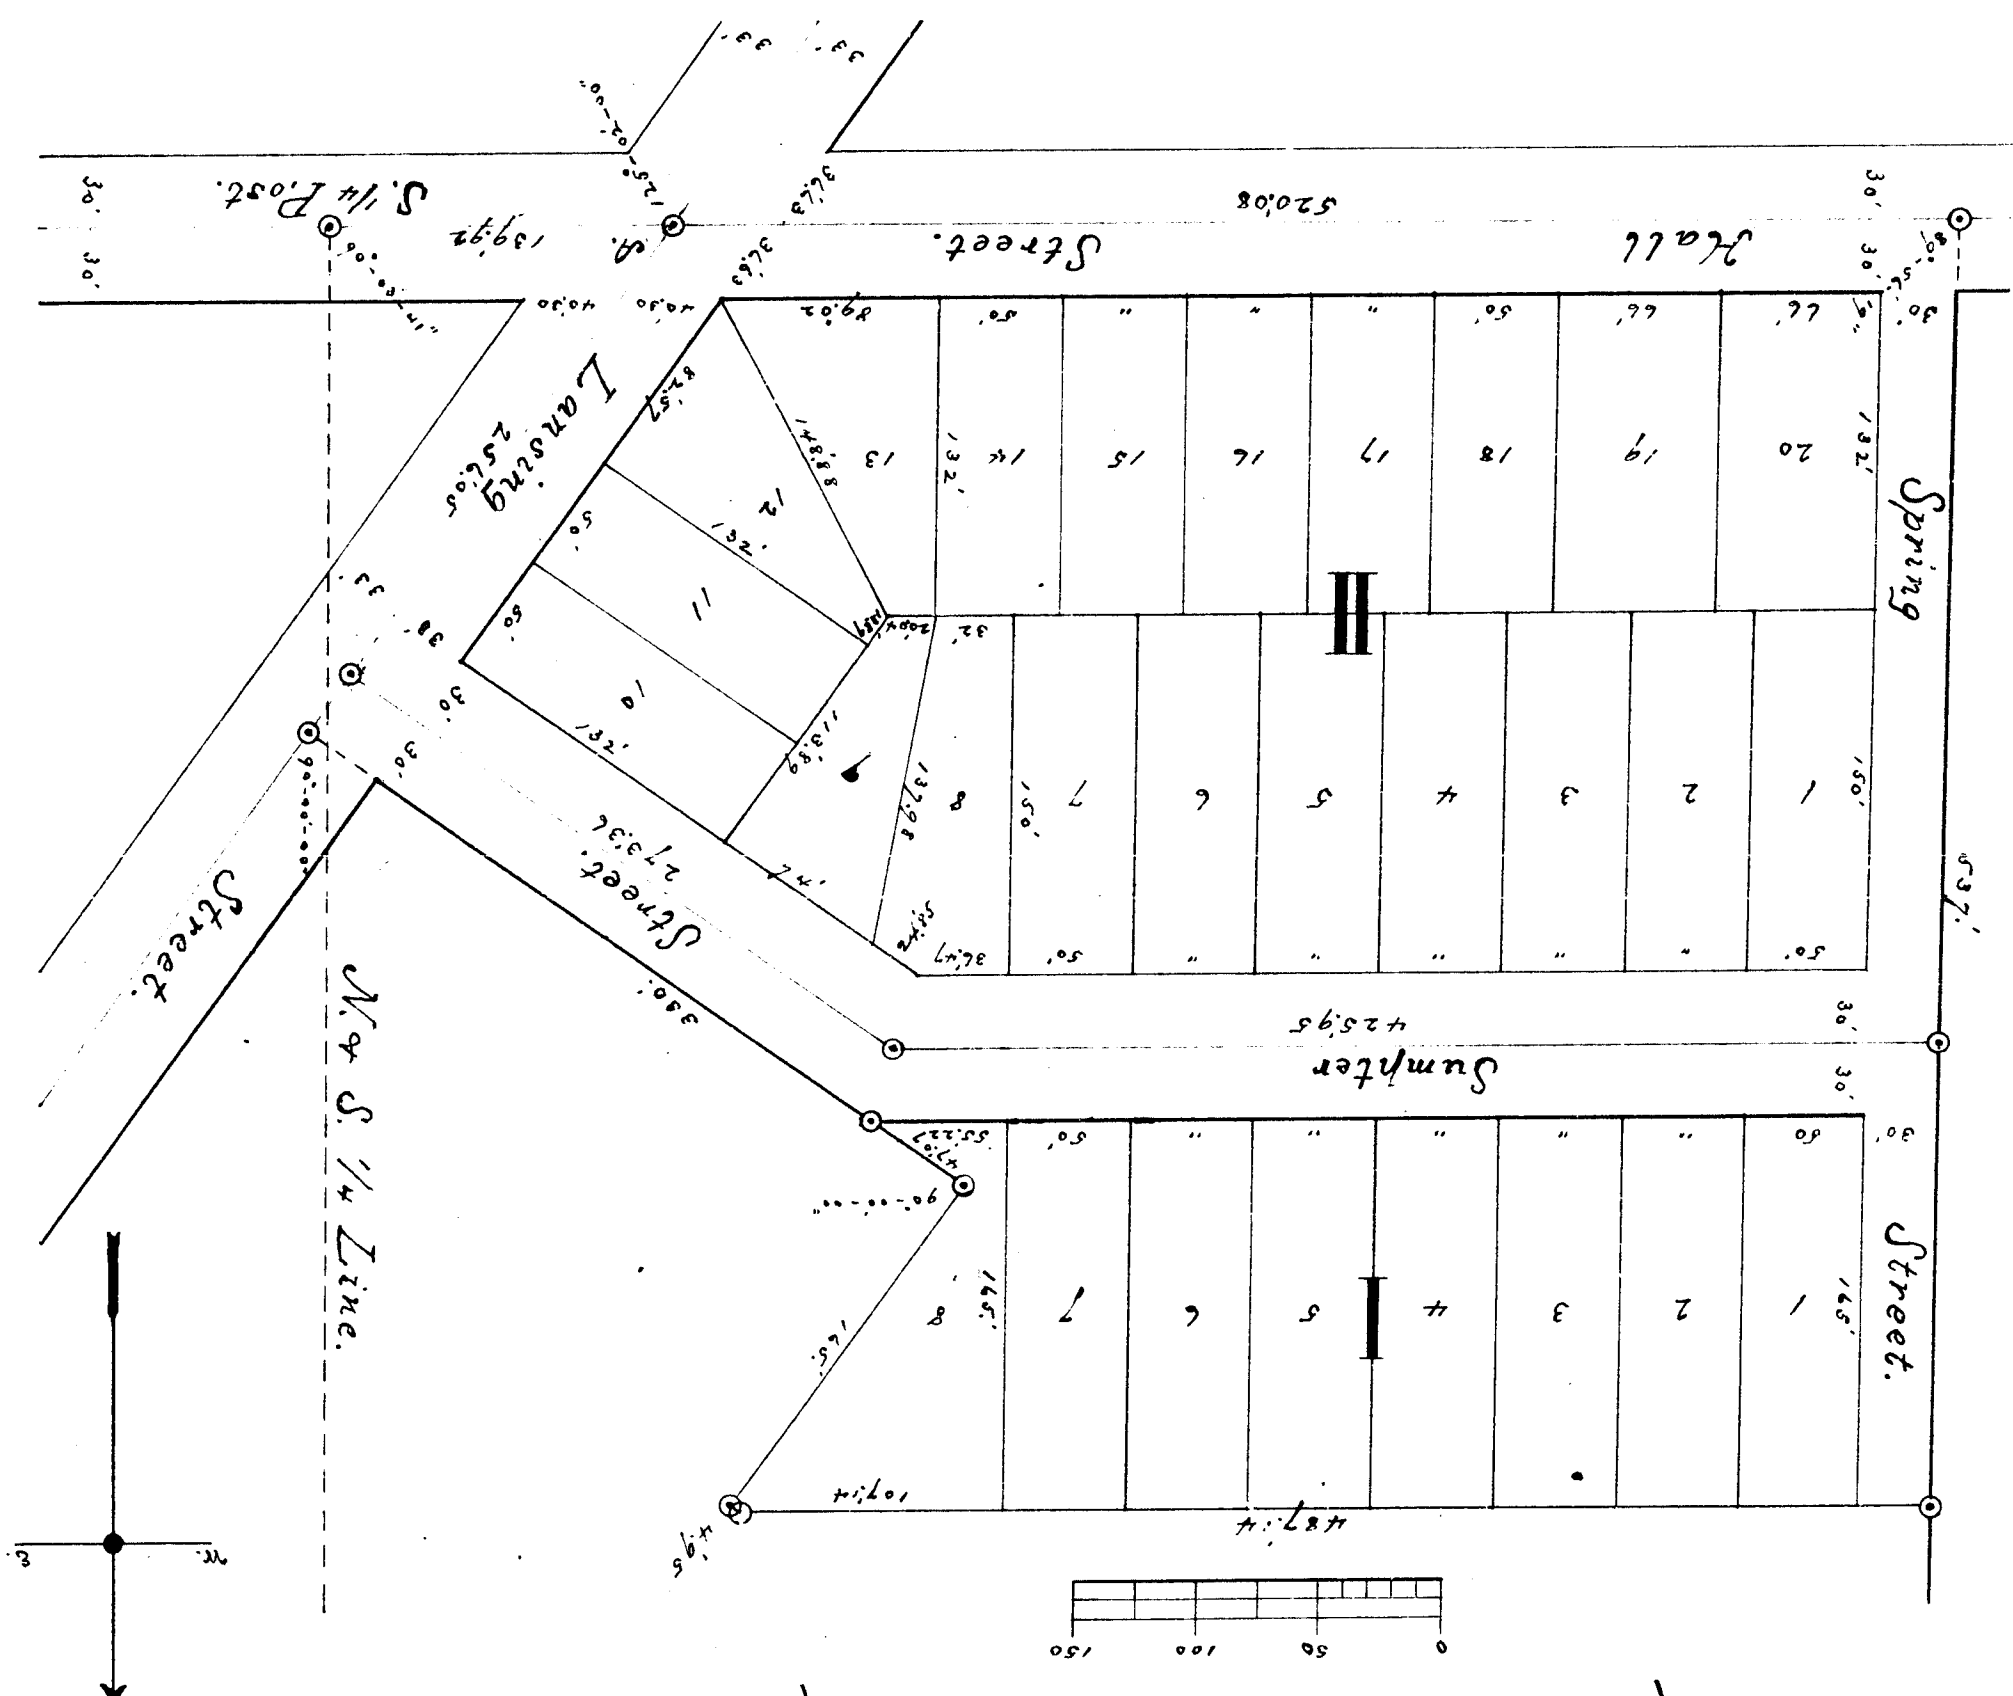

I hereby certify that the plat hereon delineated is a correct one and that permanent monuments consisting of iron and brick have been planted at points marked thus - @ - as thereon shown at all angles in boundaries of the land platted and at all intersections of streets, or streets and alleys. Wooden stakes at lot corners.

James R. McCamman
Surveyor.

Registers Office, } ss.
Gaton County, Michigan. }
Received for record this 30th day of
January A.D. 1904 at 1 1/2 o'clock P.M. and recorded in Liber 2
of Plats on page 1.

RECEIVED AND FILED
IN AUDITOR GENERAL'S OFFICE,
JAN 13 1904

E. J. Hoffman
Register of Deeds.

State of Michigan)
County of Eaton) ss.
We, Charles D. Stafford, Register of Deeds and James R. McCamman, Surveyor, hereby certify that we have each carefully compared this copy with the original plat of Morrell's Addition, and that it is an exact copy thereof and of the whole or such portion or part.
Charles D. Stafford
Register of Deeds.
James R. McCamman
Surveyor.

State of Michigan,) ss.
County of Eaton,)
We, Charles D. Stafford, Register of Deeds and James R. McCamman, Surveyor, hereby certify that we have each carefully compared the annexed copy with the plat of Morrell's Addition now of record in the office of said Register of Deeds, and that it is a true transcript therefrom and of the whole of such record.

Examined and approved by resolution January 15th, 1904.
Wm. H. DeJoy
City Clerk.
Examined and approved January 22nd, 1904.
John J. Williamson
Deputy Auditor General.
Examined and approved January 22nd, 1904.
State House, Lansing, Michigan.

The land embraced in the annexed plat of Morrell's Addition is described as follows: Part of the east one-half of the southwest one-fourth of section seven (7) Township Two (2) north of range four (4) west, Meridian of Michigan, and situated in the city of Charlotte, Eaton County, Michigan, Beginning at the intersection of the center lines of Lansing and Hall Streets 139 1/2 feet west of the south one-fourth post of said section, running thence west along the center line of Hall Street 520.08 feet, thence north parallel to the north and south one-fourth line 337 feet, thence east parallel to Hall Street 487.14 feet, thence southwesterly parallel to Lansing Street 165 feet, thence southeasterly at right angles to Lansing Street 330 feet, thence southwesterly along the center line of Lansing Street 250.05 feet to the place of beginning.

My commission expires Oct. 28, 1907.
William S. Morris
Notary Public.
On this 13th day of January
County of Eaton, ss.
State of Michigan, ss.

Signed and sealed in the presence of
James R. McCamman
Charles D. Stafford
By *William S. Morris*
and *Charles M. Morris*
James R. McCamman
Gaton County, Free & Realty Co.
Streets and alleys as shown on said plat are hereby dedicated to the use of the public.
Know All Men by These Presents that we, William S. Morris, President, Charles M. Morris, Secretary, Treasurer of the Gatton County Loan and Realty Company, Domestic Corporation, James R. Morris and Grace C. Morris, as proprietors, have caused the land embraced in the annexed plat to be surveyed laid out and platted to be known as Morrell's Addition, Charlotte, Michigan, and that the streets and alleys as shown on said plat are hereby dedicated to the use of the public.