

Widdicombs Addition to Charlotte, Mich.

DEDICATION

Know all men by these presents, That we, Eaton County Loan & Realty Company, a corporation organized and existing under the laws of the State of Michigan, by William F. Stine, its President, and Charles W. Warren, its Secretary, as proprietors, have caused the land embraced in the annexed Plat to be surveyed, laid out, and platted to be known as the WIDDICOMBS ADDITION to the City of Charlotte and that the streets as shown on said Plat are hereby dedicated to the use of the Public.

Signed and Sealed in Presence of
Estelle S. McCluskey
Carrie I. Strother

Eaton County Loan and Realty Co.
William F. Stine, Pres.
Charles W. Warren, Secy.

State of Michigan, ss.
County of Eaton, ss.
On this 31st day of December 1903, before me a Notary Public in and for said County personally appeared the above named William F. Stine and Charles W. Warren known to me to be the same persons who executed the above Dedication and acknowledged the same to be their free act and deed as such Proprietors.

My Commission Expires Oct. 2, 1907.
Estelle S. McCluskey,
Notary Public in and for said County.

State of Michigan, ss.
County of Eaton, ss.
We, Charles D. Spafford, Register of Deeds, and Morrell E. Newcomb, Surveyor, hereby certify that we have each carefully compared this copy with the original Plat of WIDDICOMBS ADDITION and that it is an exact copy thereof and of the whole of such original map or plat.

Morrell E. Newcomb, Surveyor.

DESCRIPTION

Commencing 33 feet East and 33 feet North of the South quarter post of Section Number Eighteen in Town Two North of Range Four West running North 129° 5.6' East, thence North 89° 45' East 1289.4 feet, thence South 132° 38.6' East, thence West 1290 feet to place of Beginning.

Magnetic Variation 9° East.

SURVEYORS CERTIFICATE


I hereby certify that the Plat hereon delineated is a correct one and that the permanent monuments, consisting of 1 1/2 inch gas pipe, have been planted at points marked thus, O, as thereon shown at all angles in the boundaries of the land platted, and at all intersections of streets or streets and alleys.

Morrell E. Newcomb, Surveyor.


State of Michigan, ss.
County of Eaton, ss.
We, Charles D. Spafford, Register of Deeds, and Morrell E. Newcomb, Surveyor, hereby certify that we have each carefully compared the annexed copy with the Plat of Widdicombs Addition to the City of Charlotte now of record in the office of said Register of Deeds, and that it is a true transcript therefrom and of the whole of such record.

Charles D. Spafford,
Register of Deeds.


Surveyor.

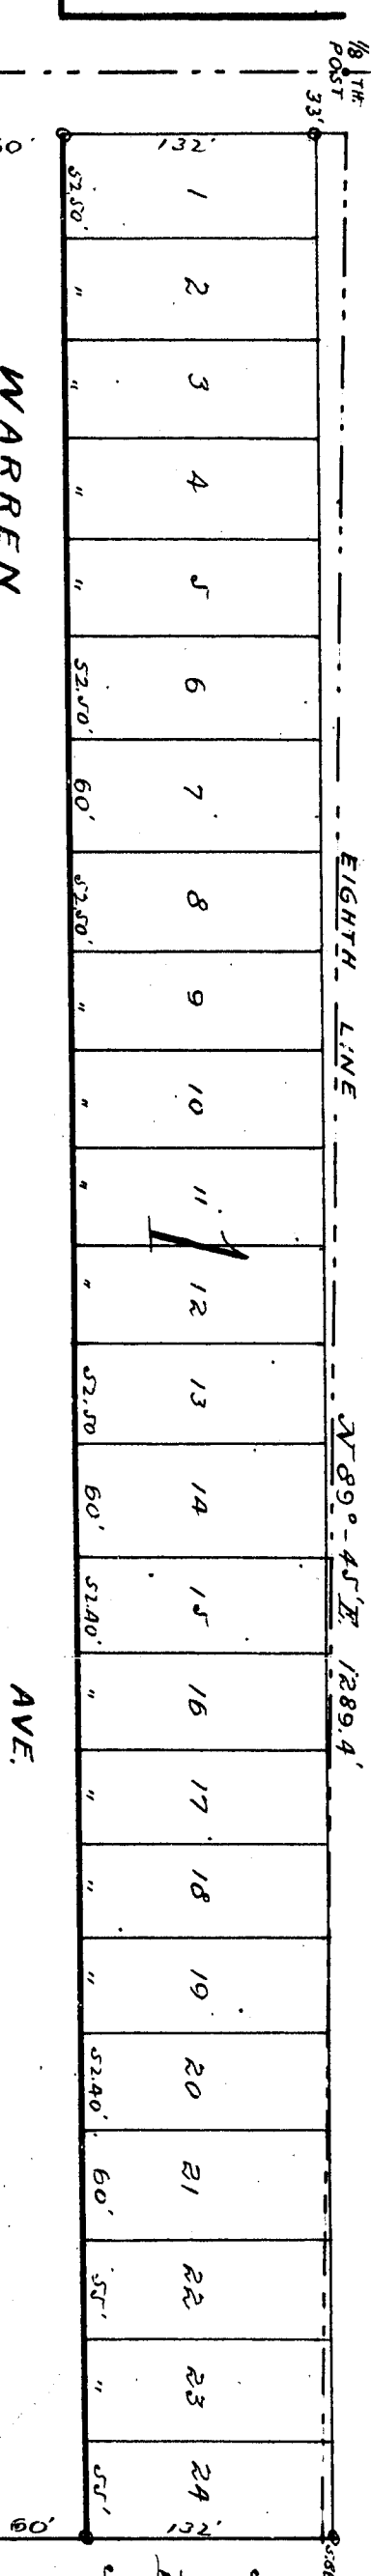

State House,
Lansing, Mich.
Examined and Approved
January 23rd 1904
John F. Wetherington,
Deputy Auditor General.

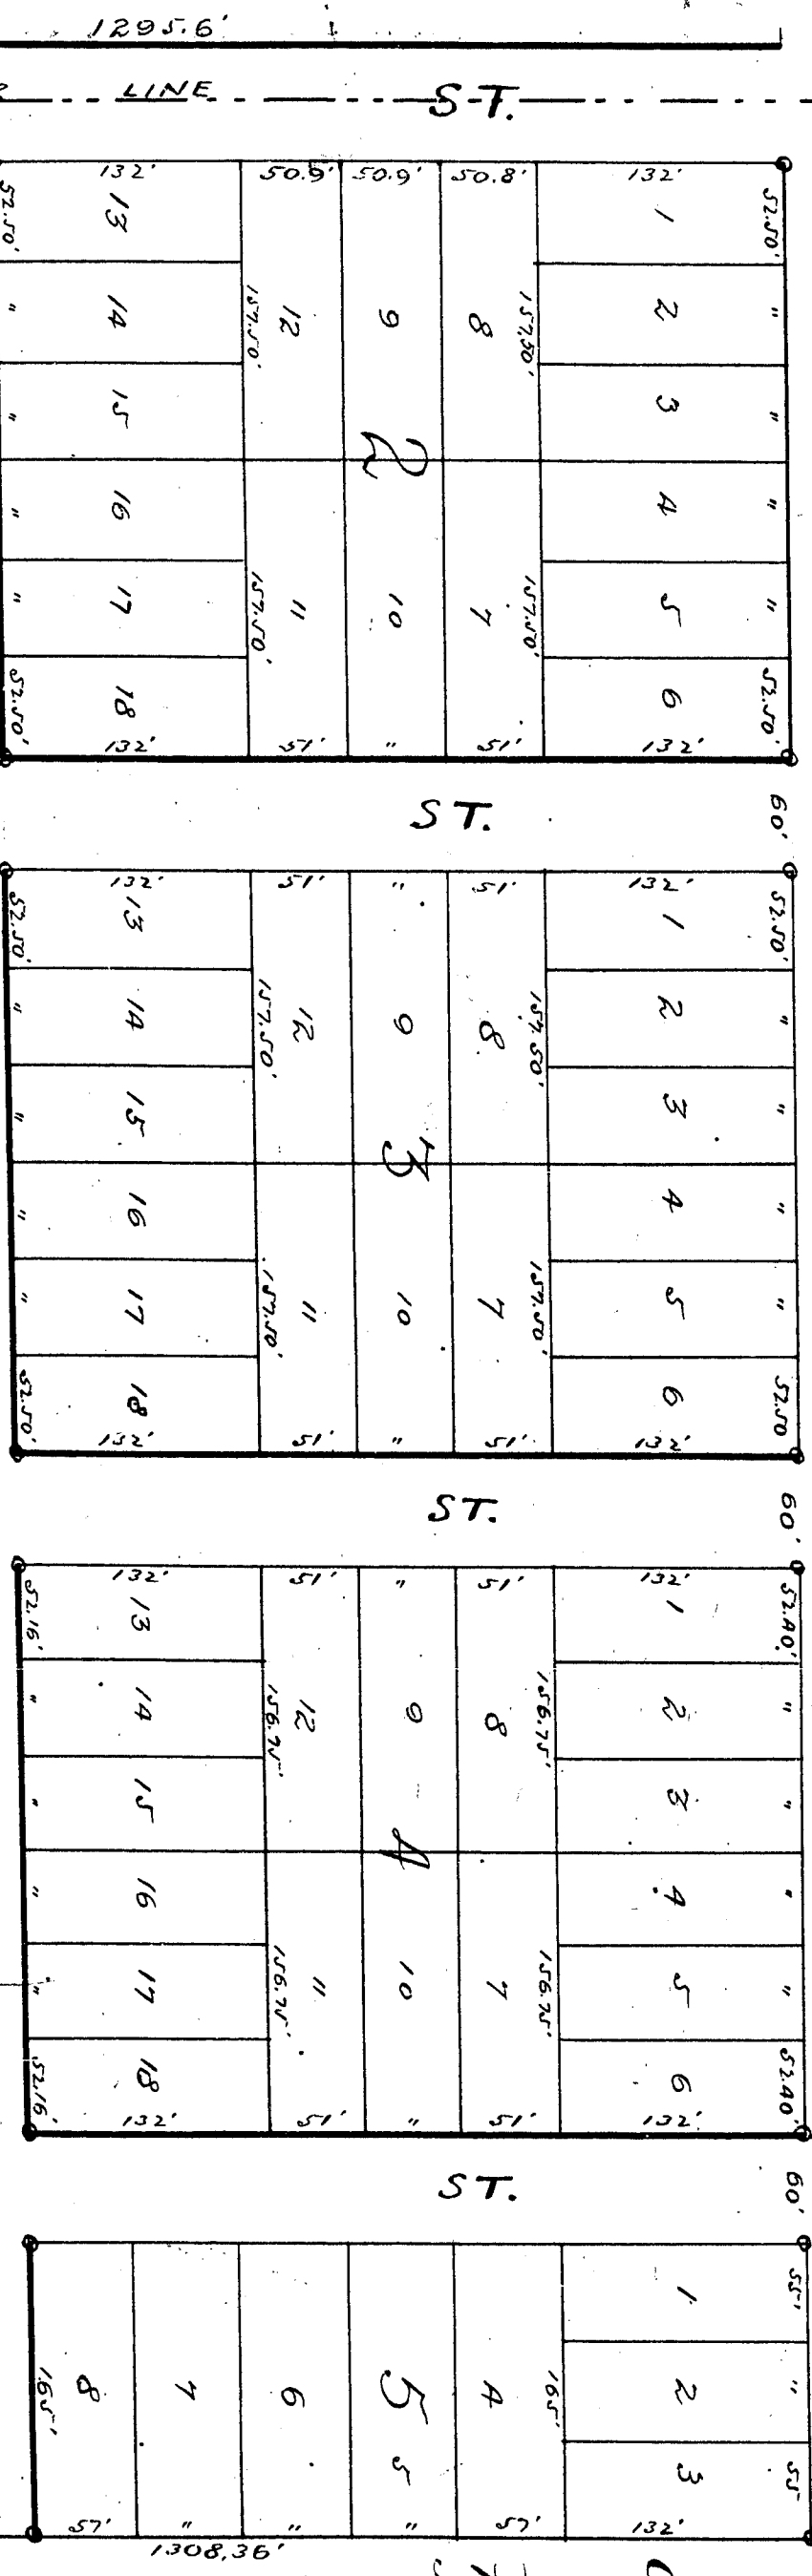

Council Chamber
Charlotte, Michigan
Examined and Approved by resolution
January 25, 1904.
E. Shepherd,
Mayor.
Marcel H. DePoe,
City Clerk.

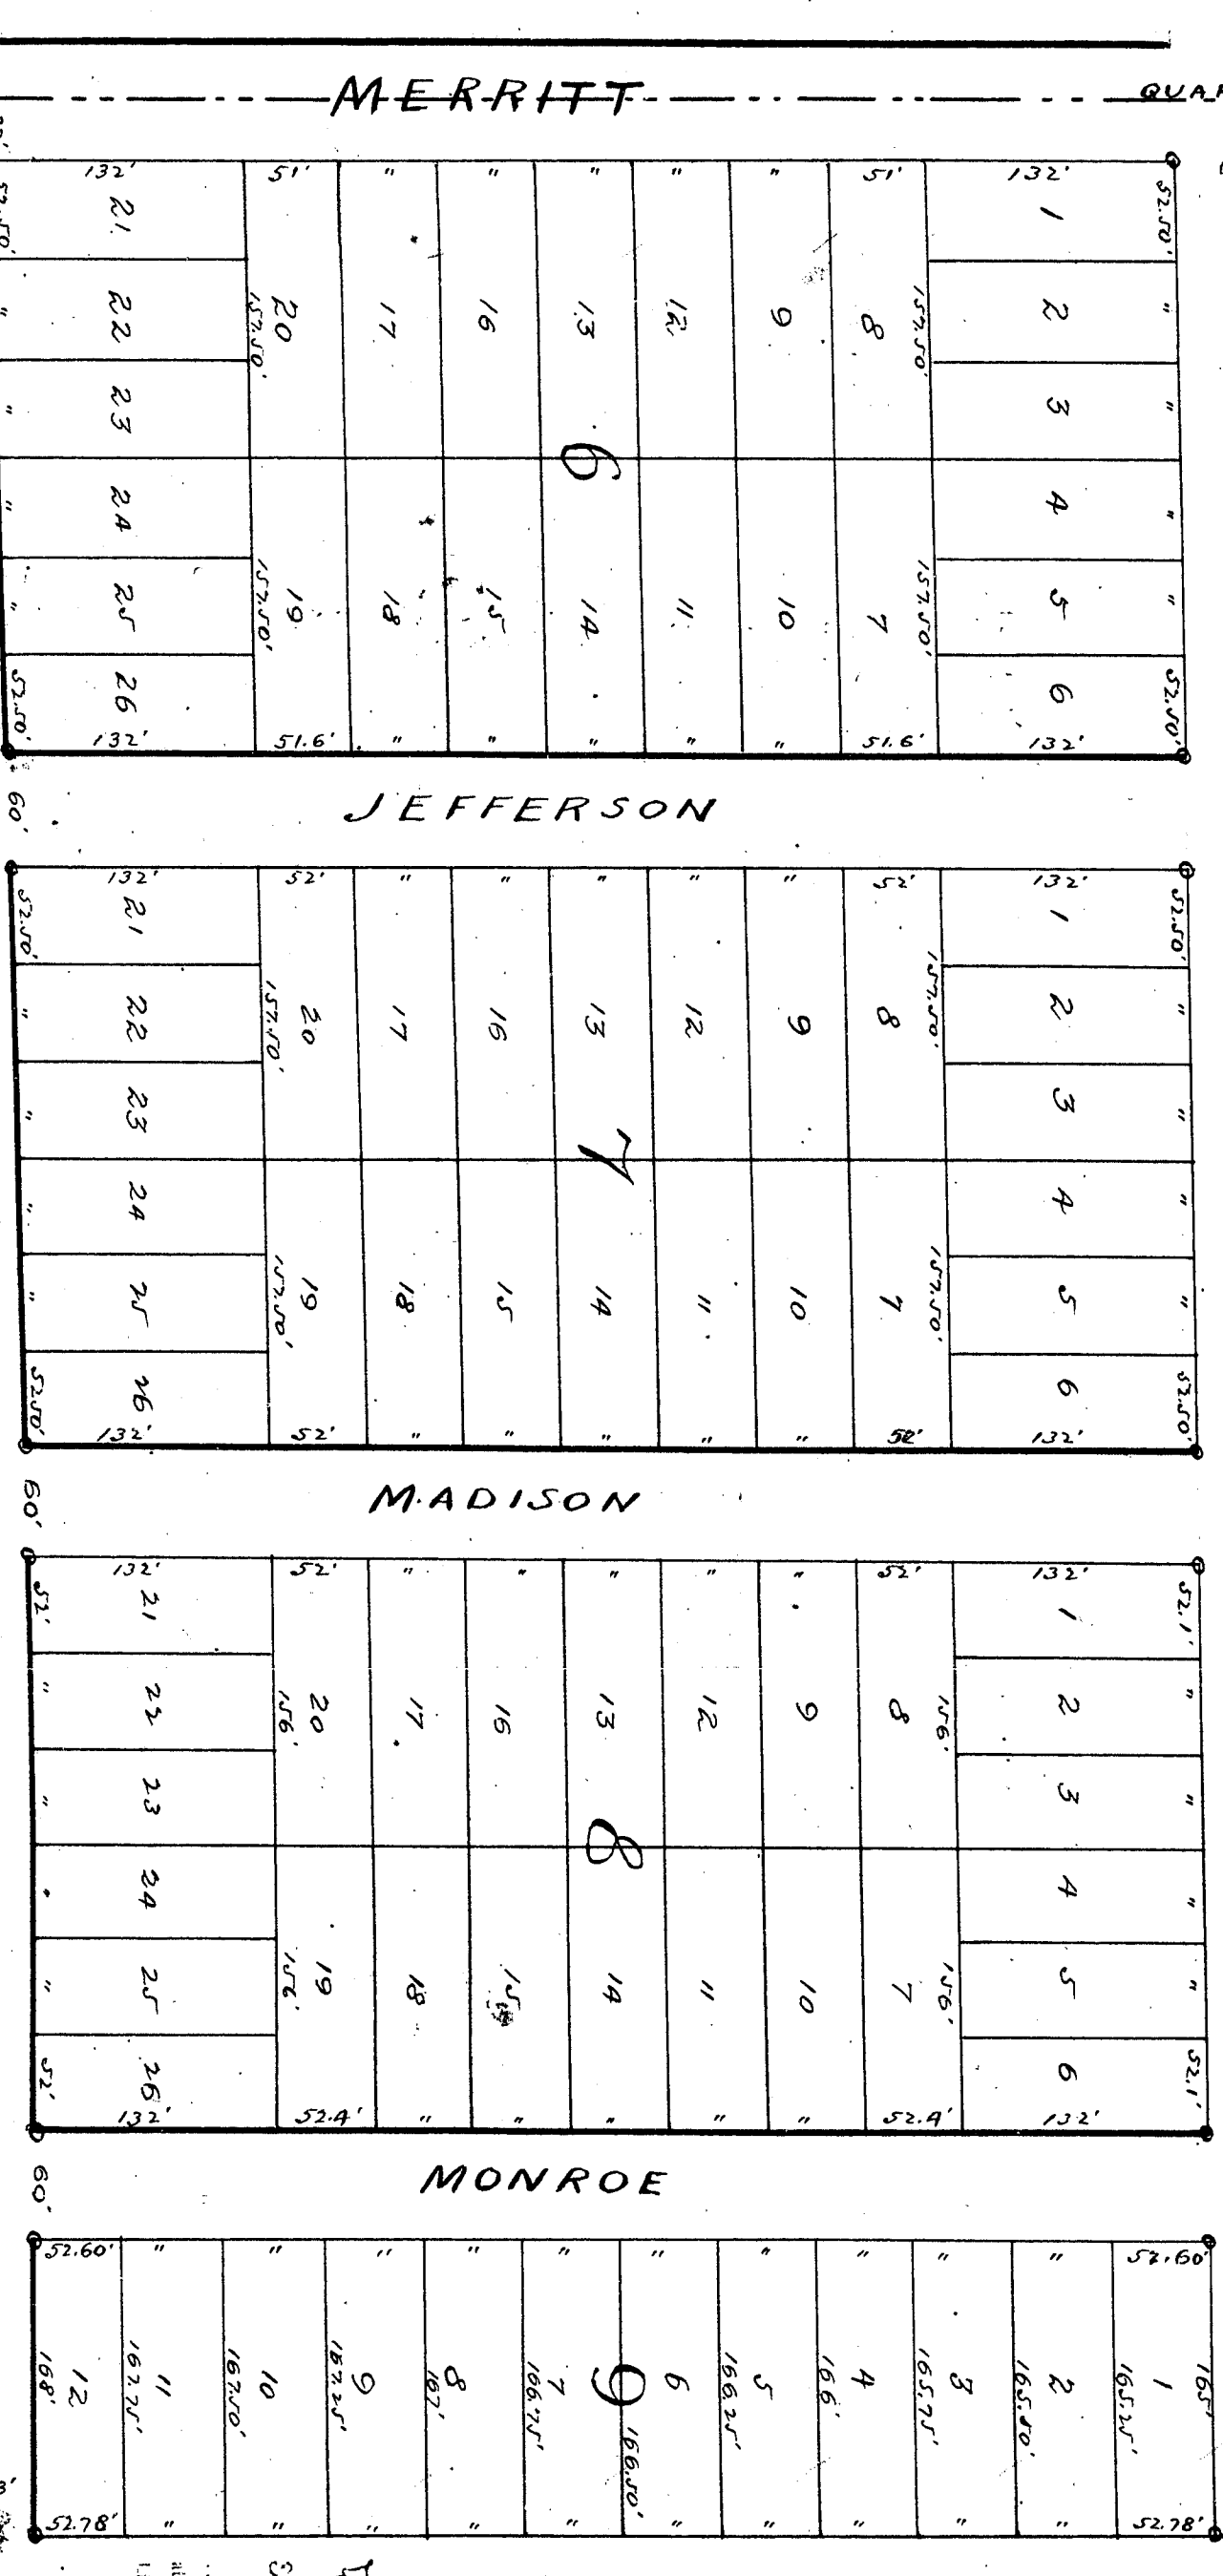

RECEIVED AND FILED,
IN AUDITOR GENERAL'S OFFICE,
JAN 11 1905

STATE OF MICHIGAN, COUNTY OF EATON

RECORDED AND RETURNED
A. D. 1904

Lib. 2, of Plats, Page 2

C. D. Spafford,
Register of Deeds.

60 ft

PROSPECT

1290'

ST.

60 ft

