

Scale in Feet

05 10 20 30 40 50 100 150 200

60 feet = one inch

NOT INCLUDED IN THIS PLAT.

MAIN

STREET.

BLOCK 3 594

THIRD STREET.

FOURTH STREET.

WASHINGTON STREET.

DEDICATION.

KNOW ALL MEN BY THESE PRESENTS, That we Sumner P. Shelly, as proprietor and Alice J. Shelly his wife, and William R. Robertson, as proprietor, and Sarah Robertson his wife, have caused the land embraced in the annexed plat to be surveyed, laid out and platted, to be known as Shelly's Subdivision of South Part of Block Three, Village of Sunfield, and that the streets and alleys as shown on said plat are hereby dedicated to the use of the public.

Signed and Sealed in

presence of -
John R. Calder

Mary C. Robertson

State of Ohio,
County of Lucas, S.S.

County of Lucas. On this twentieth day of February 1904, before me, a Notary Public in and for said County, personally came the above named Sumner P. Shelly and Alice J. Shelly his wife, and William R. Robertson and Sarah Robertson his wife, known to me to be the persons who executed the above dedication, and acknowledged the same to be their free act and deed.

(Seal)

Summer P. Shelly

Alice J. Shelly

William R. Robertson

Sarah Robertson

John R. Calder
Notary Public, Lucas Co., Ohio.

DESCRIPTION OF LAND PLATTED.

The land embraced in the annexed plat of Shelly's Subdivision of South Part of Block three, Village of Sunfield is described as follows: Commencing at the Southwest corner of said Block three, thence East 534 feet to the Southeast corner of said Block, thence North on the East line of said Block 264 feet, thence West 594 feet to the West Line of said Block, thence South on said West Line 264 feet to place of beginning.

Examined and Approved, March 5 1894.
John H. Wilkinson
Deputy Auditor General.

SURVEYOR'S CERTIFICATE.

I hereby certify that the plat hereon delineated is a correct one, and that permanent monuments, consisting of iron pipe have been planted at points marked thus (o) as thereon shown at all angles in the boundaries of the land platted, and at all intersections of streets or streets and alleys.

Claude Chappell
Surveyor.

Council Chamber, Sunfield, Mich.

In compliance with a resolution of the Village Council at their regular session Feb. 29 1904, the annexed plat is hereby approved.

(L S) H. Knapp Clerk.

E. H. Deatsman, President.

State of Michigan,
County of Eaton.

We, C.D. Spafford, Register of Deeds, and Claude Chappell, Surveyor, hereby certify that we have each carefully compared this copy with the original plat of Shelly's Subdivision of South Part of Block three, Village of Sunfield, and that it is an exact copy thereof and of the whole of such original map or plat.

STATE OF MICHIGAN, COUNTY OF EATON

RECEIVED AND RECORDED
April 4th A. D., 1904
at Miami O'Leary, A. M.
Lib. 2 of Plant Page 3

State of Michigan, S.S.
County of Eaton,

County of Guilford, N. H. We, C. D. Spafford, Register of Deeds, and Claude Chappell, Surveyor, hereby certify that we have each carefully compared the annexed copy with the plat of Shelly's Subdivision of South Part of Block three, Village of Sunfield, now of record in the office of said Register of Deeds, and that it is a true transcript therefrom and of the whole of such record.

E. D. Sanford Register of Deeds.
Maudie Schaffell Surveyor.

PLAT OF

SHELLY'S SUBDIVISION OF

SOUTH PART OF


BLOCK THREE,

VILLAGE OF SUNFIELD.

Scale in Feet

0 25 50 75 100 150 200

60 feet = one inch

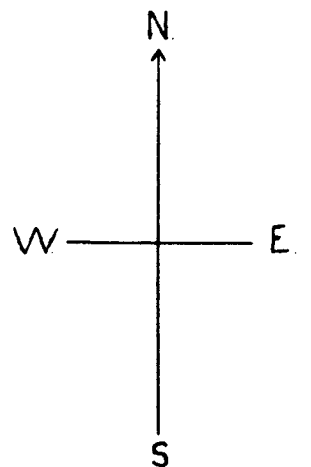

NOT INCLUDED IN THIS PLAT.

MAIN

STREET.

THIRD STREET.

FOURTH STREET.

BLOCK 3

594'

66' 66' 66' 66' 66' 66' 66' 66' 66'

120' 1 2 3 4 5 6 7 8 9 120'

ALLEY

126' 18 17 16 15 14 13 12 11 10 126'

594'

WASHINGTON STREET.

RECEIVED AND FILED.
IN AUDITOR GENERAL'S OFFICE.
April 23, 1904
John F. Wilkinson
Deputy Auditor General

DEDICATION.

KNOW ALL MEN BY THESE PRESENTS, That we Sumner P. Shelly as proprietor and Alice J. Shelly his wife, and William R. Robertson, as proprietor, and Sarah Robertson his wife, have caused the land embraced in the annexed plat to be surveyed, laid out and platted, to be known as Shelly's Subdivision of South Part of Block three, Village of Sunfield, and that the streets and alleys as shown on said plat are hereby dedicated to the use of the public.

Signed and Sealed in
presence of -
John R. Baker

Mary L. Robertson

Sumner P. Shelly

Alice J. Shelly

William R. Robertson

Sarah Robertson.

State of Ohio,
SS.
County of Lucas.

On this twentieth day of February 1904, before me, a Notary Public in and for said County, personally came the above named Sumner P. Shelly and Alice J. Shelly his wife, and William R. Robertson and Sarah Robertson his wife, known to me to be the persons who executed the above dedication, and acknowledged the same to be their free act and deed.

(Seal)

John R. Baker
Notary Public, Lucas Co., Ohio.

DESCRIPTION OF LAND PLATTED.

The land embraced in the annexed plat of Shelly's Subdivision of South Part of Block three, Village of Sunfield is described as follows: Commencing at the Southwest corner of said Block three, thence East 594 feet to the Southeast corner of said Block, thence North on the East line of said Block 264 feet, thence West 594 feet to the West Line of said Block, thence South on said West Line 264 feet to place of beginning.

Examined and Approved, March 5, 1904.
John F. Wilkinson
Deputy Auditor General.

SURVEYOR'S CERTIFICATE.

I hereby certify that the plat hereon delineated is a correct one, and that permanent monuments, consisting of iron pipe have been planted at points marked thus (o) as thereon shown at all angles in the boundaries of the land platted, and at all intersections of streets or streets and alleys.

Claude Chappell
Surveyor.

Council Chamber, Sunfield, Mich.

In compliance with a resolution of the Village Council at their regular session Feb. 29 1904, the annexed plat is hereby approved.

(L S) H. Knapp Clerk.

C. H. Deatsman, President.

State of Michigan,
SS.
County of Eaton.

We, C. D. Spafford, Register of Deeds, and Claude Chappell, Surveyor, hereby certify that we have each carefully compared this copy with the original plat of Shelly's Subdivision of South Part of Block three, Village of Sunfield, and that it is an exact copy thereof and of the whole of such original map or plat.

C. D. Spafford
Register of Deeds.
Claude Chappell
Surveyor.

STATE OF MICHIGAN, COUNTY OF EATON

RECEIVED AND RECORDED
A. D. 1904
Lib. 2 of 3 Page 3
Register of Deeds

State of Michigan,
SS.
County of Eaton.

We, C. D. Spafford, Register of Deeds, and Claude Chappell, Surveyor, hereby certify that we have each carefully compared the annexed copy with the plat of Shelly's Subdivision of South Part of Block three, Village of Sunfield, now of record in the office of said Register of Deeds, and that it is a true transcript therefrom and of the whole of such record.

C. D. Spafford
Register of Deeds.
Claude Chappell
Surveyor.