


PROSPECT PARK ADDITION


TO THE CITY OF

CHARLOTTE, MICH.

SURVEYED AND PLATTED BY
T.O. WILLIAMS
CIVIL ENGINEER & SURVEYOR
GRAND RAPIDS, MICH.
JUNE, 1905

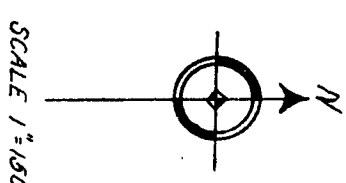

SCALE 1"=100'

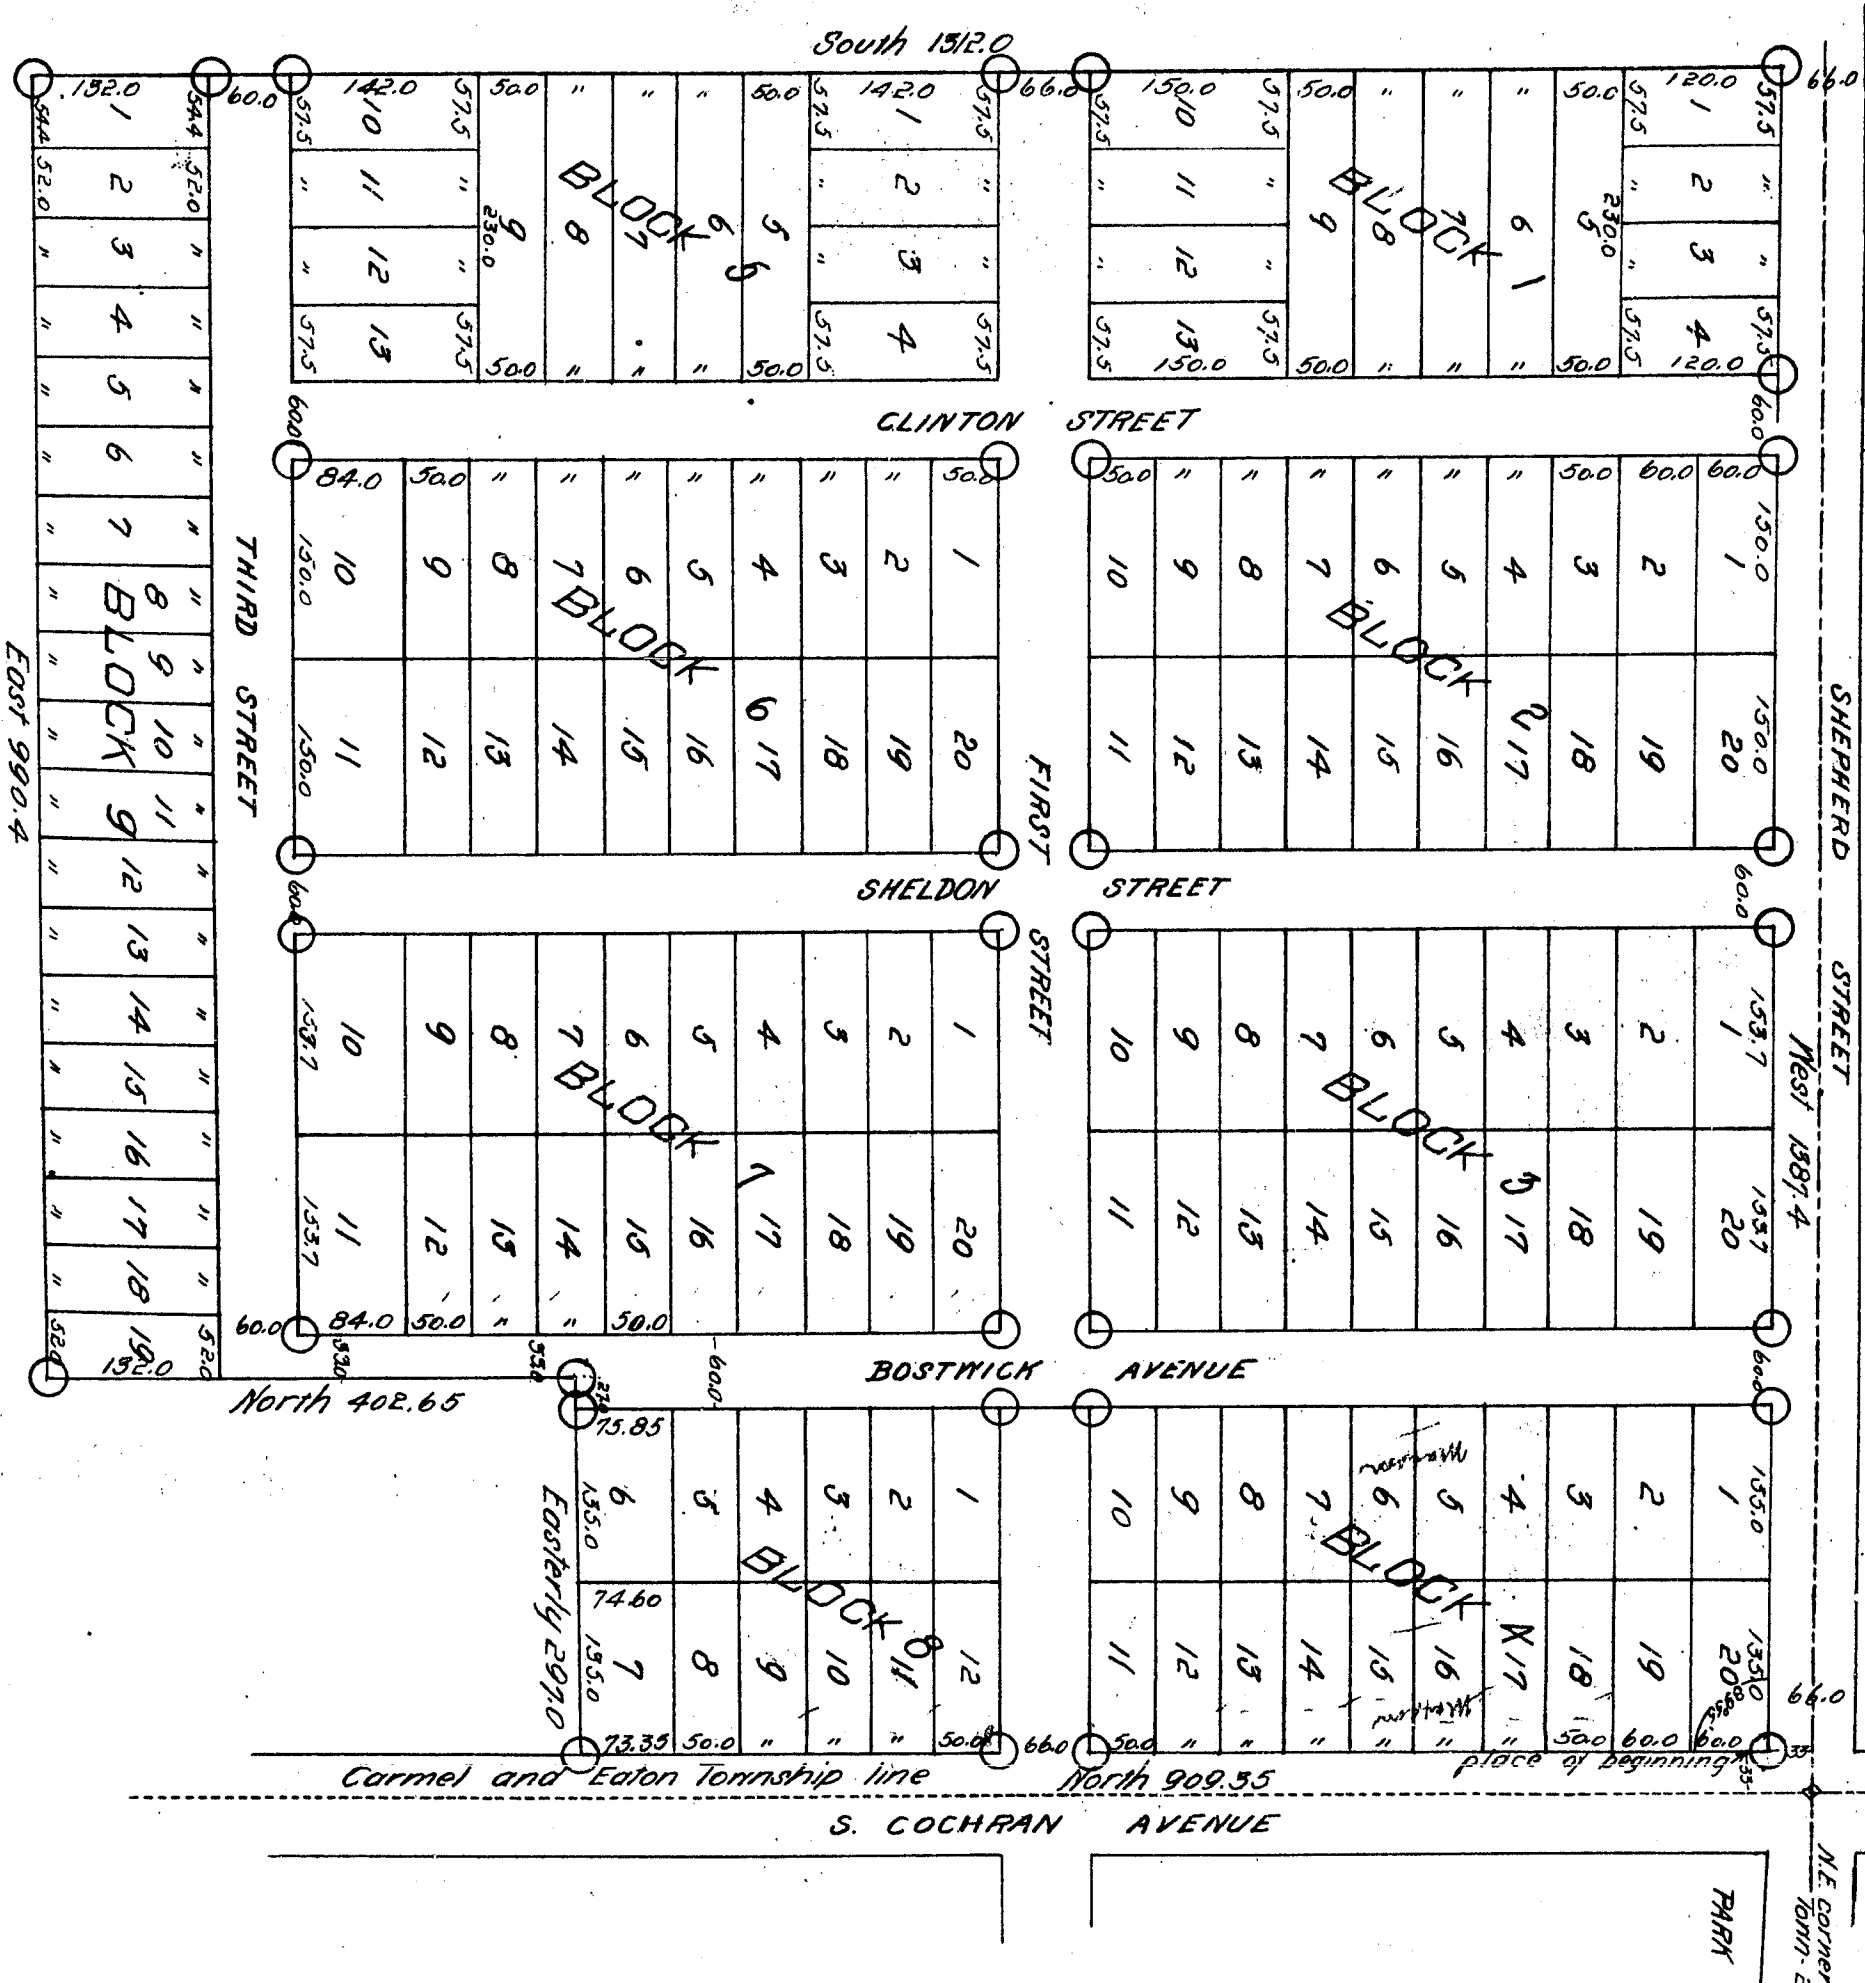

DESCRIPTION

The land embraced in the annexed plat of the Prospect Park Addition to the city of Charlotte, Michigan, is described as: commencing 33 feet South and 33 feet East of the Northeast corner of Section 24 Township 2 North of Range 5 West, thence West 1287.4 feet, thence South 1312.0 feet, thence East 900.4 feet, thence North 402.65 feet, thence East 297.0 feet, thence North 909.35 feet to the place of beginning.

Plat Recorded

Page 14384

DEDICATION

Now all men by these presents that the Eaton County Loan and Realty Company by William F. Sime, President, and Charles H. Morrell, Secretary, has caused the land above described, to be surveyed, laid out and platted, to be known as the Prospect Park Addition, to the city of Charlotte, Michigan and the Streets are hereby dedicated to the use of the public.

Signed and sealed in the presence of

H. H. Jennings,	EATON COUNTY LOAN
J. E. Murray	AND REALTY COMPANY
	BY Wm. F. Sime,
	President,
	BY Chas. H. Morrell,
	Secretary.

STATE OF MICHIGAN } ss.
COUNTY OF EATON }

On this 23rd day of June A.D. 1905 before me a Notary Public in and for Eaton County, Michigan, personally appeared William F. Sime, President, and Charles H. Morrell, Secretary of the Eaton County Loan and Realty Company, known to me to be the persons who executed the above instrument, and acknowledged the same to be their free act and deed and the free act and deed of said corporation.

My commission expires

June 2, 1908.

H. H. Jennings

Notary Public in and for Eaton County, Michigan

Examined and Approved

John F. Wilkinson
Deputy Notary General

Accepted and attested by resolution June 24, 1905

M. J. Berger
City ClerkC. H. Morrell
Mayor

STATE OF MICHIGAN } ss.
COUNTY OF EATON }

I hereby certify that this plat was received for record on the 10 day of July A.D. 1905 at 8 o'clock A.M. and is recorded in Liber of Plat Books on page

Wm. F. Sime
Register of Deeds

SURVEYOR'S CERTIFICATE.

I hereby certify that this plat is a correct one of the property above described and that permanent monuments consisting of three-quarter (3/4) inch gas-pipe two (2) feet long have been placed at all points marked this "O" on the plat, being at all angles in the boundaries of the land platted and at all intersections of the Streets.

T.O. Williams

Surveyor

STATE OF MICHIGAN } ss.
COUNTY OF EATON }

We O. S. Stafford, Register of Deeds and Wm. Williams, Surveyor hereby certify that we have each carefully compared this copy with the original plat of the Prospect Park Addition to the city of Charlotte, Michigan and that it is an exact copy thereof, and of the whole of such original map or plat.

O. S. Stafford
Register of Deeds
Wm. Williams
Surveyor

STATE OF MICHIGAN } ss.
COUNTY OF EATON }

We O. S. Stafford, Register of Deeds and Wm. Williams, Surveyor hereby certify that we have each carefully compared the annexed copy with the plat of the Prospect Park Addition to the city of Charlotte, Michigan, now of record in the office of said Register of Deeds and that it is a true transcript therefrom, and of the whole of such record.

O. S. Stafford
Register of Deeds
Wm. Williams
Surveyor

RECEIVED AND FILED

IN AUDITOR GENERAL'S OFFICE

JUL 13 1905

J. E. S. S.


Deputy Auditor

THE PROSPECT PARK ADDITION


TO THE CITY OF

CHARLOTTE, MICH.

SURVEYED AND PLATED BY
T.O. WILLIAMS
CIVIL ENGINEER & SURVEYOR
GRAND RAPIDS, MICH.
JUNE, 1905

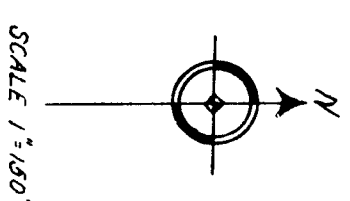

SCALE 1"=100'

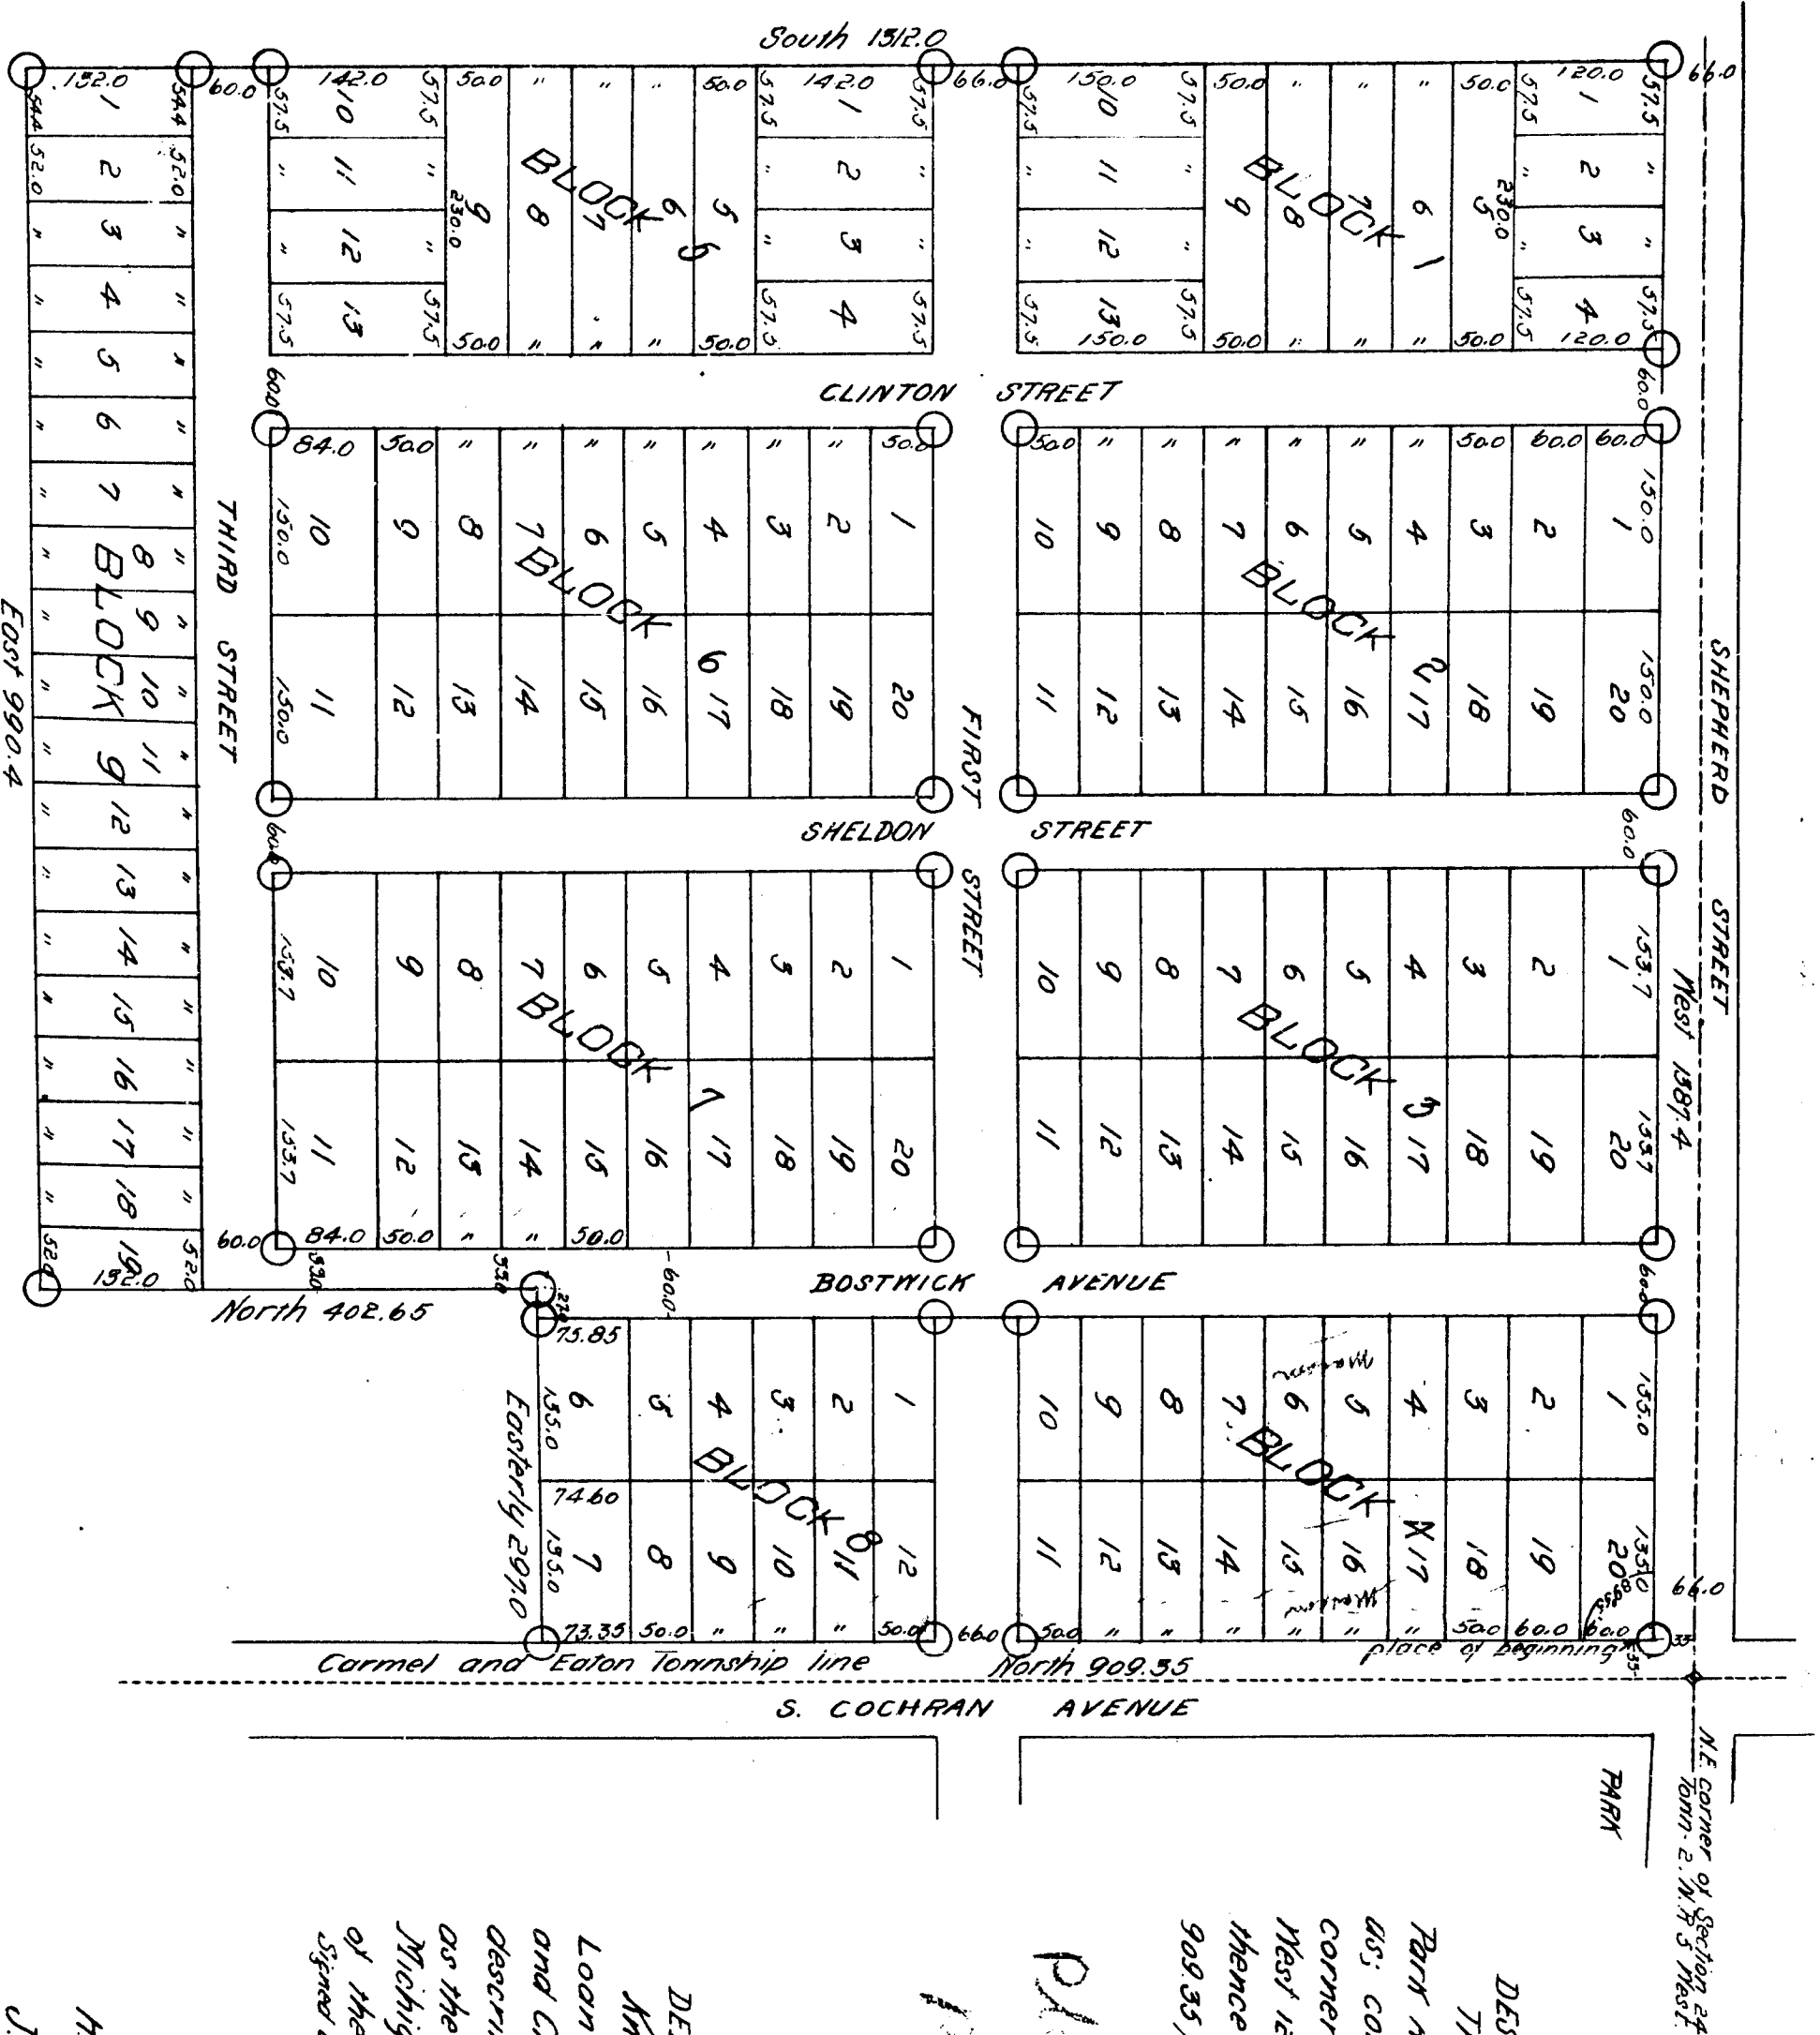

DESCRIPTION

The land embraced in the annexed plat of the Prospect Park Addition to the city of Charlotte, Michigan, is described as: commencing 35 feet South and 35 feet East of the N.W. corner of Section 24 Township 2 North of Range 5 West, thence West 1297.4 feet, thence South 1510.0 feet, thence East 990.4 feet, thence North 402.65 feet, thence East 2970 feet, thence North 908.35 feet to the place of beginning.

Plat Recorded

Page 14384

DEDICATION

When all men by these presents that the Eaton County Loan and Realty Company by William F. Shine, President, and Charles H. Morrell, Secretary has caused the land above described to be surveyed, laid out and plotted, to be known as the Prospect Park Addition to the city of Charlotte, Michigan and the Streets are hereby dedicated to the use of the public.

Signed and sealed in the presence of

H. K. Jennings, City Clerk	EATON COUNTY LOAN AND REALTY COMPANY
J. E. Murray	BY Wm. F. Shine, President,
	BY Chas. H. Morrell, Secretary

STATE OF MICHIGAN } ss.
COUNTY OF EATON }

On this 23rd day of June A.D. 1905 before me a Notary Public in and for Eaton County, Michigan, personally appeared William F. Shine, President, and Charles H. Morrell, Secretary of the Eaton County Loan and Realty Company, known to me to be the persons who executed the above instrument and authorized and deed of said corporation.

H. K. Jennings
Notary Public in and for
Eaton County, Michigan

Examined and Approved
June 24, 1905

Edwin F. Wilkinson
Deputy Auditor General

Accepted and adopted by resolution June 26, 1905
City of Charlotte

M. J. Berger
City Clerk

STATE OF MICHIGAN } ss.
COUNTY OF EATON }

I hereby certify that this plat was received for record on the 11th day of July A.D. 1905 at 2 o'clock P.M. and is recorded in Liber of Plat Books on page

W. F. Shine
Register of Deeds

SURVEYOR'S CERTIFICATE

I hereby certify that this plat is a correct one of the property above described and that permanent monuments consisting of three-quarter (3/4) inch gas-pipe two (2) feet long have been placed at all points marked thus "O" on the plat, being at all angles in the boundaries of the land plotted and at all intersections of the streets.

T.O. Williams
Surveyor

STATE OF MICHIGAN } ss.
COUNTY OF EATON }

We, Wm. F. Shine, Register of Deeds and T.O. Williams, Surveyor, hereby certify that we have each carefully compared this copy with the original plat of the Prospect Park Addition to the city of Charlotte, Michigan and that it is an exact copy thereof, and of the whole of such original map or plat.

W. F. Shine
Register of Deeds
T.O. Williams
Surveyor

STATE OF MICHIGAN } ss.
COUNTY OF EATON }

We, Wm. F. Shine, Register of Deeds and T.O. Williams, Surveyor, hereby certify that we have each carefully compared the annexed copy with the plat of the Prospect Park Addition to the city of Charlotte, Michigan, now of record in the office of said Register of Deeds and that it is a true transcript therefrom and of the whole of such record.

W. F. Shine
Register of Deeds
T.O. Williams
Surveyor

RECEIVED AND FILED
IN ADDITION GENERAL'S OFFICE
JUL 13 1905
Deputy Auditor General