


607b

100

Shepherd Street
Apt. 2/12874

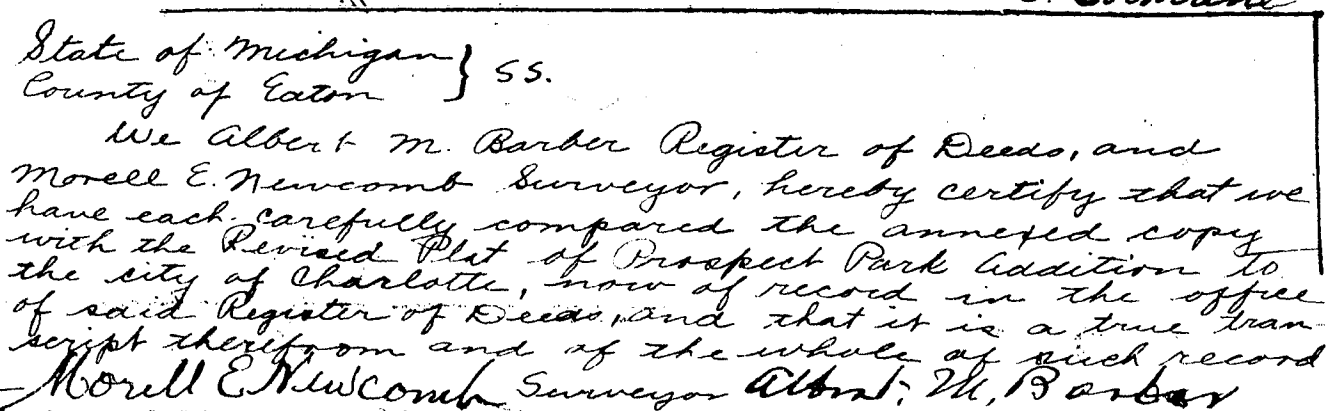

1860
 24 March
 Dear Mr. Brewster
 I enclose to you
 a letter to Mr. Allen
 his name is not
 L.S.

Survey of RECEIVED AND FILED


IN AUDITOR GENERAL'S OFFICE

Deputy Auditor General

PROSPECT PARK ADDITION

TO THE CITY OF Charlotte, Michigan

Surveyed and Platted by Morell E. Newcomb, County Surveyor and Civil Engineer, May 1907, Charlotte, Michigan.

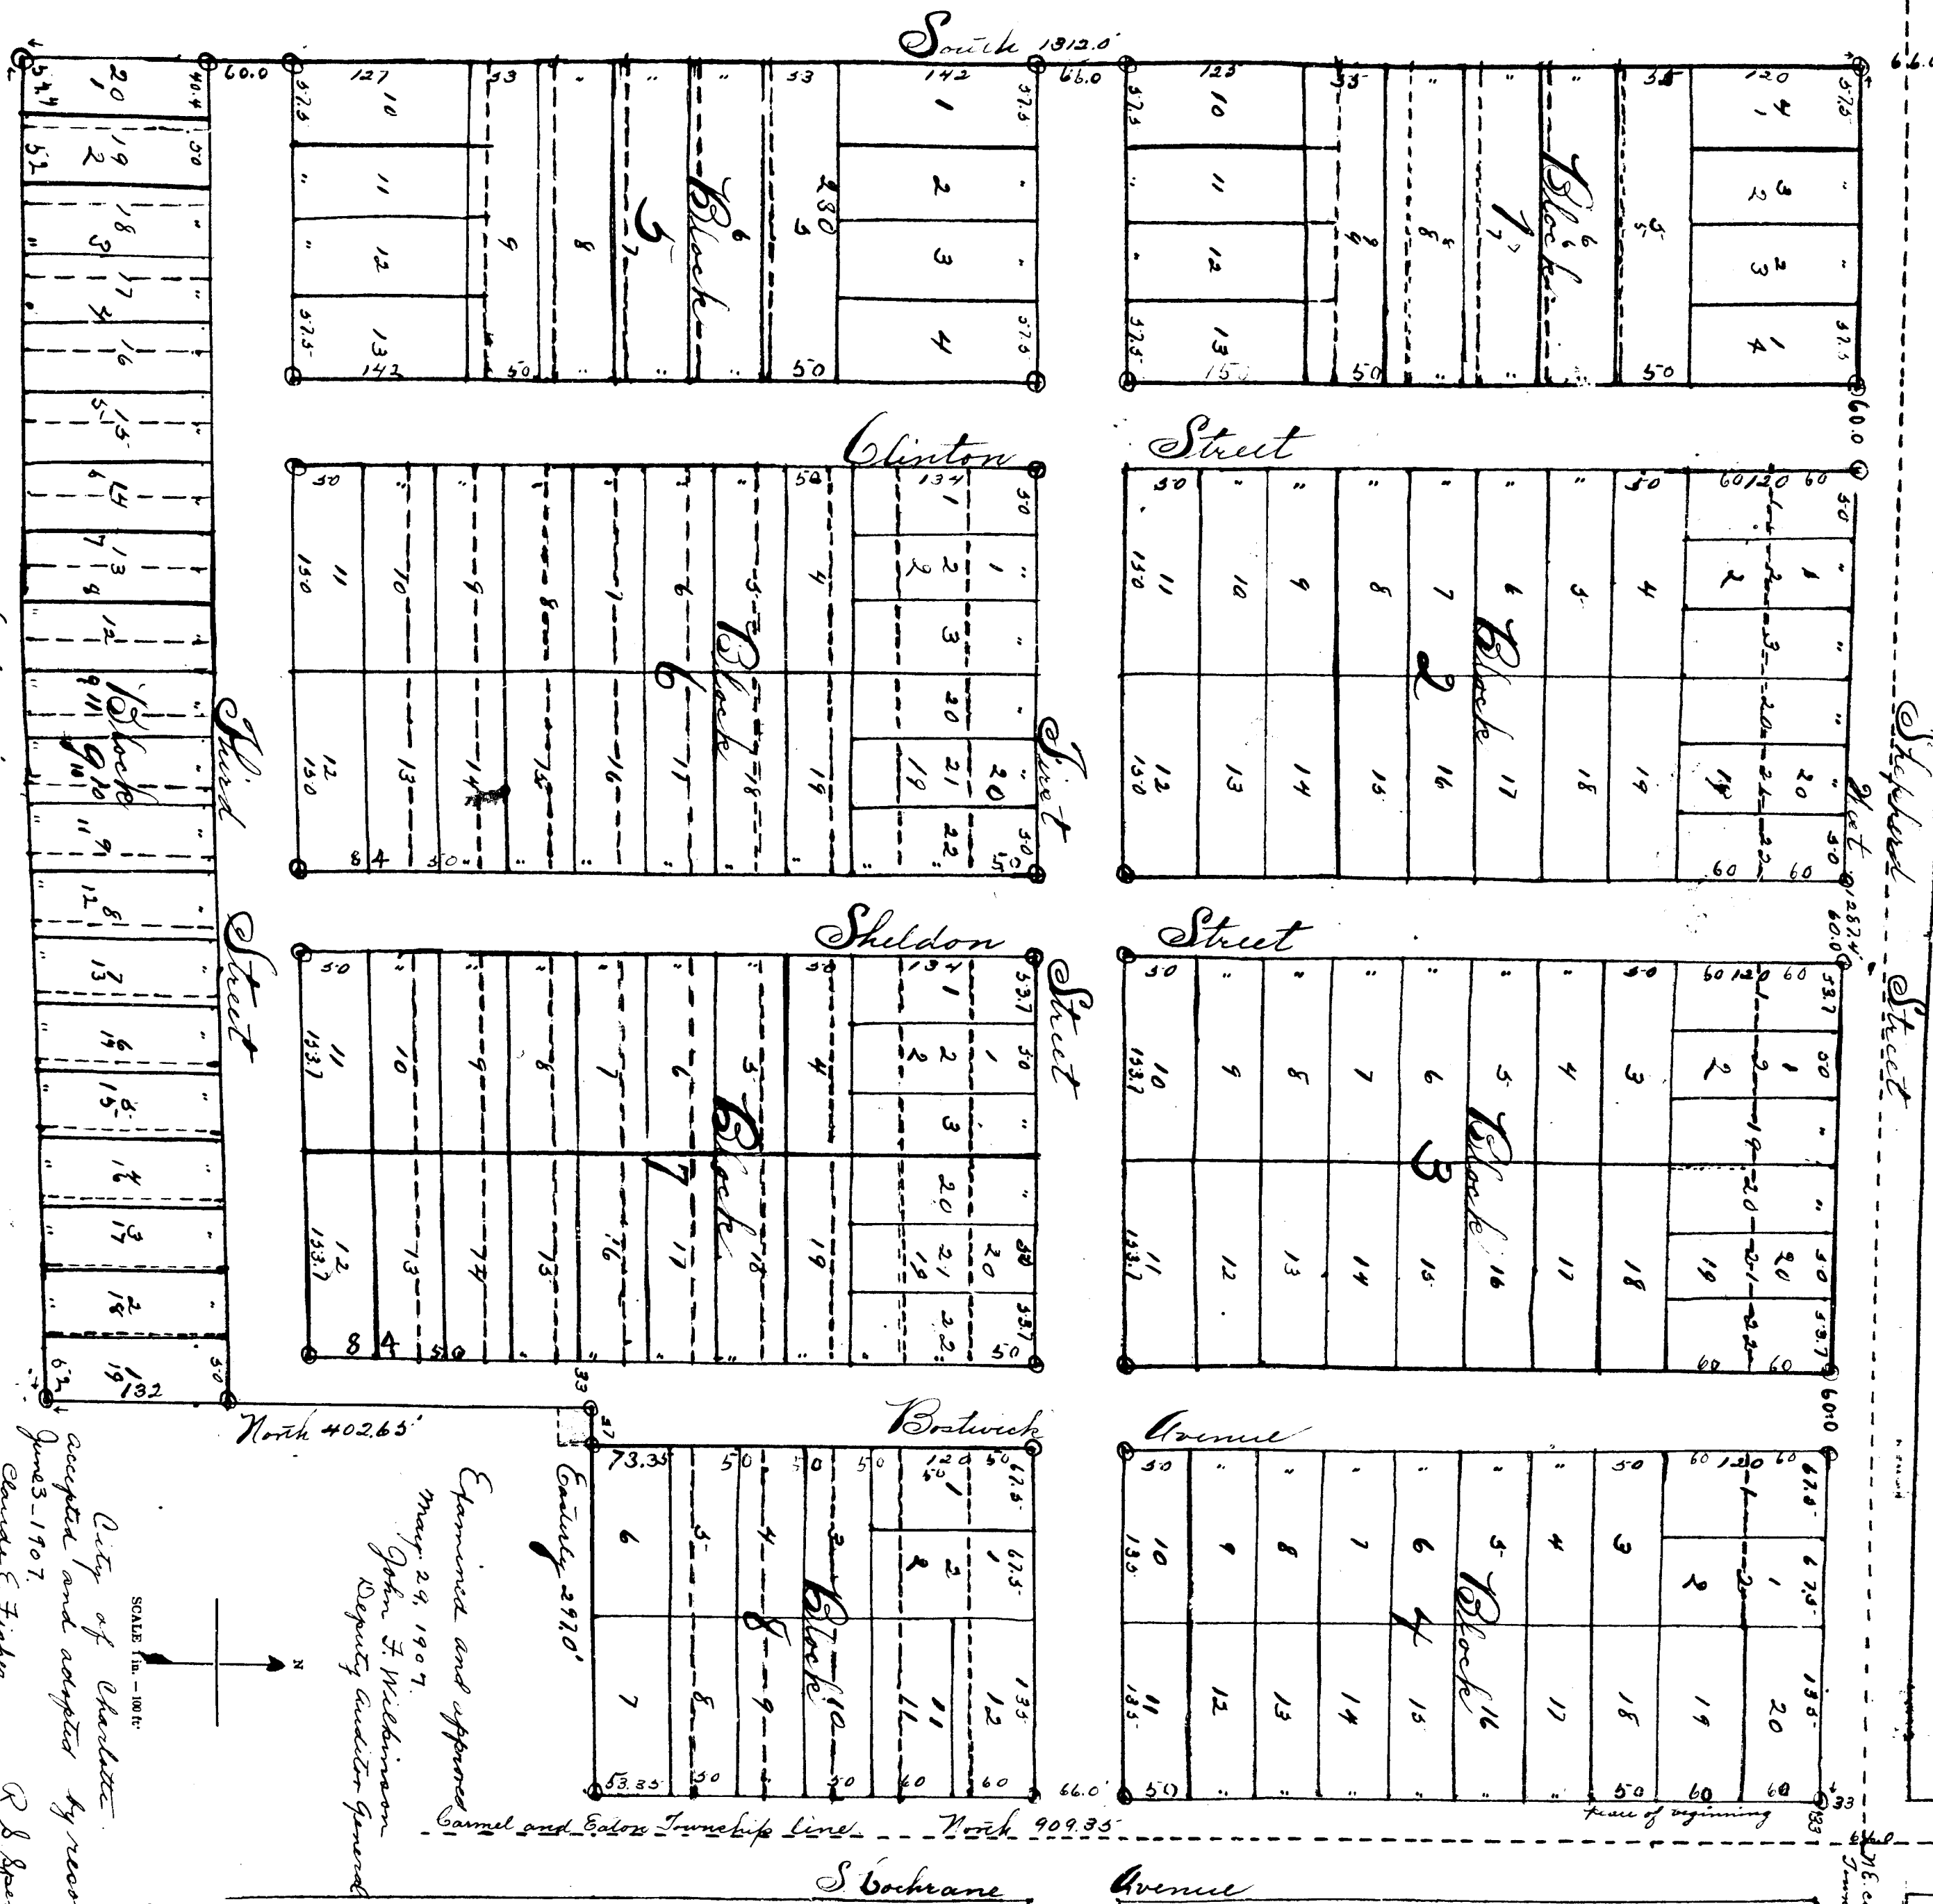

Description.

The land embraced in the annexed revised plat of the Prospect Park Addition to the City of Charlotte, Michigan, is described as Commencing 38 feet south and 38 feet east of the northeast corner of section 24, township 2 north of range 5 west, thence west 1,247.4 feet, thence south 1,812.3 feet, thence east 980.4 feet, thence north 402.65 feet, thence easterly 297.0 feet, thence north 908.35 feet to the place of beginning.

Dedication.

Know all men by these presents that George L. Bidwell and wife Leonora E. Bidwell has caused the land above described to be surveyed, laid out and platted, to be known as revised plat of the Prospect Park Addition to the City of Charlotte, Michigan, and the streets having been heretofore dedicated to the use of the public.

Signed and sealed in the presence of

George L. Bidwell [Signature]
Leonora E. Bidwell [Signature]
Morell E. Newcomb [Signature]
John F. Wilkinson [Signature]
Deputy Auditor General [Signature]

STATE OF MICHIGAN, ss.

COUNTY OF EATON,

On this 24th day of May, A. D. 1907 before me a Notary Public in and for Eaton County, Michigan, personally appeared George L. Bidwell and Leonora E. Bidwell, who acknowledged to me that they were the persons who executed the above instrument and acknowledged the same to be their free act and deed.

My commission expires

Dec. 15, 1910

Notary Public in and for Eaton County, Michigan.

Chas. O. Merrill [Signature]

STATE OF MICHIGAN, ss.

COUNTY OF EATON,

This plat was received for record on the 4th day of June, A. D. 1907 at 10 o'clock A. M. and is recorded in Liber 2 of Plat Books on page 3.

Morell E. Newcomb [Signature]
 Register of Deeds

State of Michigan } ss.
 County of Eaton

We Albert M. Barber, Register of Deeds, and Morell E. Newcomb, Surveyor, hereby certify that we have each carefully compared the annexed copy with the Revised Plat of Prospect Park Addition to the City of Charlotte, Michigan, now of record in the office of said Register of Deeds, and that it is a true and correct copy thereof and of the whole as such record.

Register of Deeds

IN AUDITOR GENERAL'S OFFICE,

Deputy Auditor General.

John F. Wilkinson [Signature]
 Deputy Auditor General

STATE OF MICHIGAN, ss.

COUNTY OF EATON,

We, Albert M. Barber, Register of Deeds, and Morell E. Newcomb, Surveyor hereby certify that we have each carefully compared this copy with the original plat of the revised plat of the Prospect Park Addition to the City of Charlotte, Michigan, and that it is an exact copy thereof and of the whole of such original map or plat.

Morell E. Newcomb [Signature]
 Surveyor.

Albert M. Barber [Signature]
 Register of Deeds.

City of Charlotte
 accepted and adopted by resolution
 June 3-1907.
Charles E. Fisher [Signature]
 City Clerk

R. B. Spencer [Signature]
 Mayor

Morell E. Newcomb [Signature]
 Surveyor

Survey RECEIVED AND FILED.

ST. WILFRED
 RECEIVED BY RESOLUTION
 OF CITY COUNCIL
 JANUARY 14, 1911
 115-51