

Amended

of

Plot


14385

KENT'S Grand to ADDITION

Ledge

Examined and approved
July 18, 1907
John T. Wickham
Deputy Auditor General

Grand

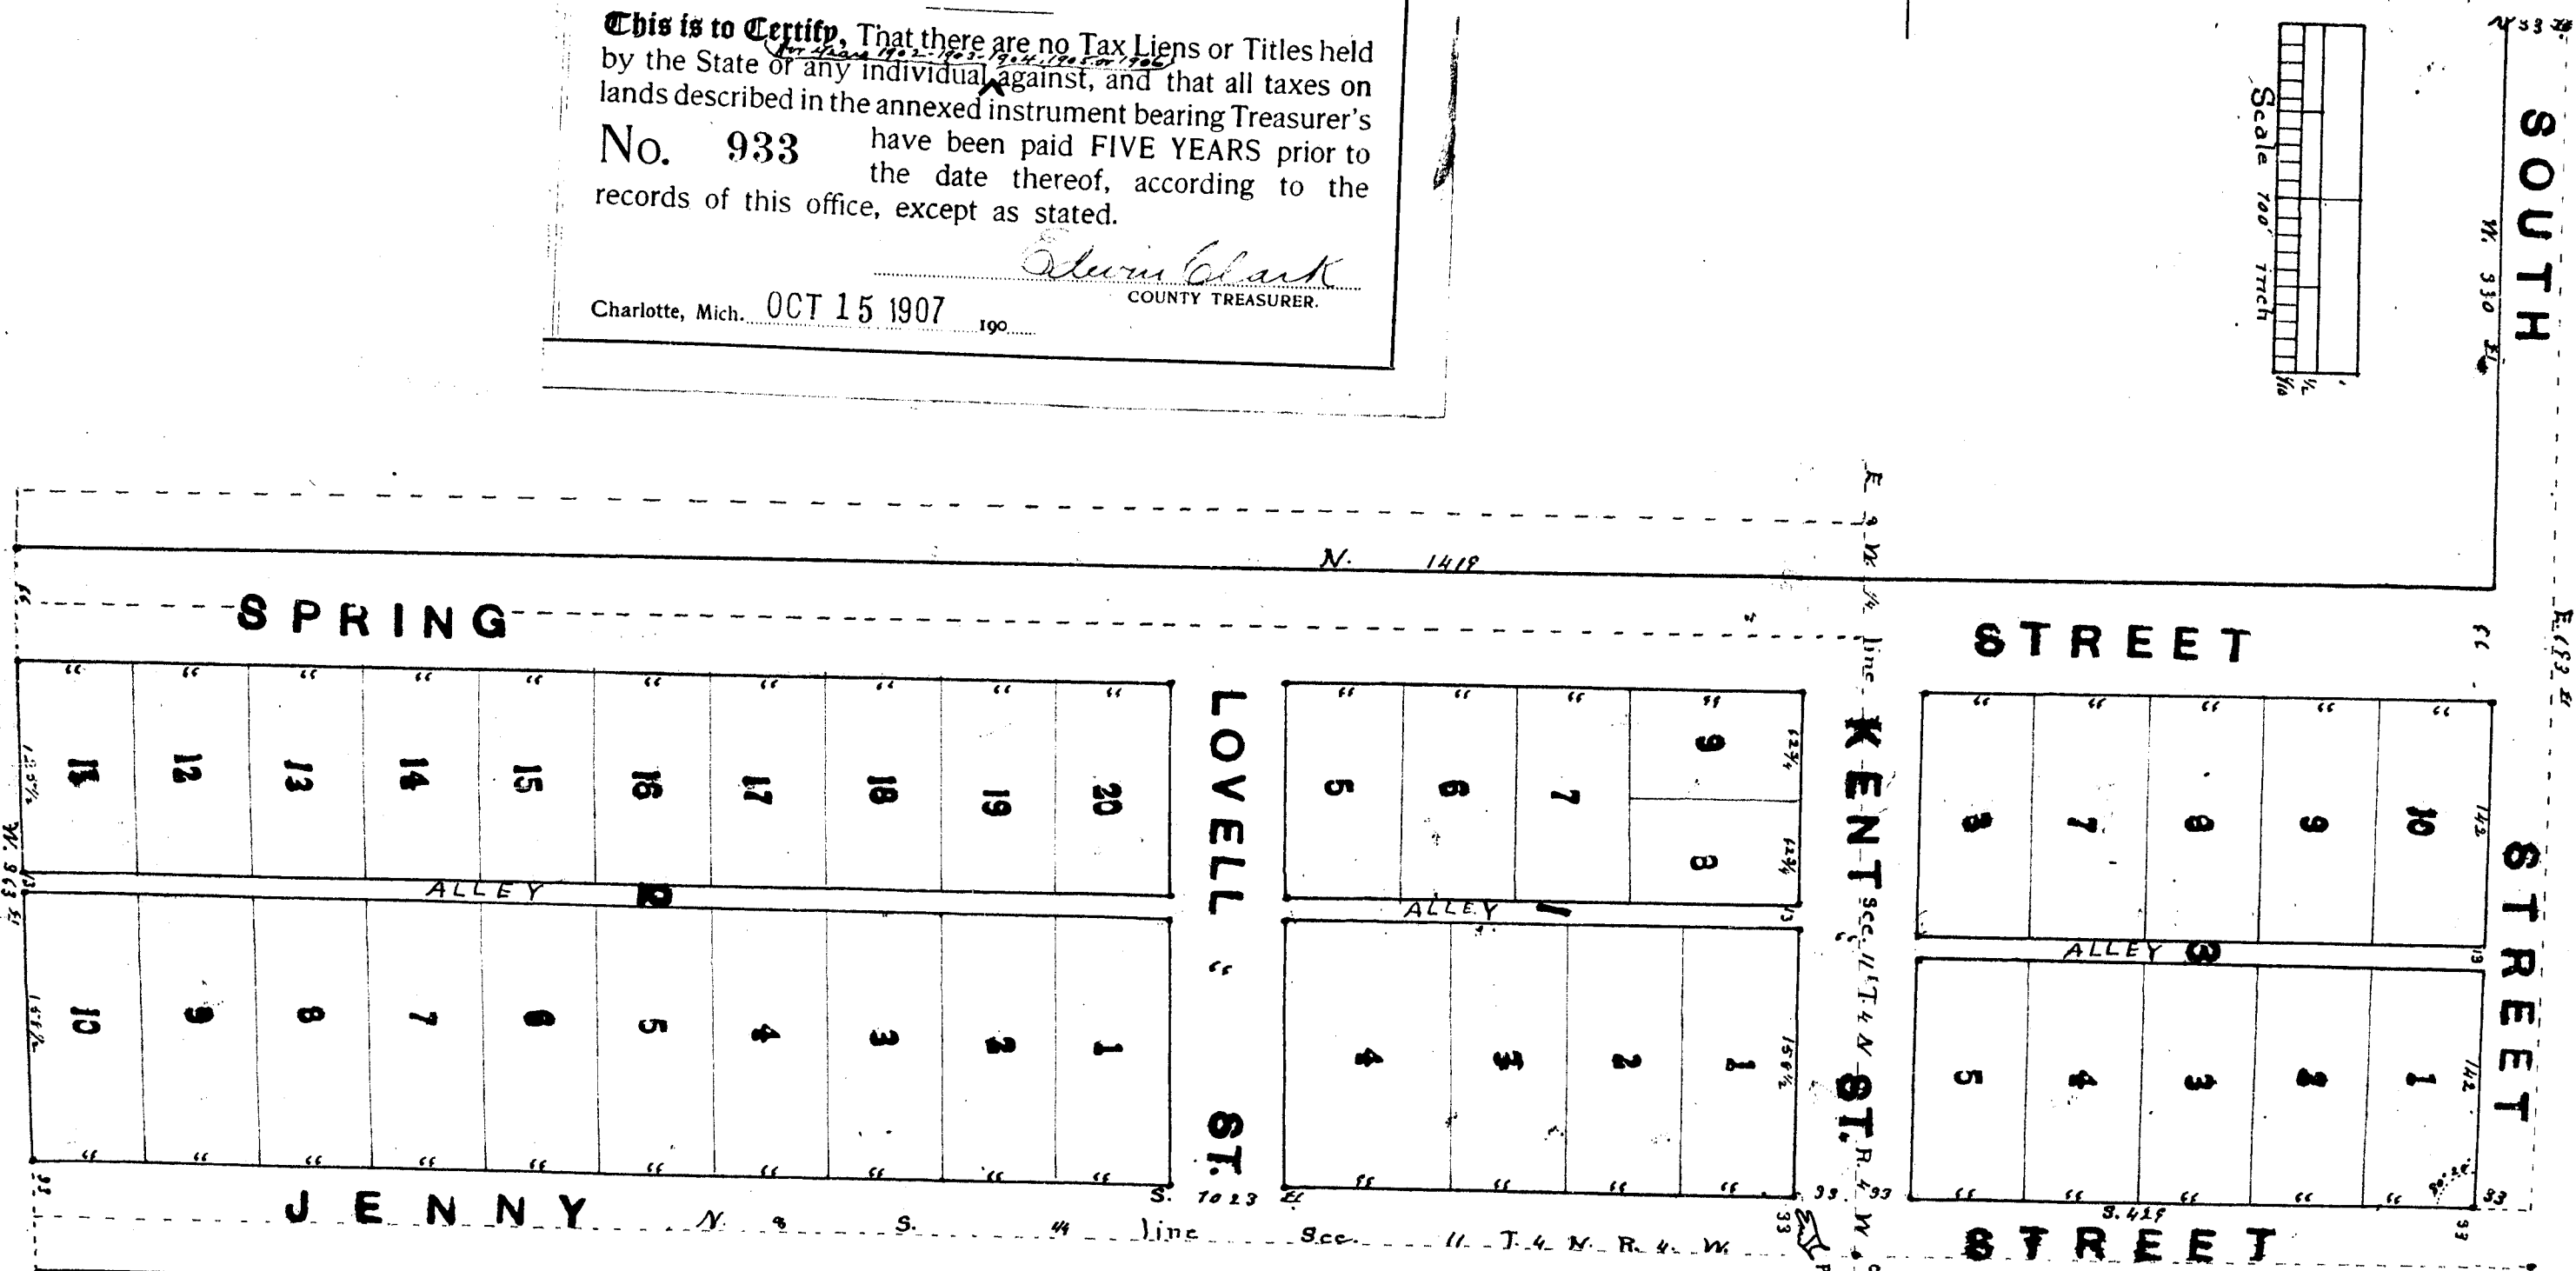

Eaton County Treasurer's Certificate

(Required by Section 135, Act 206, Laws of 1903)

This is to Certify That there are no Tax Liens or Titles held by the State or any individual against, and that all taxes on lands described in the annexed instrument bearing Treasurer's No. 933 have been paid FIVE YEARS prior to the date thereof, according to the records of this office, except as stated.

Charlotte, Mich. OCT 15 1907 190

Clara Clark
COUNTY TREASURER.

Hereby certify that the plat hereon delineated is a correct one, and that permanent monuments consisting of two iron rods, one at each corner, and that the corners are marked with the angles in boundaries at the intersections of all streets or streets and alleys.

M. D. Southworth C. E.

Description

The land embraced in the annexed plat of Amended Plat of Kent's Addition to Grand Ledge is described as follows: Commencing at the south 3/4 3/4 West of the center of Section 17, T. 4 N., R. 4 W., Thence South 102° 30' West 352', North 41° 45' West 350', North 33° East 159' South 102° 30' West 352' to place of beginning.

Dedication

Known all men by these presents: That we, William H. Kent, Thyrle L. Kent, his wife, C. A. Kent, Hattie M. Kent, his wife, & Mrs. Ellen P. Bowser have caused the land embraced in the annexed plat to be surveyed and laid out, and have caused the same to be recorded in the public records of Eaton County, Michigan, and that the streets and alleys as shown on said plat are hereby dedicated to the public.

Signed in the presence of

M. D. Southworth

William H. Kent
Thyrle L. Kent
Hattie M. Kent
Mrs. Ellen P. Bowser

State of Michigan)

County of Eaton)

On this 21st day of May 1907 before me a Notary Public in and for said County personally came the above mentioned William H. Kent, Thyrle L. Kent, his wife, C. A. Kent, Hattie M. Kent, his wife, and Mrs. Ellen P. Bowser known to me to be the persons who executed the above dedication and acknowledged the same to be their free act and deed.

David B. Kennedy
Notary Public Eaton Co. Mich.

State of Michigan)

County of Eaton)

We, A. M. D. Arthur, Register of Deeds and M. D. Southworth, C. E., hereby certify that we have each carefully compared the annexed copy with the original plat of Amended Plat of Kent's Addition to Grand Ledge now of record in the office of said Register of Deeds and that it is a true and correct copy of the original map or plat.

A. M. D. Arthur Register
M. D. Southworth C. E.

State of Michigan)

County of Eaton)

We, A. M. D. Arthur, Register of Deeds and M. D. Southworth, C. E., hereby certify that we have each carefully compared the annexed copy with the original plat of Amended Plat of Kent's Addition to Grand Ledge now of record in the office of said Register of Deeds and that it is a true and correct copy of the original map or plat.

A. M. D. Arthur Register
M. D. Southworth C. E.

State of Michigan)

County of Eaton)

I, Frank B. Whipple, Clerk of the City of Grand Ledge, do hereby certify that the foregoing amended plat of Kent's Addition to the City of Grand Ledge was approved by the Common Council of said City by a resolution passed July 15, 1907.

Frank B. Whipple
City Clerk

County of Eaton)

City of Grand Ledge)

Recorded for Record July 20, 1907, at 11 o'clock A. M. Records of City of Grand Ledge No. 2 on Page 9.

A. M. D. Arthur
Register

KENT'S to ADDITION

11
Etienned Lind. approver

July 18. 1907

John T. McElhannon
Sept 21 1881

Nept. illustr. General

L
 O
 Q
 O
 O

Q
H
S
E
P

SOUTH

STRENGTH

SOUTH
N. 330 E.

Scale 100' inch

Scale 100' inch

STREET

STREET

KENT SEC. 11' T. 4 N 8 T.

Men's Street

Dedication

Known all men by these present; That we value the Kent, thy the L Kent, his wife, C. A. Kent, Hattie, the Kent, his wife & Mrs. Ellen P. Bawser have caused the lama embraced in the annexed plat to be surveyed laid out & platted to be known as amended plat of Kent's addition to Grand hedge and that the streets & alleys as shown on said plat are hereby dedicated to the public.

Signed in the presence of
M & K

Wm. A. D. D. D. D.

The above is the list of
 members of Hunt
 L. J. Q. Hunt
 Haglin also Hunt
 Mrs. William D. Brewster

State of Michigan } ss.
County of Eaton

(On this 21st day of May 1907 before me a Notary Public in and for said County personally came the above mentioned Valorous Mr. Kent Thyrre L. Kent his wife, C. A. Kent, Halile M. Kent his wife and Mrs. Ellen P. Bousger known to me to be the persons who executed the above dedication and acknowledged the same to be their free act and deed

David S. Kennedy
Notary Public Eaton Co. Mich.

State of Michigan } ss.
County of Eaton }

We A. M. Porter Register of Deeds and W. D. Southworth
C. E. hereby certify that we have each carefully compared this copy with the original plat
of "Quemada" paid of Kent's addition to Grand Lacade and that it is an exact
copy thereof and the whole of such original map or plat.

Dr. M. J. Carter
W. D. - Don't know the

State of Tennessee } ss.
County of Marion }

We A. M. Order Register of Deeds and M. D. Southworth C. E. hereby certify that we have each generally compared the annexed copy with the original plat of Amended Plat of Mills Addition to Grand Ledger now of record in the office of said Register of Deeds and that it is a true transcript therefrom and of the file of such record.

State of Michigan }
County of Eaton } SS
City of Grand Ledge }

A. M. Gordon Registrar
N. D. Southworth C. E.

I Frank B. Whipple Clerk of the City of Grand Lodge, do hereby certify that the foregoing amended plat of lots in addition to the City of Grand Lodge was approved by the Common Council of said City by a resolution passed July 15th 1907

Frank B. Whipple

Frank B. Whipple

County of Colon. City of New York.

State of Texas.
Received for Record this 20th day

of July 6. E. 1907. at 11 o'clock A. M. Recorded
in Plot Book No. 2 on Page 9.

A. M. Dörflinger

Eaton County Treasurer's Certificate

(Required by Section 135, Act 206, Laws of 1903)

This is to Certify, That there are no Tax Liens or Titles held by the State or any individual against, and that all taxes on lands described in the annexed instrument bearing Treasurer's No. 933 have been paid FIVE YEARS prior to the date thereof, according to the records of this office, except as stated.

Charlotte, Mich. OCT 15 1907

COUNTY TREASURER.

140