
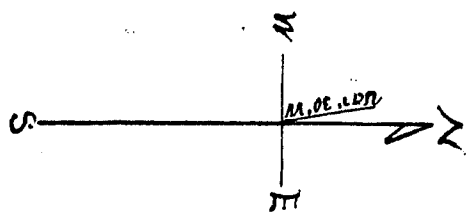
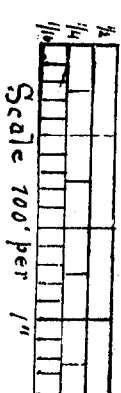


HARDEN'S to ADDITION

Grand Ledge

EATON
CO

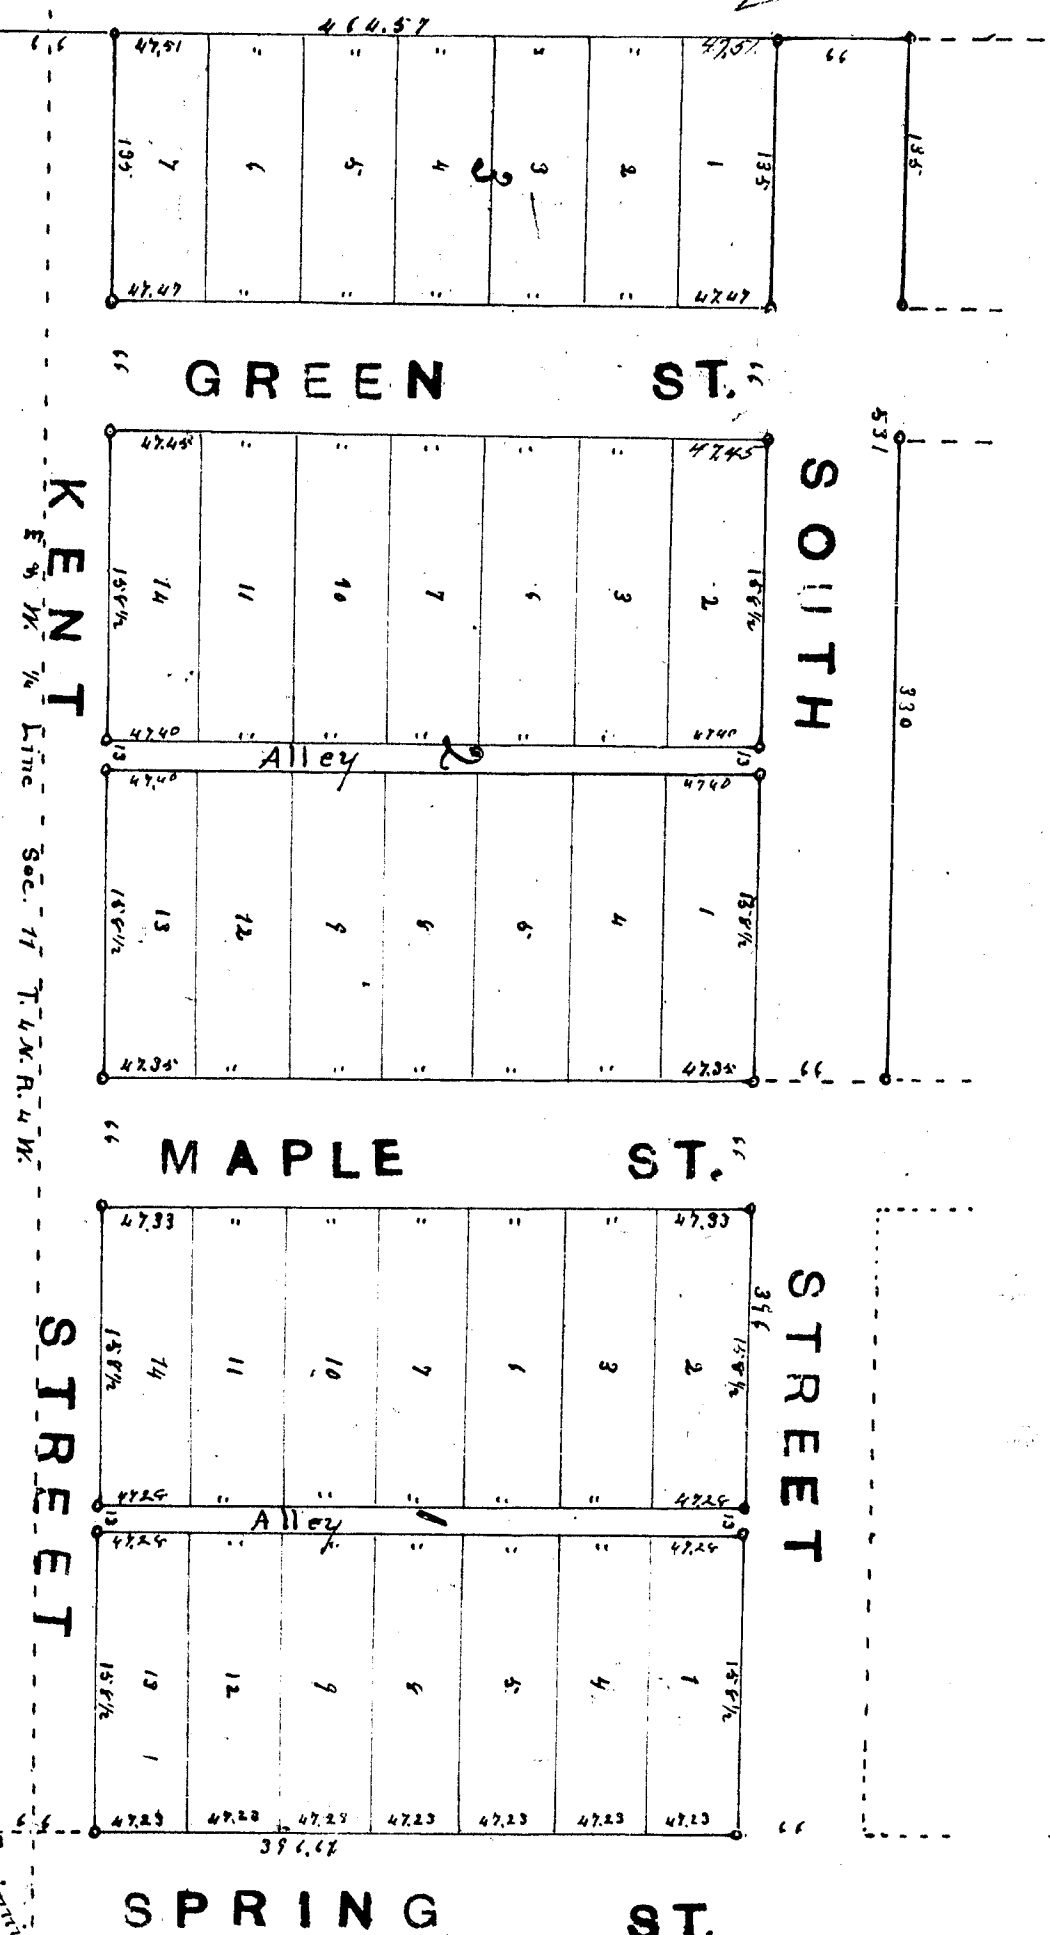

Surveyors Certificate

I hereby certify that the plat herein delineated is a correct one and that the permanent monuments have been planted at all points marked thus (o) as shown, all angles in the boundaries of the land planted, and all intersections of streets and alleys. Said monuments consists of one inch gas pipe

M. Q. Southworth C. L.

Description

The land embraced in the annexed plat of Harden's Addition to Grand Ledge is described as follows: Commencing 330 feet West & 33 feet South of the center Sec. 11 T. 4 N. R. 4 W. thence West 323 feet North 44 feet East 33 feet South 33 feet East 33 feet South 33 feet to place of beginning.

Chamber Commom Council
City Grand Ledge

Examined and Approved
this 22nd day of Aug 1901

City Clerk

State of Michigan
County of Eaton

We Albert M. Barber Register of Deeds, and W. D. Southworth Surveyor, hereby certify that we have each carefully compared this copy with the original plat of Harden's Addition to Grand Ledge, and that it is an exact copy thereof and of the whole of such original map or plat

Albert M. Barber
M. Q. Southworth
Register of Deeds
Surveyor

Received for Record this 31st day of August A. D. 1901 at 1 o'clock P. M.

Register of Deeds

Plat Book No. 2. Page 10.

NOTE - for accuracy of printing blocks
SEE REVISERS # 2-4-85 92

Dedication
Know all men by these presents that we Charles A. Kent, Harry L. Kent, his wife, and Mrs. Hattie Lutz as proprietors, have agreed to lay out and dedicate the annexed plat to be surveyed laid out and plat, to be known as Harden's Addition to Grand Ledge, and that the streets and alleys as shown on said plat are hereby dedicated to the public.

Charles A. Kent
Harry L. Kent
Harry L. Kent
Mrs. Hattie Lutz

State of Michigan
County of Eaton

On this 29th day of July 1901 before me a Notary Public in and for said county, personally came the above mentioned Charles A. Kent, Hattie Lutz, his wife, Valorus Th. Kent, Thyrthe L. Kent, his wife, and Mrs. Hattie Lutz, known to me to be the persons who executed the above dedication and acknowledge the same to be their free act and deed

David G. Kennedy
Notary Public
My commission expires June 12th 1911

State of Michigan
County of Eaton



We Albert M. Barber Register of Deeds, and W. D. Southworth Surveyor, hereby certify that we have each carefully compared the annexed copy with the plat of Harden's Addition to Grand Ledge now of record in the office of said Register of Deeds, and that it is a true transcript therefrom and of the whole of such record

Albert M. Barber
W. D. Southworth
Register of Deeds
Surveyor

Swearns certificate as to laws 1683, 1901

EATON

00

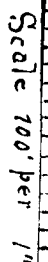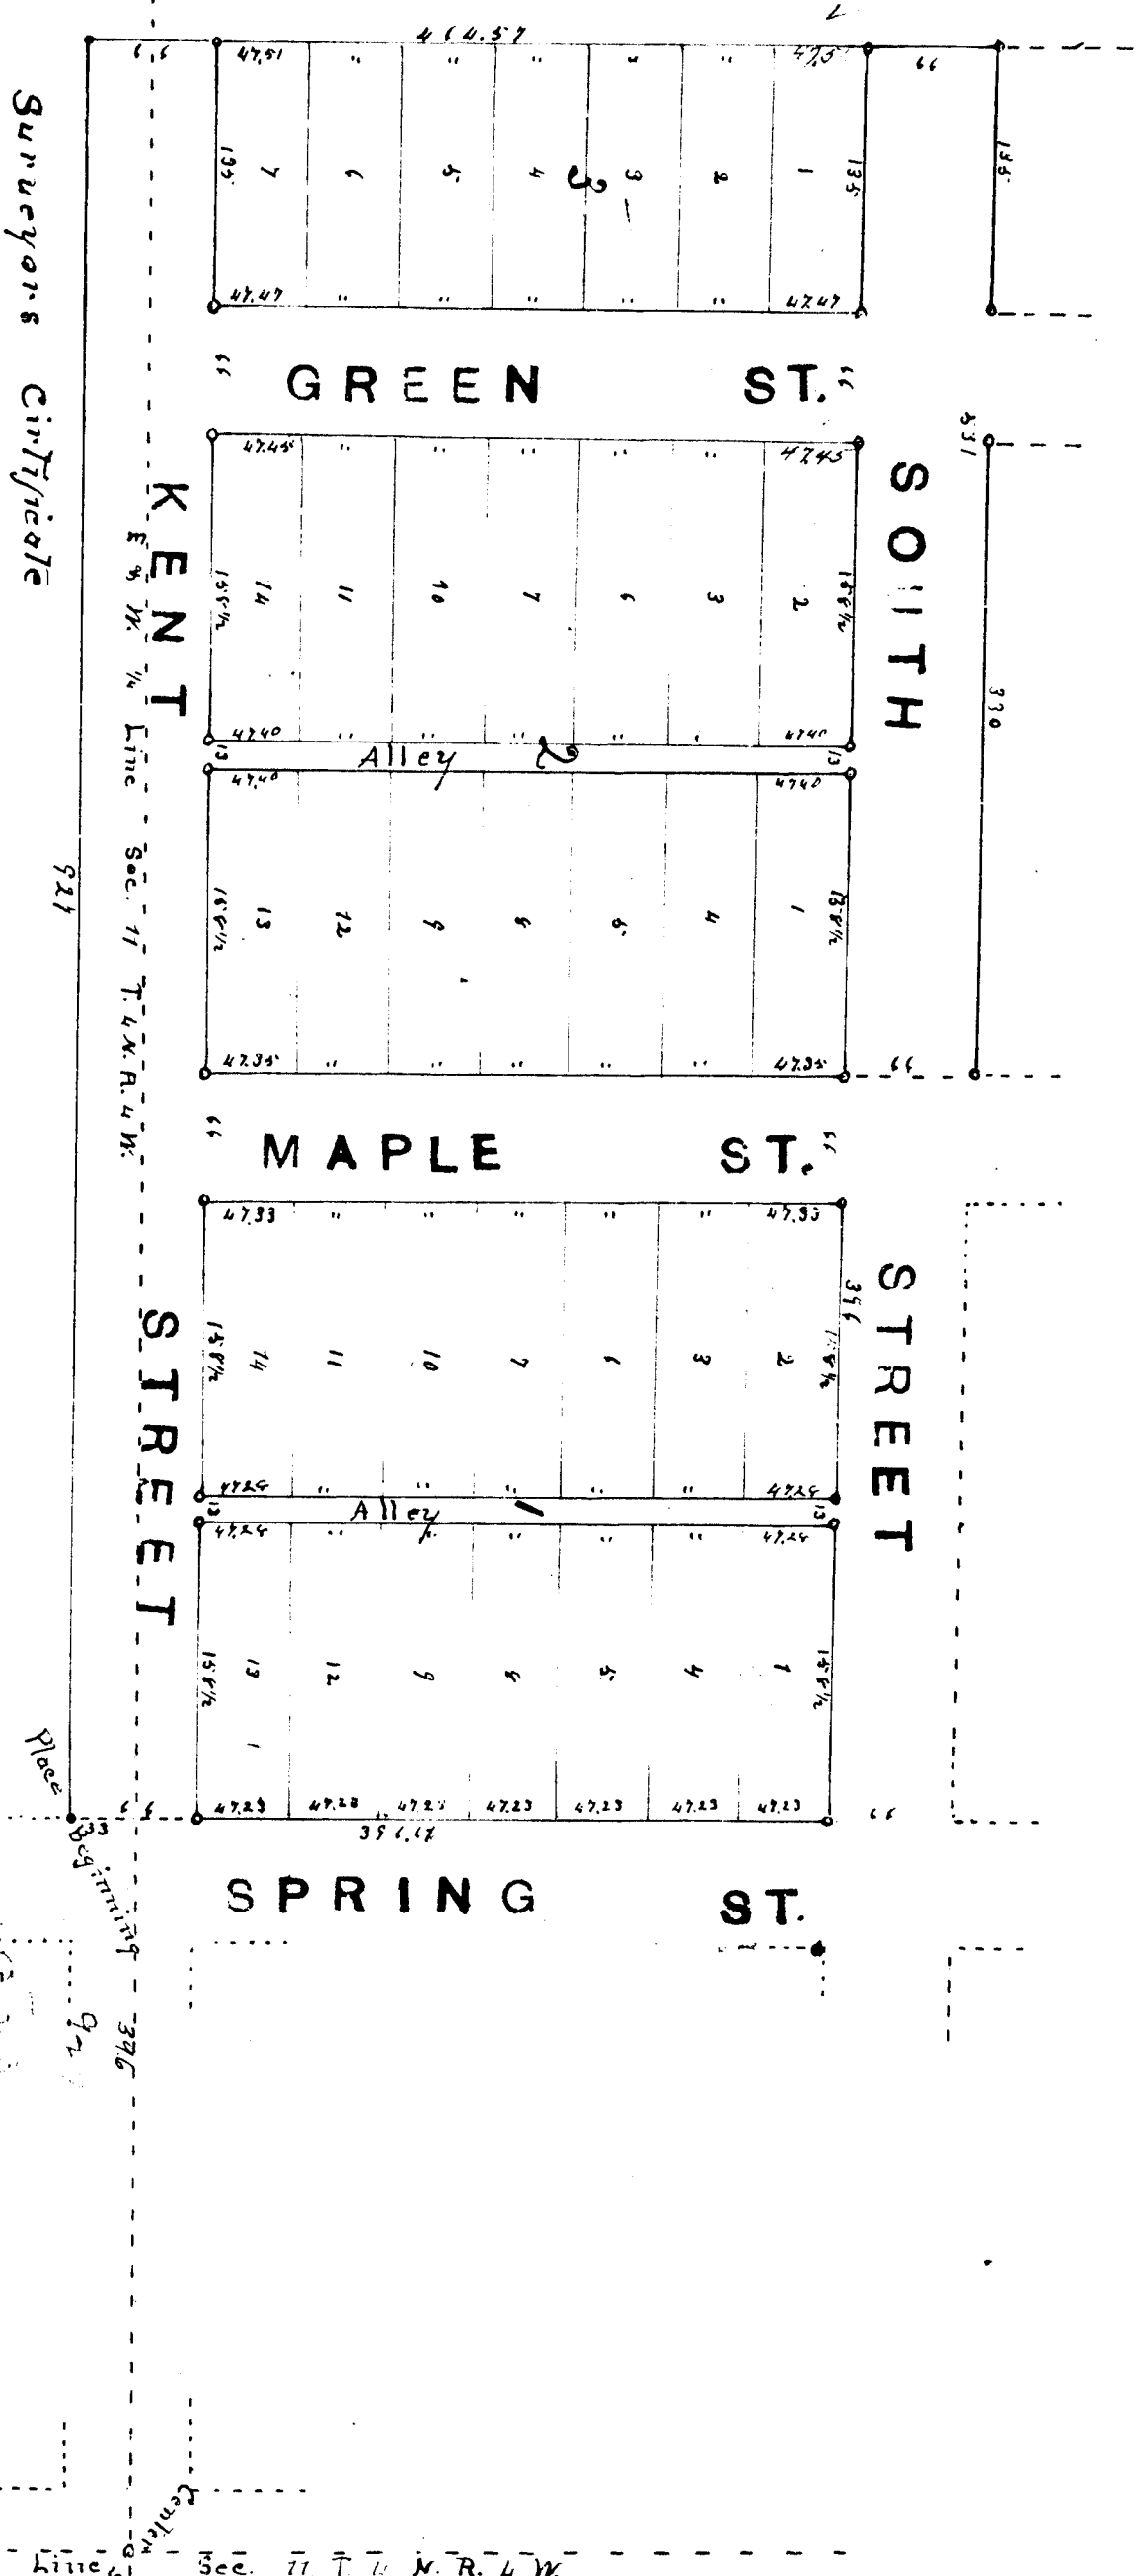

W. D. Southworth C. E.

The land embraced in the annexed plat of Hardens Addition to Grand Ledge is described as follows: Commencing 391 feet West & 33 feet South of the center Sec. 17 T. 4 N. R. 4 W., thence West 222 feet, North 44 1/2 feet, East 63 feet, South 44 feet East 391 feet, South 39 1/2 feet to place of beginning.

Examined and Approved
This 2nd day of July 1903

Thos H. L. Lee
City Clerk

County of Marion
 W. D. Southworth
 Register of Deeds, and
 Surveyan, hereby certify that we have each
 carefully compared this copy with the original plat of Hardeems
 Addition to Grand ledge, and that it is an exact copy thereof
 and of the whole of such original map, or plat

Island: Mr. Barber
H. G. Southworth
Register of Deeds
Surveyor

Received for Record this 31st day of August A. D. 1897 at 1 o'clock P. M.
Chas. W. Barber
 Register of Deeds.

NOTE for quantity of material 13 sheets
SEE REQUESTERS # 2, 50000 50

RECEIVED AND FILED,
IN ADJUTANT GENERAL'S OFFICE,
JAN 2 1968
Deputy Assistant Secretary

State of Michigan, ss.
County of Eaton.

country of Canada. On this 29th day of July 1901 before me a Notary Public in and for said county personally came the above mentioned Charles A. Kent, Halthe Kent, his wife, Velouria T. Kent, Thyrta L. Kent, his wife, and Mrs. Halthe Kent, known to me to be the persons who executed the above dedication and acknowledge the same to be their free act and deed.

Wanted by
Platter by hand
Adams in hand
by the
this Platter only

Dedication Know all men by these presents, That we Charles H. Kent, Hattie H. Kent his wife, Lillian M. Kent his wife, and this Hattie Elizabeth Kent as Proprietors, have caused the land embraced in the annexed plat to be surveyed and laid out and placed to be known as Harbors Addition to Gorman ledge, and that the streets and alleys as shown on said plat are hereby dedicated to the public.

We enclose, with this, a copy of Deeds, and M. D. Southworth Surveyor, hereby certify that we have each carefully compared the annexed copy with the plat of Handley's Addition to Grant ledge now of record in the office of said Register of Deeds, and that it is a true Transcript thereof and of the whole of such record.

Almont, N. Borden
M. A. Southworth
Register of Deeds
Sarveyan

Shreemans certificate as to taxes \$4813. 1907