

Recorded
Index
14392

June 8, 1914
Wm. H. Brown
Deputy Auditor General


14392

16
Lester E. Rottlin
Deputy Auditor General

I hereby certify that this
copy is a true copy of the
of Plat forwarded the Registrar
of Records for recording.
Dated June 8, 1914
Wm. H. Brown
Deputy Auditor General

NOYES' ADDITION TO THE CITY OF GRAND LEDGE EATON CO. MICHIGAN.

Filed in Auditor General's Office
June 8, 1914
Wm. H. Brown
Deputy Auditor General

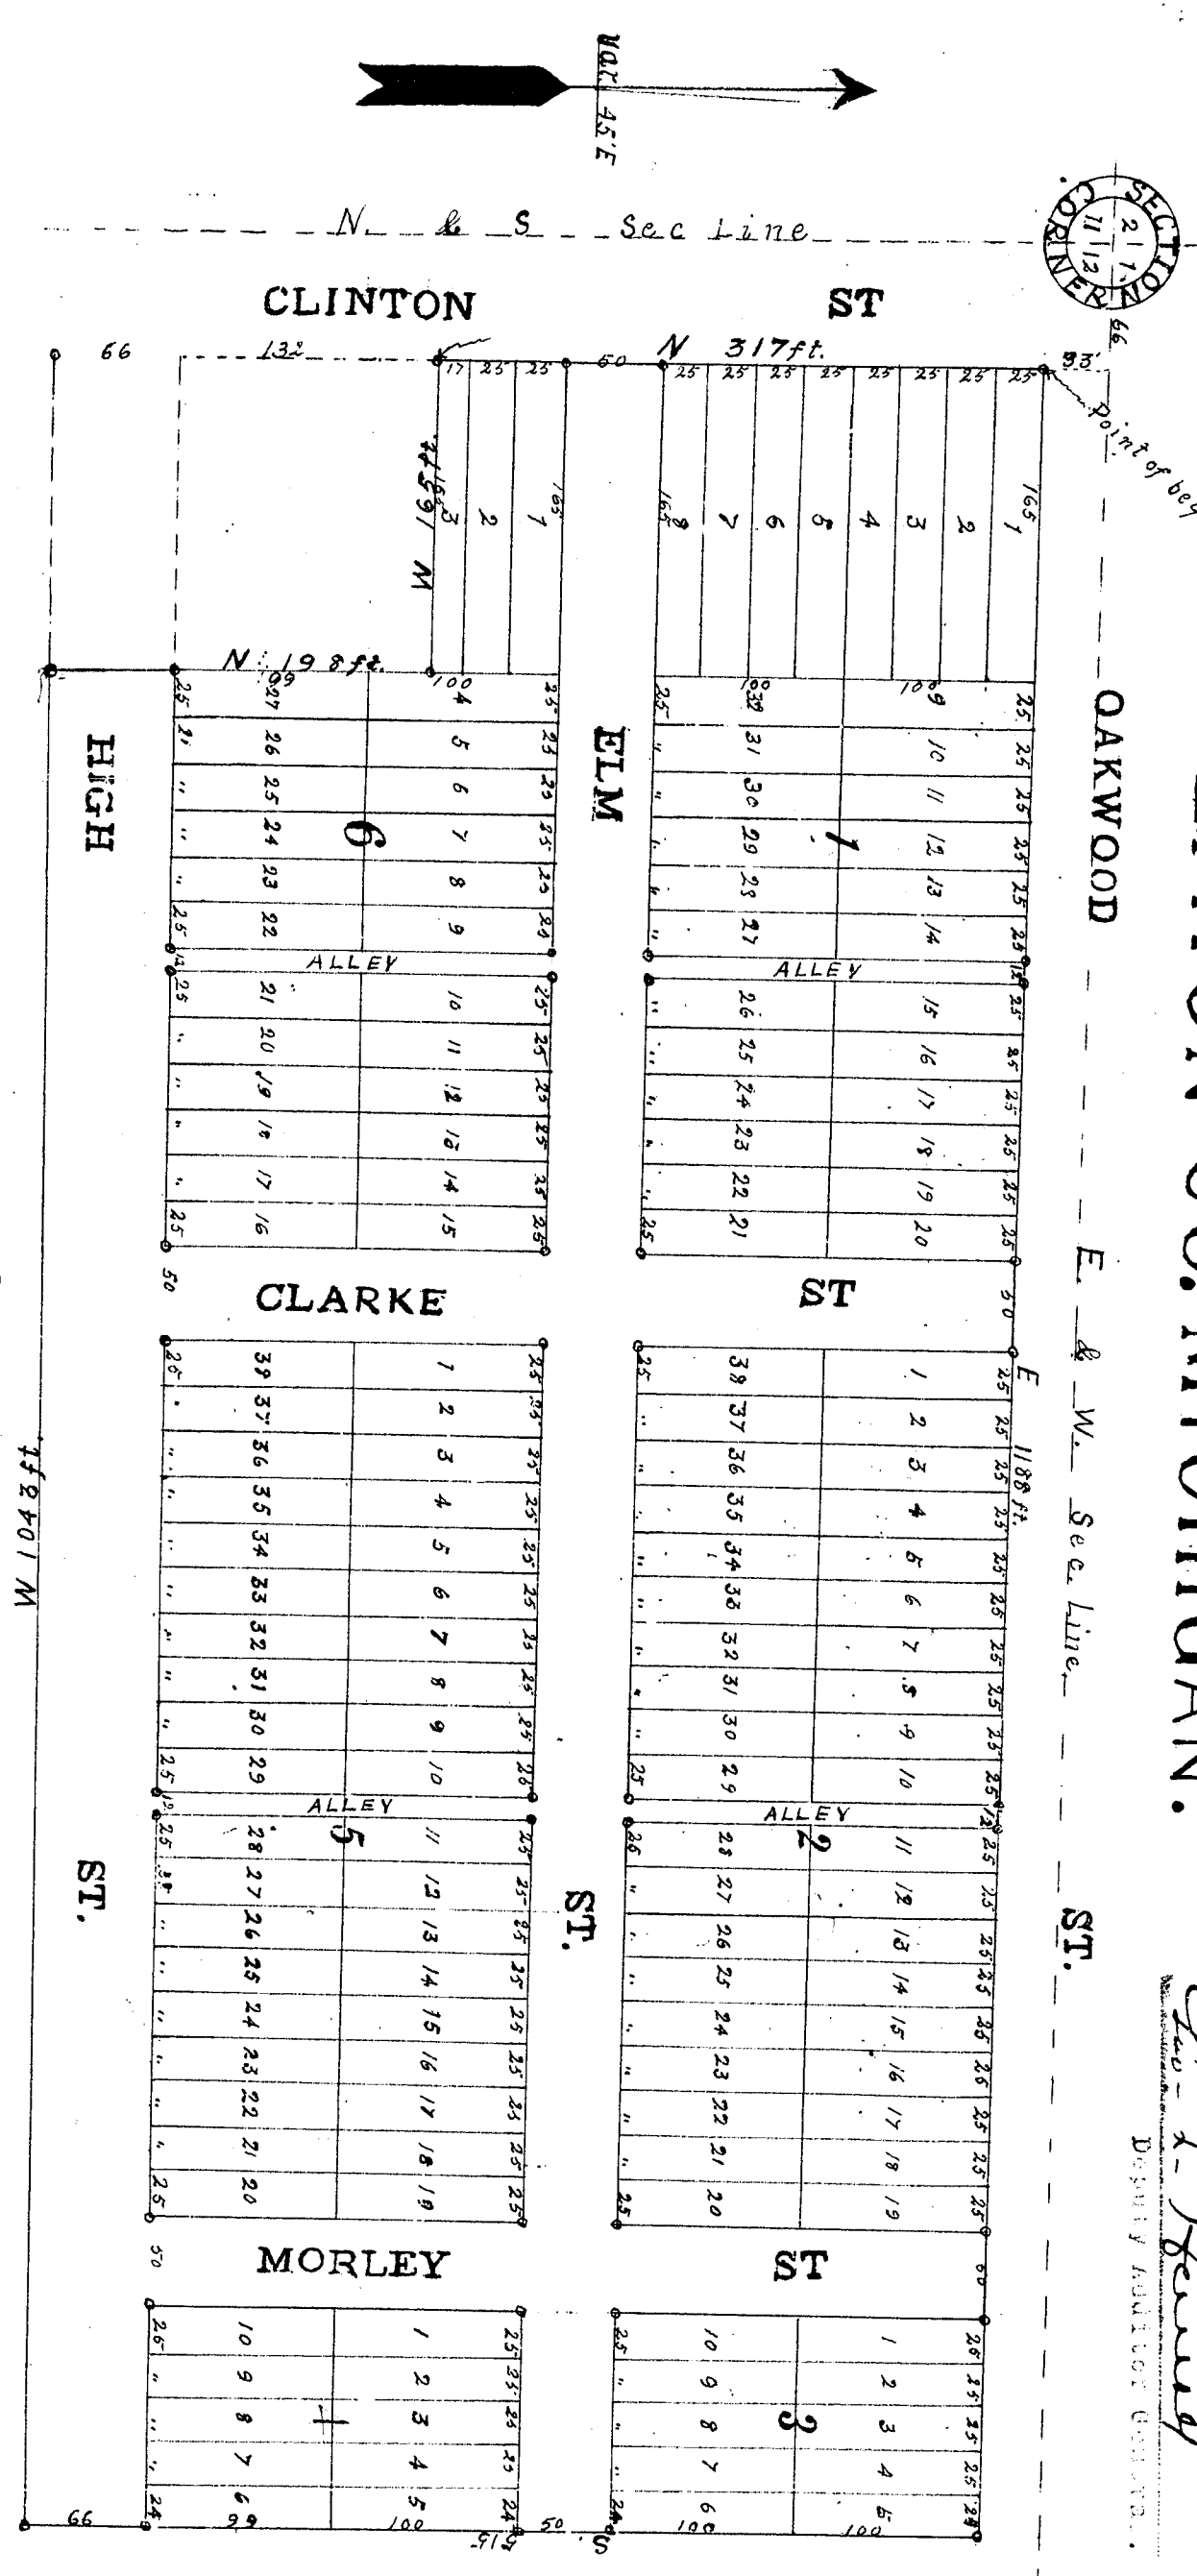

I hereby certify that the plat hereon delineated
is a correct one and that permanent monuments,
consisting of one inch gas pipe 18 inches long
have been planted at points marked thus "o" as
shown thereon at all angles in the boundaries of the
land platted, and at all intersections of streets or streets
and alleys.
H. A. Williams
Surveyor

DESCRIPTION.

The land embraced in the annexed plat of
NOYES' ADDITION to the CITY of GRAND
LEDGE EATON CO. MICHIGAN is described
as follows: Commencing 66ft. East and 33ft.
South of the N.W. Cor. of Sec. 12, T 4 N, R. 5 W.
thence East 118ft. South 515ft. West 1043ft. North 198ft.
West 165ft. North 317ft. to place of beginning.

OFFICE OF COUNTY TREASURER
COUNTY OF EATON

STATE OF MICHIGAN June 8th. 1914
I HEREBY CERTIFY that there are no tax liens or titles held by the
State on the lands described above, and that there are no tax liens or titles
held by individuals on said lands, and that the taxes on said lands for the
five years preceding the 8th. day of June 1914, are paid, as shown by the
records of this office.

Leon A. Boyer
COUNTY TREASURER

DEDICATION.

KNOW ALL MEN BY THESE PRESENTS,
That I Lee Clarke (single) as owner have caused
the land embraced in the annexed plat to be
surveyed, laid out and platted, to be known as the
NOYES' ADDITION to the CITY of GRAND LEDGE
EATON CO. MICHIGAN and that the streets and
alleys as shown on said plat are hereby dedicated to
the use of the public. See Clarke

Signed and sealed in the presence of
L.S.

State of Michigan }
County of Eaton } ss. H. A. Williams


On this 5 day of June 1914 before me a Notary
Public in and for said county personally came
the above mentioned Lee Clarke known to me to be
the person who executed the above dedication
and acknowledged the same to be his free act and deed.

Raymond C. Sattler
Notary Public
Eaton County Michigan
Comm. expires May 20, 1914

Chamber of Common Council, City of Grand Ledge
Examined and Approved this 5 day of June 1914
J. B. McPherson
cc

NOYES' ADDITION

Geo. A. Henry

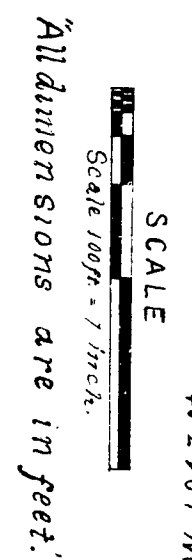

I hereby certify that the plat hereon delineated is a correct one and that permanent monuments, consisting of one inch gas pipe 18 inches long have been planted at points marked thus "o" as shown therein at all angles in the boundaries of the land platated and at all intersections of streets or streets and alleys.

A. A. Williams
Surveyor.

Signed and sealed in the presence of

State of Michigan }
County of Eaton } ss. *H. A. Williams*
D.C., Notary Public

On this 5 day of June 1914 before me a Notary Public in and for said County personally came the above mentioned Lee Clarke known to me to be the person who executed the above dedication and acknowledged the same to be his free act and deed.

STATE OF MICHIGAN June 8th. 1914

Chamber of Common Council, City of Grand Lodge
Examined and Approved this 5 day of June 1914

13 McDiipen
as car