

FILED FOR
RECORD
JUL 17 1914
Deputy Auditor General.

DAVEY'S
Village
Eaton County


the
ADDITION
Examined and Approved
JUL 17 1914
Deputy Auditor General.

14407
14393
DAVEY'S
JUL 17 1914
Deputy Auditor General.

Filed in Auditor General's Dept.
JUL 17 1914
Deputy Auditor General.

Scale 1"=80'

All dimensions are in feet & tenths.

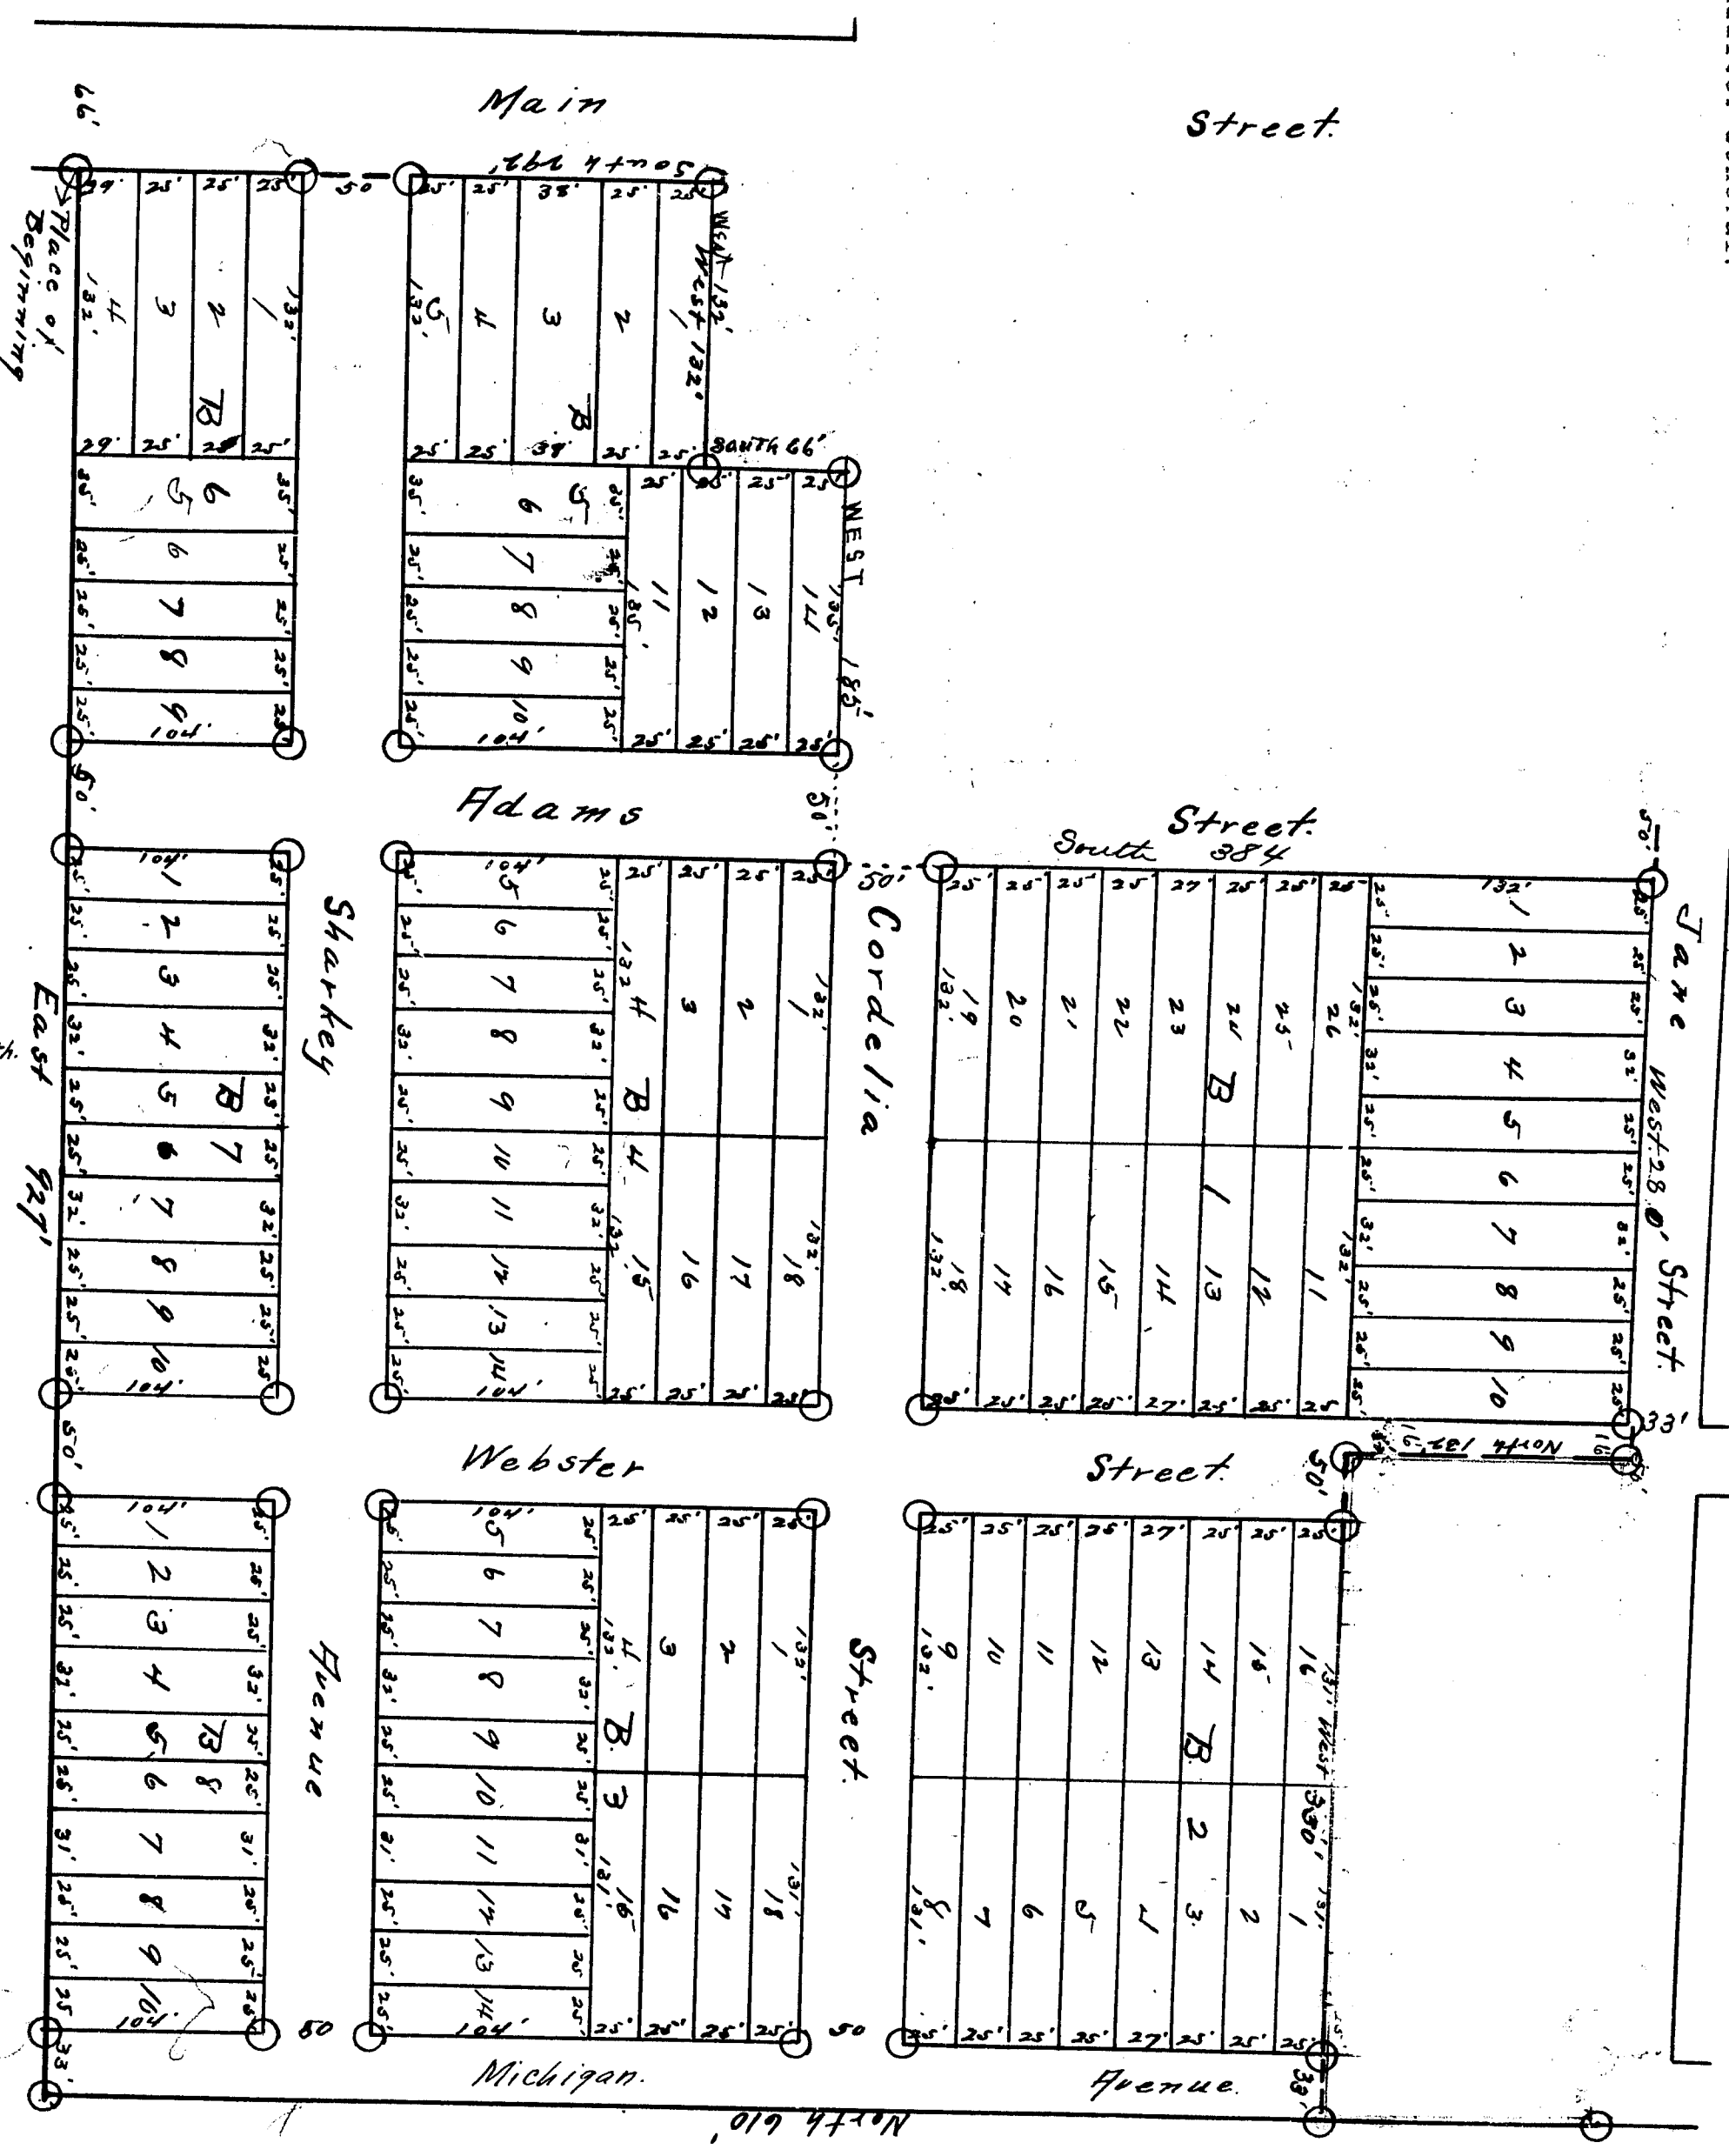

DESCRIPTION.
The land embraced in the annexed plat of Davey's Addition to the Village of Bellevue, Eaton Co., Michigan, is described as follows:—Beginning at a point 170' north and 33' East of the S.E. corner of the 1/4-sec 28 T. 1 N. R. 6 W., Thence East 92° 1' North 610' West 330' North 132' West 384' West 185'—Thence 66' West 132'—Thence 92' to the place of beginning.

Surveyor's Certificate
I her by certify that the plat herein delineated is a correct and true representation of the survey made by me and that the same has been filed in the office of the County Treasurer of Eaton County, Michigan, and that the same is a true and correct copy of the original survey.

County Treasurer's Certificate
Office of County Treasurer, Eaton Co., Michigan, July 11, 1914

I her by certify that there are no tax liens or title held by the State on the lands described above and that there are no tax liens or title held by individuals or corporations for the five years preceding the day of July 1914 and that the same are paid or secured as shown by the records of this office.

William Jordan Deputy
County Treasurer.

Devotion
You all may be these months, that we
see Clarke

devoted in prayer
for the
see Clarke

State of Michigan } ss.
County of Eaton }
before me, Notary Public in and for said County,
personally came the above named see Clarke
a single man and
known to me to be the person who executed the
above declaration and acknowledged the same to
be his free act and deed
Adam D. Knight

My Commission Expires May 3rd 1917
Notary Public Eaton Co.
Attest
the Village of Bellevue at a meeting held
July 2, 1914
H. D. Matteson
Clerk.

The
 Village
 of
 Belleuve
 in
 Lator County
 Michigan
 Deputy Auditor General.


Filed in Auditor General's Office
 July 11th 1914
 Deputy Auditor General.

Scale 1"=80'

DAVEY'S
 to
 the
 ADDITION
 of
 Belleuve
 Michigan

Examined and Approved
 July 17th 1914
 Deputy Auditor General

14393
 Davy's Addition
 July 17th 1914
 Deputy Auditor General

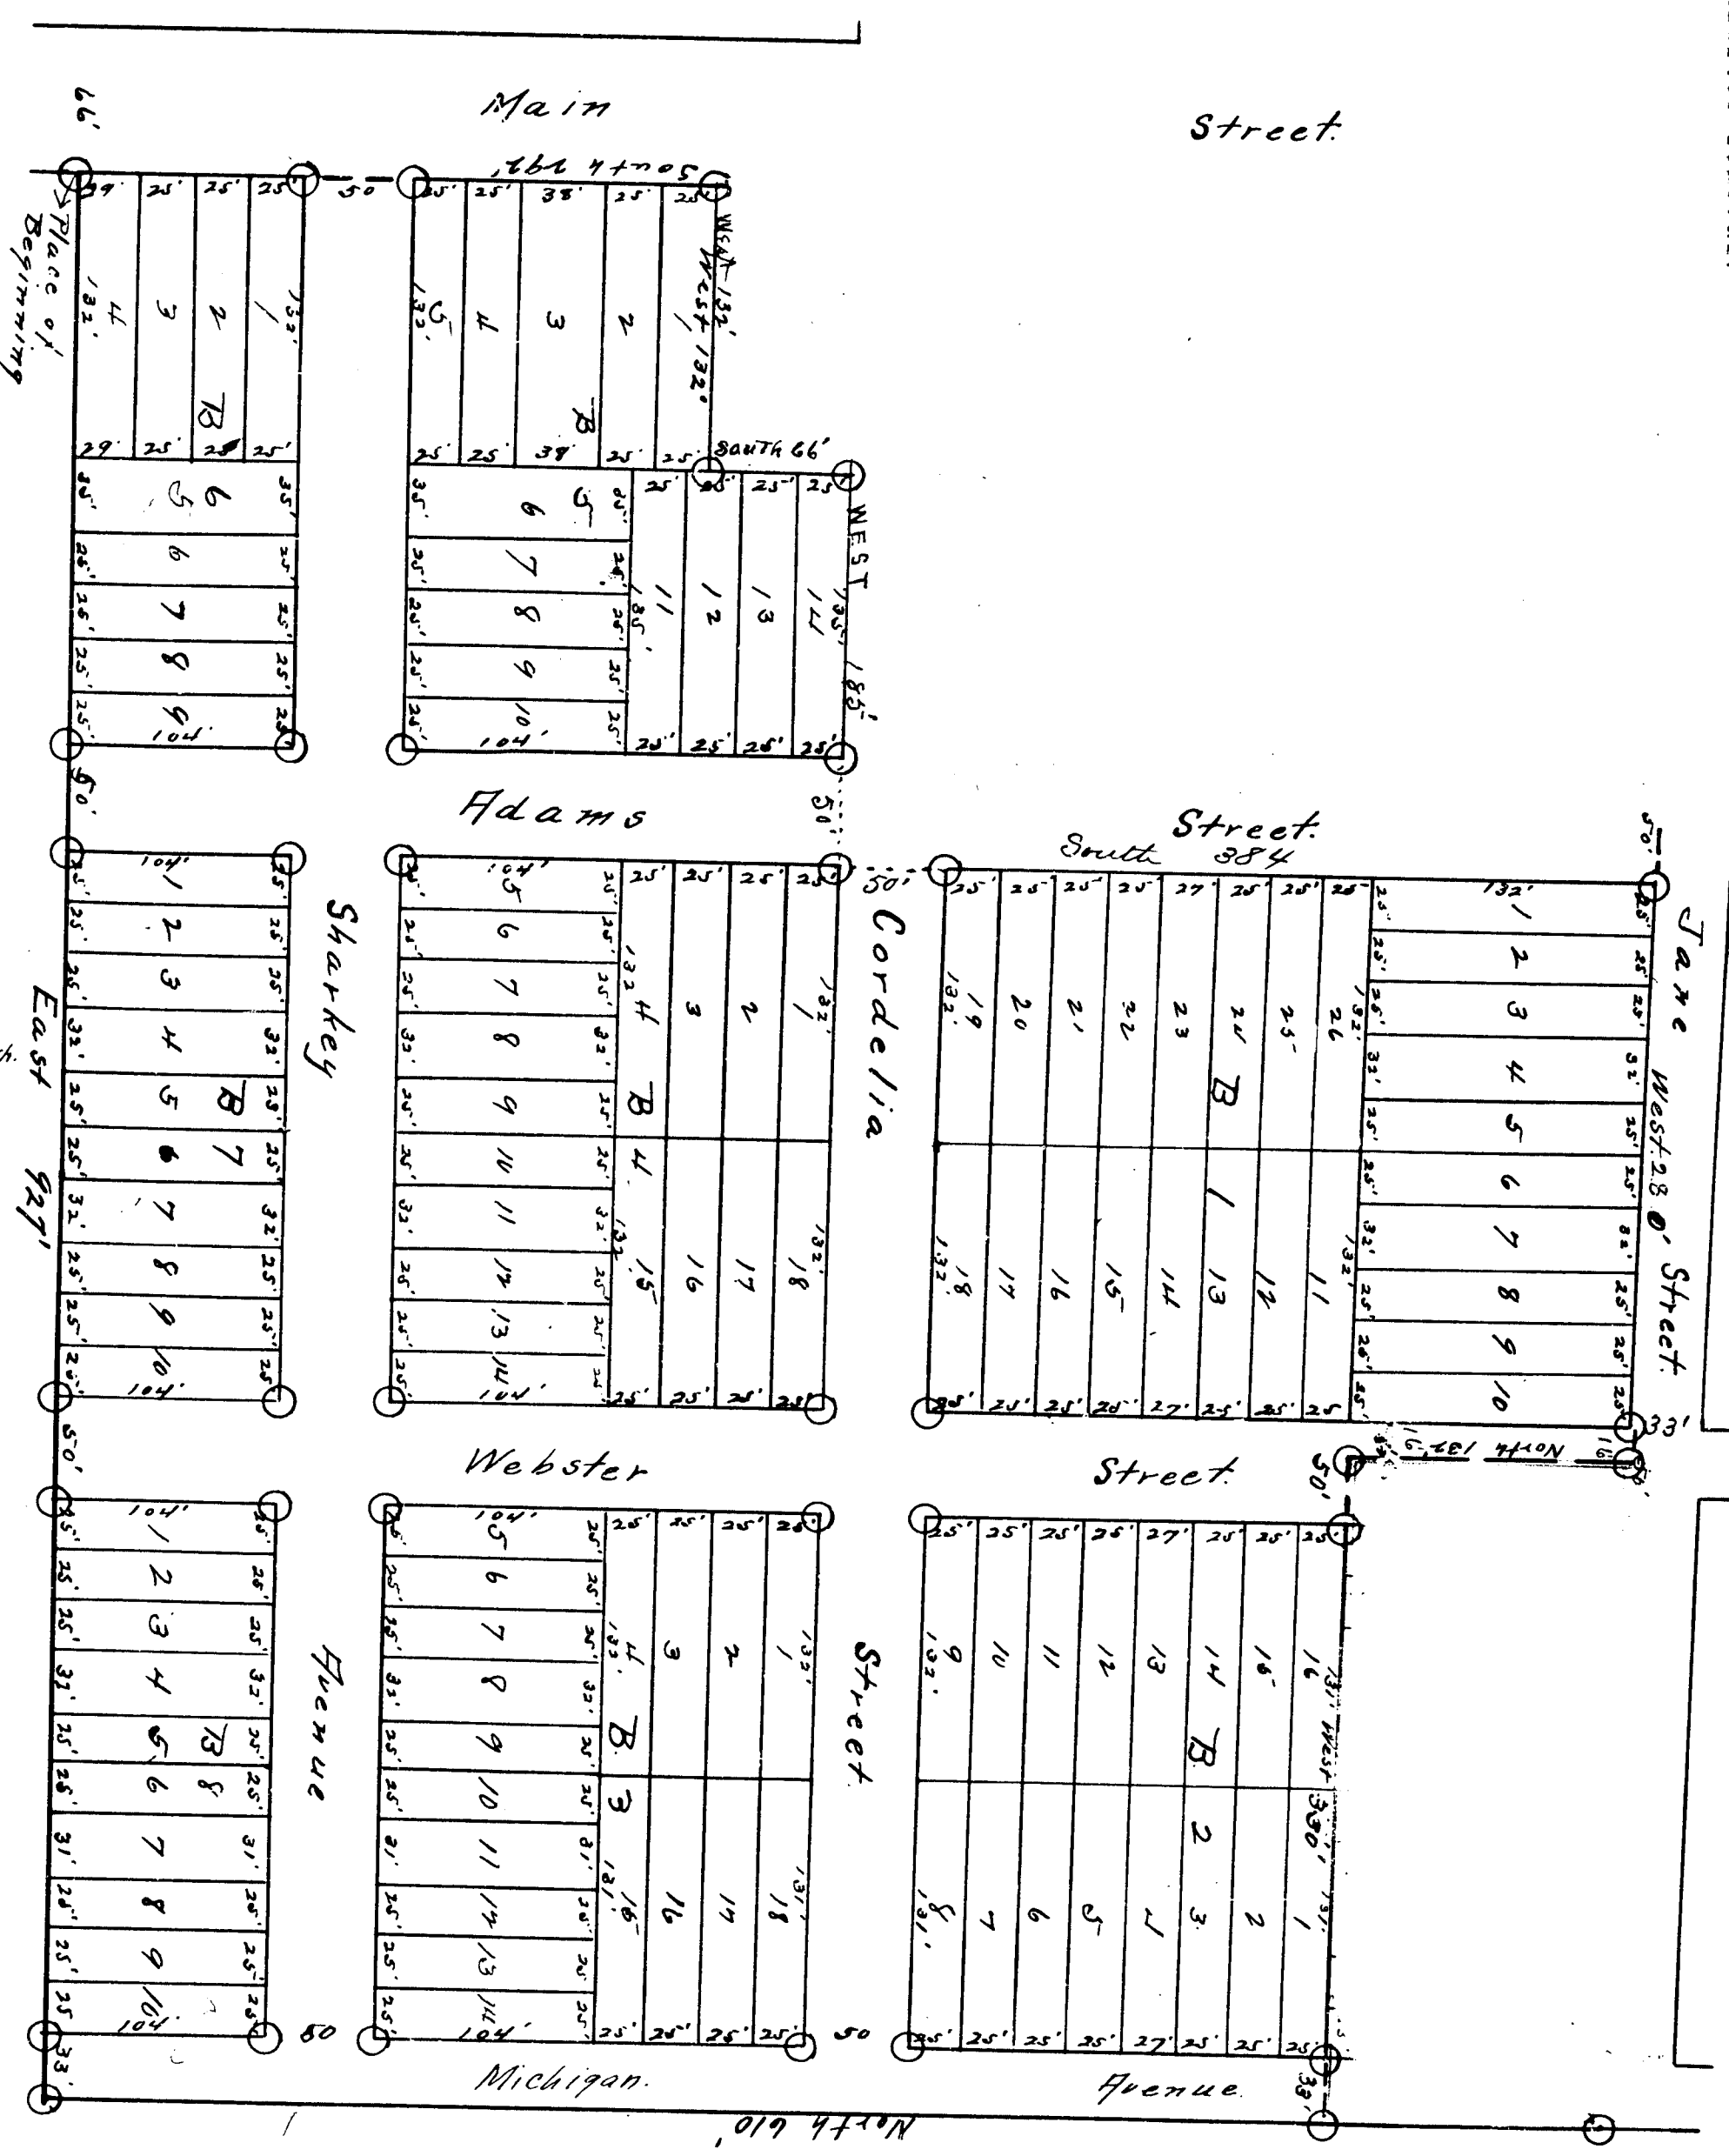

Description.
 The land embraced in the annexed plat
 of Davy's Addition to the Village of Belleuve
 in Lator County, Michigan, is described as follows:
 Beginning at a point 170 feet and 35 feet East of
 the S.E. corner of the W^{1/2} S^{1/4} Sec 28 T¹N¹W¹Q¹ Sec.
 16 Range 22E - North 610' - West 330' - North 132'
 - West 280' - North 185' -
 - South 384' - West 185' -
 the place of beginning.

Surveyor's Certificate
 I her by certify that the plat herein delineated
 is a correct and true representation of the
 survey of 11th day of July 1914 her been
 made by me as shown above
 at all angles in the boundaries of the land plotted
 and at all intersections of streets and alleys

County Treasurer's Certificate
 Office of County Treasurer, Lator Co.
 July 11th 1914

I have by certify that there are no tax liens or
 title held by the State on the lands described
 above and that there are no tax liens or title held
 by individuals or land holders for the five years
 preceding 11th day of July 1914 and that the same
 for said period of five years are paid as shown by
 the records of this office
 William Jordan Deputy
 County Treasurer

Dedication
 Your all ways by the State, that the
 see Clarke

The land embraced in the annexed plat is to be
 used for public purposes and is to be known as
 Davy's Addition to the Village of Belleuve in Lator County
 Michigan and that the street and alleys as
 shown on said plat are to be dedicated to
 the use of the public
 see Clarke
 signed and sealed in presence of
 D. D. Hays
 see Clarke

State of Michigan ss.
 County of Lator
 before me the Notary Public in and for said County
 personally came the above named see Clarke
 a single man and
 known to me to be the person who executed the same
 above declaration and acknowledged the same to
 be his free act and deed
 Given under my hand and seal of office
 at Lator, Michigan
 July 17th 1914

My Commission Expires July 3rd 1917
 Notary Public Lator Co.
 Attest
 H. D. Mattison
 Clerk