PLAT SHEWING ALLEY ON THE EAST SIDE
OF LOT 55 SECN 46 GUOIN FARM
City of Detroit Wayne Co. Mich

RECEIVED AND FILED
In Auditor General's Office,
April 1 1879.
H R Pratt
Dep. Aud. Genl.

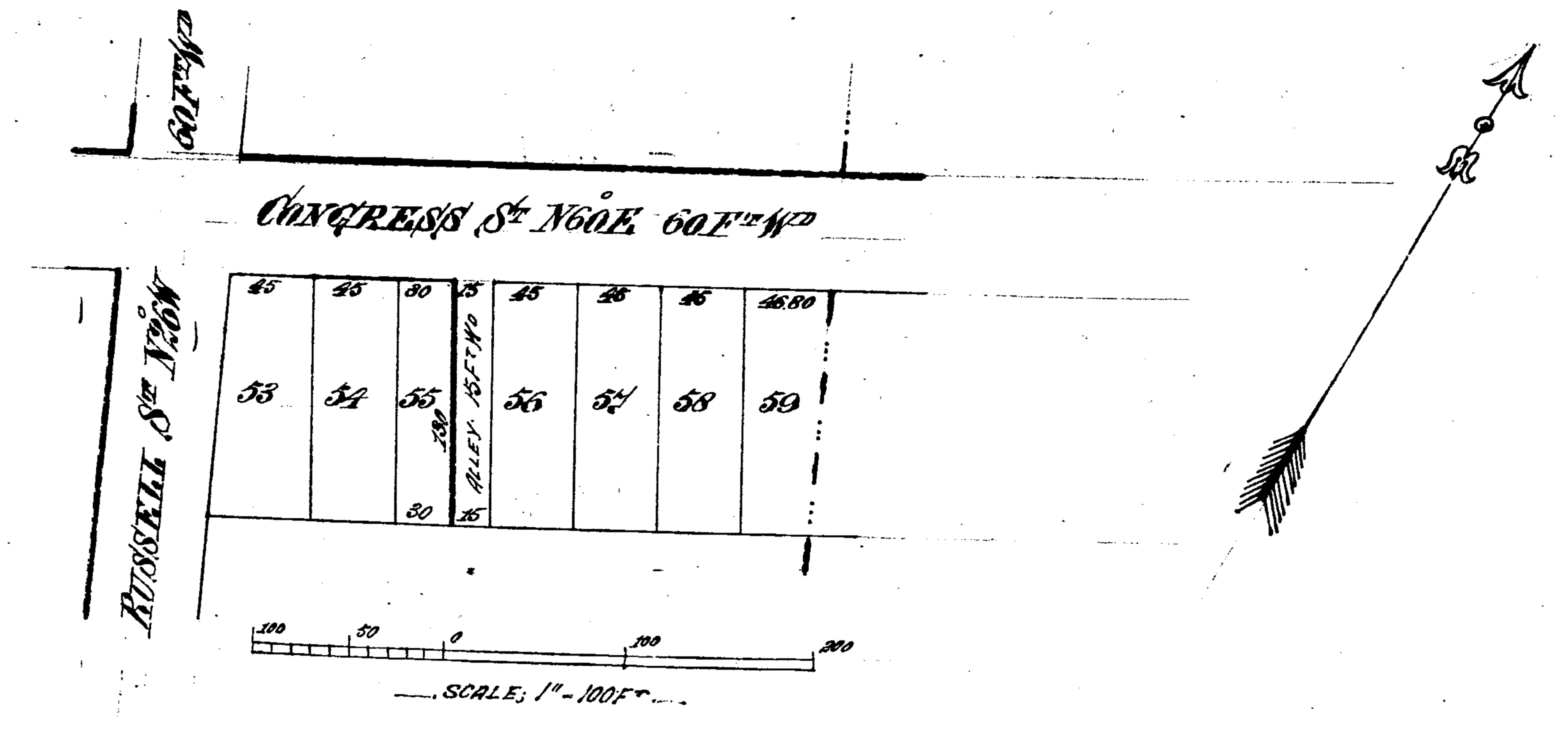

I certify the above plat to be correct.
John McLoughlin
Surveyor.

Know all men by these presents that we Charles C. Trowbridge of the City of Detroit Wayne County Michigan and Catherine W. Trowbridge his wife have caused to be made for Record the above plat ~~being alley on Lot 55 Section 46 Guoin Farm City of Detroit Wayne County Michigan~~ and we hereby dedicate for perpetual use as an alley the space shown thereon and marked Alley. for the purpose of and according to the reservations made in our deeds of lots adjacent to said alley. Witness our hands and seals this Twenty seventh day of Febuary A.D. 1879.

In Presence of
Fred T Sibley
Sidney D Miller

Charles C. Trowbridge L.S.
Catherine W. Trowbridge L.S.

State of Michigan }
County of Wayne } S.S.

On this Twenty seventh day of Febuary A.D. 1879 before me the subscribed notary public in and for said County of Wayne personally appeared Charles C. Trowbridge and Catherine W. Trowbridge his Wife known to me to be the same persons who executed the above instrument and who severally acknowledged the same to be their free act and deed.

Fred T. Sibley
Notary Public
Wayne County Michigan

State of Michigan }
County of Wayne } S.S.

We Henry Plass Register of Deeds for ~~said~~ Wayne County and John McLoughlin Surveyor do hereby certify that we have carefully compared the above plat ~~of Charles C Trowbridge dedicating an alley for the public use~~ ~~[illegible] Lot 55 Section 46 [illegible] City of Detroit Wayne County Michigan~~ with the original plat thereof and that it is an exact duplicate copy of the same for record

Henry Plass
Register of Deeds for Wayne County - Michigan.

John McLoughlin Surveyor

Approved March 7th A.D. 1879

Board of Public Works {
Wm Purcell
Aly Chapoton
F. Ruehle

State of Michigan }
County of Wayne. } S.S.

We Henry Plass Register of Deeds for said County and John McLoughlin Surveyor do hereby certify that we have carefully compared the above plat showing alley on lot 55. Section 46. Guoin Farm City of Detroit Wayne County Michigan with the plat of the same now of Record in the Office of Register of Deeds for Wayne County and that it is a true transcript therefrom and of the whole of such Record.

Henry Plass
Register of Deeds for Wayne County Michigan

John McLoughlin Surveyor

PLAT SHEWING ALLEY ON THE EAST SIDE
OF LOT 55 SECN 46 GUOIN FARM
City of Detroit Wayne Co. Mich.

April 1 79
A W Pratt

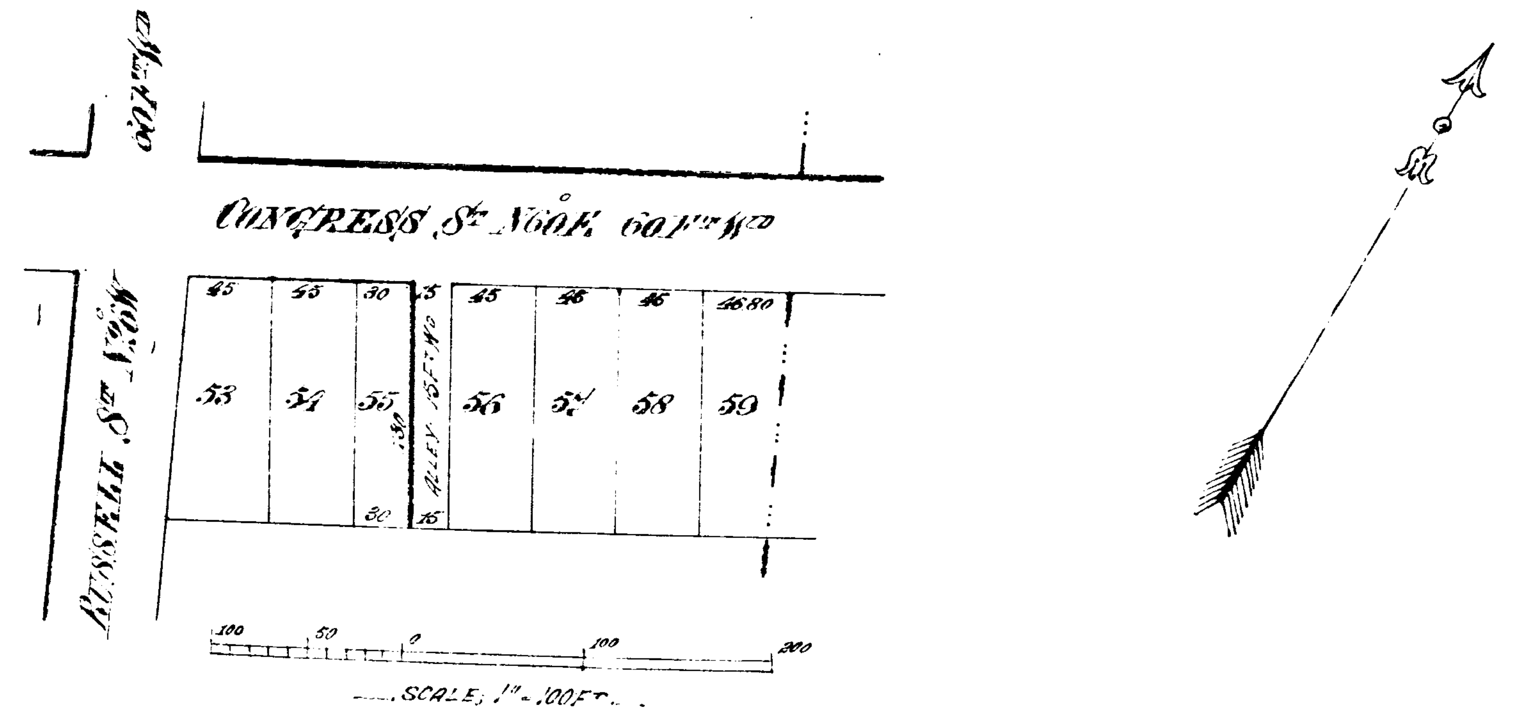

[illegible] John McLaughlin

Surveyor

[illegible] City of Detroit Wayne County Michigan [illegible] ~~[illegible]~~ [illegible] according to the reservations made in our deeds of lots adjacent [illegible] twenty [illegible] day of [illegible] A.D. 1850

[illegible]

[illegible]

[illegible] 1850 [illegible]

[illegible]

[illegible] Wayne County Michigan

[illegible] ~~alley [illegible] public use~~ [illegible]

Henry Glass

Register of Deeds in Wayne County Michigan

John McLaughlin

Surveyor

[illegible] Wm [illegible]

Aly Chapoton

F. Rucker

[illegible] S.S.

[illegible] Glass Register of Deeds in said County [illegible] City of Detroit Wayne County Michigan with the seal of the same [illegible] in the [illegible] Deeds in Wayne County and that it is a true transcript thereof and of the [illegible]

Henry Glass

Register of Deeds for Wayne County Michigan

John McLaughlin

Surveyor