A. D. Badcock's Addition to The Village of Middleville

PROCURED AND FILED
ACT 136 LAWS 1895
IN AUDITOR GENERAL'S OFFICE
June 16th 1899
John T. Wiegerson
Deputy Auditor General.

Received and Filed January 21st A.D. 1870
at 2 O'clock P.M.
W. H. Jewell.
Register.

The Above track is bounded as follows to wit. Commencing at a point in the center of Main Street Fifty Seven Rods West of the North East corner of Section Twenty Seven Town Four North Range Ten West in the County of Barry and State of Michigan. Thence South along the center of Broadway Street One hundred rods. thence West along the center of Fifth Street Ninety seven rods. thence North along the center of Fourth Street One hundred rods. thence East along the center of Main Street Ninety seven rods to place of beginning. The Streets are each four rods in width excepting Broadway which is Six rods. The Lots are each One Chain in width and two Chains in Length. The said A. D. Badcock claims no interest whatever in that portion of the above track lying North of a line drawn East and West through the center of Blocks Fifty Four. Fifty Five. Fifty Six and Fifty Seven. nor any right to plat the same but includes it to show the true locality of his own land.

In Witness Whereof I have hereunto set My hand & Seal the 10th day of December A.D. 1869

A. D. Badcock.

In presence of
J Garrath. E. J. McEwen

State of Michigan } ss
County of Barry } On this 10th day of December 1869 before me the subscriber a Notary Public in and for said County personally appeared Albert D Badcock to me known to be the person who executed the within instrument and who acknowledged the same to be his free act and deed.

J. Garrath
Notary Public
Barry County Mich

State of Michigan } ss
County of Barry }

I, C. Hernando Brooks, Register of Deeds in and for said County, do hereby certify that I have compared the foregoing Copy Plat of A. D. Badcocks Addition to the Village of Middleville with the original record thereof now remaining in this Office and which is filed in Liber One of Plats on page 25, and certify the same to be a correct transcript therefrom and of the whole of such original Plat. In Witness Whereof I have hereunto set My hand and affixed the seal of the Office at the City of Hastings this 16th day of June A.D. 1899.

C. Hernando Brooks
Register

14400

1677

A. L. Badcock's Addition to the Village of Middleville

PROCURED AND
ACT 136 LAWS 1895
IN AUDITOR GENERAL'S OFFICE
June 26th 1897
John T. Hammond
Deputy Auditor General.

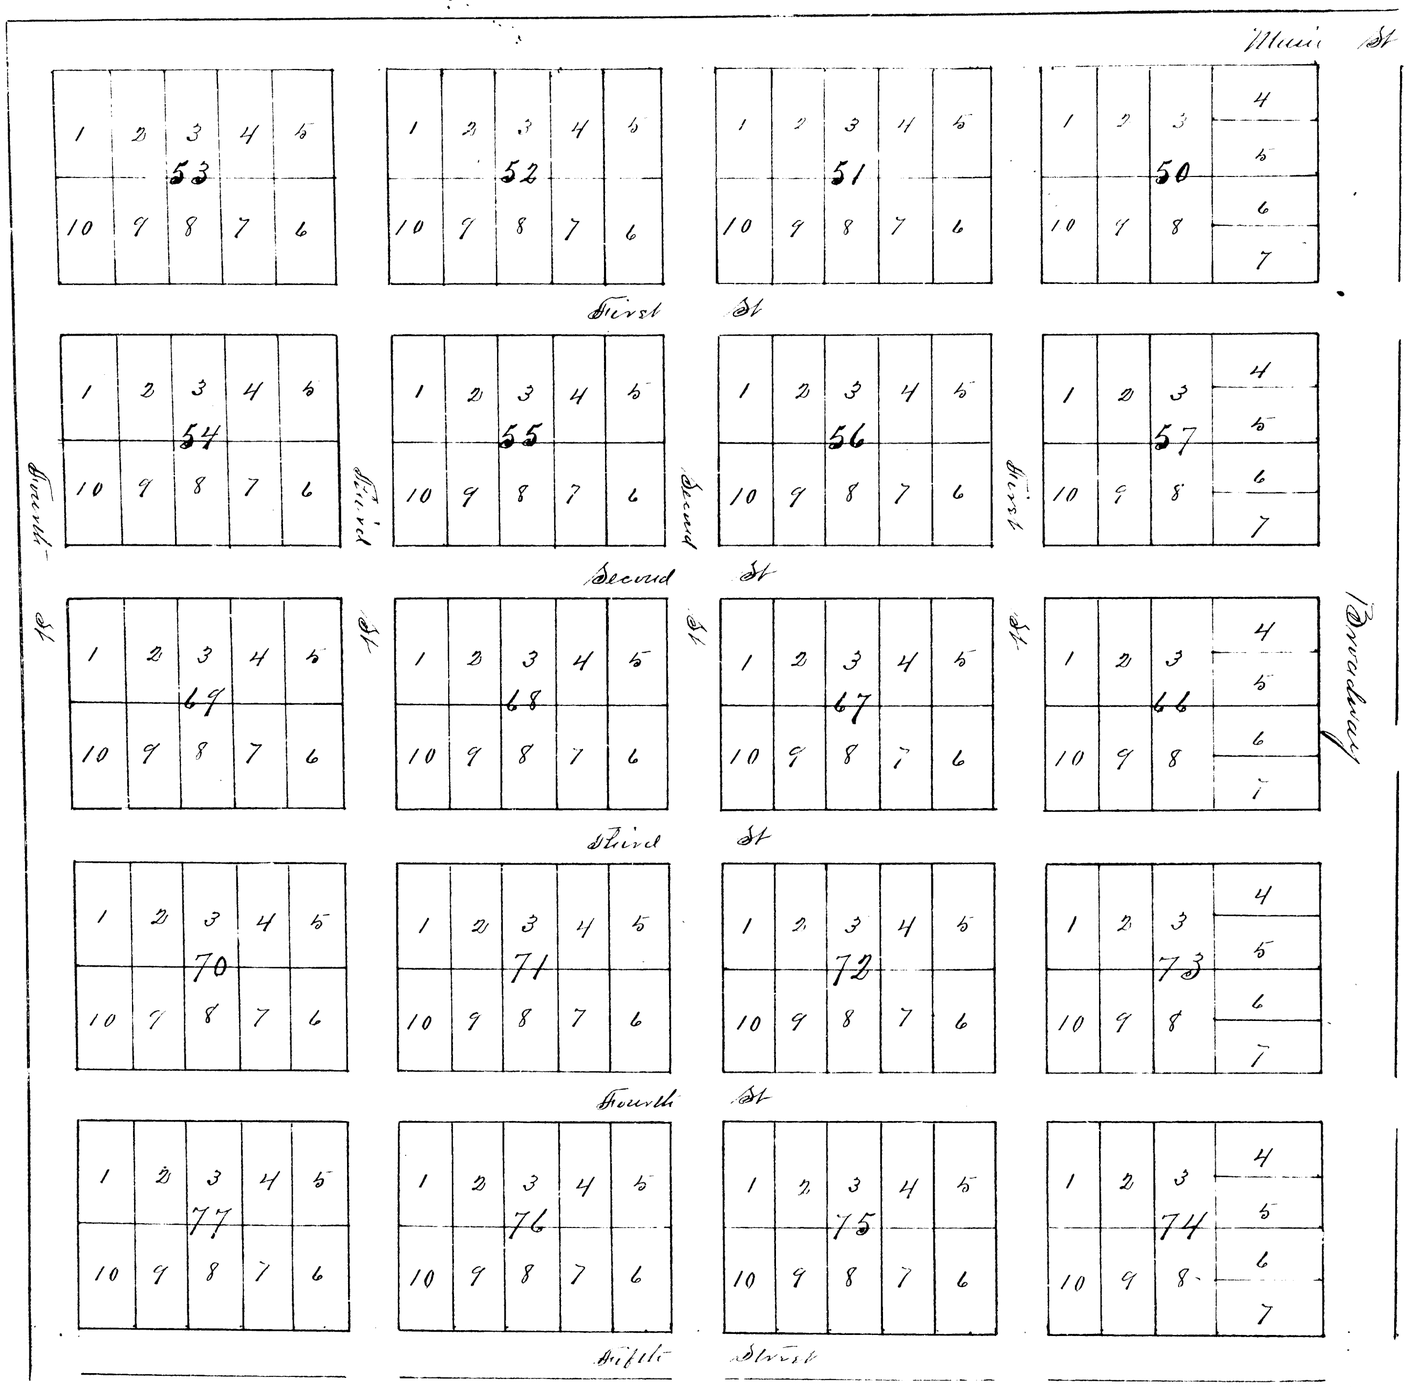

Received and filed January 21st A.D. 1870
at 2 O'Clock P.M.
W. H. Lyon
Register.

The above tract is bounded as follows to wit. Commencing at a point in the Center of Main Street fifty Seven Rods West of the North East corner of Section Seventy Seven Town Four North Range Ten West in the County of Barry and State of Michigan. Thence South along the Center of Broadway Street One hundred rods. Thence West along the Center of Fifth Street Ninety seven rods. Thence North along the Center of Fourth Street One hundred rods. Thence East along the Center of Main Street Ninety seven rods to place of beginning. The Streets are each four rods in width exclusive of Roadway which is Six rods. The Lots are each One chain in width and two chains in length. The said A. L. Badcock claims no interest whatever in that portion of the above tract lying North of a line drawn East and West through the Center of Blocks Fifty Four, Fifty Five, Fifty Six and Fifty Seven, nor any right to plat the same but includes it to show the true locality of his own land.
In Witness Whereof I have hereunto set My Hand & Seal this 10th day of December A.D. 1869
A. L. Badcock.

In presence of
J Carruth
E. J. McEwen

State of Michigan } ss
County of Barry } On this 10th day of December 1869 before me the subscriber a Notary Public in and for said County personally appeared Albert L. Badcock to me known to be the person who executed the within instrument and who acknowledged the same to be his free act and deed.
J. Carruth
Notary Public
Barry County Mich

State of Michigan } ss
County of Barry }
I, Le Fernando Brooks, Register of Deeds in and for said County, do hereby certify that I have compared the foregoing Copy Plat of A. L. Badcock's Addition to the Village of Middleville with the original record thereof now remaining in this Office and which is filed in Liber Deeds 84 on pages 245, and certify the same to be a correct transcript therefrom and of the whole of such original Plat. In Witness Whereof I have hereunto set My Hand and affixed the seal of the Office at the City of Hastings this 16th day of June A.D. 1897.
L. Fernando Brooks
Register.

14400

4677