

Received and recorded May 4, 1872 at 4 o'clock P.M.
11^{1/2} (small) specimens

in picture of
 Mrs. Jewell
 of W. Woman


Janis Penning

Wm Jewell
Notary Public

Dr. A Smith
Es. J. Curtis
Charles Ward - Jan 21/94

James Funnings Replatted Addition Village of Hastings

North

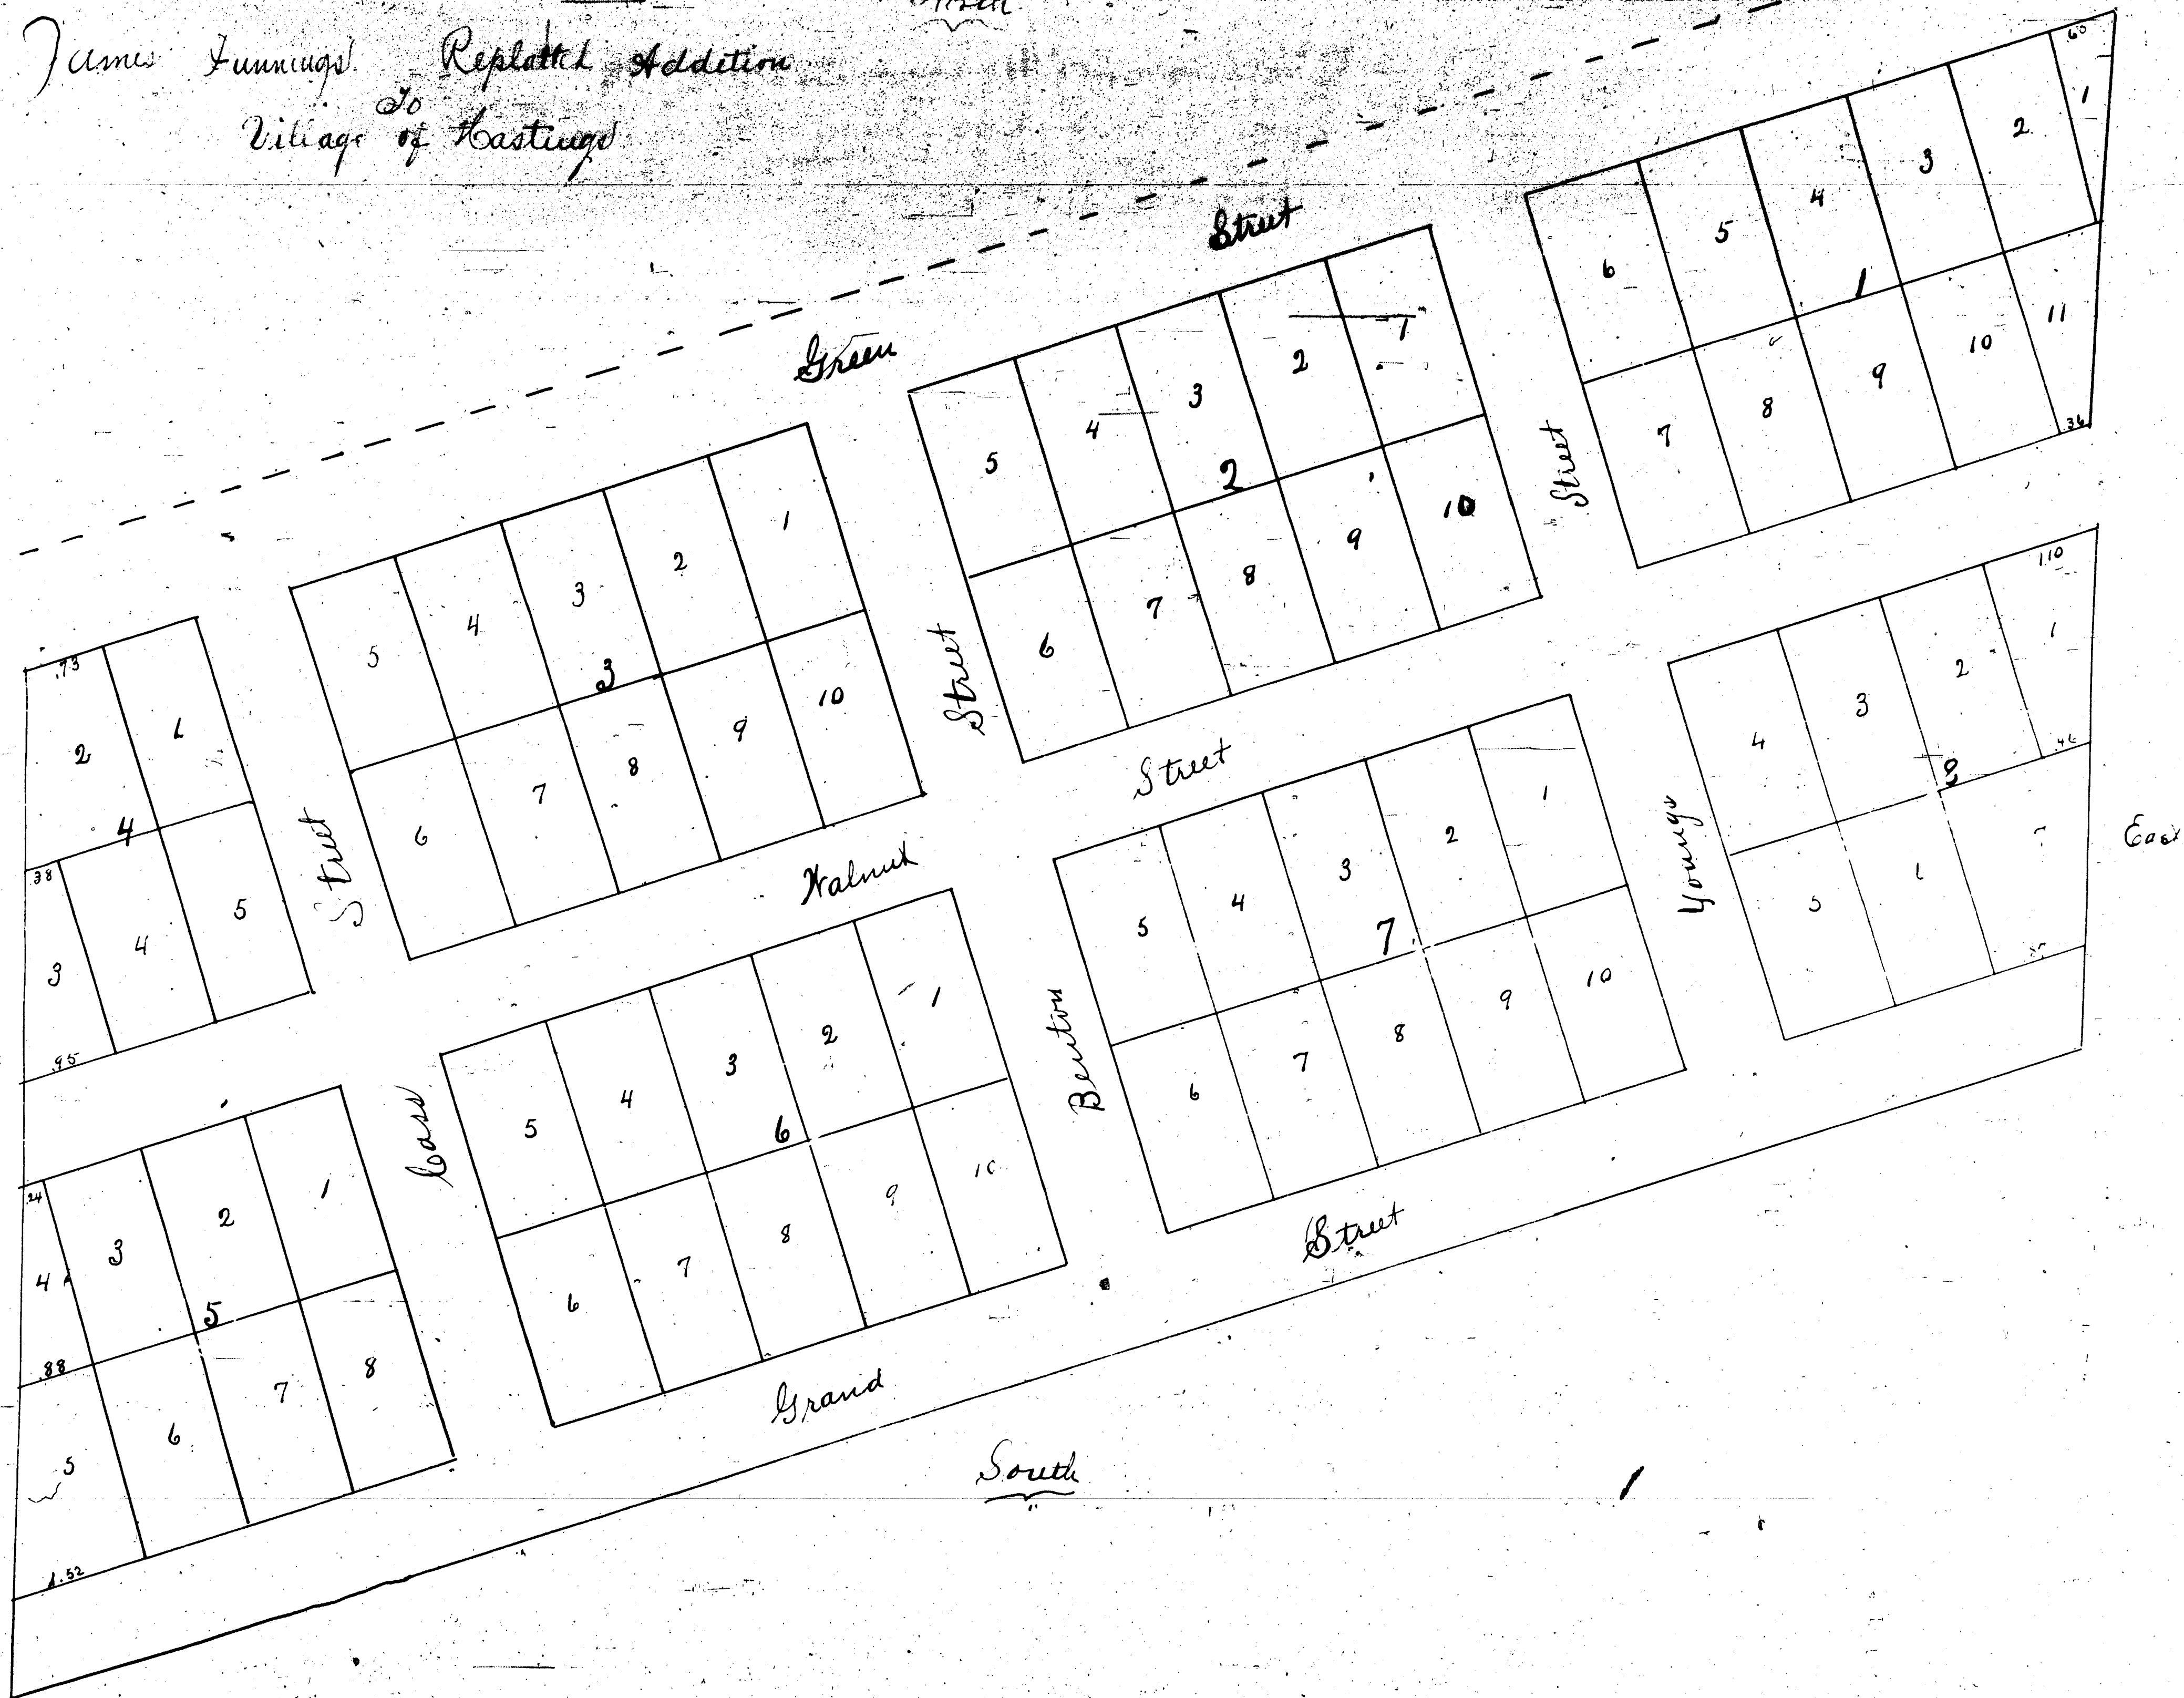

South


20
Village of Matsugu

1/26 Jewell Ave

My family
My Bill's

81: Q with

ClibPDF - www.fastio.com

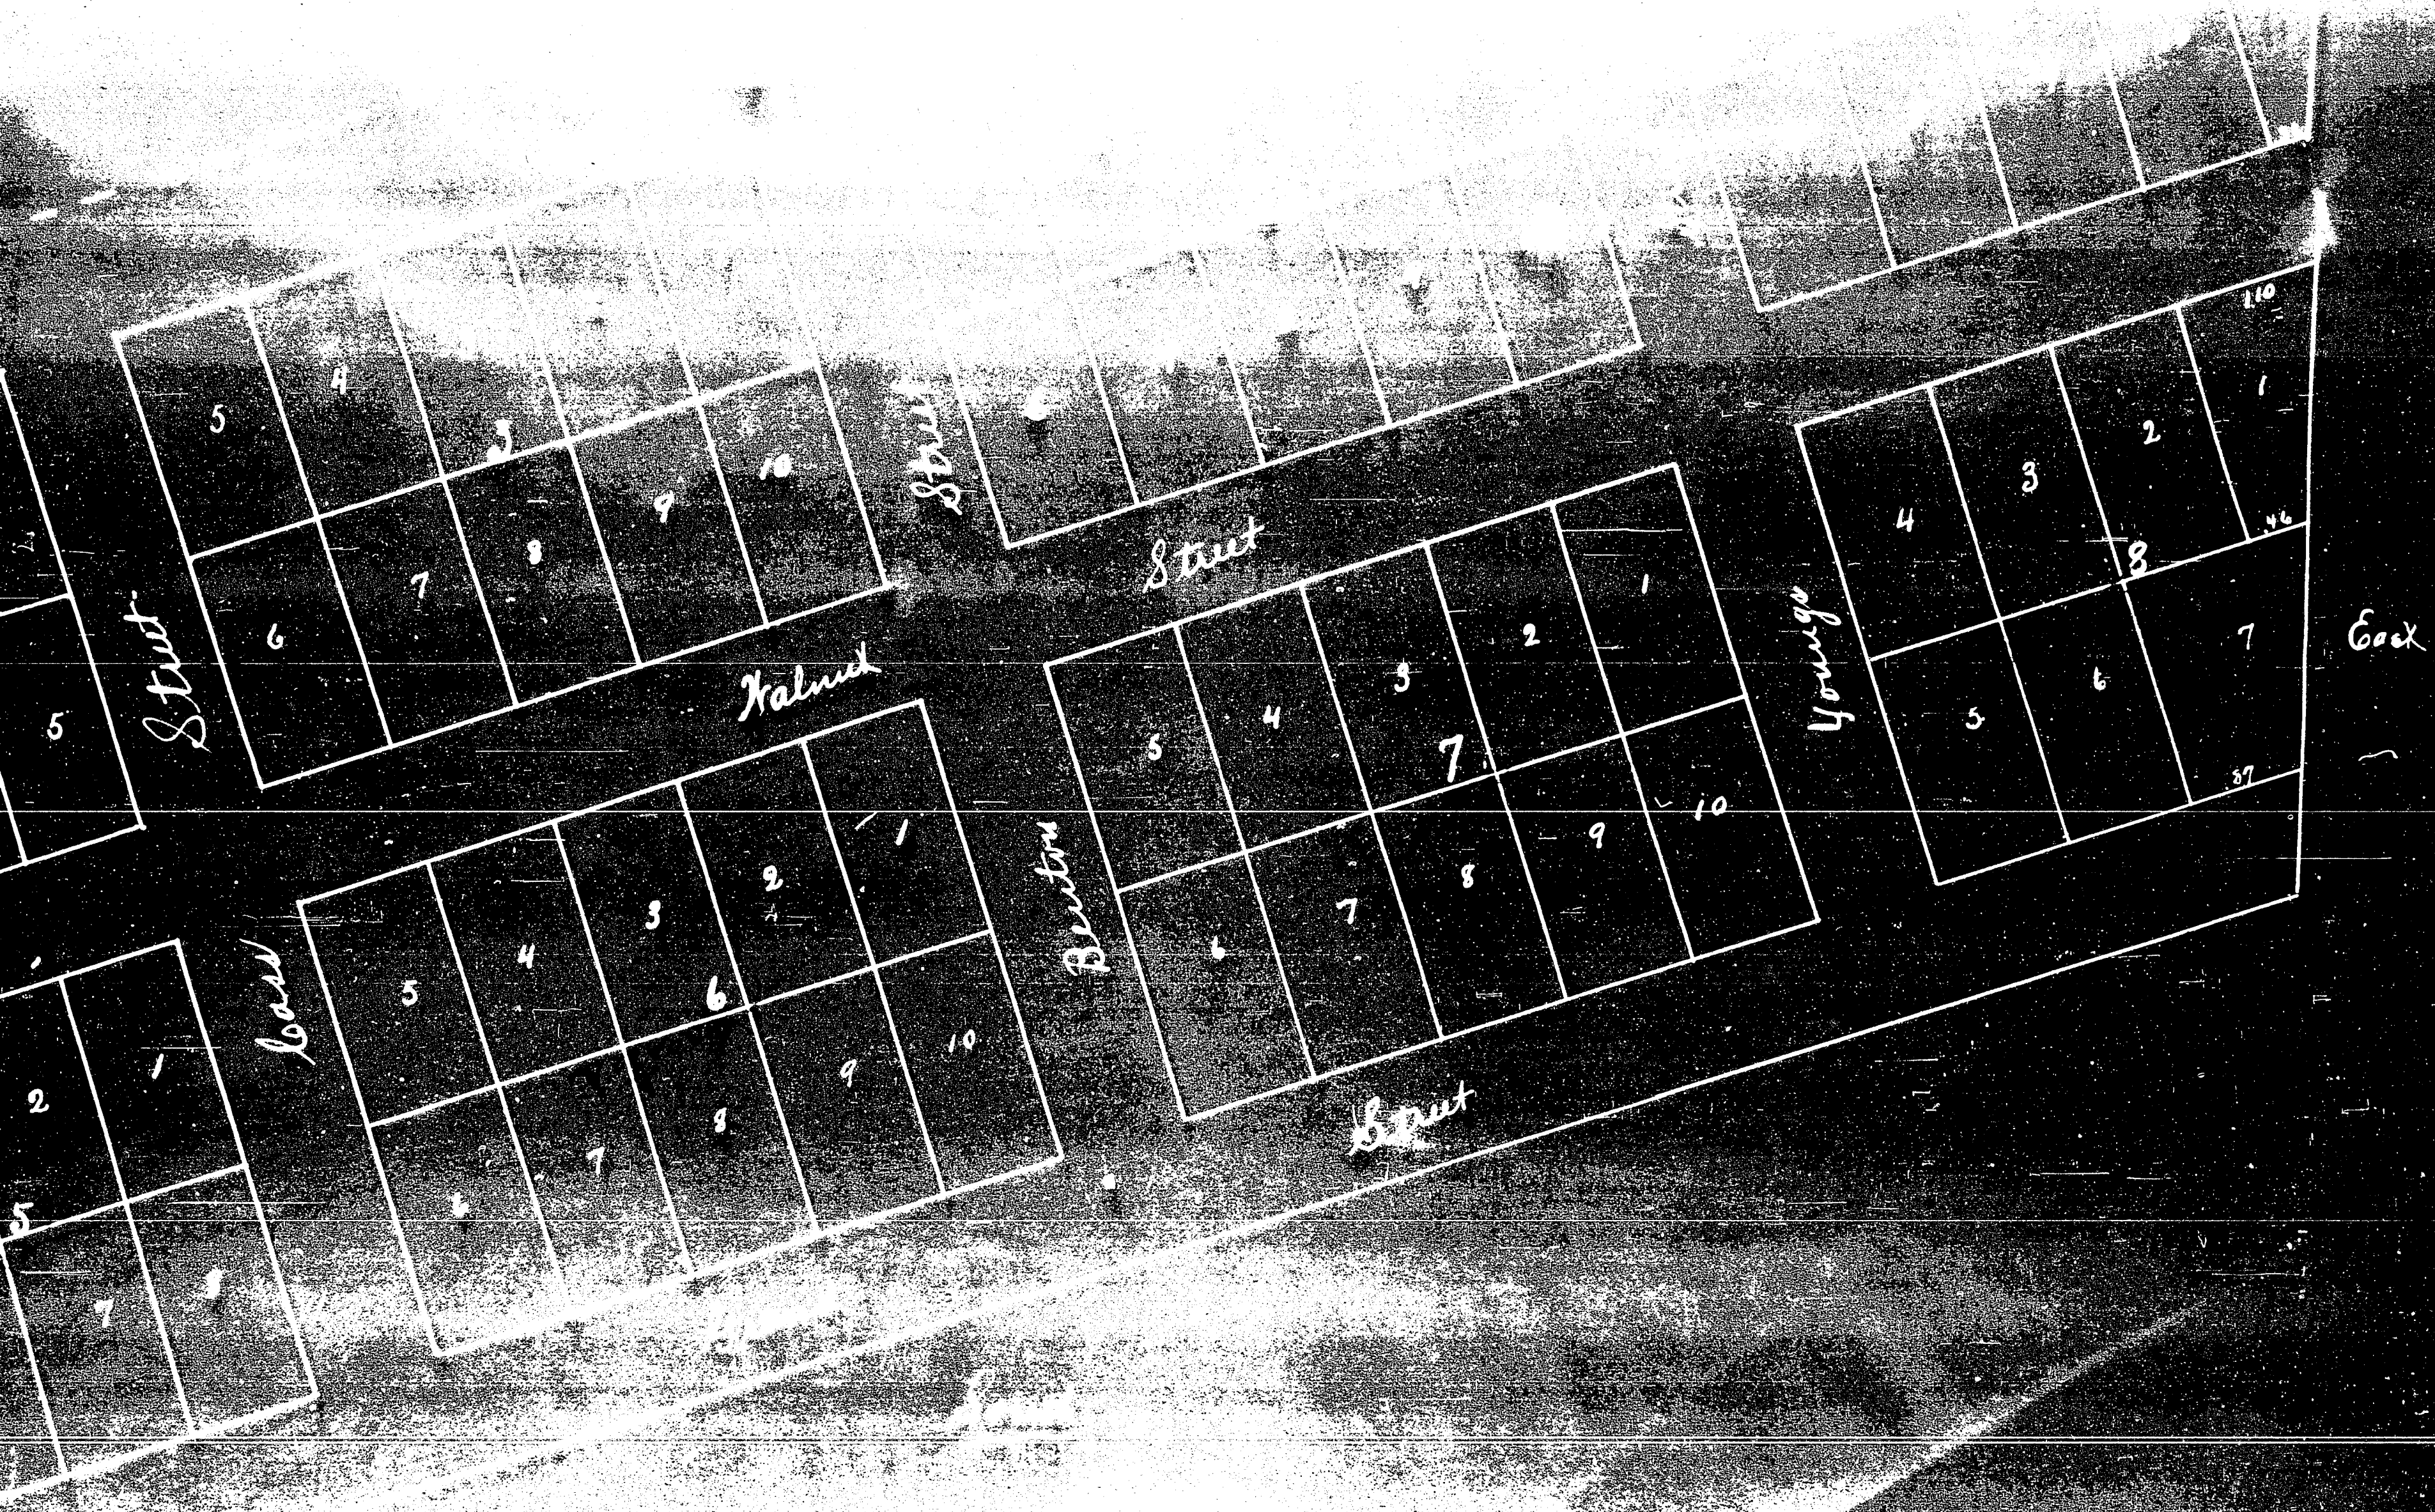

✓ PLAT - JAMES DUNNING ADDITION CITY OF HASTINGS.

Circuit Court
April 11-1905
Liber 82-Page 515
Part of Plat vacated

ORDERED: That Blocks 5,6,7,&8 and Streets
be vacated.

Vol-178- Page 14402 ✓

PLAT- HIGHLAND'S POINT RESORT.

Circuit Court
October 20-1913

Ordered; That Entire
Plat be vacated.

vacated- 960- 1913- vol-178- Page 14416 ✓

PLAT- LINCOLN PARK ADDITION CITY OF HASTINGS.

Circuit Court
June 4, 1909
Liber 93-Page 429
To vacate Streets

ORDERED: That Goodyear Street and those parts of Clinton
Madison and Walnut Streets lying West of McNair Street, also
that part of Alley running East & West South of Block 18,
West of McNair Street; Also alley running East and West thr-
ough Block 13, West of McNair, Street also alley, running
East & West through Block 8, West of McNair Street, Be and
same be hereby vacated.

Smith & Curts
Plat Examiners
April 16-1915

Vol-178- Page- 14423 ✓

VILLAGE OF HASTINGS (Original.)

In the matter of the Petition of Hermon D. Selden)
and Emma S. Selden to Vacate a portion of the)
original plat of the City (formerly village) of)
Hastings.)

Clement Smith,
Circuit Judge.

ORDERED that Lots numbered 32 to 62 inclusive
and 67 to 86 inclusive, and no. 149 to 161 in-
clusive, and 172 to 183 inclusive, and 250 to 263
inclusive, and 278 to 288 of the City of Hastings,
in Section 18, Town 3 n., 8 w. be vacated.

May 29, 1915.

Voucher No. 870 --- 1915.

Vol. 130

Page. 9351 ✓

PRAIRIEVILLE TOWNSHIP --- HIGHLAND POINT RESORT.

In the matter of the petition of)
Anna E. Humphrey to vacate the)
plat known as Highland Point)
Resort.)

ORDERED that said Plat be vacated.


Clement Smith,
Circuit Judge.

Oct. 20, 1913.

Voucher 960 --- 1913.

Vol. 178 page. 14416 ✓

35

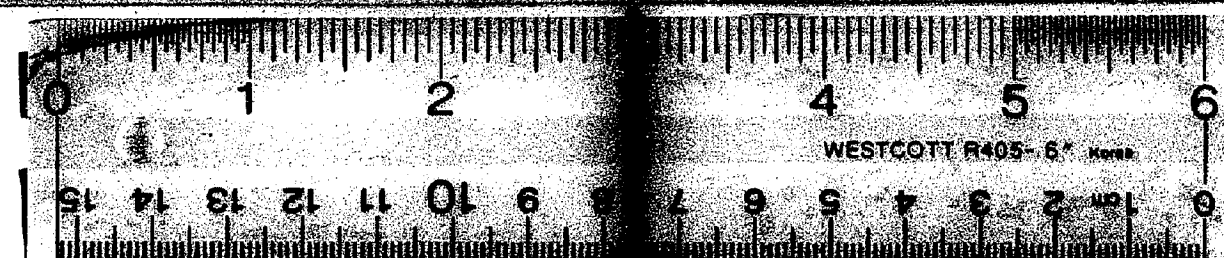

16 X