


Decree of Phillips second Addition to the Village of Nashville


14405

The scale is 8 1/4 feet to the inch

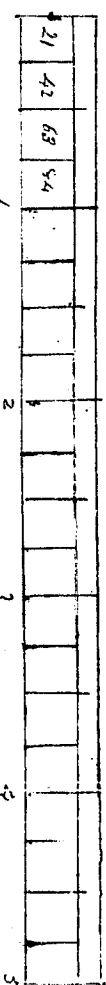

North line of the double East qr of the north west qr of section 36

15	44
16	43
17	42
18	41
19	40
20	39
21	38
22	37
23	36
24	35
25	34

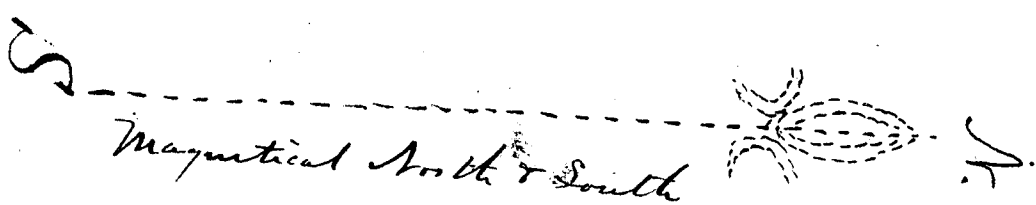

No Joshua Martin Surveyor and John Hotchkiss Register do hereby certify that we have compared the foregoing with the original plat of Decree A. Phillips second addition to Nashville Barry County Michigan located on the South East quarter of the North West quarter of section 36 in town three north of range seven west in Barry County Michigan and that the same is an exact duplicate thereof dated the whole of said plat
 Nathl Hastings Deeds, Oct. 7th 1875

Joshua Martin Surveyor
 John Hotchkiss Register

11th Edition - Register of Deeds

Washington

Abert

State of Michigan
 Barry County

of the land by virtue of that the foregoing map of Decree A. Phillips second addition to the village of Nashville Barry County Michigan was changed by me that it was made in accordance with the above survey and that the figures and map were prepared by me that the streets and alleys of the lot - double East quarter of section 36 - Barry County Michigan

first plot

The above is a true and correct plat of Decree A. Phillips second addition to the village of Nashville, as laid out by me on the 18th day of April AD 1871 on the South East quarter of the North west quarter of section thirty six (36) down three north of range seven west (East of) of first laid out a short strip first wide on the East side of the first addition then laid out lots 34 - 35 - 36 - 37 - 38 - 39 - 40 - 41 - 42 - 43 - and 44 as shown by the plat, lot number thirty four is on the East side of Phillips, and strictly East of lot twenty five of said Phillips first addition lots thirty four and thirty five are each four by eight rods the balance are fifty five by (132) one hundred and thirty two feet except, forty three and forty four, forty three is two and one half rods by, eight rods, and lot forty four is thirty three feet wide by one hundred and thirty two two hundred and forty feet long. The streets are thirty feet wide and alleys twelve feet wide. The streets are running N and S. line N 30° 36' W, and are parallel with the west line of said lot of land and then running E and W are at right angles or N 87° 24' E.

Received and filed in the
 County Office of Barry
 Charles Barry

Received and filed in the
 County Office of Barry
 A. H. Hotchkiss
 Register

Joshua Martin Surveyor
 Decree A. Phillips
 Register

State of Michigan
 County of Barry

On this 5th day of October 1875 the undersigned a Justice Public in and for said county of Barry do hereby certify that the foregoing instrument and who acknowledged the same to me to be the person who executed the same and that the same for the instrument above named.


Justice Public
 Charles Barry

State of Michigan
 County of Barry
 Received and filed in the County Office of Barry
 at 8 Court House filed in plat book page 23 John Hotchkiss Register



Decree of Phillips second Addition to the Village of Nashville

14405

The scale is 84 feet to 1 inch

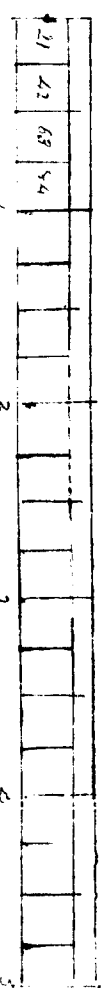

North line of the south-east 1/4 of the north west 1/4 of section 36

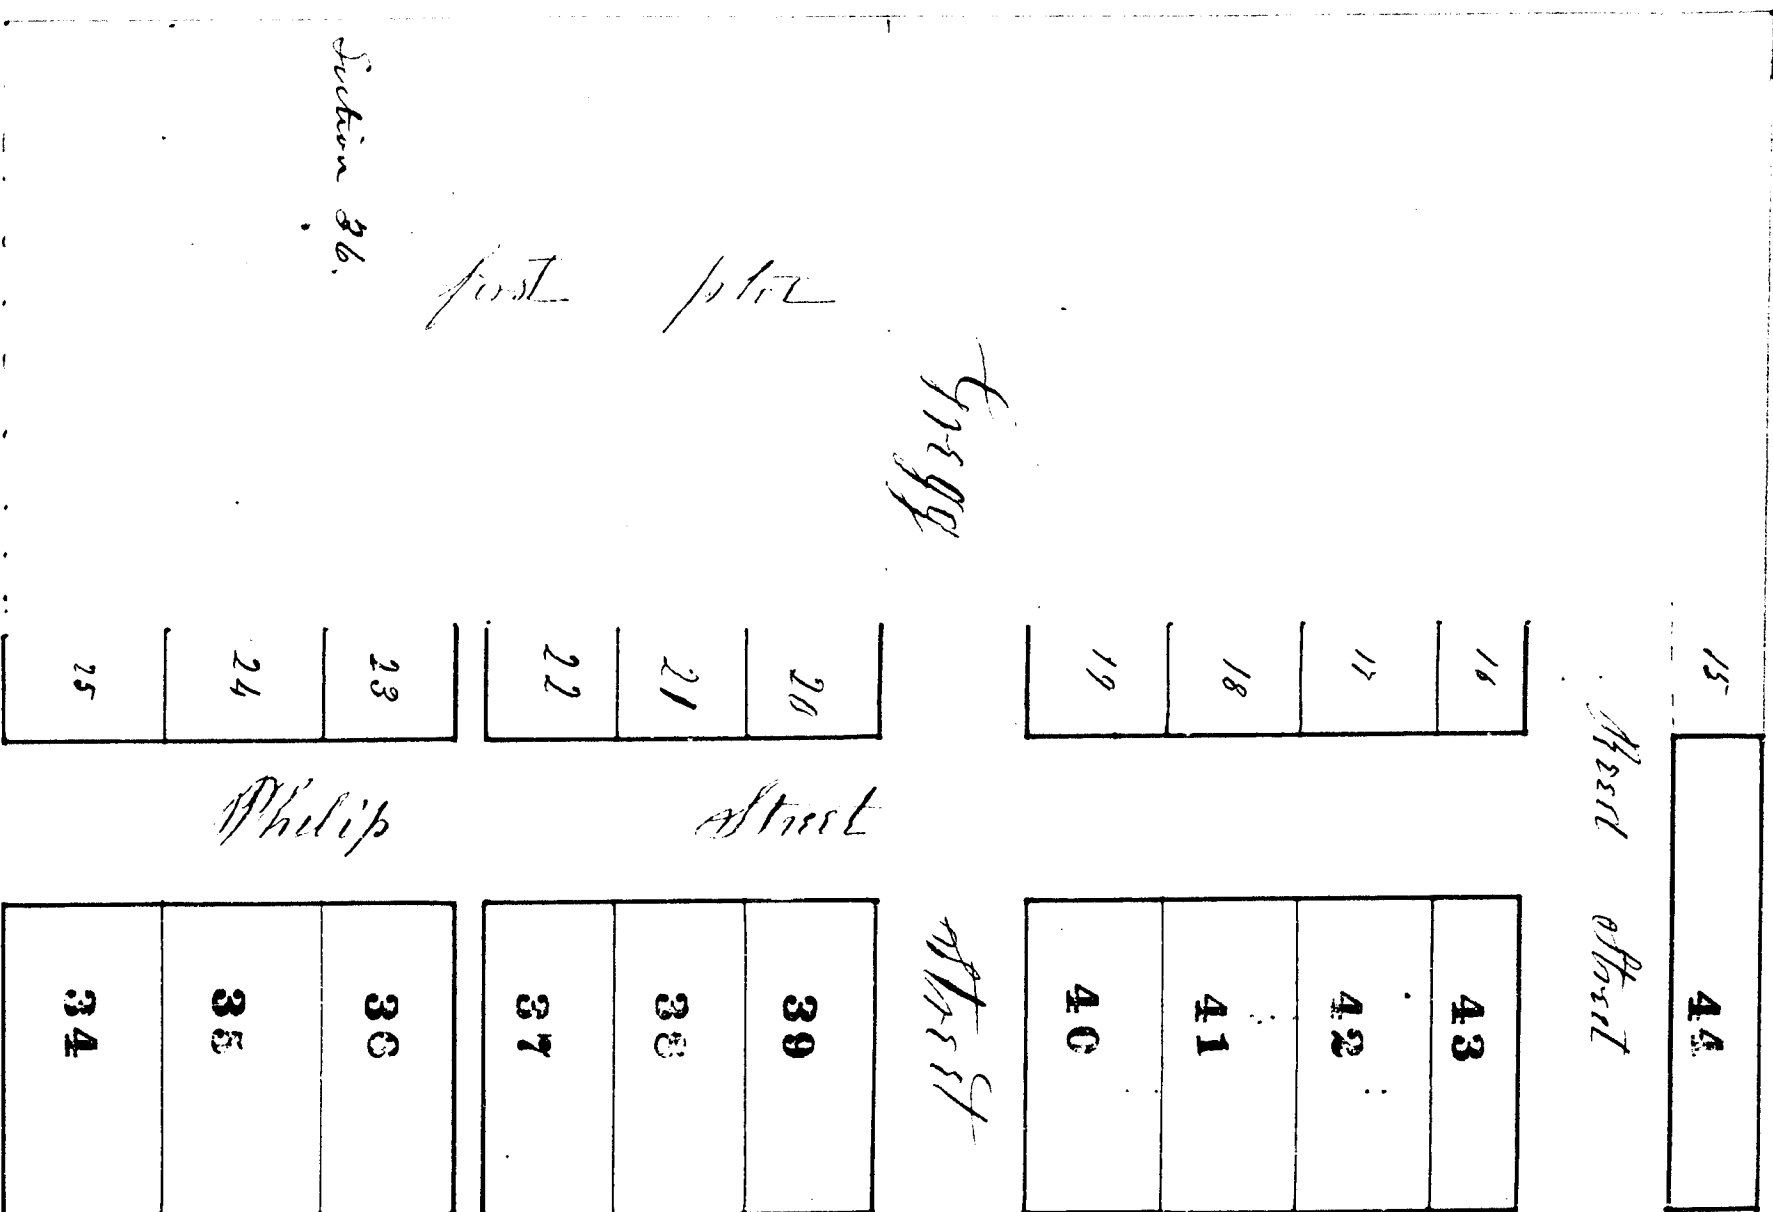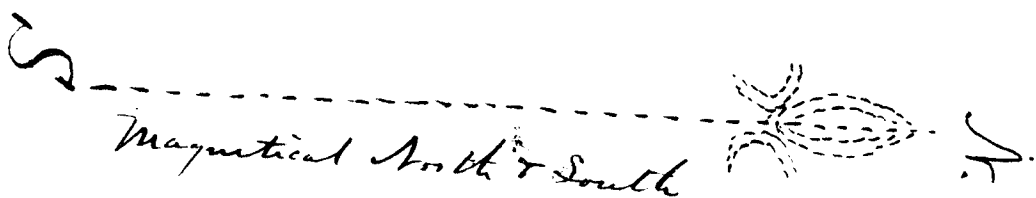

We, Joshua Martin Surveyor and John H. Schickel Register do hereby certify that we have compared the foregoing with the original plat of Orasmus A. Phillips second addition to Nashville Barry County Michigan located on the South East quarter of the North West quarter of section 36 in town three north of range seven west in Barry County Michigan and that the same is an exact duplicate of the whole of said plat
dated Hastings Mich. Oct. 7th 1875

Joshua Martin Surveyor
John H. Schickel's Register

State of Michigan } We John H. Schickel, Register of Deeds
County of Barry } do hereby certify that we have compared the foregoing with the original plat of Orasmus A. Phillips second addition to Nashville Barry County Michigan located on the South East quarter of the North West quarter of section 36 in town three north of range seven west in Barry County Michigan and that the same is an exact duplicate of the whole of said plat
dated Hastings Mich. Oct. 7th 1875

John H. Schickel's Register of Deeds
Hastings Mich.

State of Michigan
Barry County

The land is a large and correct plat of Orasmus A. Phillips second addition to the village of Nashville, as laid out by one, on the 18th day of April AD 1871 on the South East quarter of the North West quarter of section thirty six (36) shown three north of range seven west (location) 1/4 lot laid out a short duty first wide on the east side of the first addition then laid out on the east side of Phillips, and ninety East of lot twenty five of said Phillips first addition lots thirty four and thirty five are each four by eight rods the balance are 1/4 by five by (33) one hundred and thirty two feet East, forty three and forty four feet there is two and one half rods by, eight rods, and lot forty four is thirty three feet wide by one hundred and thirty two feet hundred and forty feet long. The streets are thirty feet wide and alleys twelve feet wide. The streets are running E and S. Run N 1/2 36 W and are parallel with the west line of said lot of land and the running E and W are at right angles or N 87° 24' E.

plat

of land and the running E and W are at right angles or N 87° 24' E.
Signed and sealed this 5th October 1875
in presence of
Charles Smith
Charles Smith

Received and filed in the
Register's Office January 1876
J. H. Schickel
Register

Joshua Martin Surveyor
Orasmus A. Phillips
Register

State of Michigan
County of Barry

On this 5th day of October 1875 the undersigned a Justice of the Peace in and for said County of Barry do hereby certify that the foregoing instrument and the acknowledgment thereunto made by the person who executed the same are correct and that the same for the entire purpose above recited.

Alfred Smith
Justice of the Peace

State of Michigan } Received and filed this Decemr day of October AD 1875
County of Barry } at 8 o'clock with a filed in that book page 23 John H. Schickel Register