2642 2642

14411

Received and Filed
IN AUDITOR GENERAL'S OFFICE
January 10 1889
A.R. Pratt
Deputy Auditor General

PARROTT'S ADDITION TO THE VILLAGE OF WOODLAND

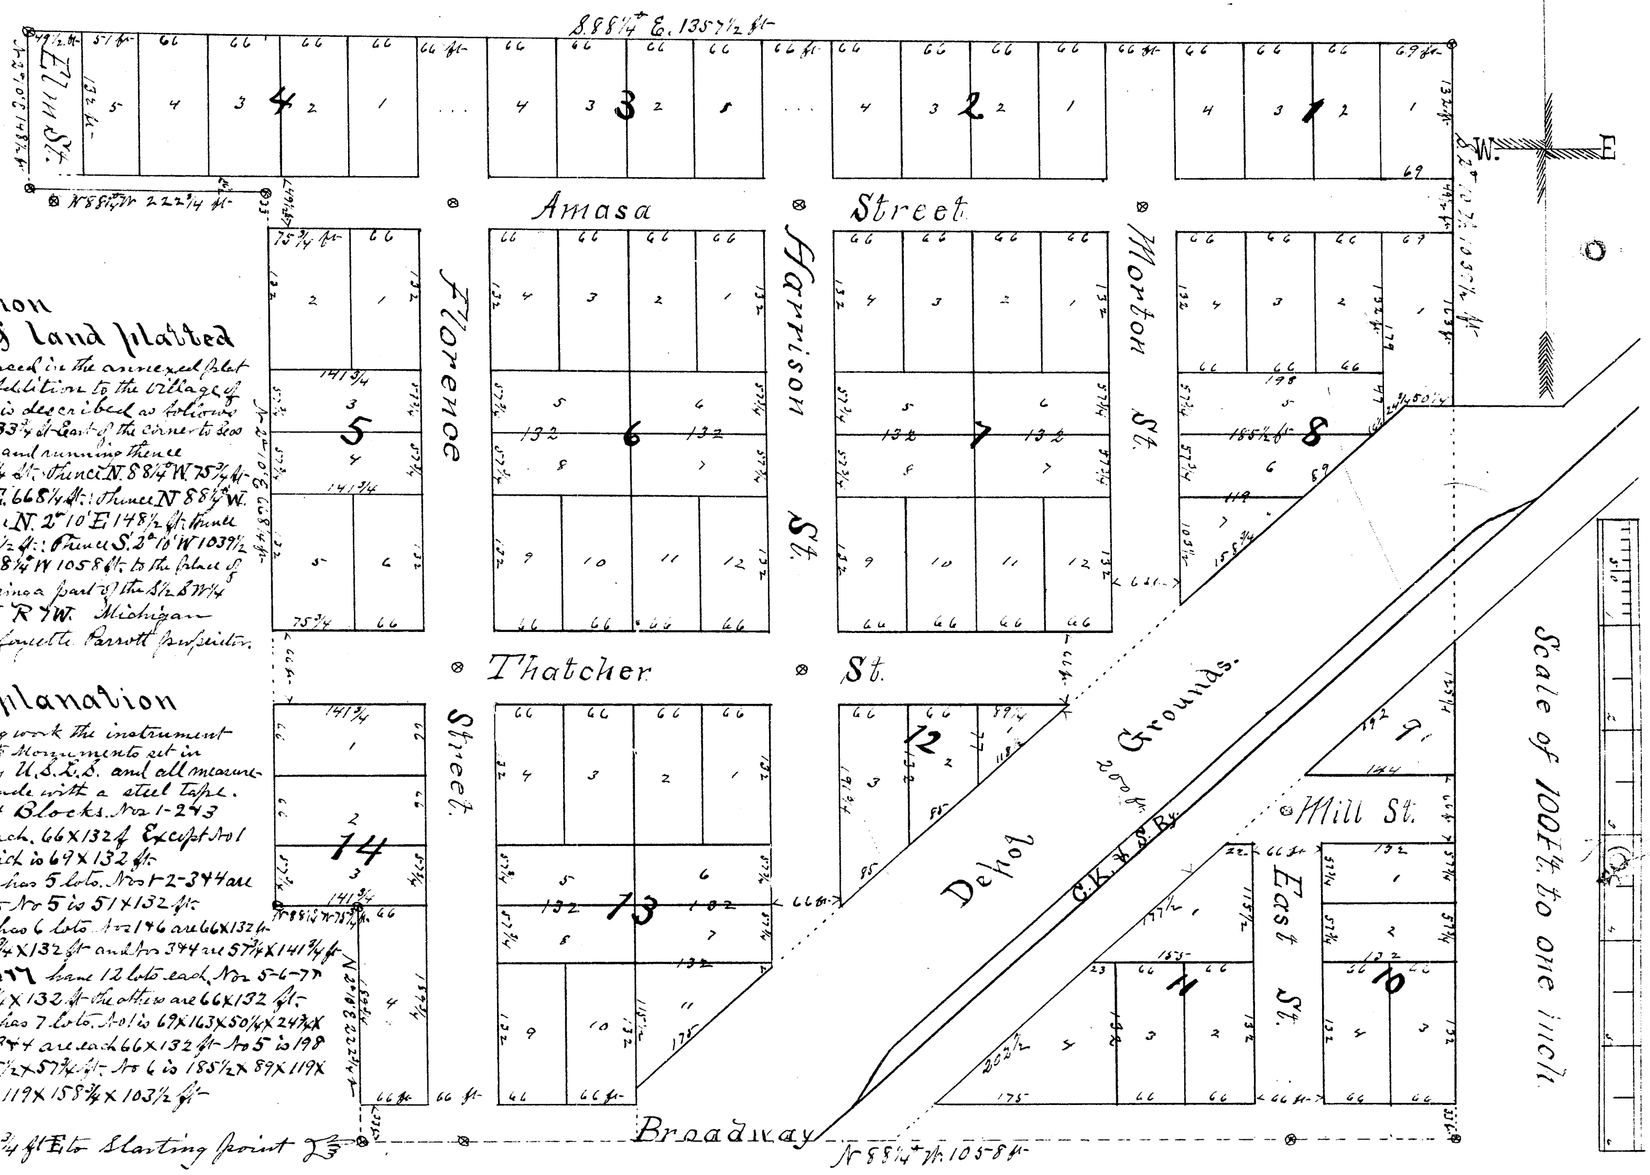

Description of Land Platted

The land embraced in the annexed plat of "Parrott's Addition to the Village of Woodland" is described as follows: Commencing 733¾ ft East of the corner to Secs 15-16-21-22 and running thence N. 2° 10' E. 222¾ ft. thence N. 88¼° W. 75¾ ft. thence N. 2° 10' E. 668¼ ft. thence N 88¼° W. 222¾ ft. thence N. 2° 10' E 148½ ft. thence S. 88¼° E 1357½ ft. thence S. 2° 10' W 1039½ ft. thence N. 88¼° W 1058½ ft. to the place of beginning. Being a part of the S½ S W¼ Sec 15. T 4 N. R 9 W. Michigan

Lafayette Parrott Surveyor.

Explanation

Before beginning work the instrument was adjusted & Monuments set in Court Yard by U.S.E.D. and all measurements were made with a steel tape.

There are 14 Blocks. Nos 1-243 have 4 lots each. 66 X 132 ft Except No 1 of Block 1 which is 69 X 132 ft.

Block No 4 has 5 lots. Nos 1-2-3-4 are each 66 X 132 ft. No 5 is 51 X 132 ft.

Block No 5 has 6 lots Nos 1-4-6 are 66 X 132 ft. Nos 2 & 5 are 75¾ X 132 ft and Nos 3 & 4 are 57¾ X 141¾ ft.

Blocks Nos 6 & 7 have 12 lots each. Nos 5-6-7-8 are each 57¾ X 132 ft. The others are 66 X 132 ft.

Block No. 8 has 7 lots. No 1 is 69 X 163 X 50½ X 243½ X 179 ft. Nos 2-3-4 are each 66 X 132 ft. No 5 is 198 X 47 X 16½ X 185½ X 57¾ ft. No 6 is 185½ X 89¾ X 119 X 57¾ ft. No 7 is 119 X 158¾ X 103½ ft.

T 4 N R 9 W. Sec 15 & 16 — 933¾ ft E to Starting point

Block No. 9 has only one lot which is 192 X 125¼ X 144 ft.

Block No. 10 has 4 lots Nos 1 & 2 are each 57¾ X 132 ft. Nos 3 & 4 are each 66 X 132 ft.

Block No. 11 has 4 lots No 1 is 22 X 115½ X 155 X 177½ ft. Nos 2 & 3 are each 66 X 132 ft. No 4 is 23 X 132 X 175 X 202½ ft.

Block No. 12 has 3 lots No 1 is 89½ X 118½ X 77 ft. No 2 is 66 X 77 X 85 X 132 ft. No 3 is 66 X 132 X 85 X 191¾ ft.

Block No 13 has 11 lots. Nos 1-2-3-4-9-10 are each 66 X 132 ft. Nos 5-6-7-8 are each 57¾ X 132 ft. and No. 11 is 132 X 2 X 175 X 115½ ft.

Block No 14 has 4 lots Nos 1 & 2 are each 141¾ X 66 ft. No 3 is 57¾ X 141¾ ft. and No 4 is 66 X 189¾ ft.

Elm and Amasa Streets are each 49½ ft wide. All others are each 66 ft wide.

Engineer's Certificate

I hereby certify that the plat hereon delineated is a correct one, and that permanent monuments consisting of Petrified Stone Corner Stakes have been planted at points marked thus: ⊗ as thereon shown at all angles in the boundaries of the land platted & at all intersections of streets with other streets

Lee S. Cobb Surveyor

Examined and Approved.

December 27th 1888.

H.R. Pratt.

Deputy Auditor General.

State of Michigan } ss. County of Barry }

I, R.B. Richards Register of Deeds, and Lee S. Cobb Surveyor, hereby certify that we have each carefully compared this copy with the original plat of "Parrott's Addition to the Village of Woodland" and that it is an exact copy thereof and of the whole of such original map or plat.

R. B. Richards Register of Deeds

Lee S. Cobb Surveyor & C.E.

State of Michigan } ss. County of Barry }

I, R.B. Richards Register of Deeds, and Lee S. Cobb Surveyor, hereby certify that we have each carefully compared the annexed copy with the plat of "Parrott's Addition to the Village of Woodland" now of record in the office of said Register of Deeds and that it is a true transcript therefrom and of the whole of such record.

R. B. Richards Register of Deeds.

Lee S. Cobb Surveyor & C.E.

Dedication.

Know all Men by these Presents That we, Lafayette Parrott as his proper act and deed Eva L. Parrott his wife, have caused the land embraced in the annexed plat to be surveyed, laid out and platted, to be known as "Parrott's Addition to the Village of Woodland" and that the streets as shown on said plat are hereby dedicated to the use of the public.

Signed and Sealed in Presence of

Lee S. Cobb. } Lafayette Parrott. L.S.

R. B. Richards } Eva L. Parrott. L.S.

State of Michigan } ss. County of Barry }

On this 15th day of December 1888 before me a Notary Public in and for said County personally came the above named Lafayette Parrott & Eva L. Parrott his wife, known to me to be the persons who executed the above dedication and acknowledged the same to be their free act and deed.

R. B. Richards.

Notary Public Barry Co. Michigan

Received & Recorded December 31st A.D. 1888 at 10 o'clock A.M. & Recorded in Liber 1 of Plats Page 56

R. B. Richards

Register of Deeds

26-2 2642

14411

Received and Filed
IN AUDITOR GENERAL'S OFFICE
January 10 1889
H.R. Pratt
Deputy Auditor General

PARROTT'S ADDITION TO THE VILLAGE OF WOODLAND

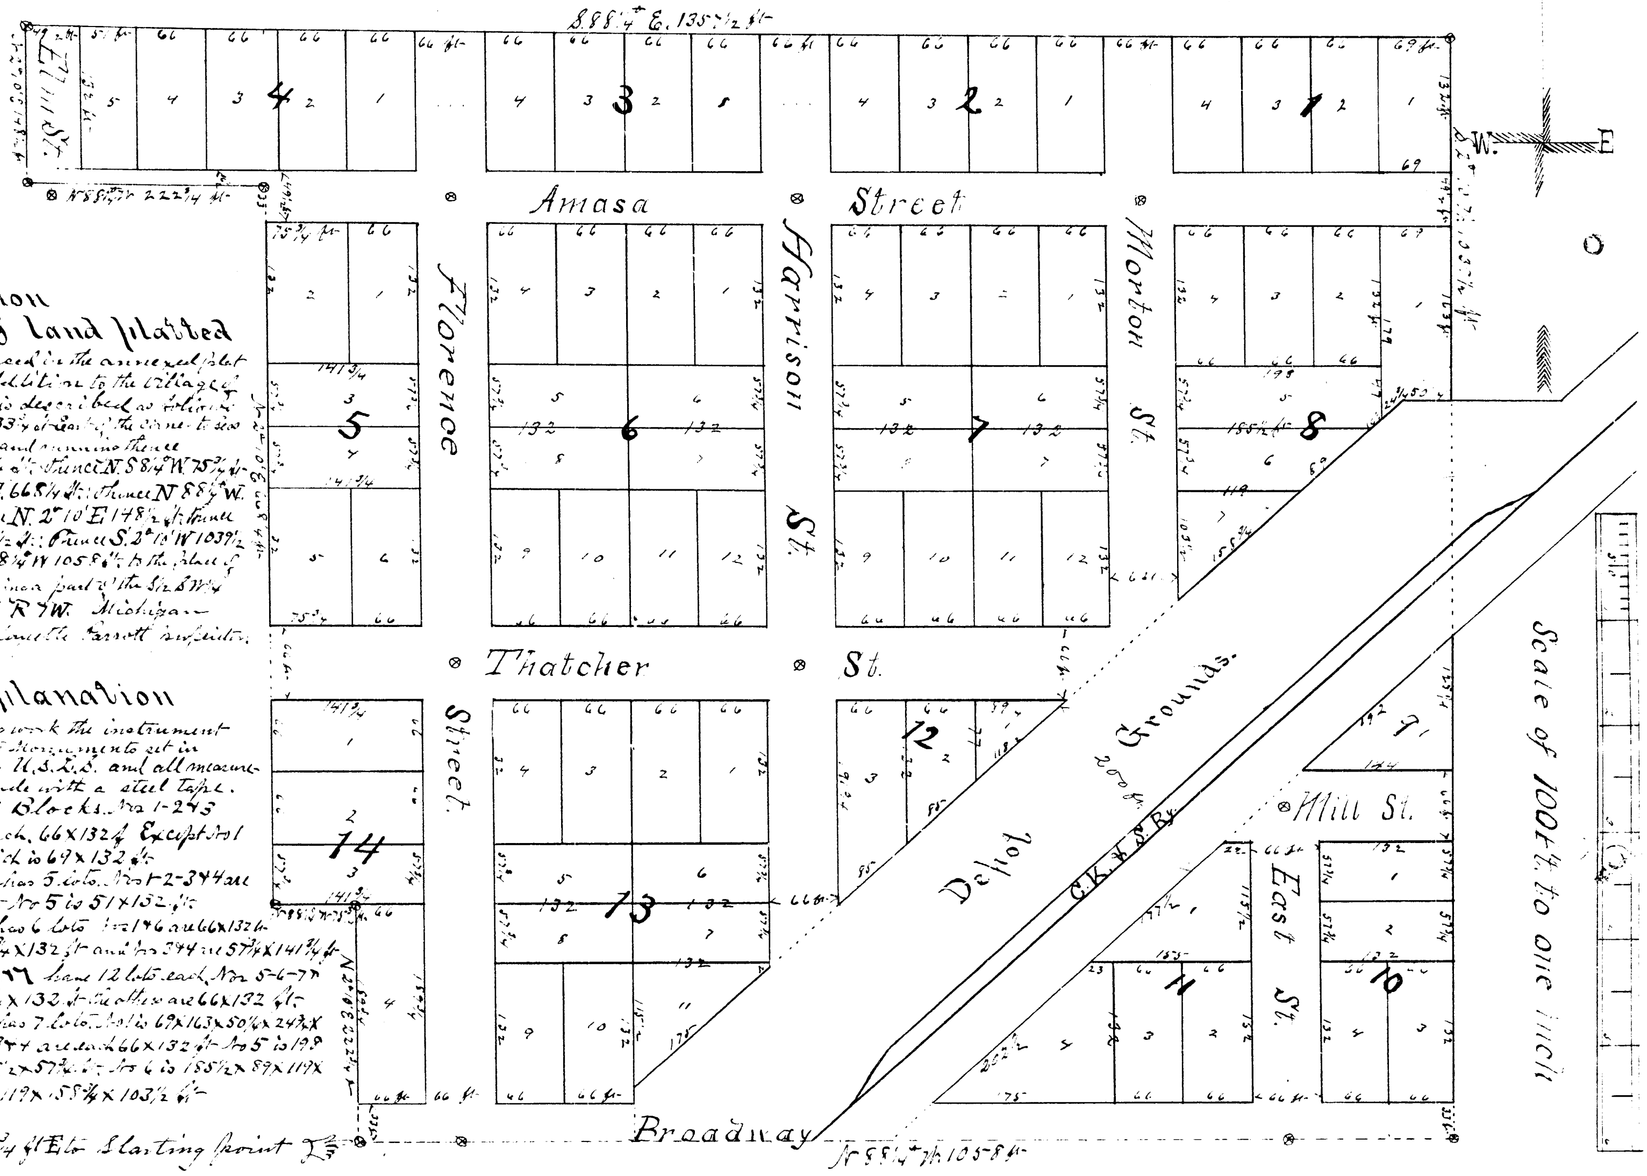

Description of Land Platted

The land embraced in the annexed plat of "Parrott's Addition to the Village of Woodland" is described as follows: Commencing 733½ ft. East of the corner to sec 15-16-21-22 and running thence N. 2° 10' E. 222¾ ft.; thence N. 88¼° W. 75¾ ft.; thence N. 2° 10' E. 66.8¼ ft.; thence N. 88¼° W. 222¾ ft.; thence N. 2° 10' E. 148.2 ft.; thence S. 88¼° E. 135 7½ ft.; thence S. 2° 10' W. 103½ ft.; thence N. 88¼° W. 105.8½ ft. to the place of beginning. Being part of the S½ of SW¼ sec 15. T 4 N. R 7 W. Michigan.

Lafayette Parrott Surveyor.

Explanation

Before beginning work the instrument was adjusted & Monuments set in Court Yard by U.S.L.S. and all measurements were made with a steel tape.

There are 14 Blocks. Nos 1-2-3 have 4 lots each, 66 x 132 ft. Except No 1 of Block 1 which is 69 x 132 ft.

Block No 4 has 5 lots. Nos 1-2-3-4 are each 66 x 132 ft. No 5 is 51 x 132 ft.

Block No 5 has 6 lots. Nos 1-4-6 are 66 x 132 ft. Nos 2-3 are 75¾ x 132 ft. and No 5 is 57¾ x 141¾ ft.

Block No 6-7-11 have 12 lots each, Nos 5-6-7 are each 57¾ x 132 ft. the others are 66 x 132 ft.

Block No 8 has 7 lots. No 1 is 69 x 163 x 50½ x 243 x 177 ft. Nos 2-3-4 are each 66 x 132 ft. No 5 is 199 x 47 x 16.2 x 85 x 57¾ ft. Nos 6 is 155½ x 89 x 119 x 57¾ ft. No 7 is 119 x 55¾ x 103½ ft.

T 4 N R 7 W

Ls 933¾ ft E to Starting point Ls

Block No 9 has one subdivided is 192 x 125¼ x 144 ft.

Block No 10 has 4 lots. Nos 1 & 2 are each 57¾ x 132 ft. No 3 & 4 are each 66 x 132 ft.

Block No 11 has 6 lots. No 1 is 32 x 115½ x 155 x 177½ ft. Nos 2 & 3 are each 66 x 132 ft. No 4 is 23 x 132 x 175 x 202½ ft.

Block No 12 has 3 lots. No 1 is 89½ x 118½ x 77¼ ft. No 2 is 66 x 77 x 85 x 132 ft. No 3 is 66 x 132 x 85 x 191¾ ft.

Block No 13 has 11 lots. Nos 1-2-3-4-9-11 are each 66 x 132 ft. Nos 5-6-7-8 are each 57¾ x 132 ft. and No 11 is 132 x 2 x 175 x 115½ ft.

Block No 14 has 4 lots. Nos 1 & 2 are each 141¾ x 66 ft. No 3 is 57¾ x 141¾ ft. and No 4 is 66 x 187¾ ft.

Elm and Amasa Streets are each 49½ ft. wide. All others are each 66 ft. wide.

Engineer's Certificate

I hereby certify that the plat hereon delineated is a correct one, and that permanent monuments consisting of Vitrified Stone Corner Stakes have been planted at points marked thus: ⊗ as thereon shown at all angles in the boundaries of the land platted & at all intersections of streets with the other streets.

Lor. S. Cobb Surveyor & C.E.

Examined and Approved.

December 27th 1888.

H.R. Pratt.

Deputy Auditor General.

State of Michigan } ss.
County of Barry }

I, R.B. Richards Register of Deeds, and Lor. S. Cobb Surveyor hereby certify that we have each carefully compared the annexed copy with the original plat of "Parrott's Addition to the Village of Woodland" and that it is an exact copy thereof, and of the whole of such original map or plat.

R.B. Richards Register of Deeds.

Lor. S. Cobb Surveyor & C.E.

State of Michigan } ss.
County of Barry }

I, R.B. Richards Register of Deeds, and Lor. S. Cobb Surveyor hereby certify that we have each carefully compared the annexed copy with the plat of "Parrott's Addition to the Village of Woodland" now of record in the office of said Register of Deeds and that it is a true transcript thereof and of the whole of such record.

R.B. Richards Register of Deeds.

Lor. S. Cobb Surveyor & C.E.

Dedication.

Know all Men by These Presents That we, Lafayette Parrott as his proprietor and Eva L. Parrott his wife, have caused the land embraced in the annexed plat to be surveyed, laid out and platted, to be known as "Parrott's Addition to the Village of Woodland" and that the streets as shown on said plat are hereby dedicated to the use of the public.

Signed and Sealed in Presence of

L. S. Cobb } Lafayette Parrott. L.S.
R. B. Richards } Eva L. Parrott. L.S.

State of Michigan } ss.
County of Barry }

On this 15th day of December 1888 before me a Notary Public in and for said County personally came the above named Lafayette Parrott and Eva L. Parrott his wife, known to me to be the persons who executed the above dedication and acknowledged the same to be their free act and deed.

R. B. Richards
Notary Public Barry Co. Michigan

Meeting Records December 31st 1888 Lib 10
Deed Records Liber 1 Plats Page 56

R. B. Richards
Register of Deeds.